




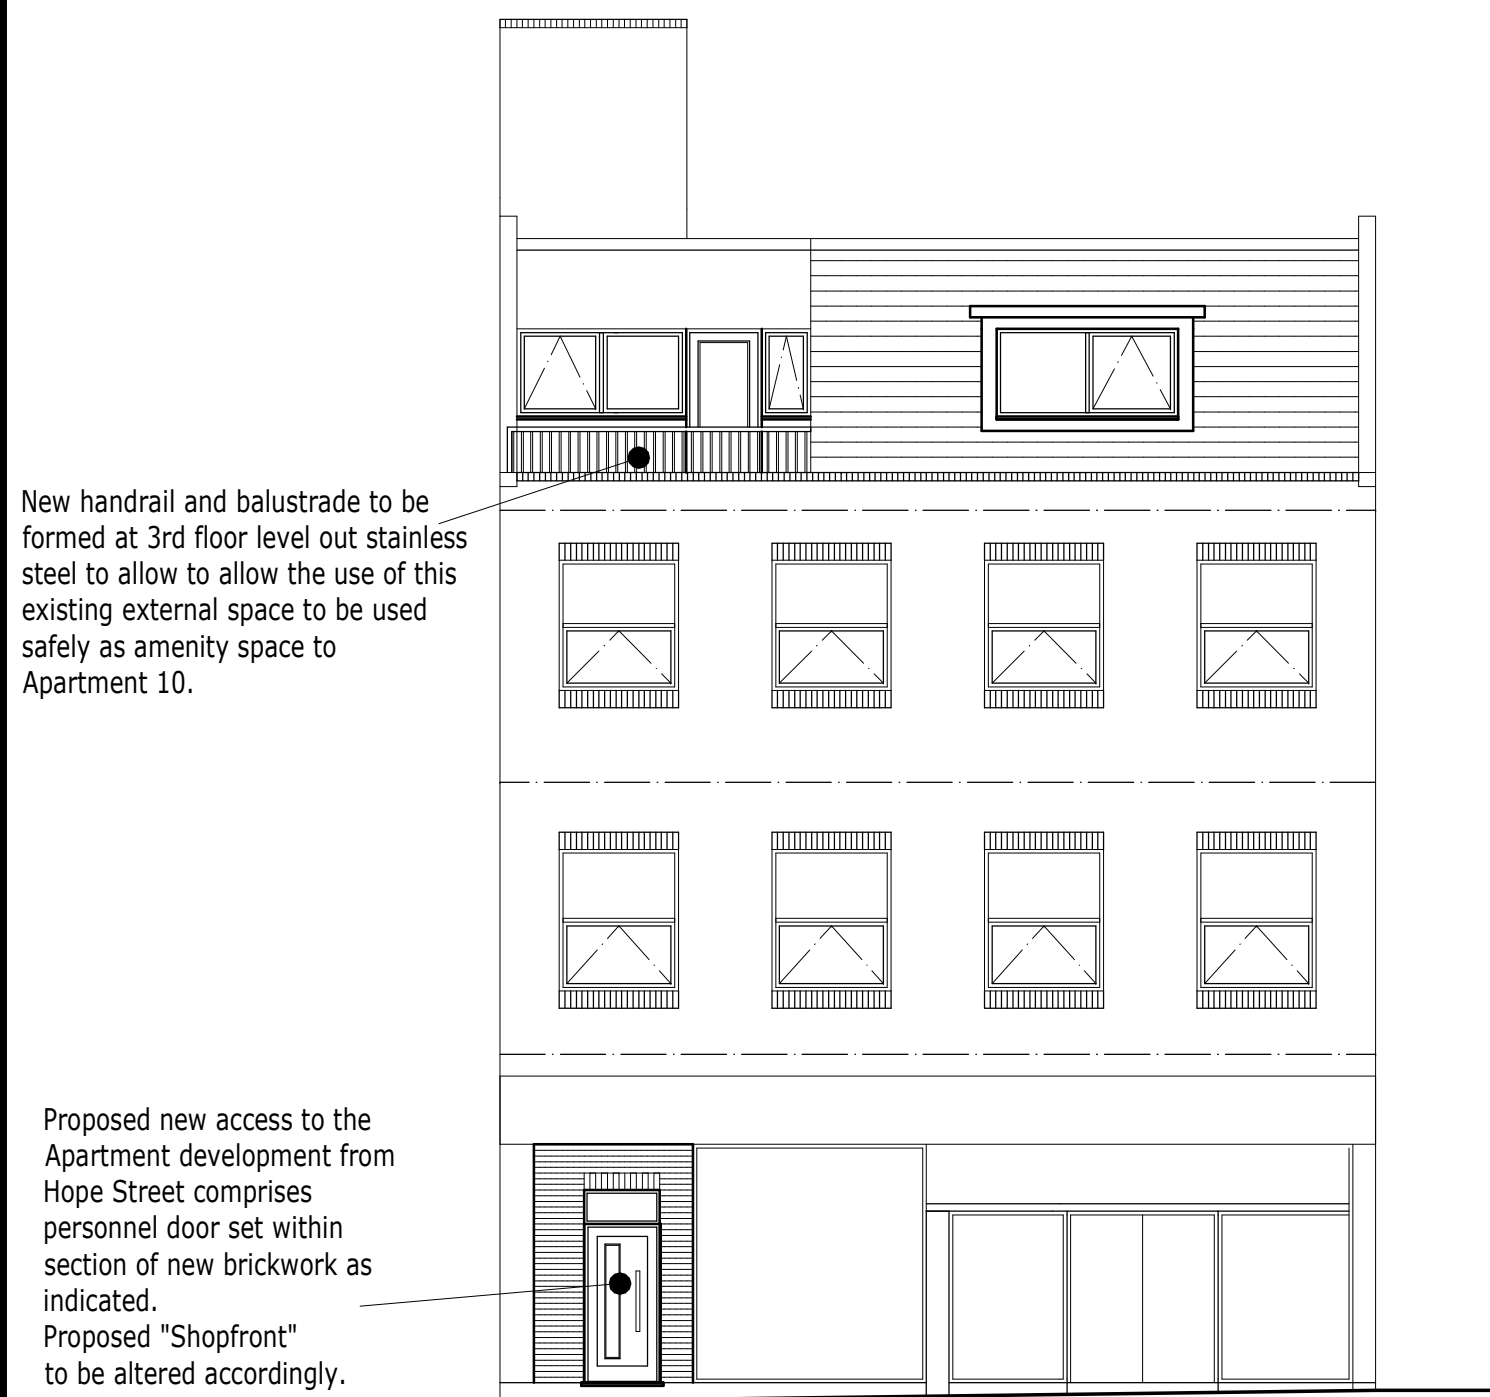


PROPOSED FRONT ELEVATION.

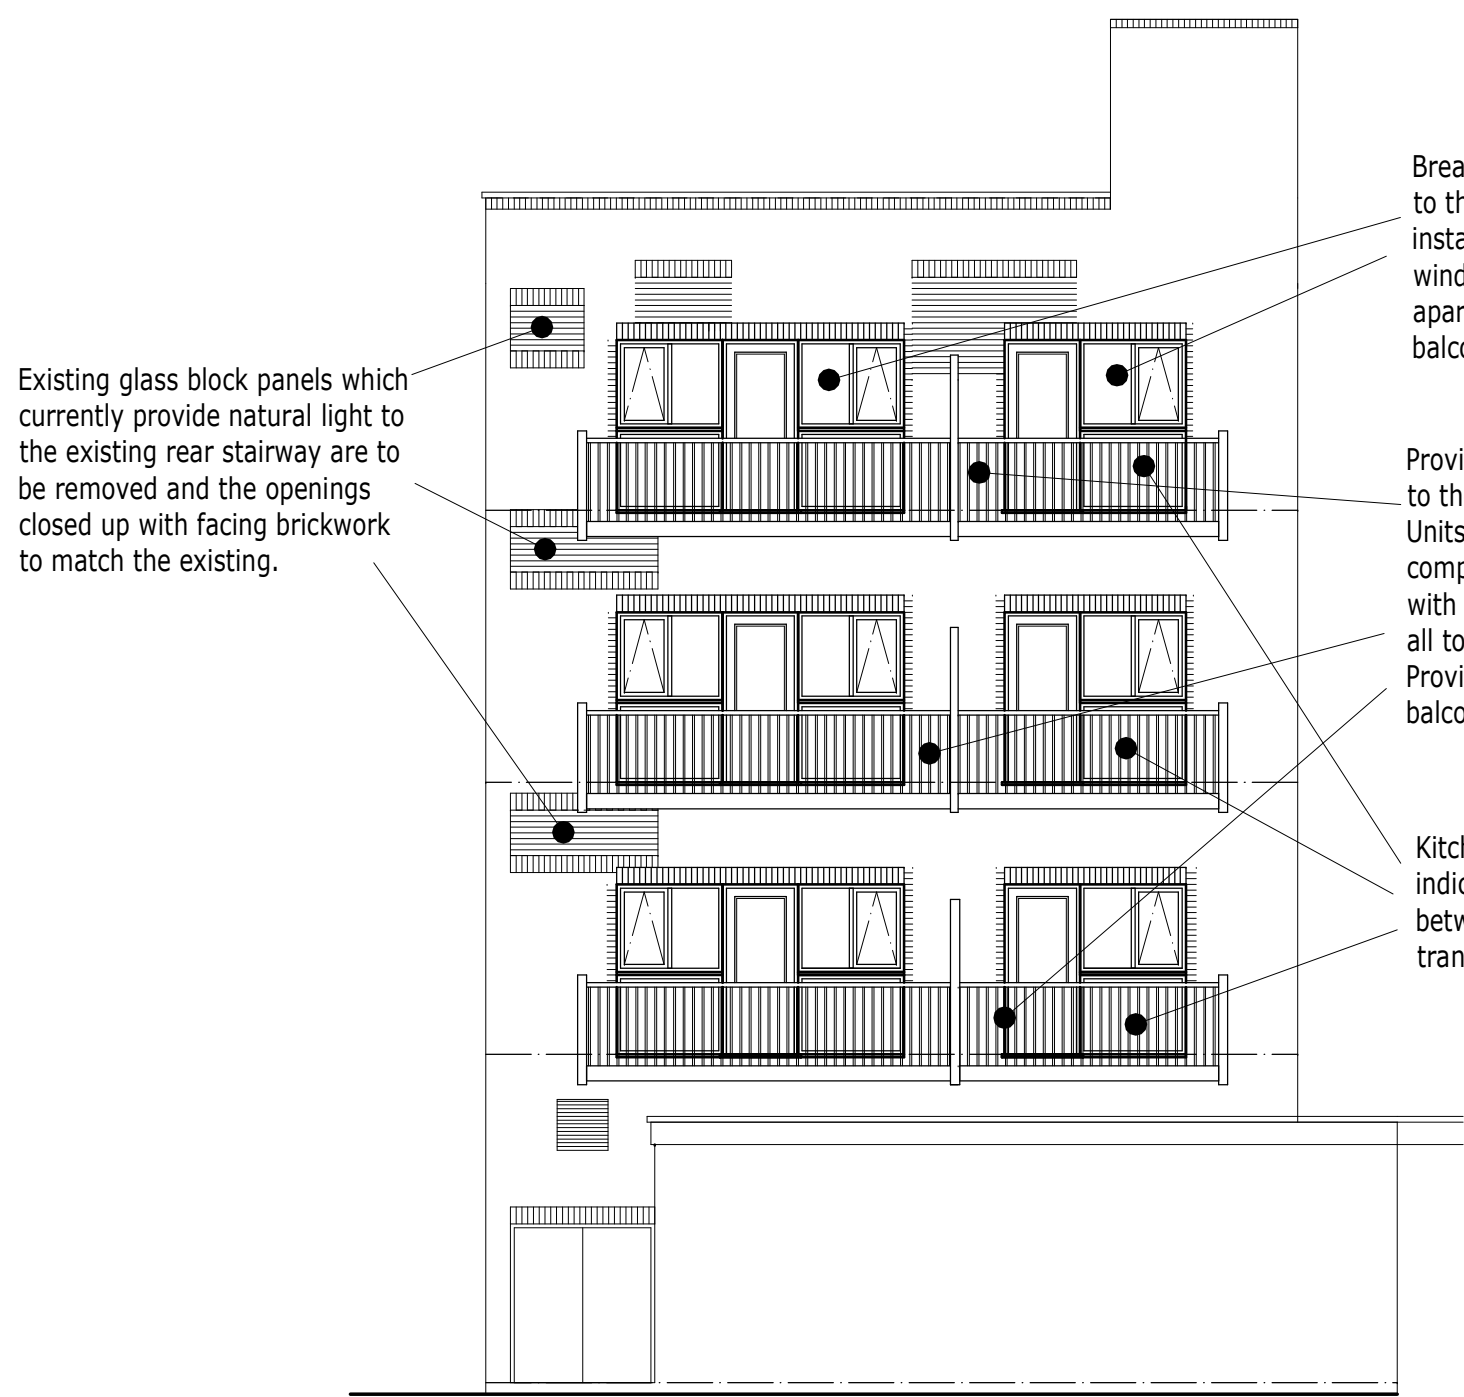


PROPOSED REAR ELEVATION.

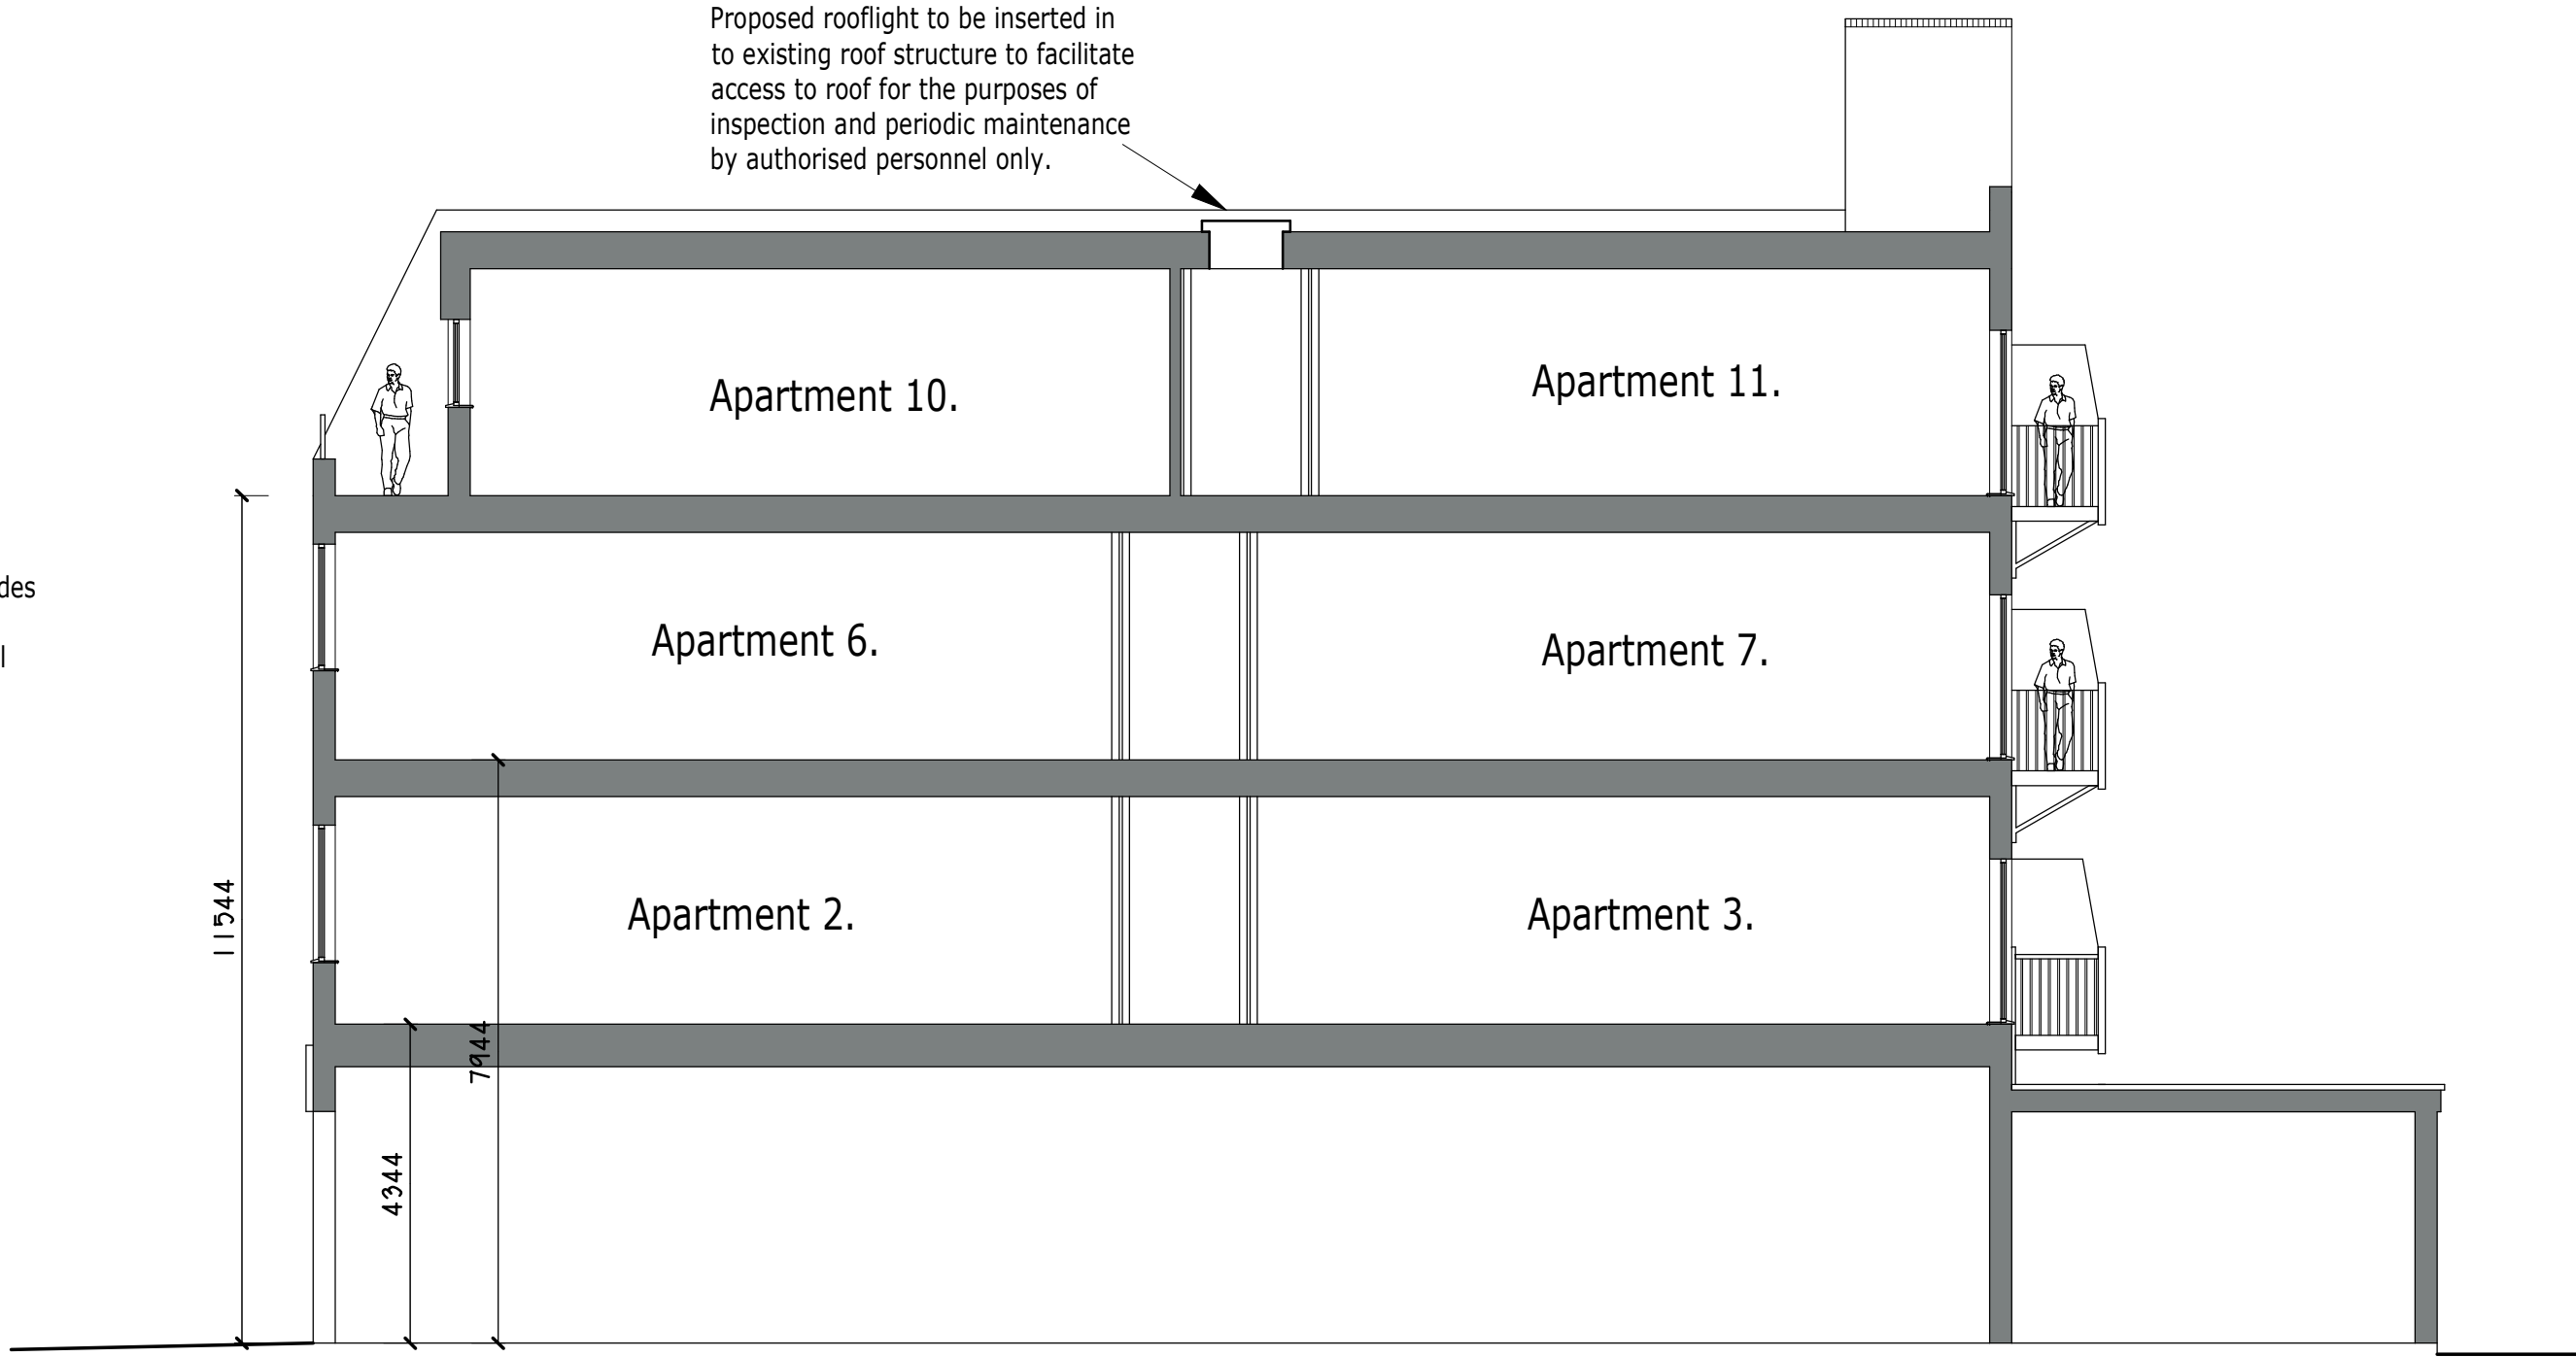


PROPOSED LONGITUDINAL SECTION.

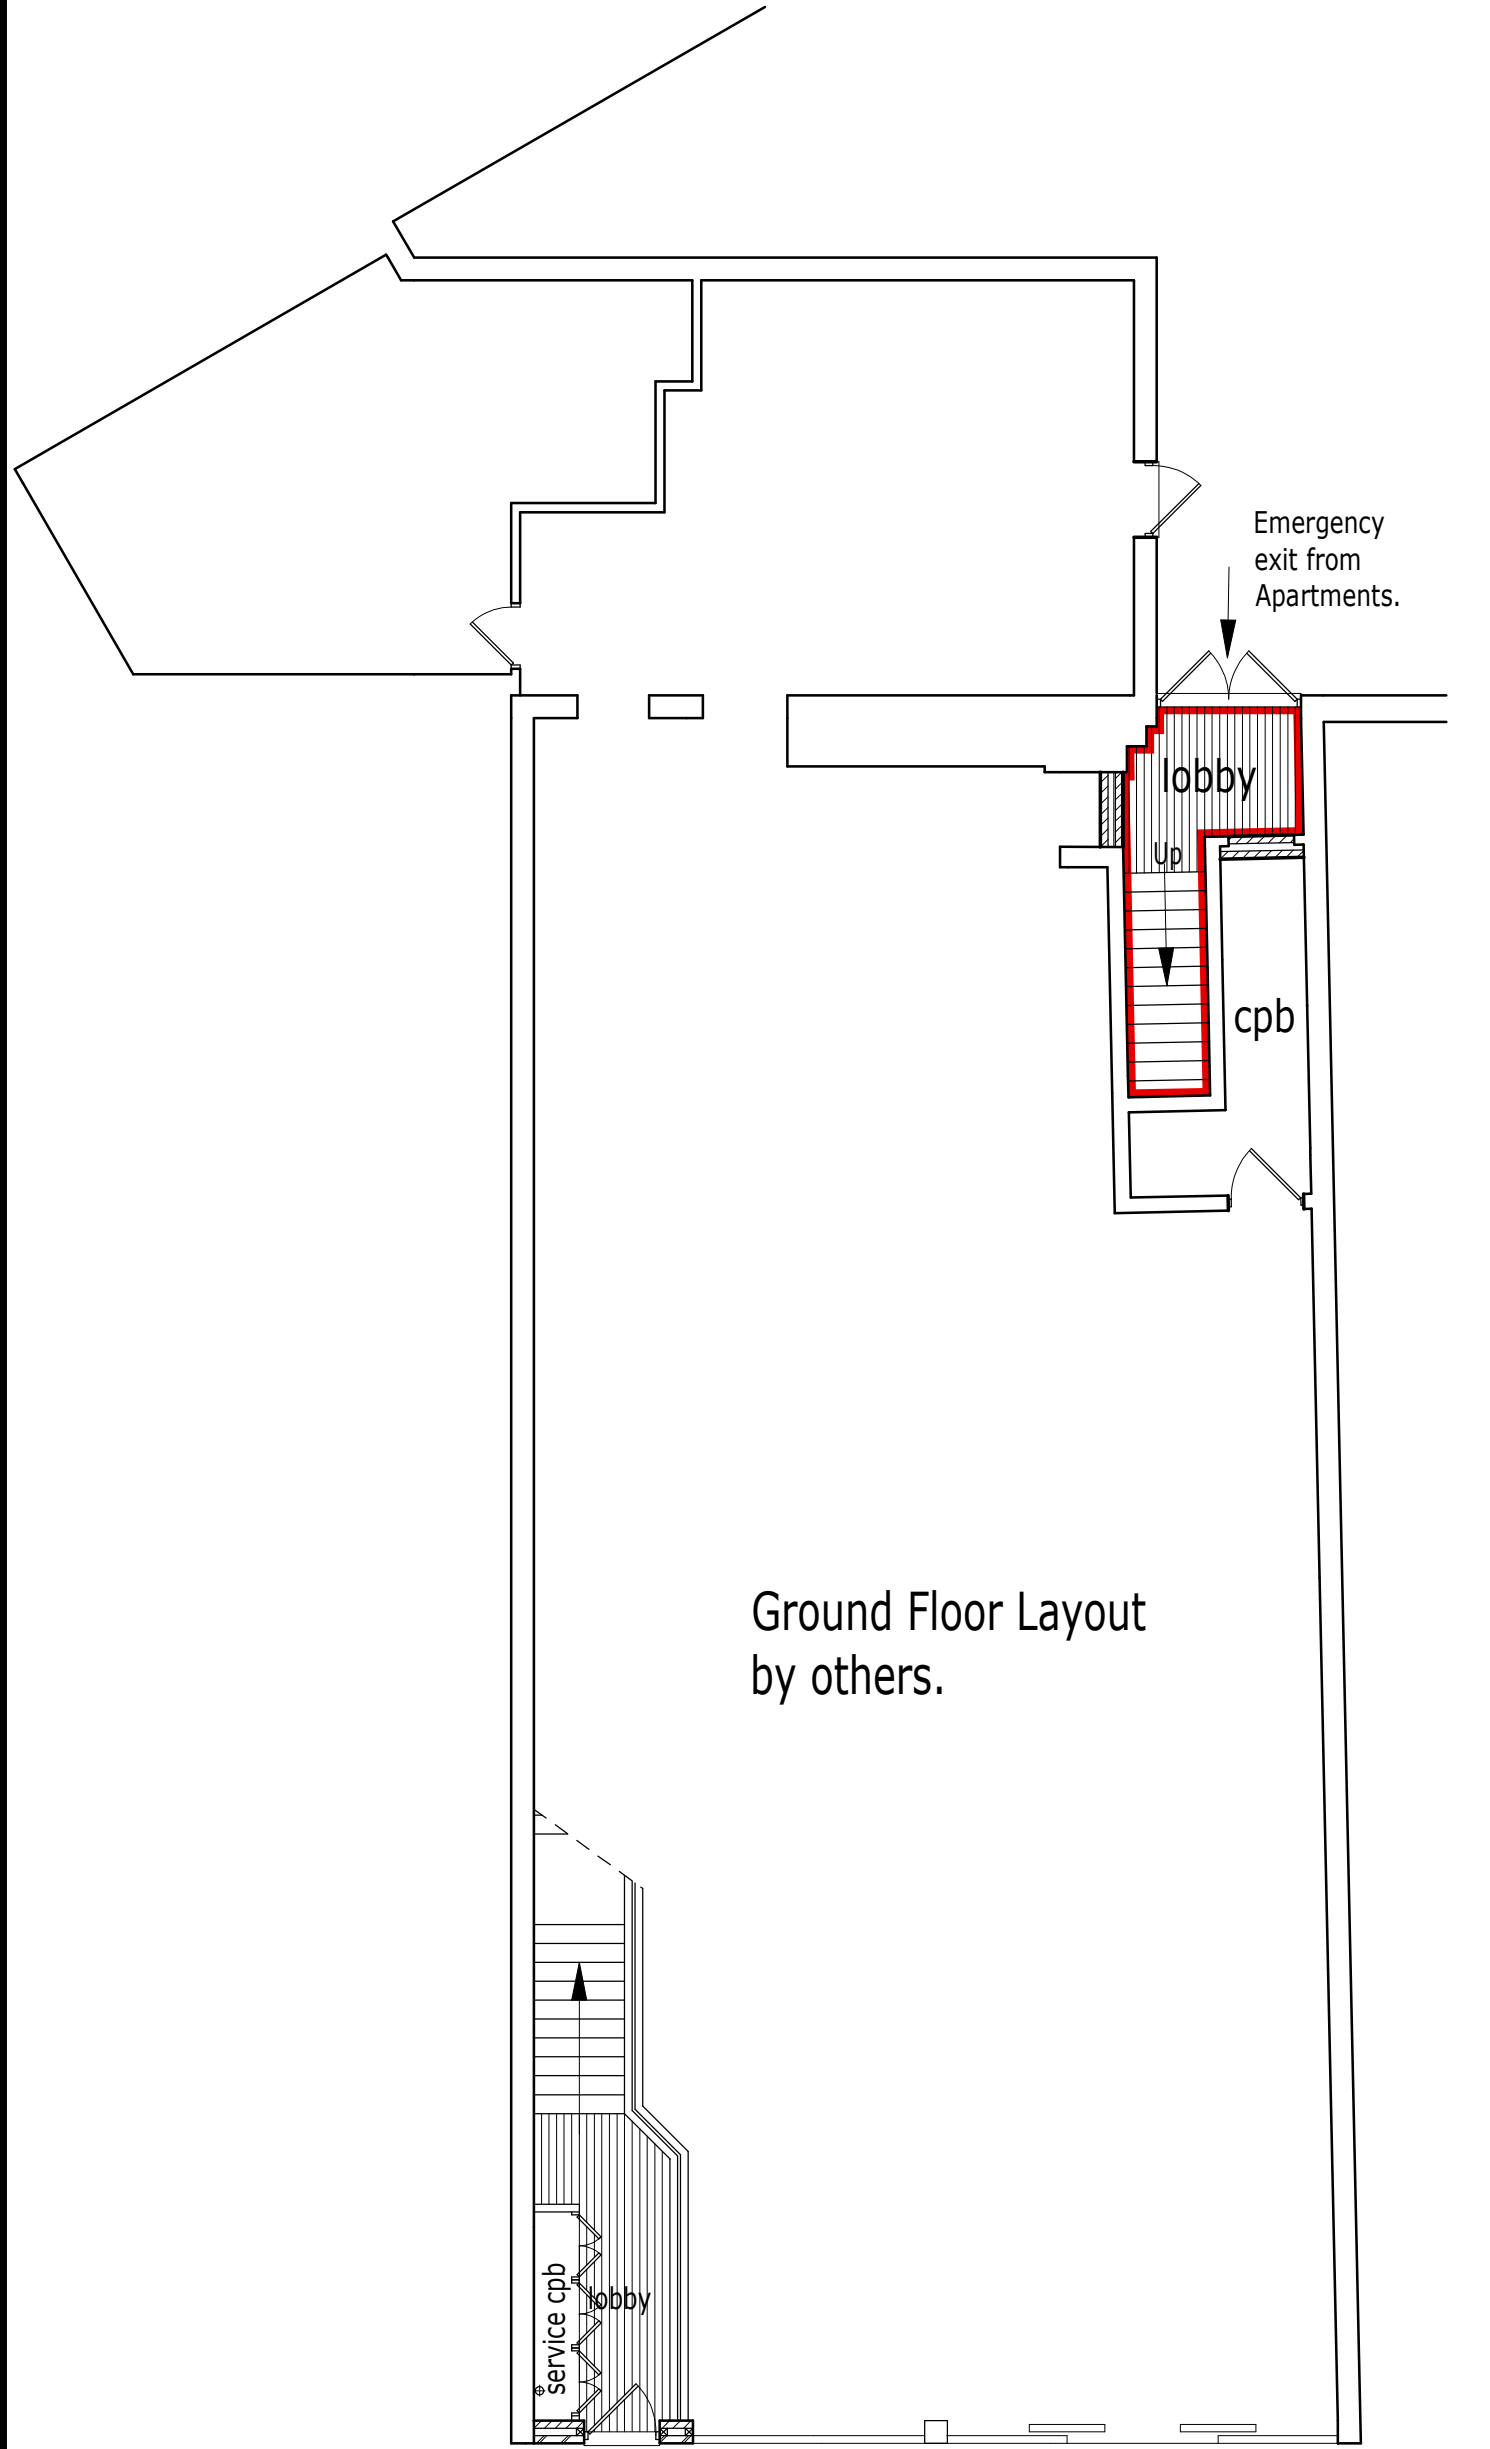


PROPOSED GROUND FLOOR PLAN.

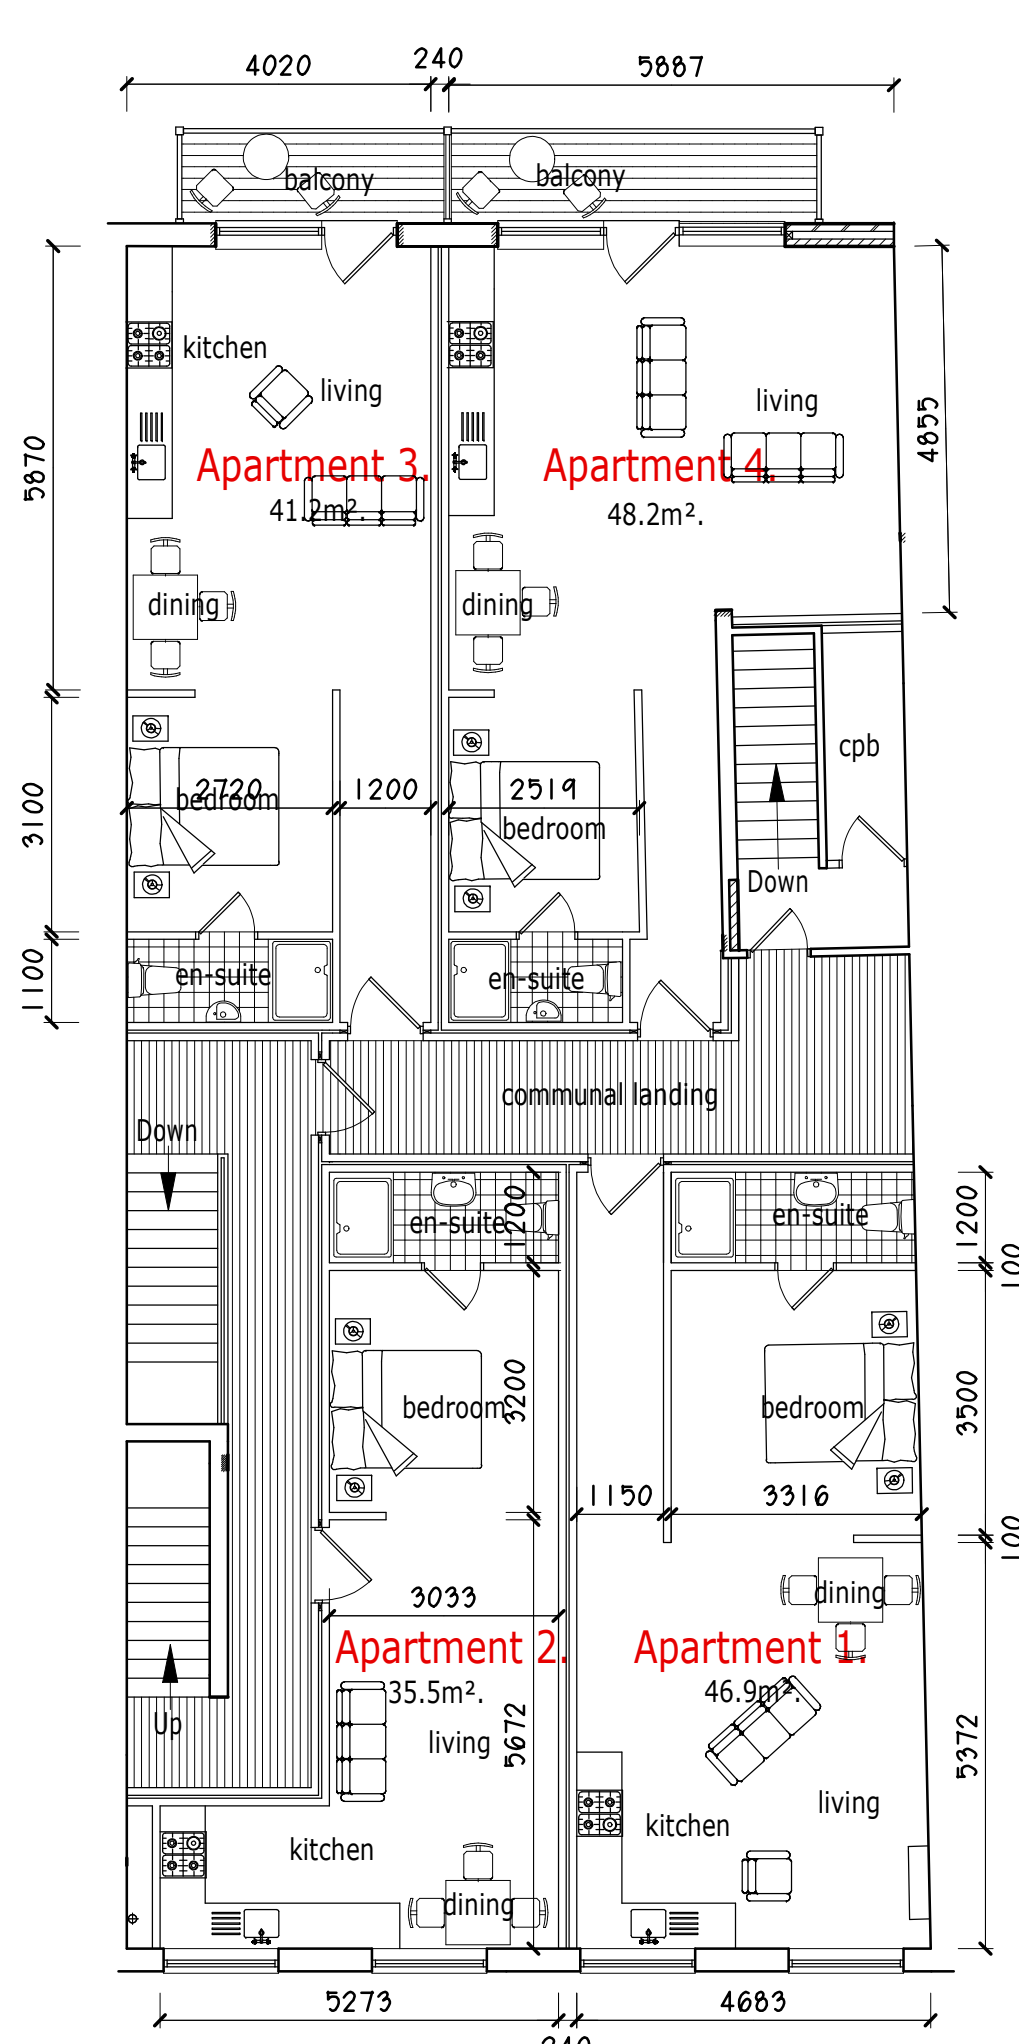

PROPOSED FIRST FLOOR PLAN.

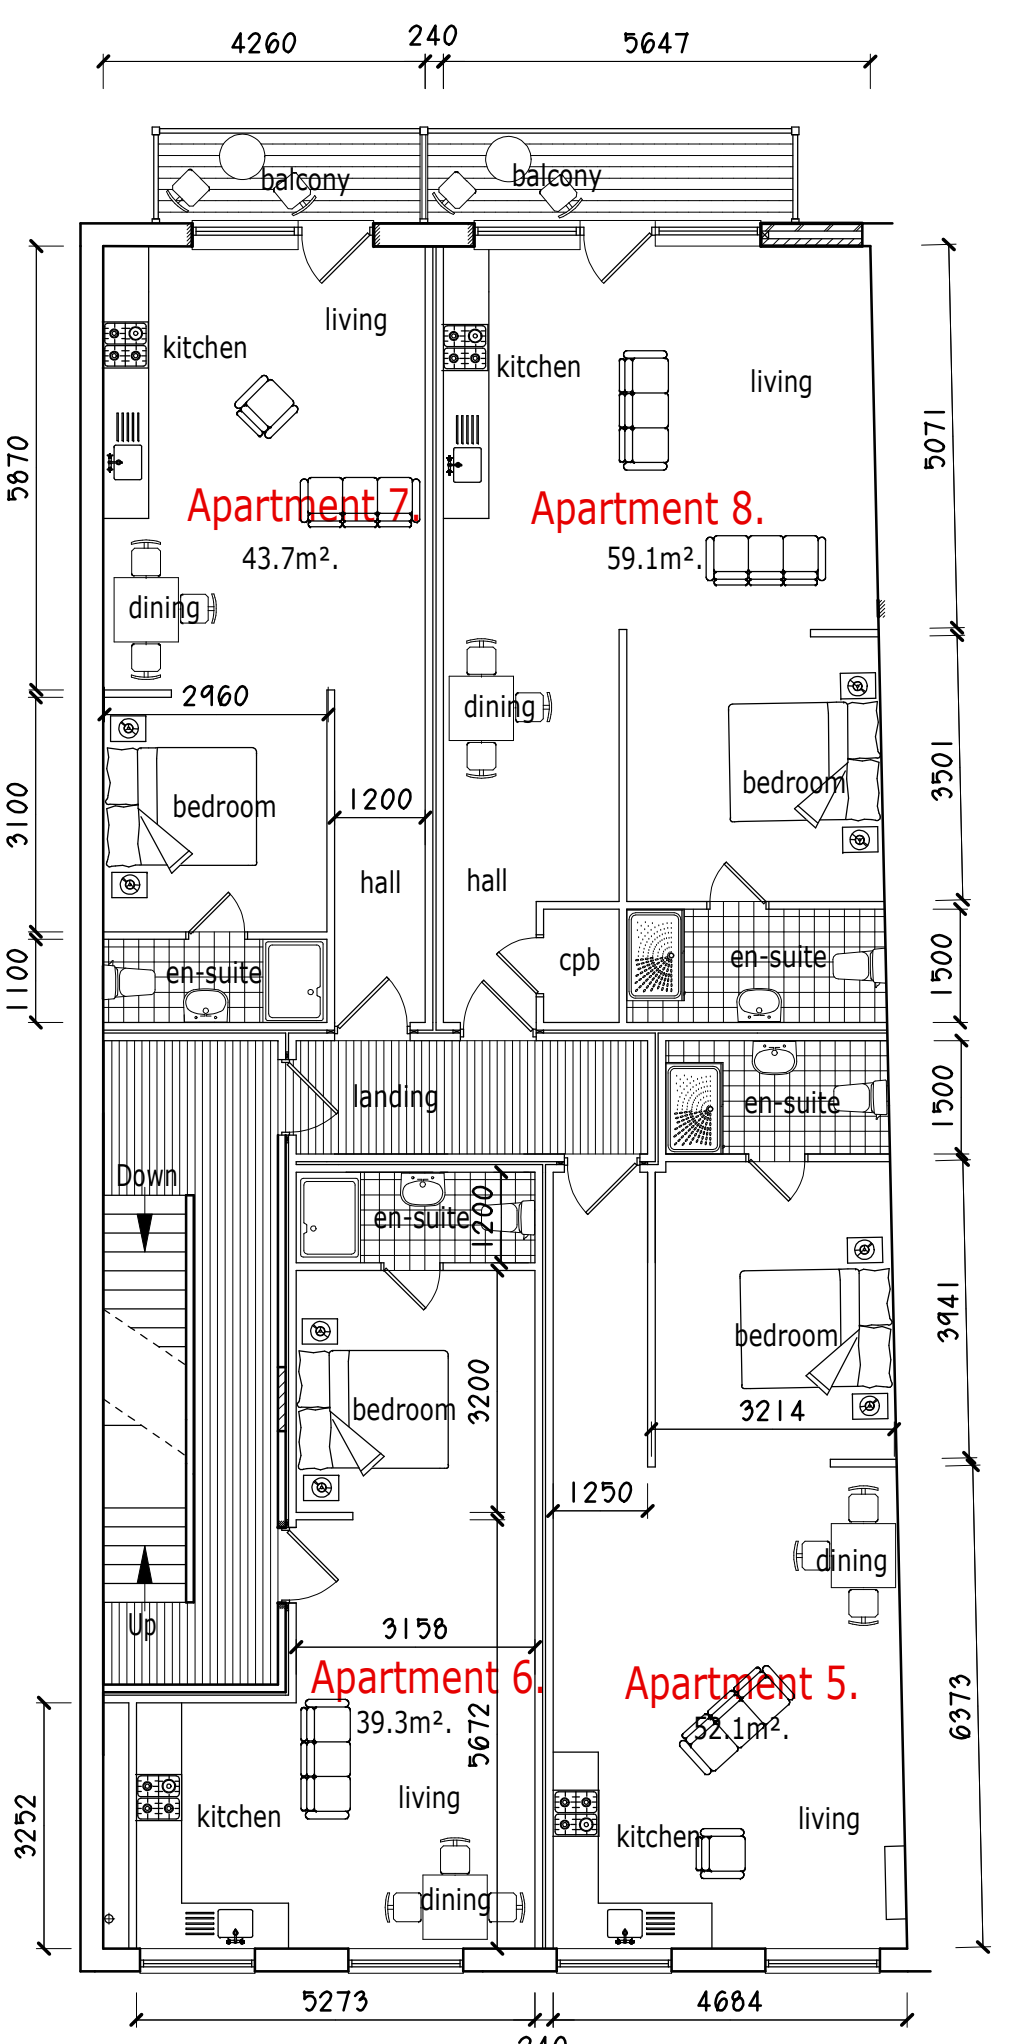

PROPOSED SECOND FLOOR PLAN.

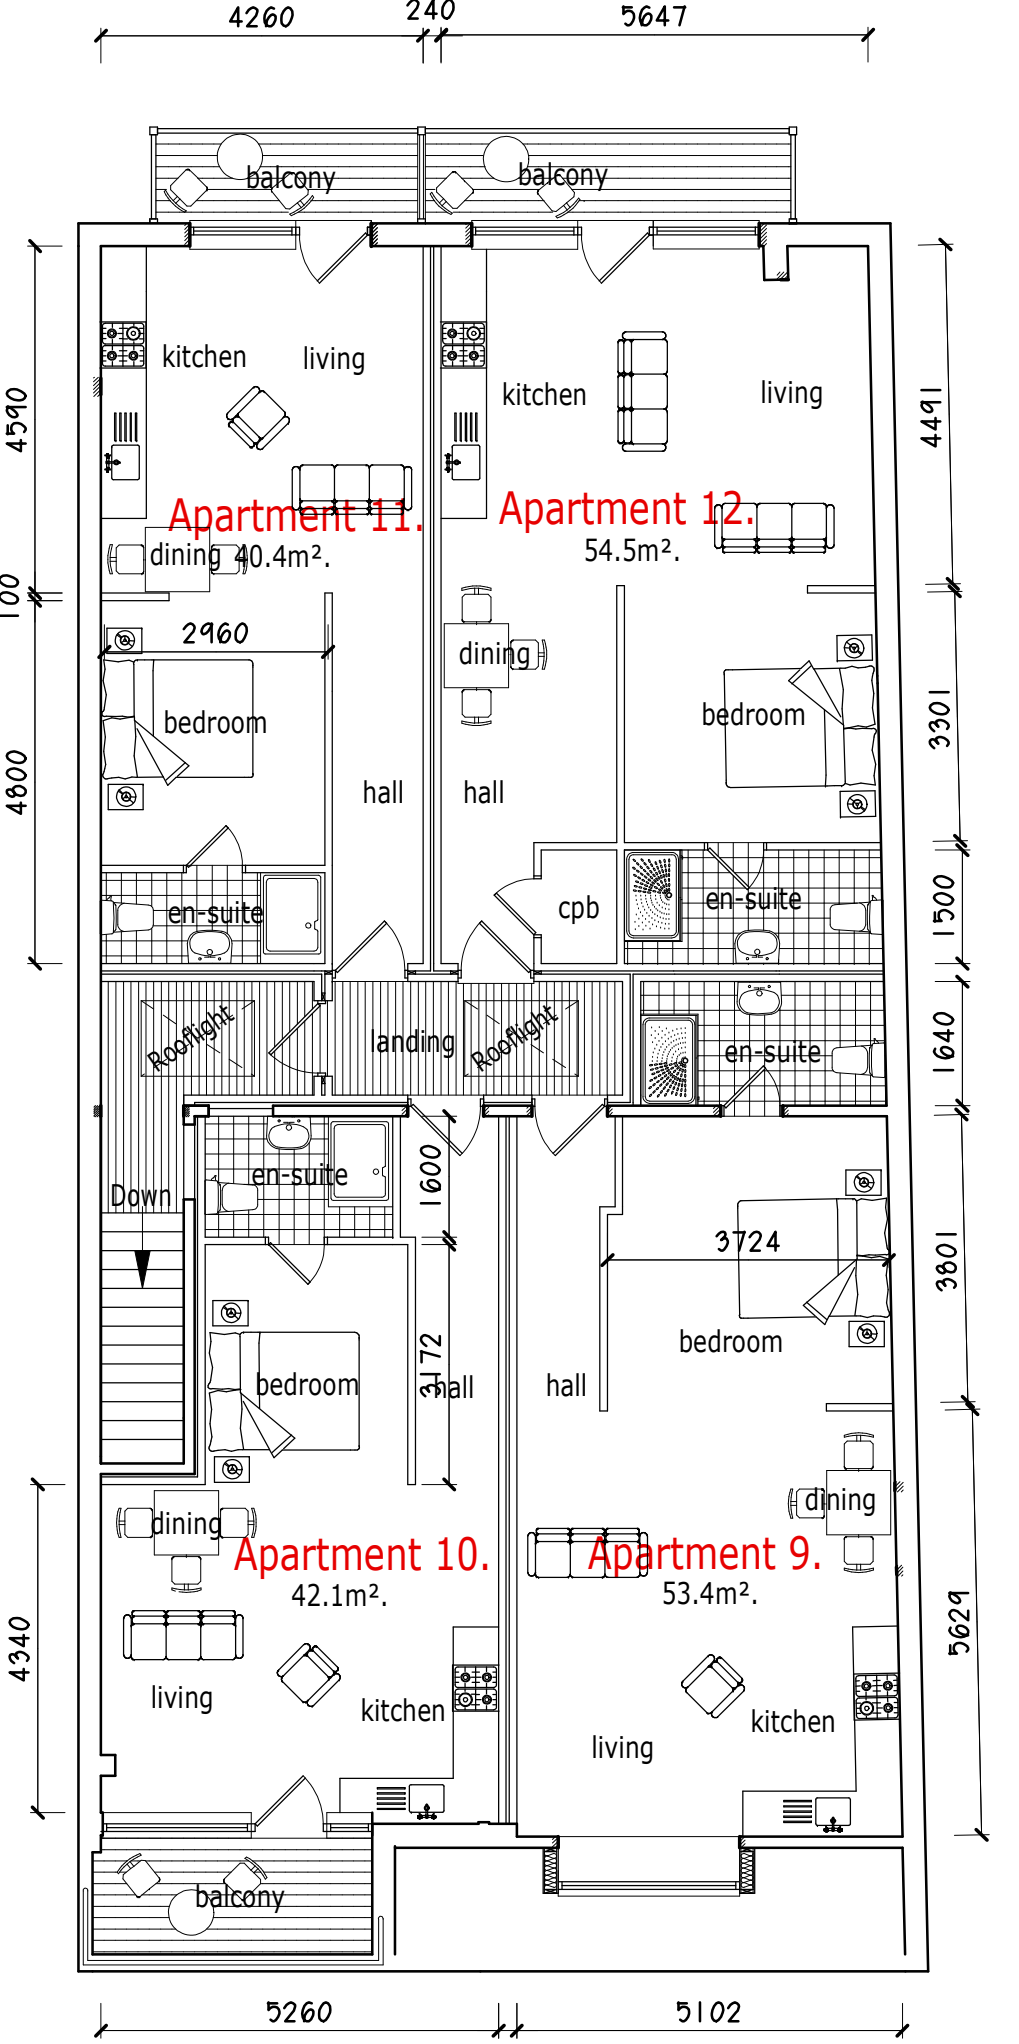

PROPOSED THIRD FLOOR PLAN.

REVISION D. 10/2023. Further internal alterations which will result in alterations to the proposed rear elevation as shown.

REVISION C. 06/2023. Access from Hope Street added and internal arrangements of various Apartments altered accordingly.

REVISION B. 10/2021. Small partitions between bedrooms and dining areas reduced as indicated.

REVISION A. 09/2021. Full height windows indicated to rear facing kitchen door / window combination units.

Project.
PROPOSED CONVERSION OF UPPER FLOORS TO APARTMENTS at 23 & 24, HOPE STREET, WREXHAM, LL11 1BD.

Client.
NORTH BLOCK Ltd.

Title.
PROPOSED FLOOR LAYOUT PLANS.

Drawing No.
10495.04D.dsj

Date.
Dec 2020.

Scale.
1:100@A1.

D.S. Jones & Co.
Architectural & Planning Consultants.
The Studio,
26, Prospect Drive,
Coedpoeth, Wrexham, LL11 3PE.
Tel : 01978 750195 / 07880 874522.
E : dsjonesandco@live.co.uk