





EXISTING SHOPFRONT ELEVATION (1:50)

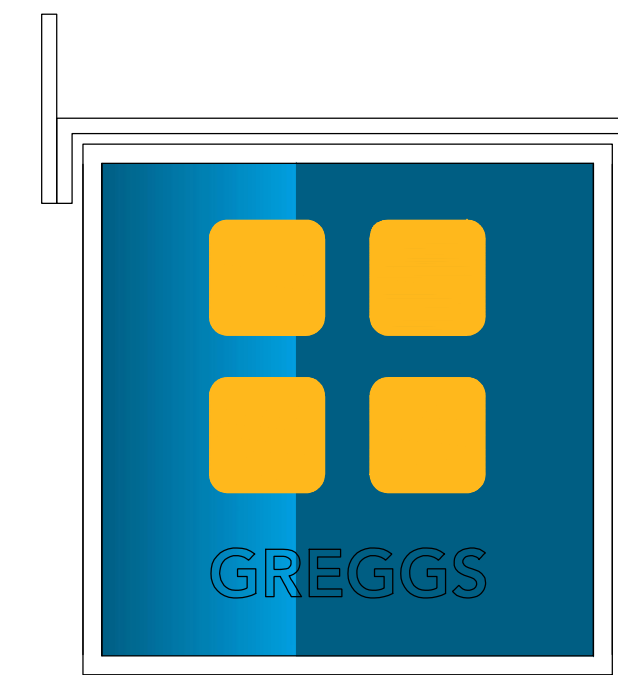


PROPOSED PROJECTING SIGN 1:10

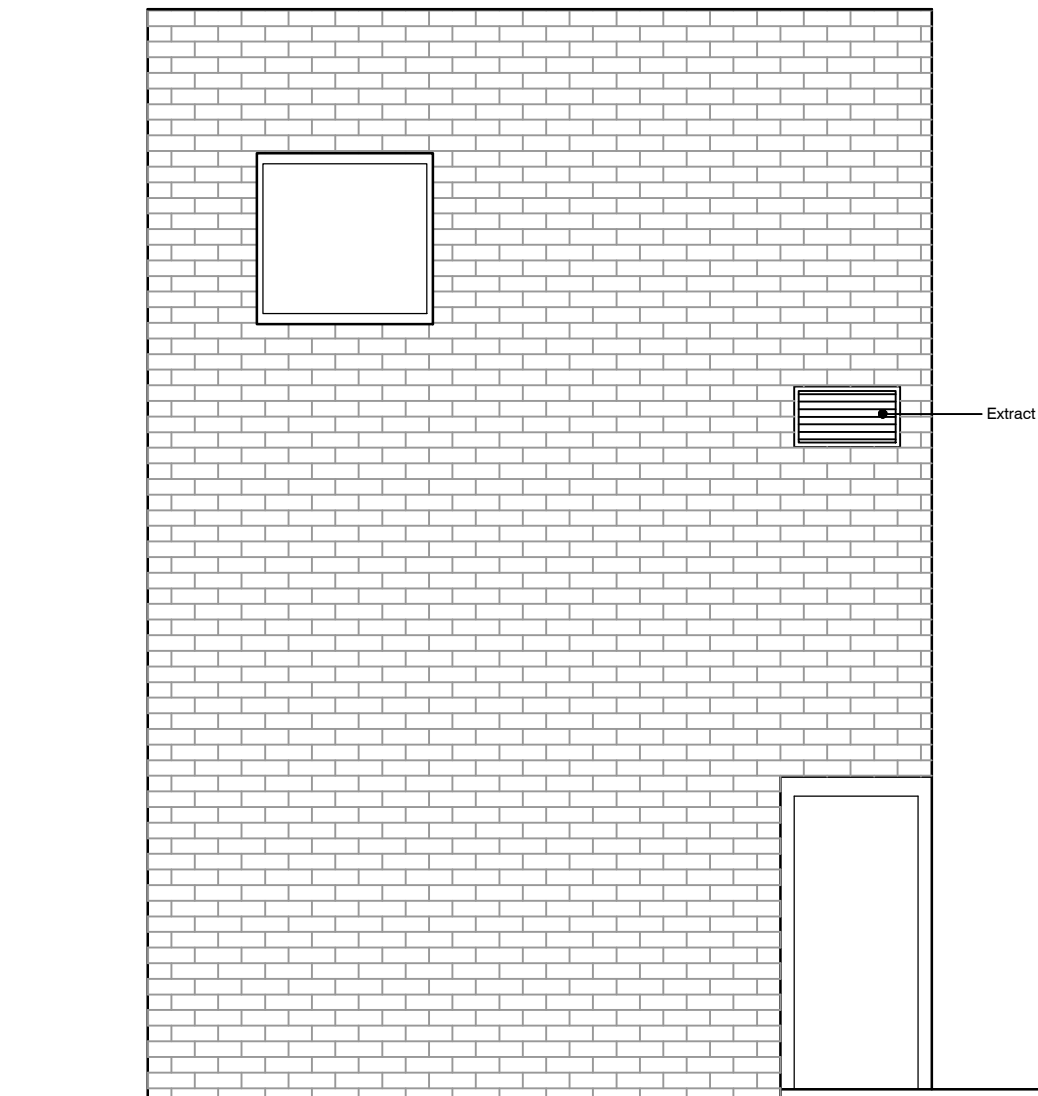


EXISTING REAR ELEVATION (1:50)



PROPOSED SHOPFRONT ELEVATION (1:50)

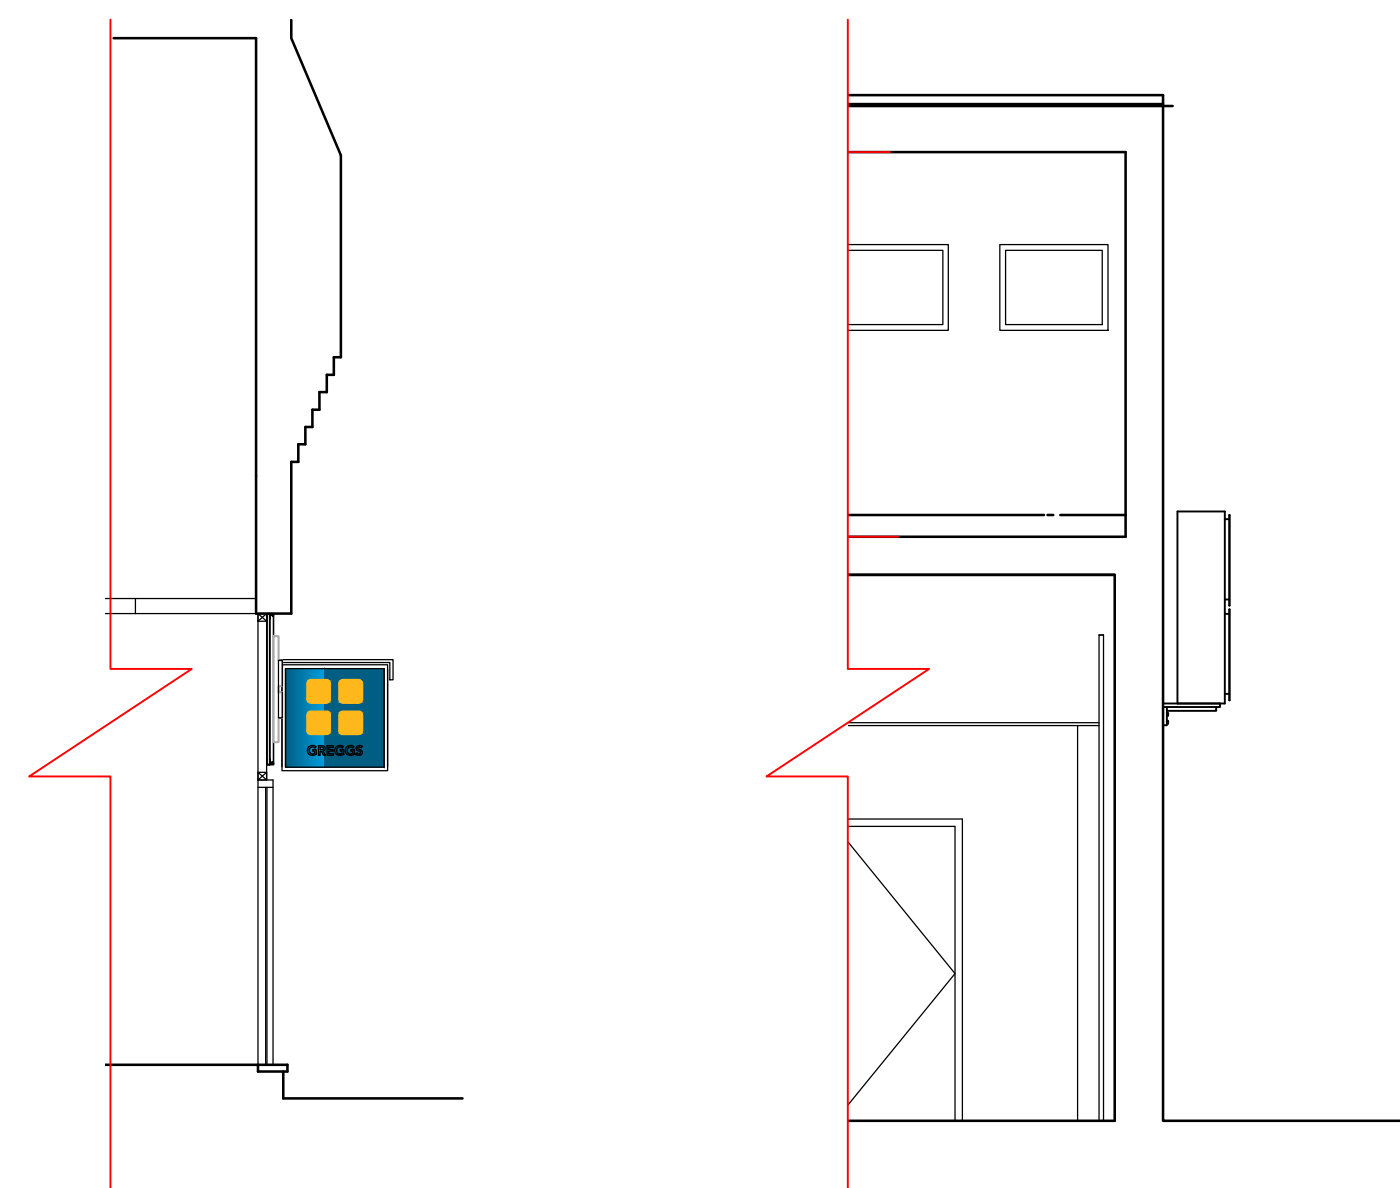

PROPOSED SECTION THRU' (1:50)

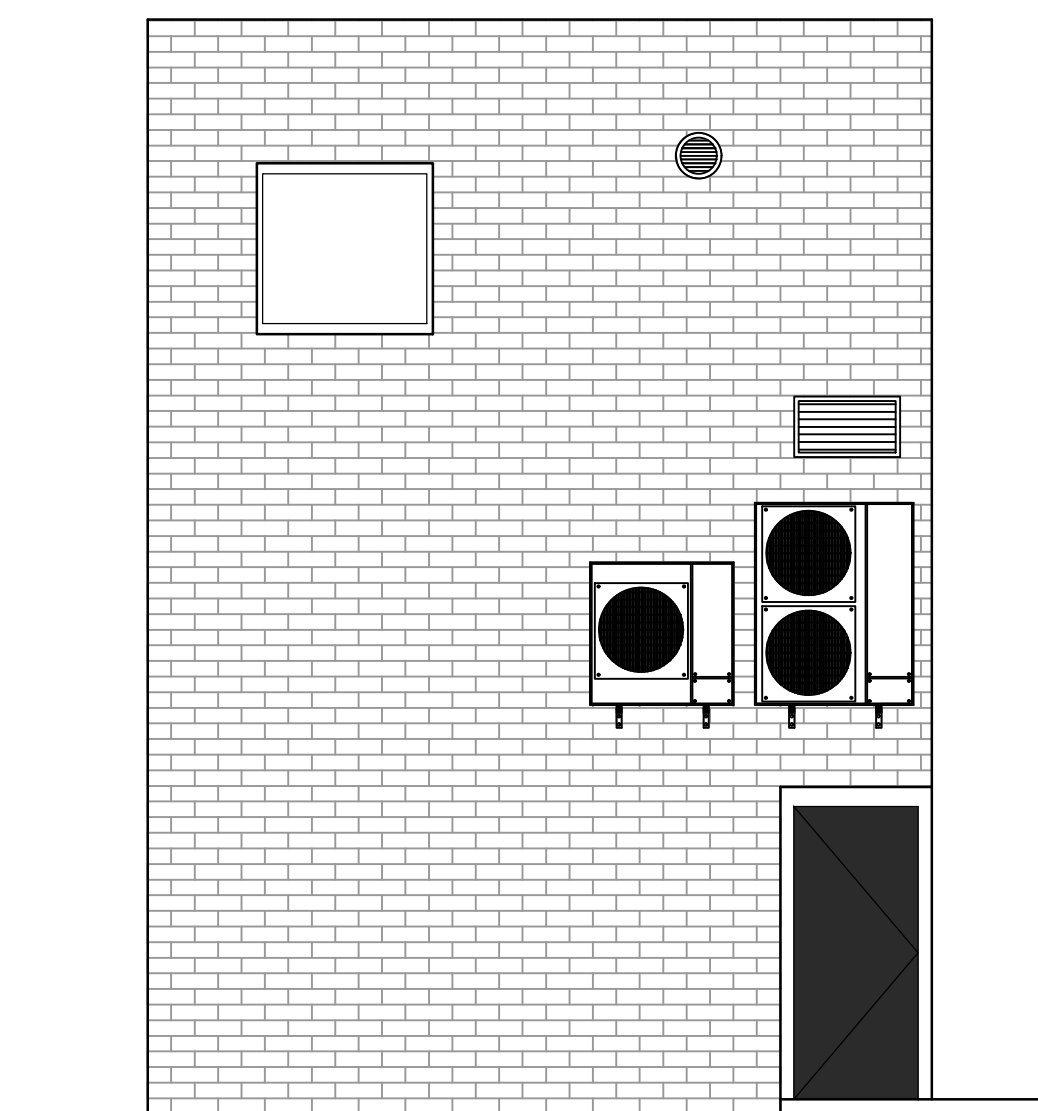

PROPOSED REAR ELEVATION (1:50)

11 HOPE STREET  
WREXHAM  
LL11 1BG

0 500 1000 1500 2000 2500mm  
SCALE 1:50  
0 100 200 300 400 500mm  
SCALE 1:10