




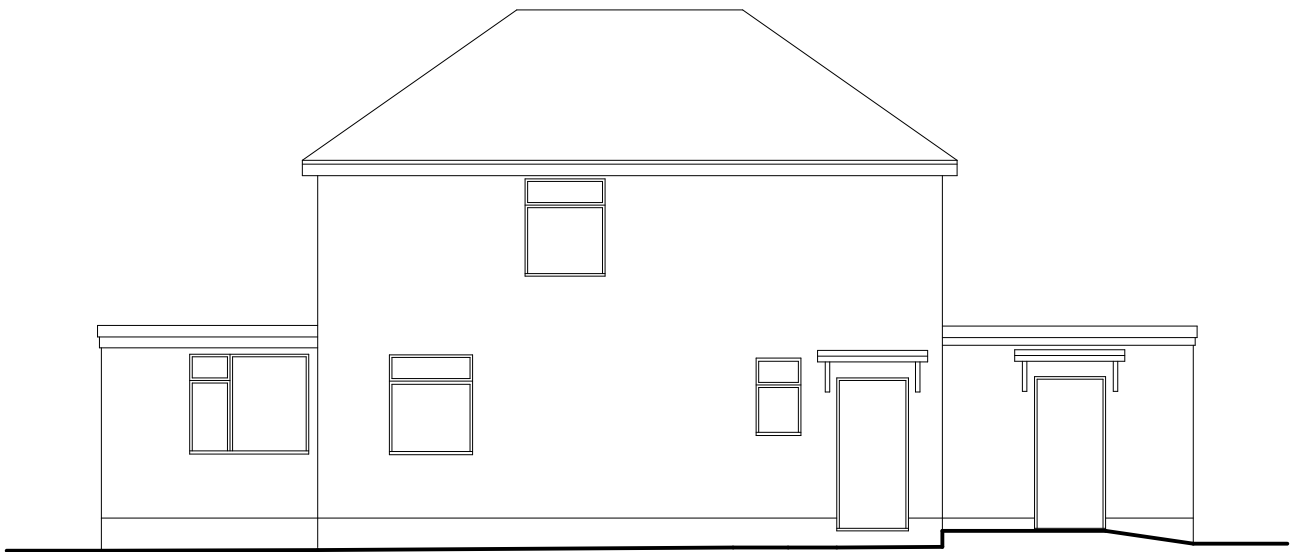


Front Elevation 1:100

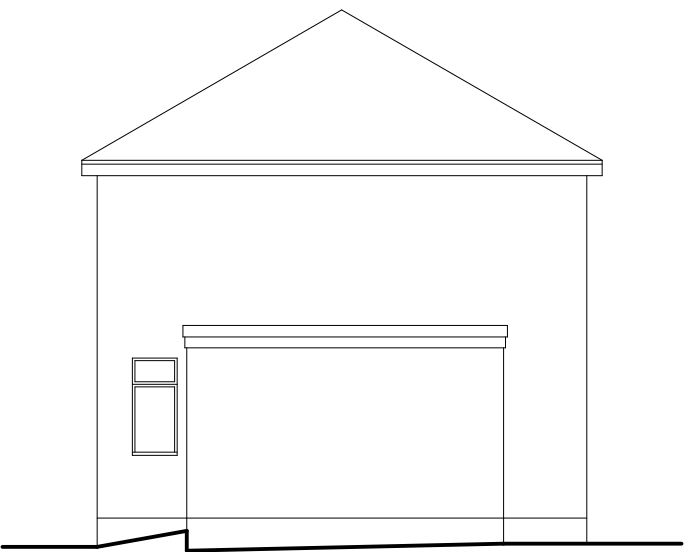



Side Elevation 1:100

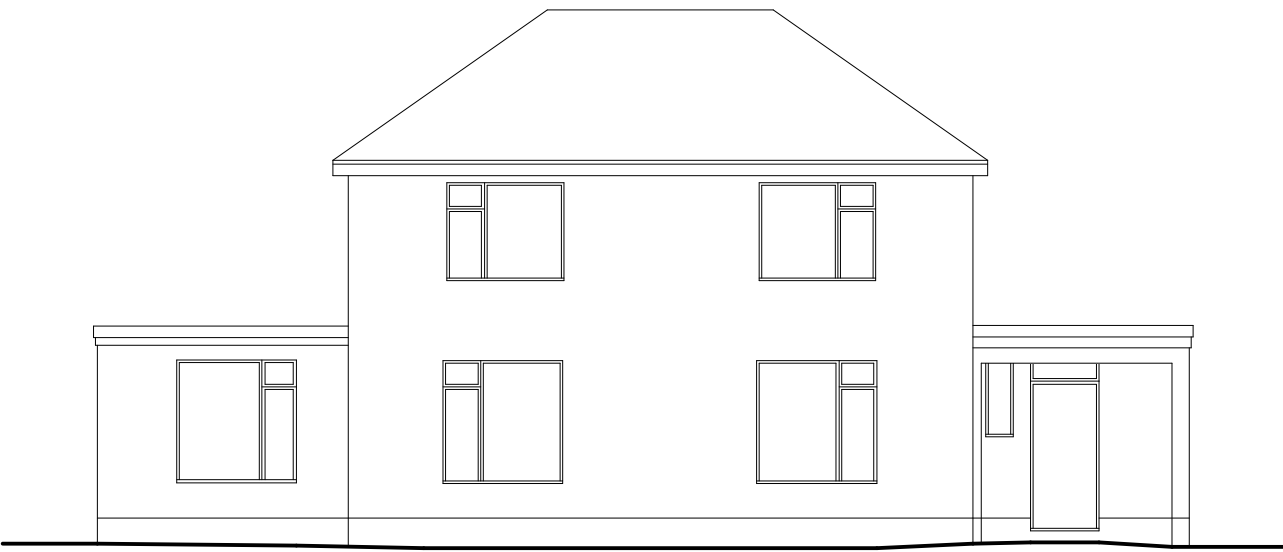


Rear Elevation 1:100

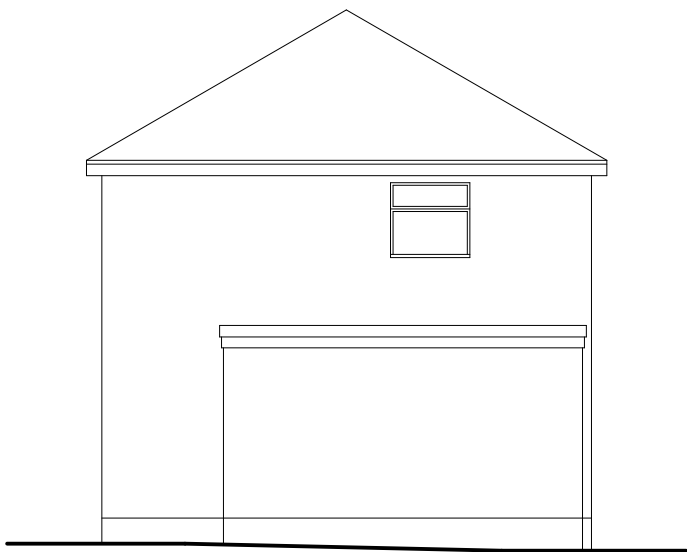


Side Elevation 1:100

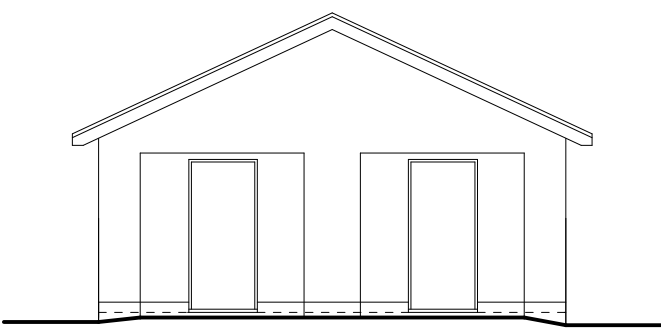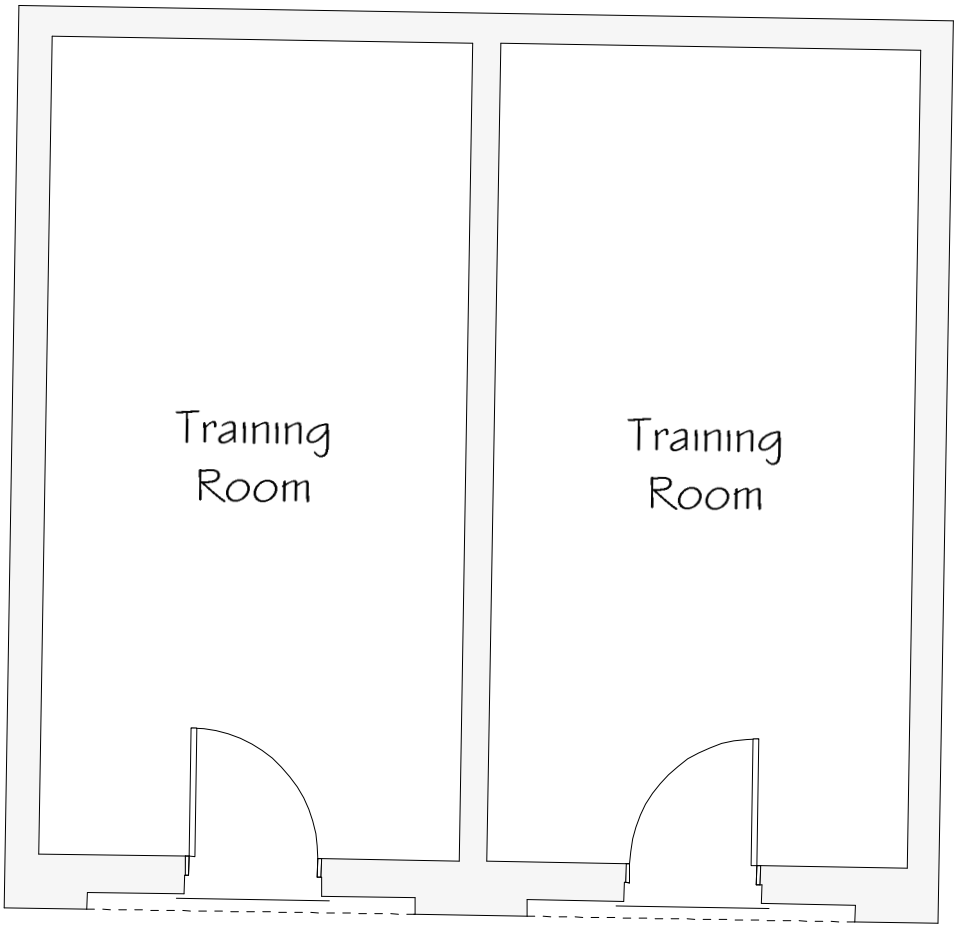


Training Facility
Front Elevation 1:100

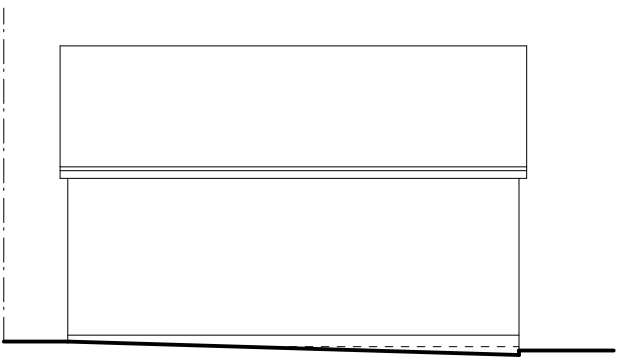


Training Facility
Side Elevation 1:100

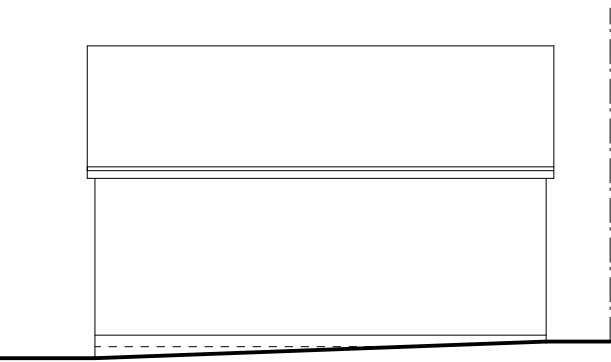


Training Facility
Side Elevation 1:100

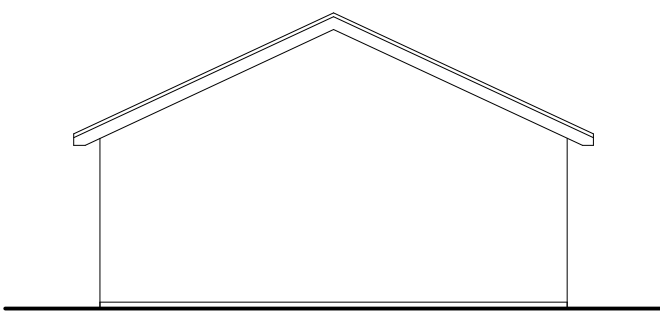

Training Facility
Rear Elevation 1:100

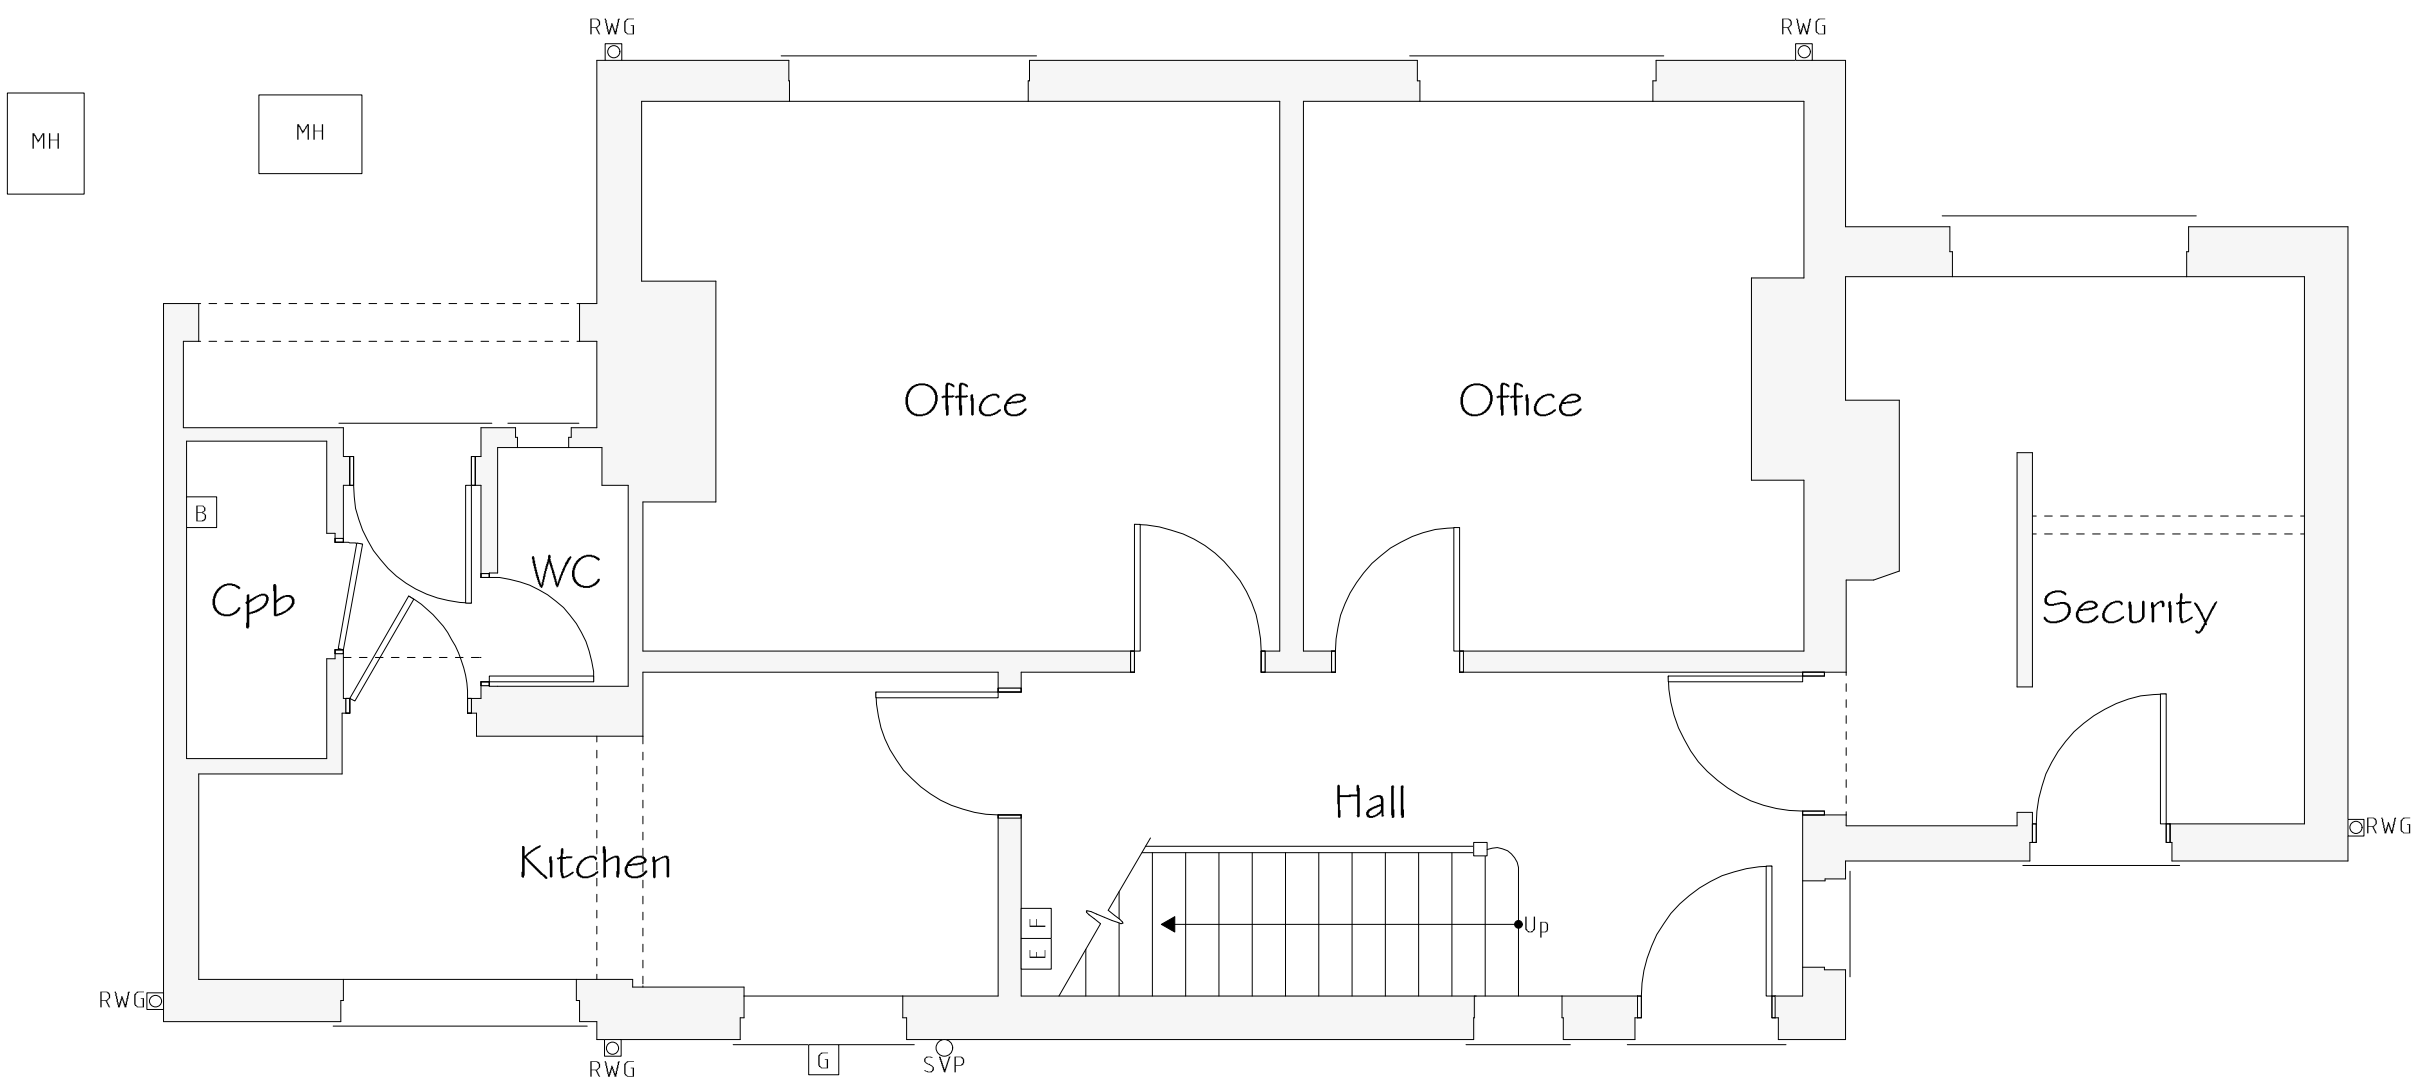

Ground Floor Plan 1:50

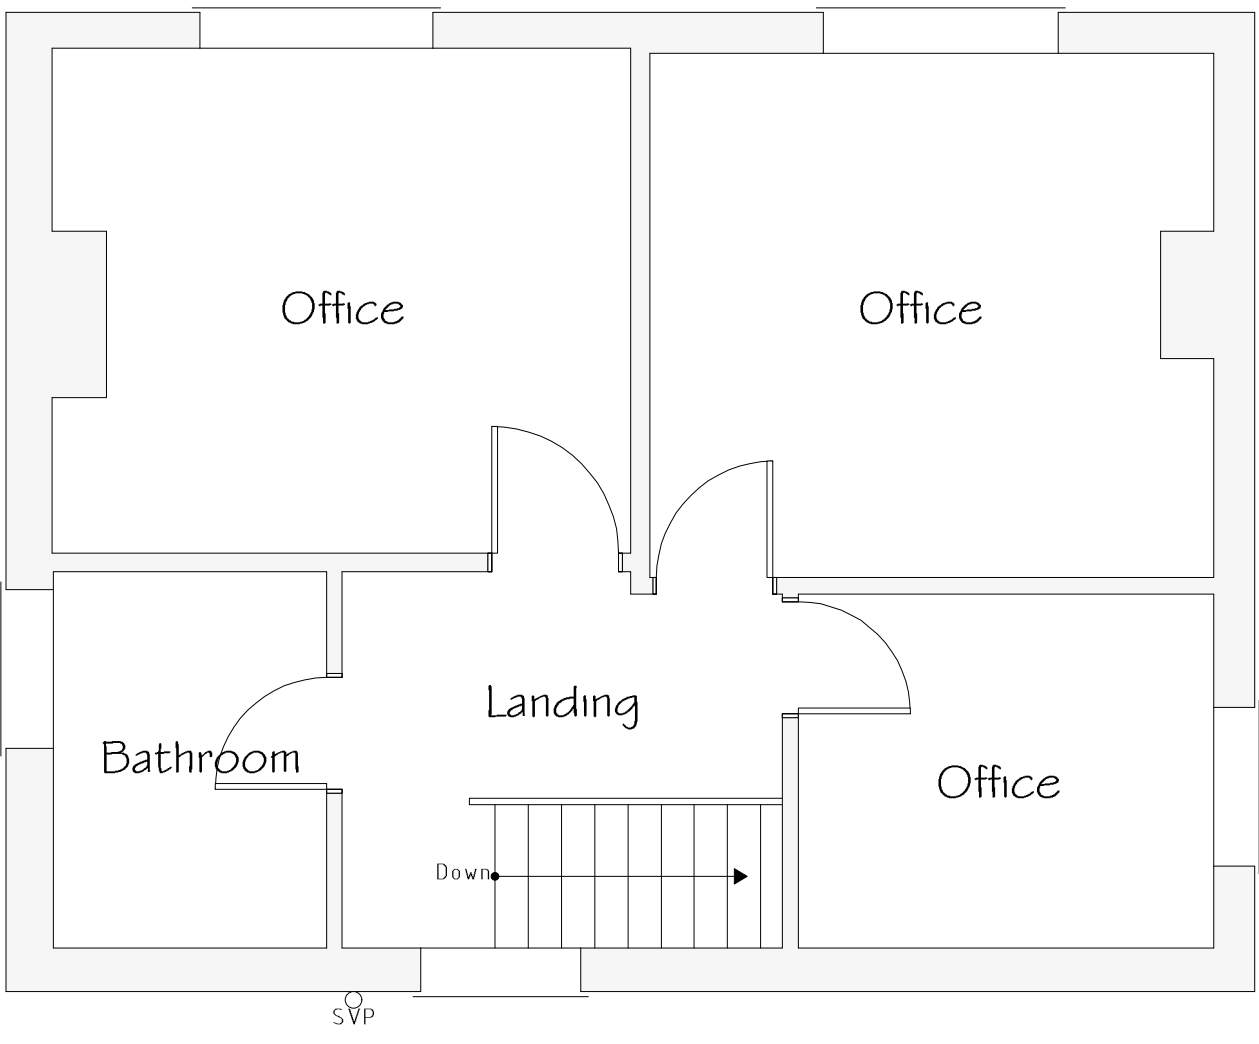

First Floor Plan 1:50

Services Key

- Existing Boiler Position
- Existing Gas Meter Position
- Existing Electric Meter Position
- Existing Fuse Box Position
- Existing Man Hole Position
- Existing Rain Water Gully (RWG) Position
- Existing Back Inlet (BIG) Gully Position
- Existing Soil Vent Pipe (SVP) Position

Rev	Date	Detail	Initial
A	12/23	Training Facility Elevations	L.F.

Project:	
Proposed Alterations to, Old Police Station, Gresford, LL12 8NT	
Title:	Scale: (A1)
Existing	1:50 & 1:100

Drawn By:	Date:
A.Valentine	Sep 2023
Drawing No:	Sheet:
L102/001	1 of 1

blueprint
architectural services

LABC partner
Office 3K4,
Redwither Business Tower,
Wrexham, LL13 9XT
Tel: 01978 356500
www.blueprintarchitectural.com
© copyright all rights reserved