



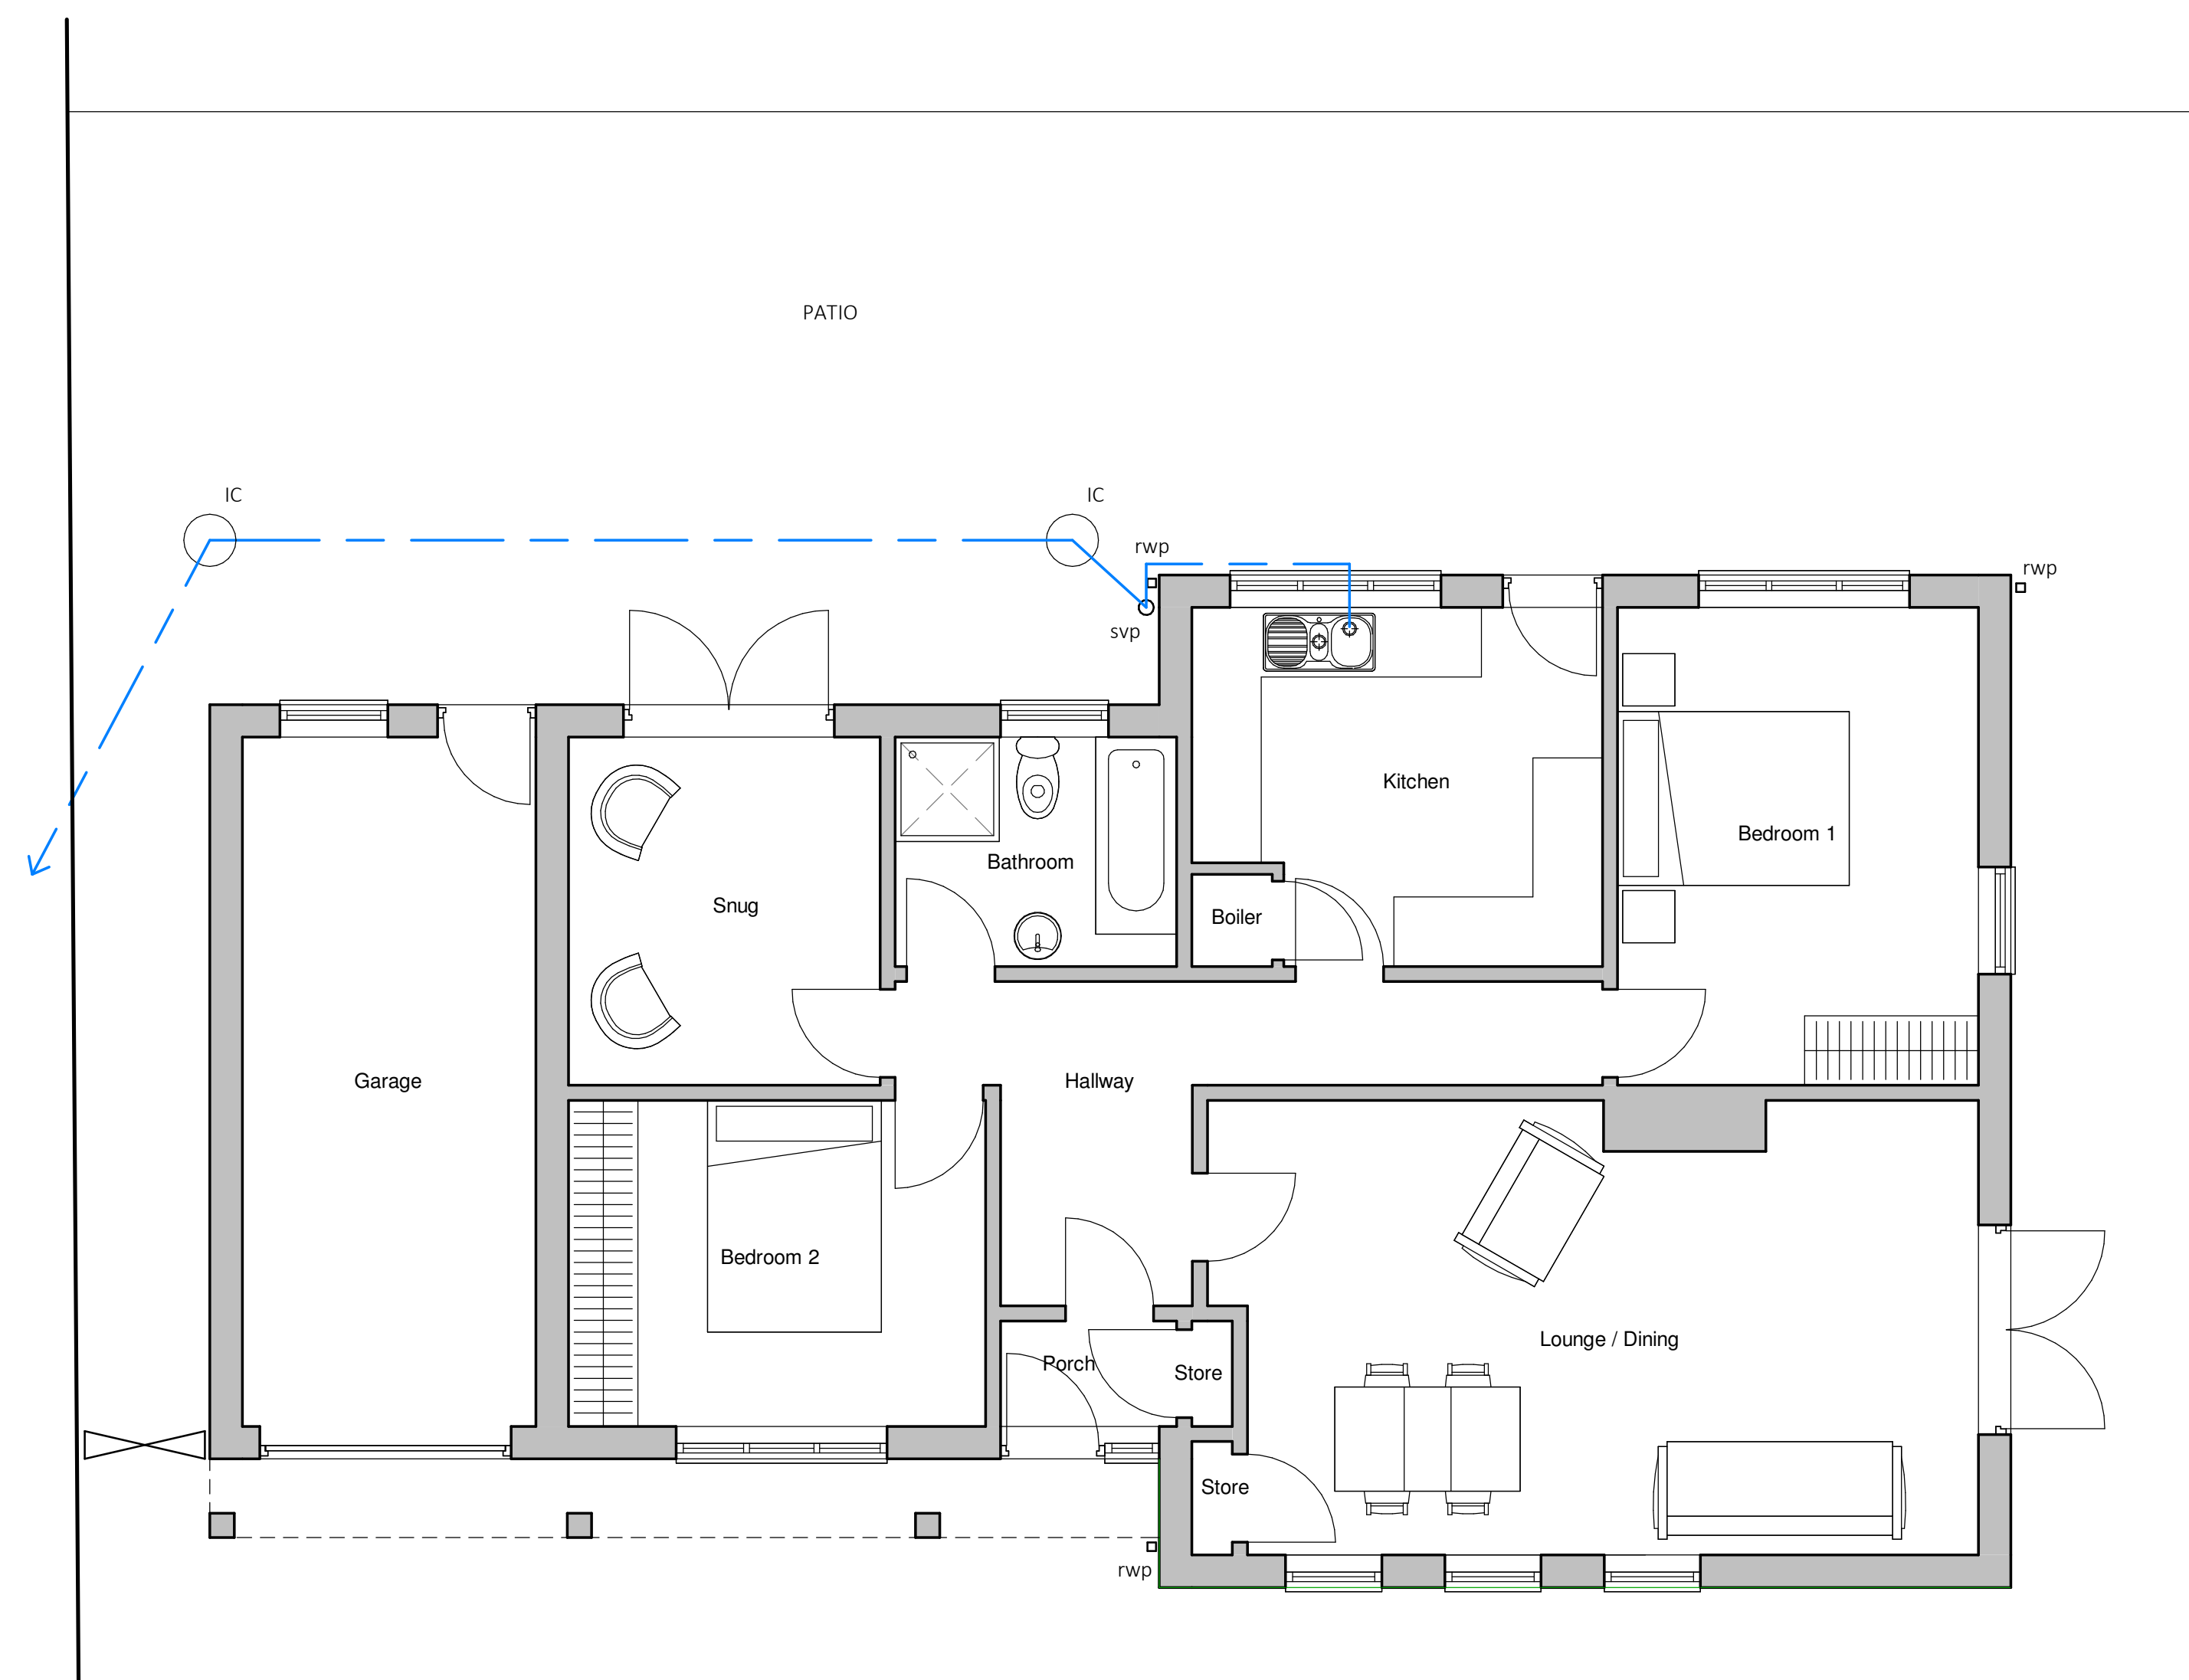

Existing Ground Floor Plan
1 : 50

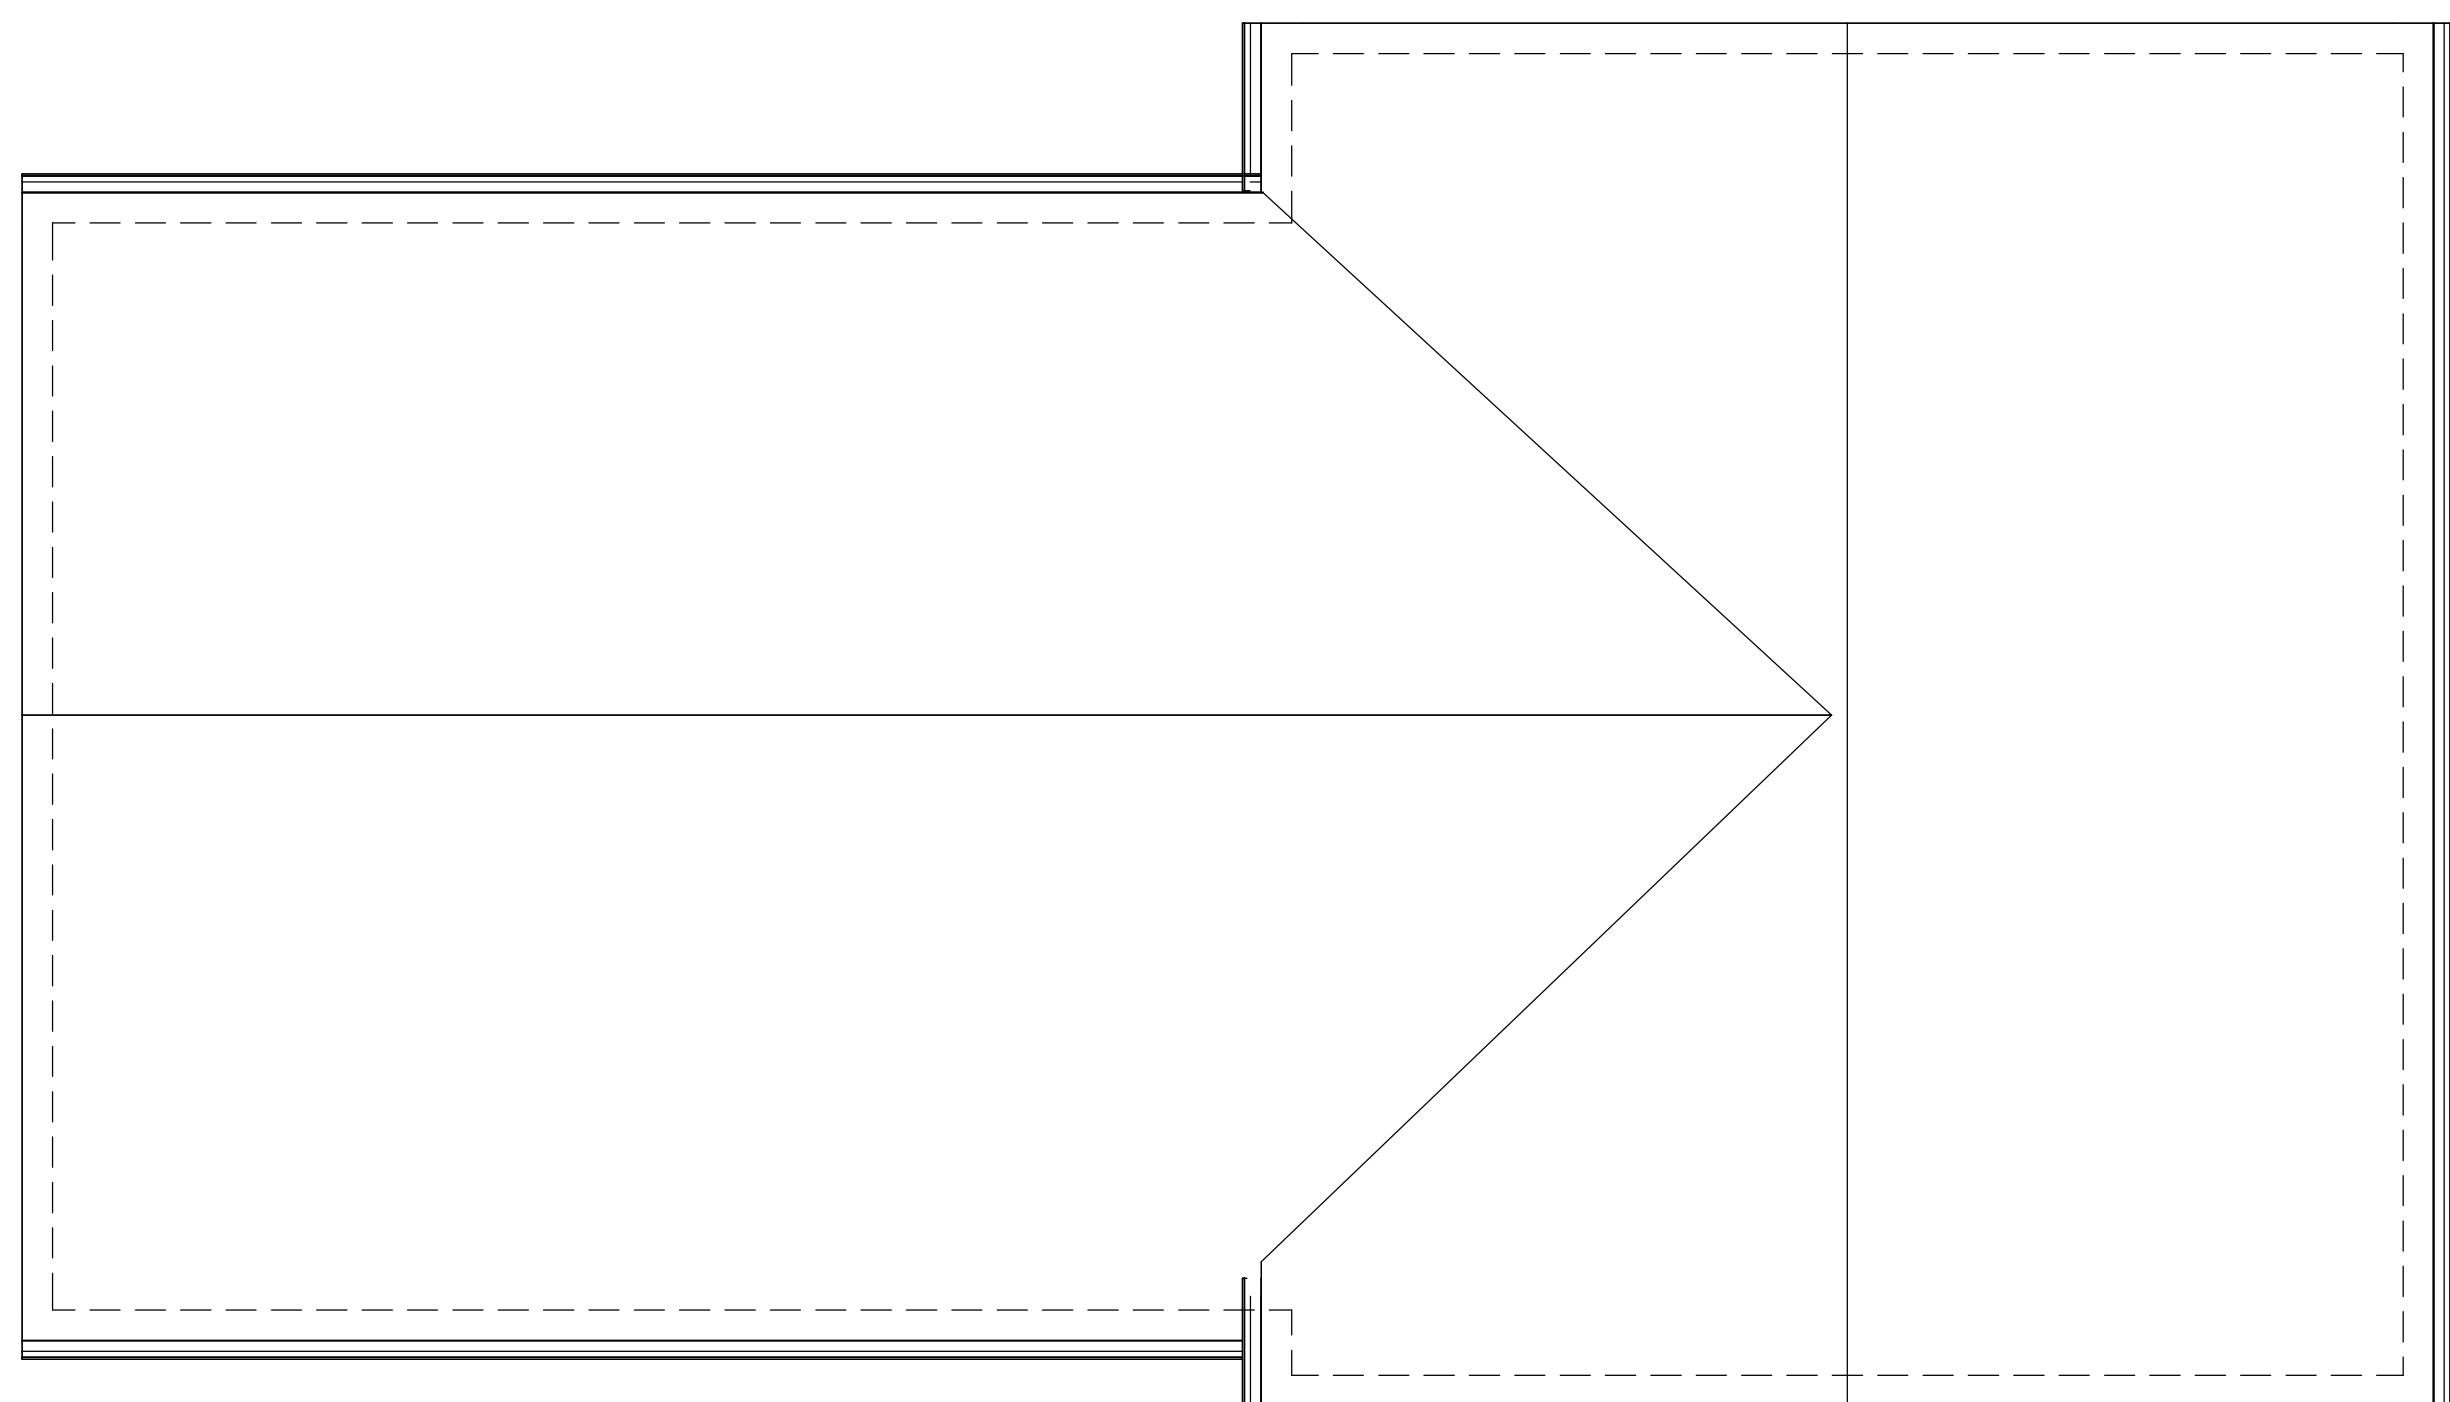

Existing Roof Plan
1 : 50



Project: 65 Brynhyfryd, Nant Parc, Johnstown			
Title: Existing Floor Plans			
Scale @ A1: 1 : 50	Scale @ A3: 1:100	Author: GE	Date: 21/01/23
Project Ref: 23-03	Drawing No: A003	Rev: -	