



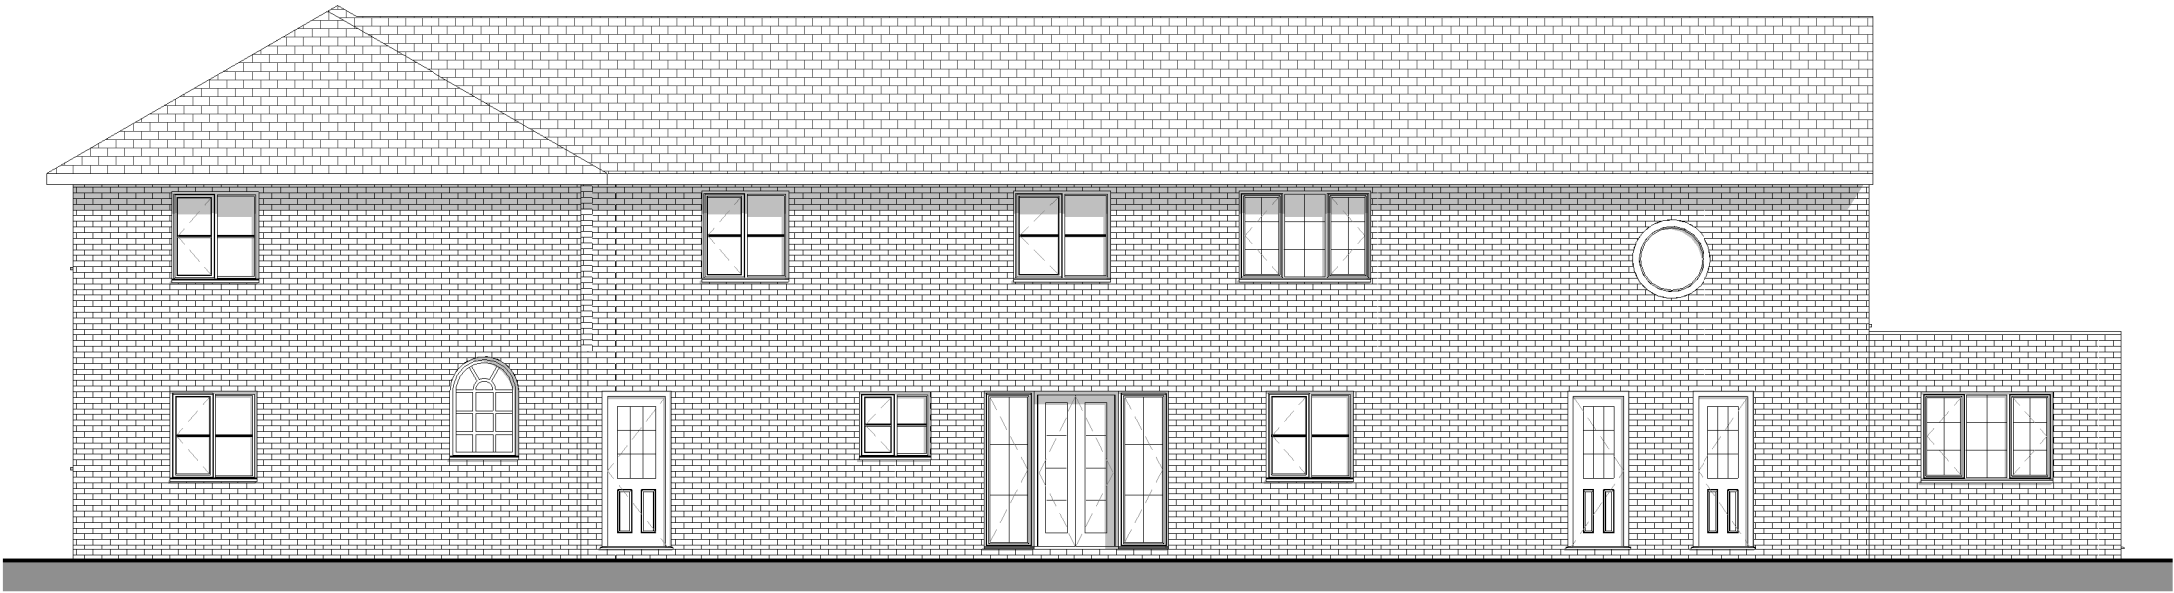


Front Elevation
1 : 100

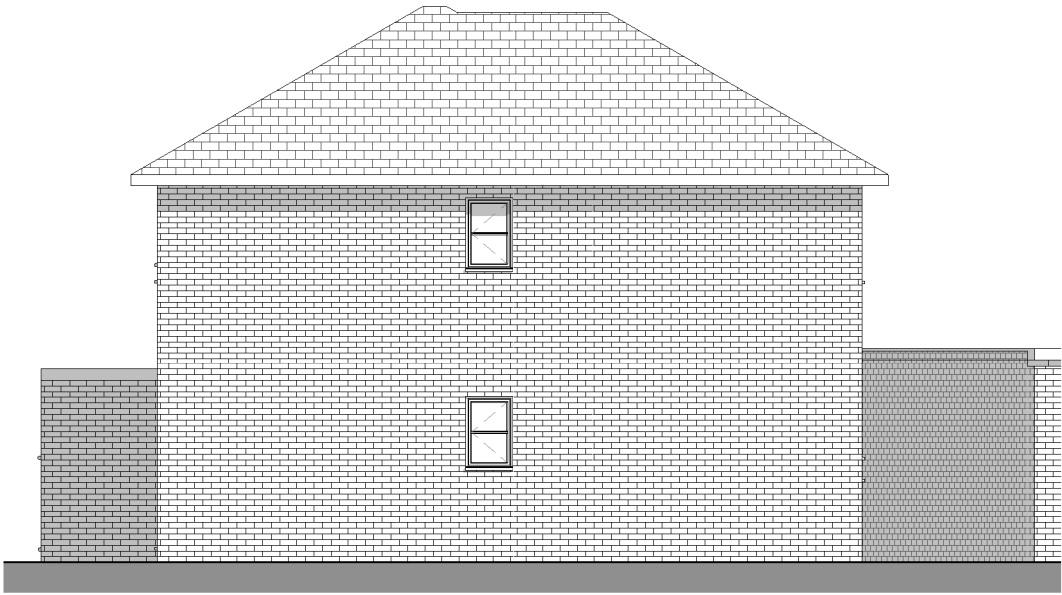

Side Elevation
1 : 100



Side Elevation
1 : 100

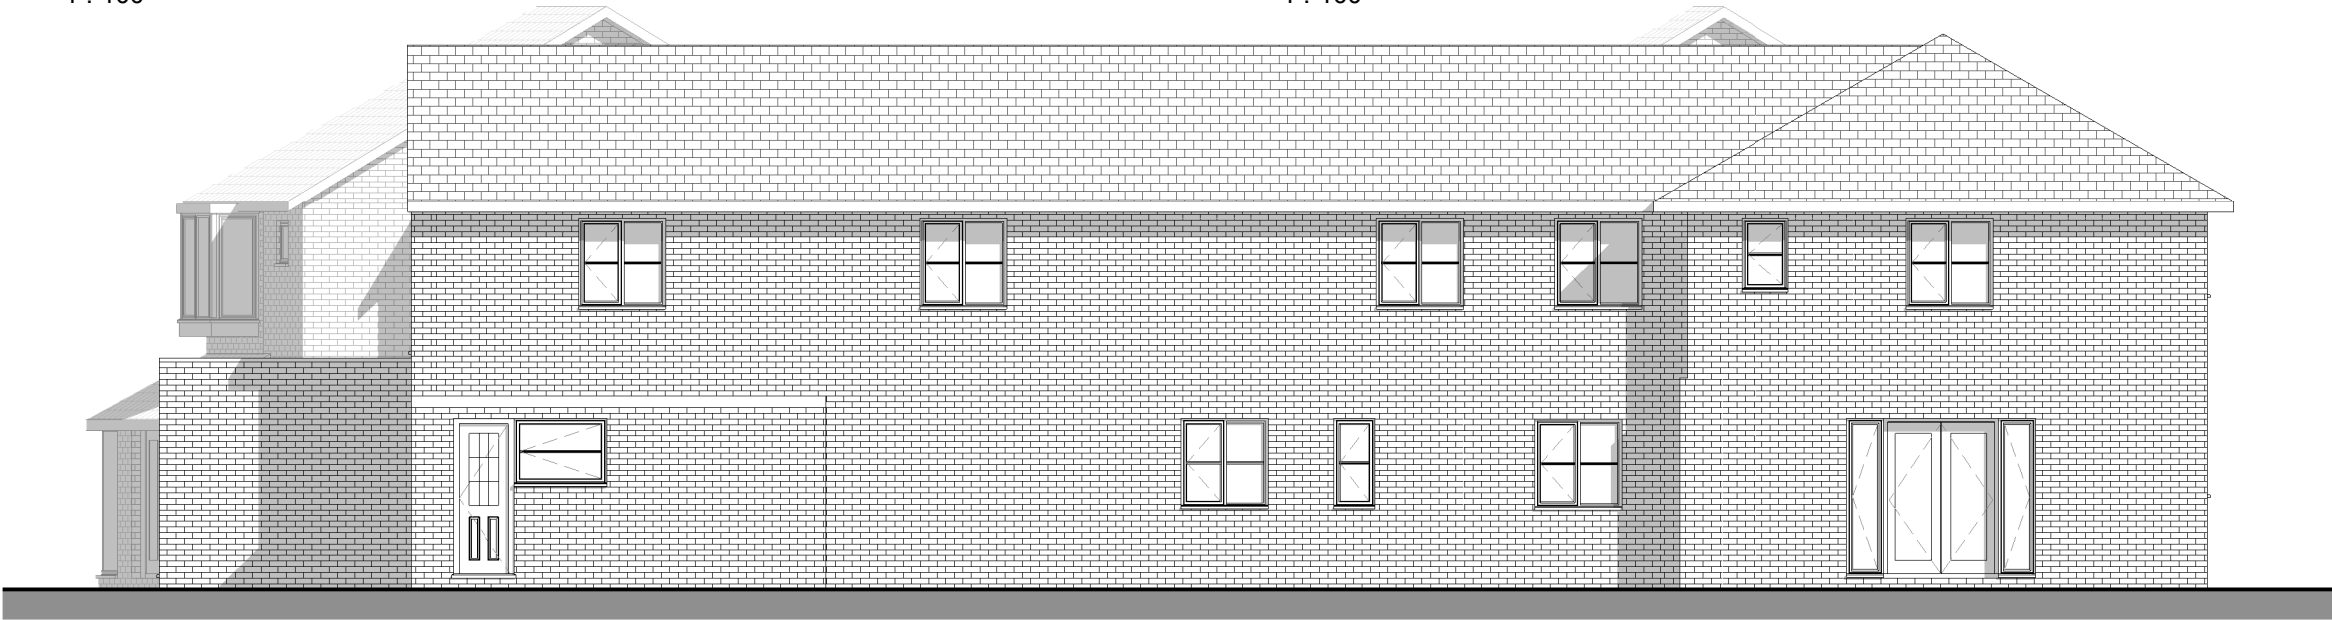

Rear Elevation
1 : 100

The content of this drawing is subject to the provision of the Copyright Act 1956.

Work to figured dimensions only. Site dimensions are to be checked before work is started. Any discrepancy whatsoever between any information contained on this drawing and any other document or drawing must be drawn to the attention of the Designer by the Contractor before the work is executed.

IF IN DOUBT ASK IMMEDIATELY.

P01	Issued for Planning	KA	15/12/23
REV	DESCRIPTION	BY	DATE



OFF THE WALL - Architectural Services

@ offthewall_architectural
07772 113 971
cathy@offthewallarchitectural.com

Partnership with
LABC
Registered
Architects

CLIENT:	Trewythen Hall Care Home
ADDRESS:	Trewythen Hall, Vicarage Lane

DRAWING STATUS		PLANNING	
STAGE: Pre-Application Consultation			
TITLE: Coach House - Existing Elevations			
SCALE AT A3: 1 : 100	DATE: 09/10/23	DRAWN: CO	CHECKED: CO
PROJECT NO: 1253	DRAWING NO: 0201		REVISION: P01