




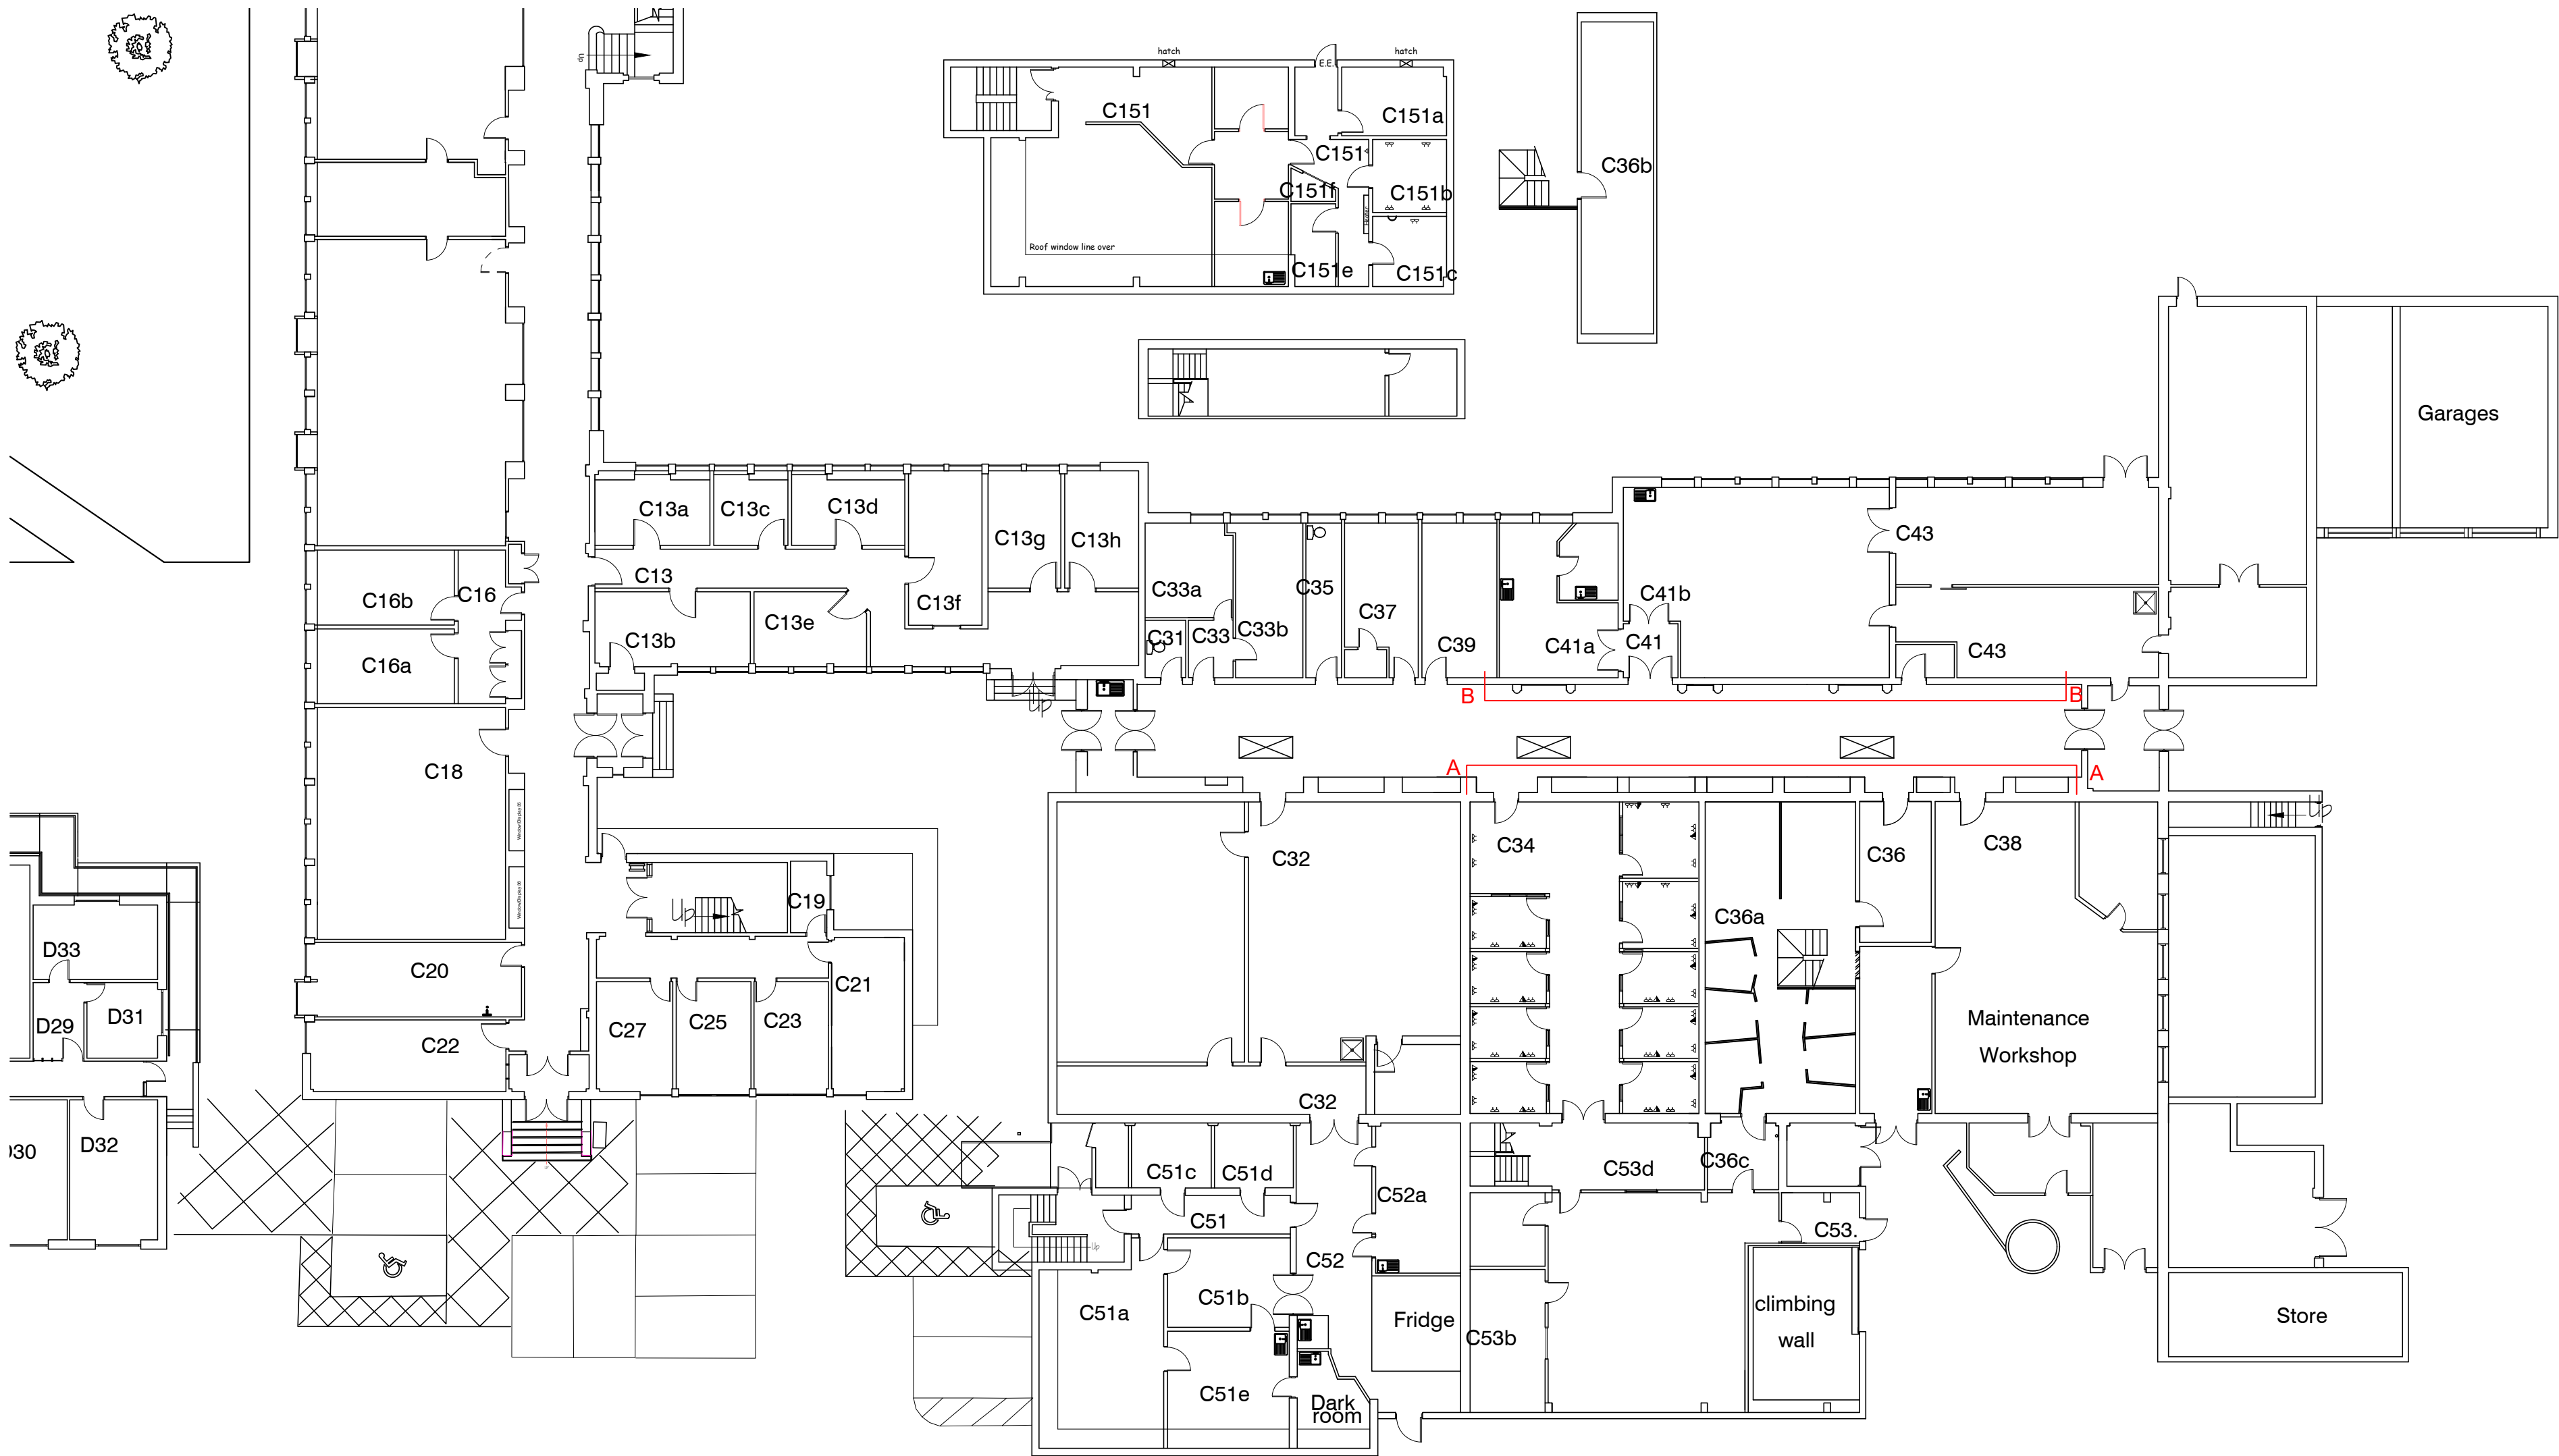

Existing Ground Floor Plan
1:200

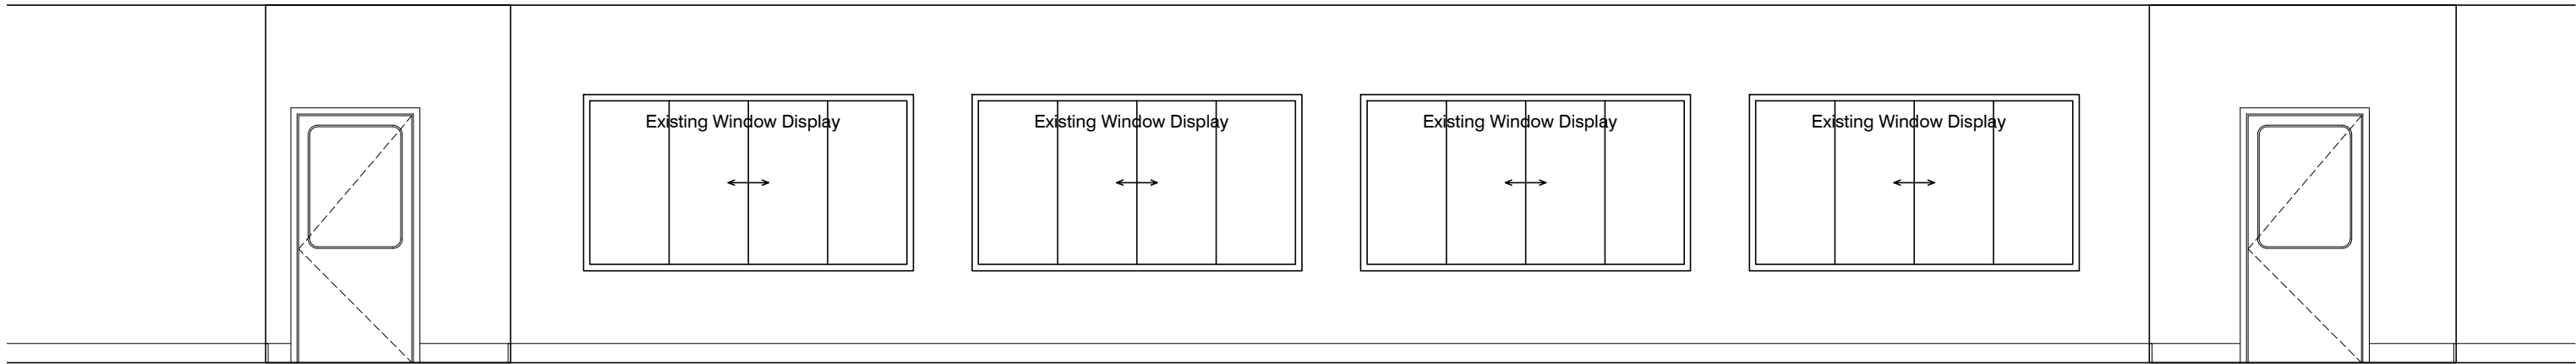

Existing Elevation A-A
1:50

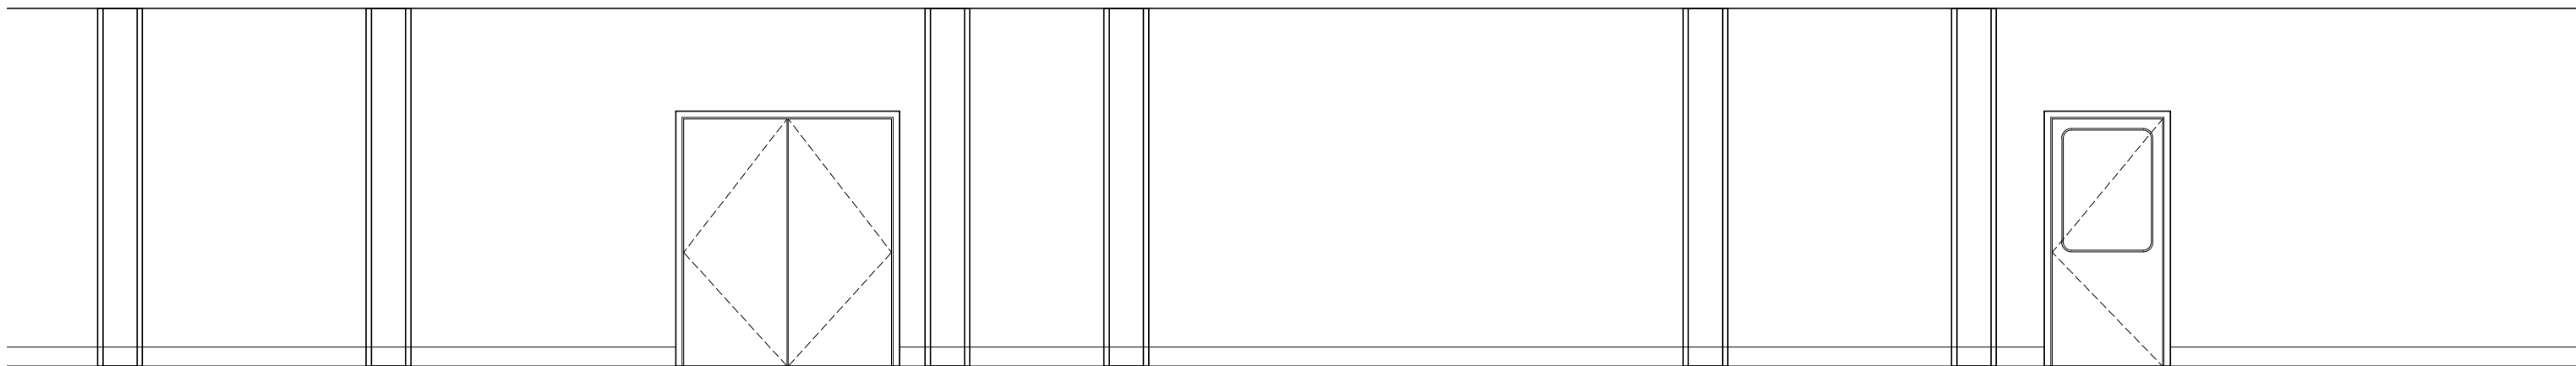

Existing Elevation B-B
1:50

GENERAL NOTES:
DAY Architectural Ltd accepts no responsibility for any costs, losses or claims whatsoever arising from these drawings, specifications and related documents unless there is full compliance with the Client or any unauthorised user of the following:
1 All boundaries, dimensions and levels are to be checked on site before construction and any discrepancies reported to the Architect / Designer.
2 Partial Service: Any discrepancies with site or other information is to be advised to the Architect / Designer and direction and / or approval is to be sought before the implementation of the detail.
3 Block and site plans are reproduced under license from the Ordnance Survey.
4 Do not scale this drawing.
5 For the purpose of coordination, all relevant parties must check this information prior to implementation and report any discrepancies to the Architect / Designer.

GENERAL NOTES:
All details shown indicatively subject to detailed design by specialist manufacturer.
Samples to be submitted for approval.

REV	DESCRIPTION	DATE	REV BY	CHKD BY

CLIENT
WREXHAM UNIVERSITY

PROJECT
ENGINEERING SCHOOL

DRAWING EXISTING LAYOUT		
SCALE 1:200	PAPER SIZE A1	
DATE 22.06.2023	DRAWN BY JT	
DAY DRAWING No. AL-00-100	REVISION -	PROJECT No. 1504-23
DRAWING STATUS FOR INFORMATION		
Information contained on this drawing is the sole copyright of DAY Architectural Ltd. and is not to be reproduced without their permission.		

DAY Interior Design

DAY Architectural Ltd.
Studio 1, Lancaster Buildings
77 Deansgate, Manchester, M3 2BW
T: 0161 834 9703
W: www.day-architectural.com