


13.03.23

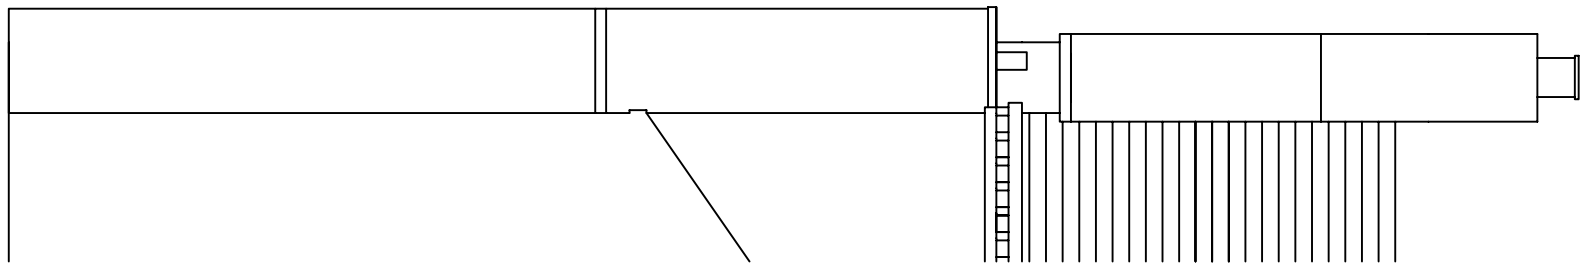

ALL DIMENSIONS SHOWN IN MILLIMETRES

<i>Midland Conservatories</i> TRADITIONAL TIMBER CONSERVATORIES, WINDOWS & DOORS			Mr & Mrs Swinden	Revision:
Drawn by:	Scale:	Date:	Redbrook House Orangery	
RS	1 : 50	13.03.23	Rear Elevation Existing	