


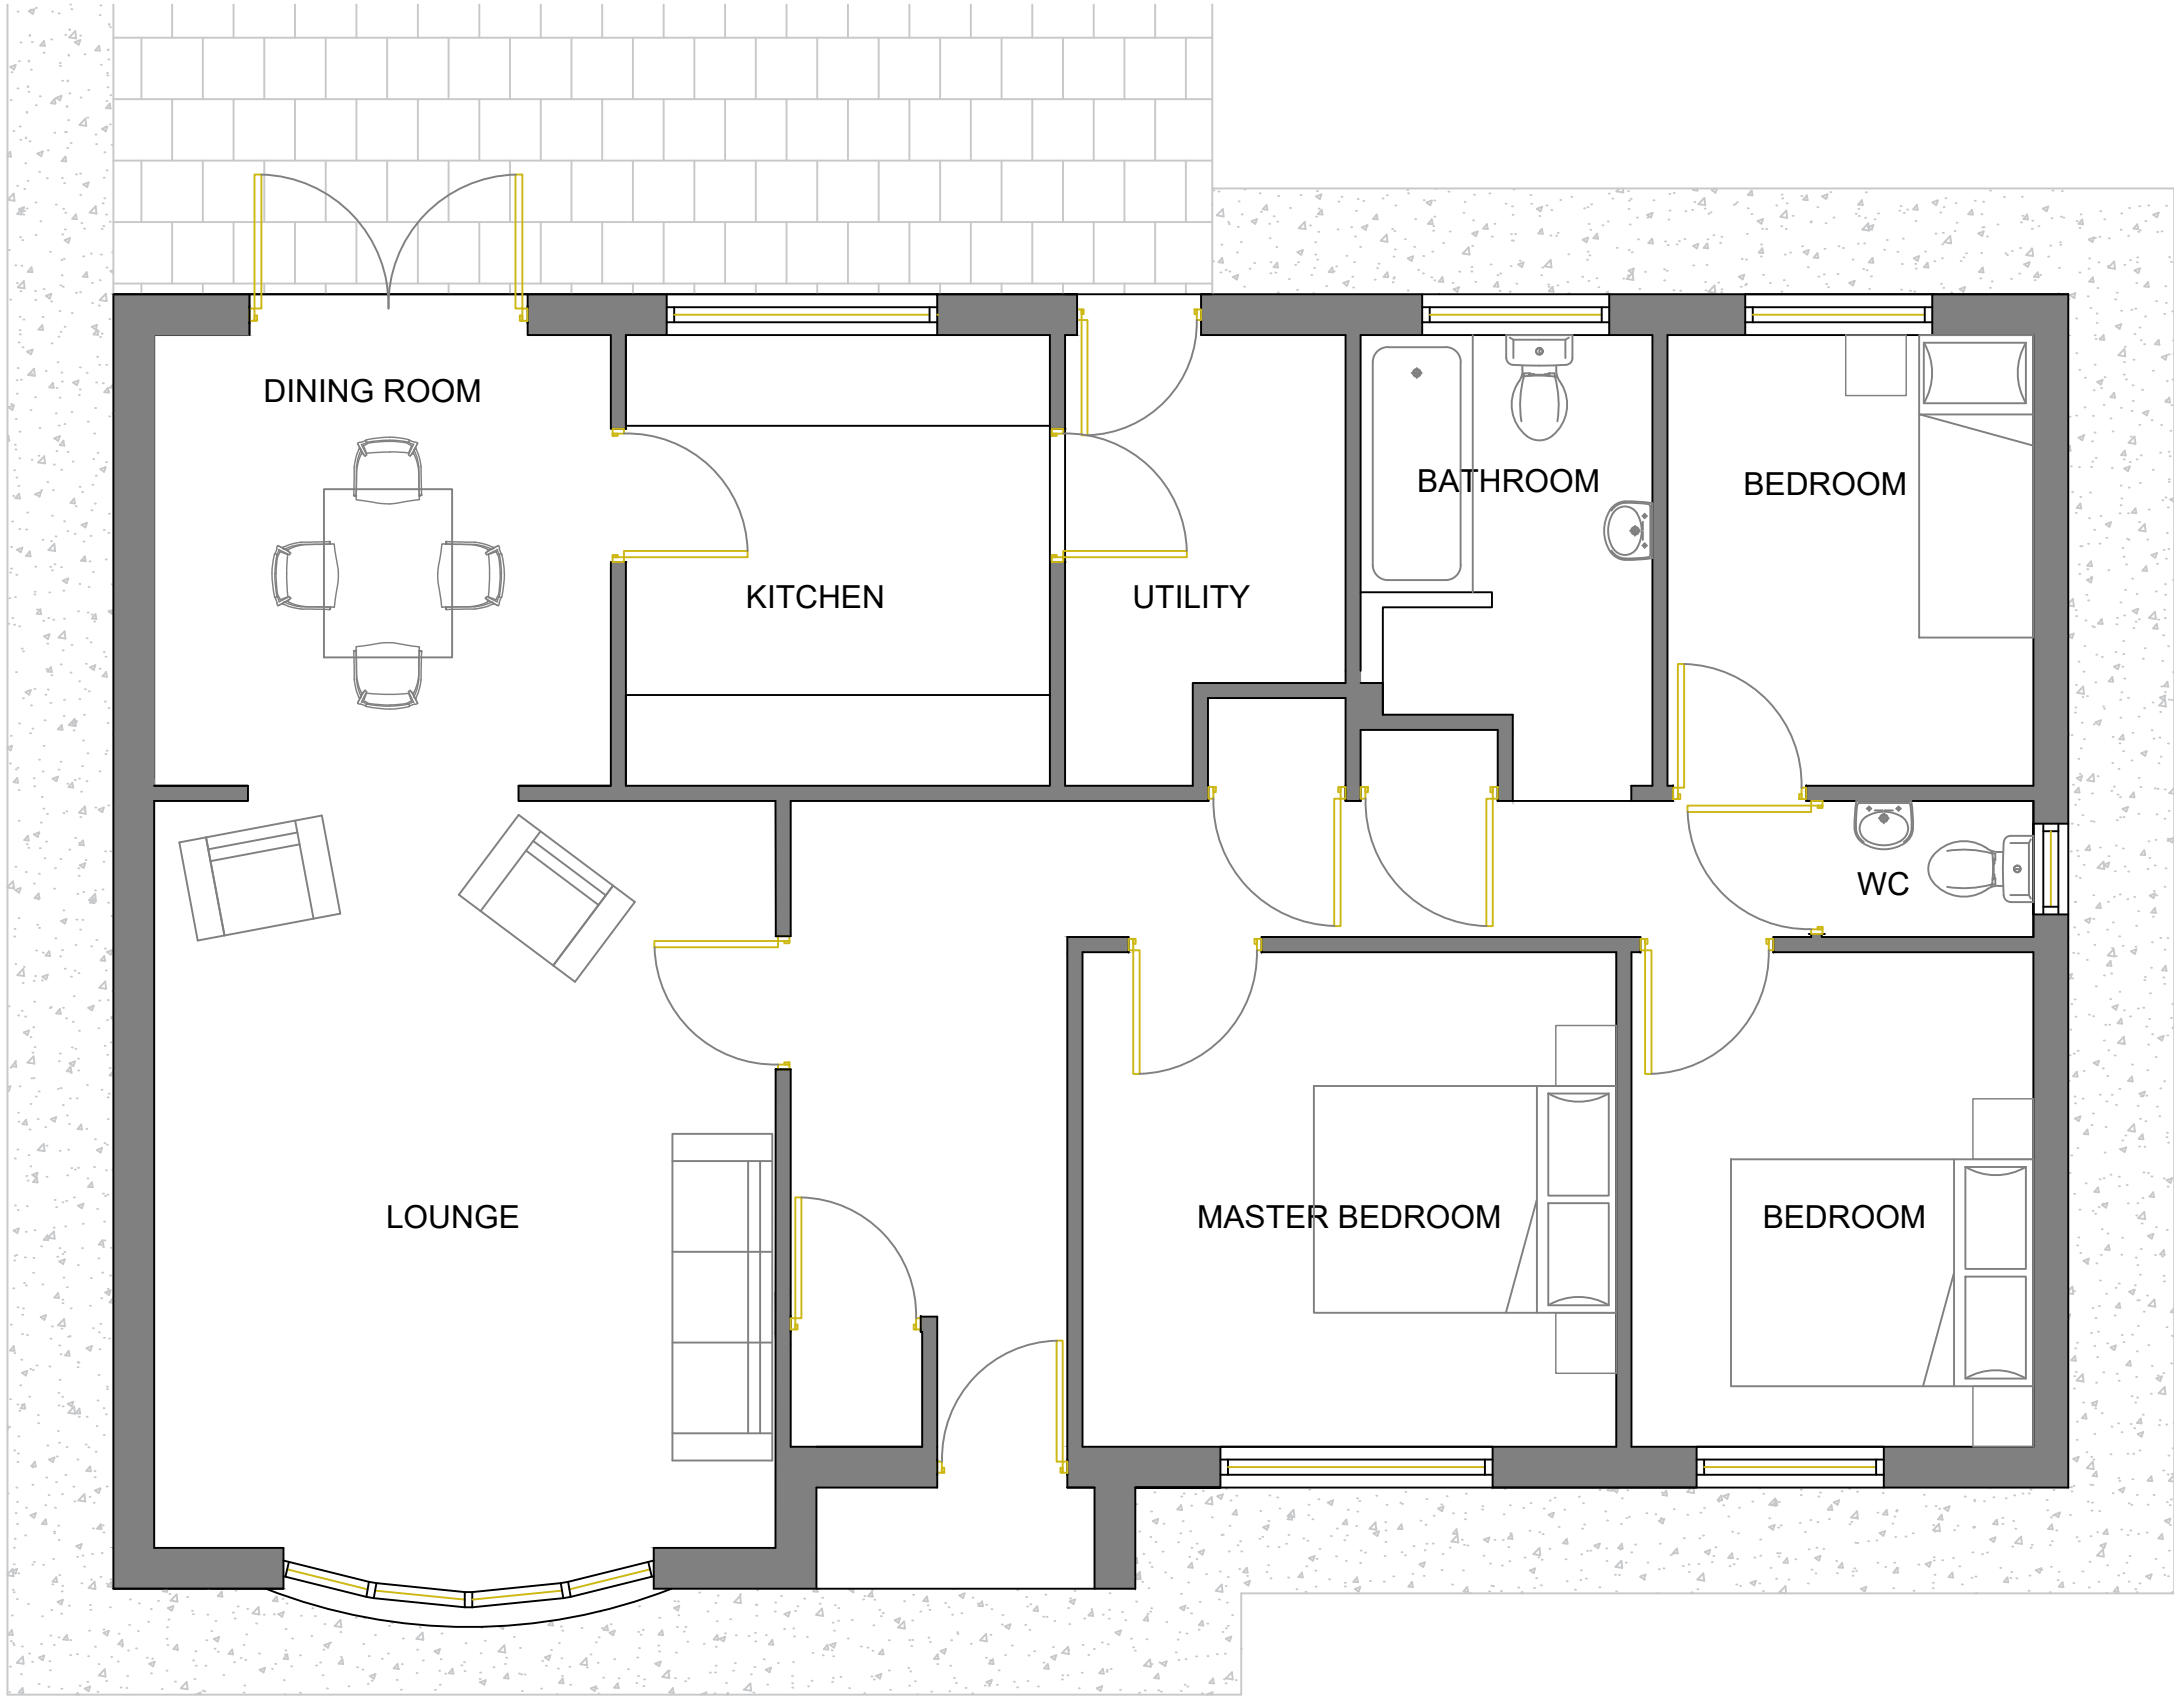

EXISTING GROUND FLOOR LAYOUT

CLIENT			
Mr & Mrs Jones			
PROJECT		PACK VERSION:	
10 Troon Close		-	
DRAWING TITLE			
Existing Floor Plan Bungalow			
FOR CONSTRUCTION			
DRAWN	SP	CHECKED	AP
SCALE	1:50	DRAWING No:	REVISION:
DATE	APR 21	SK02	-