



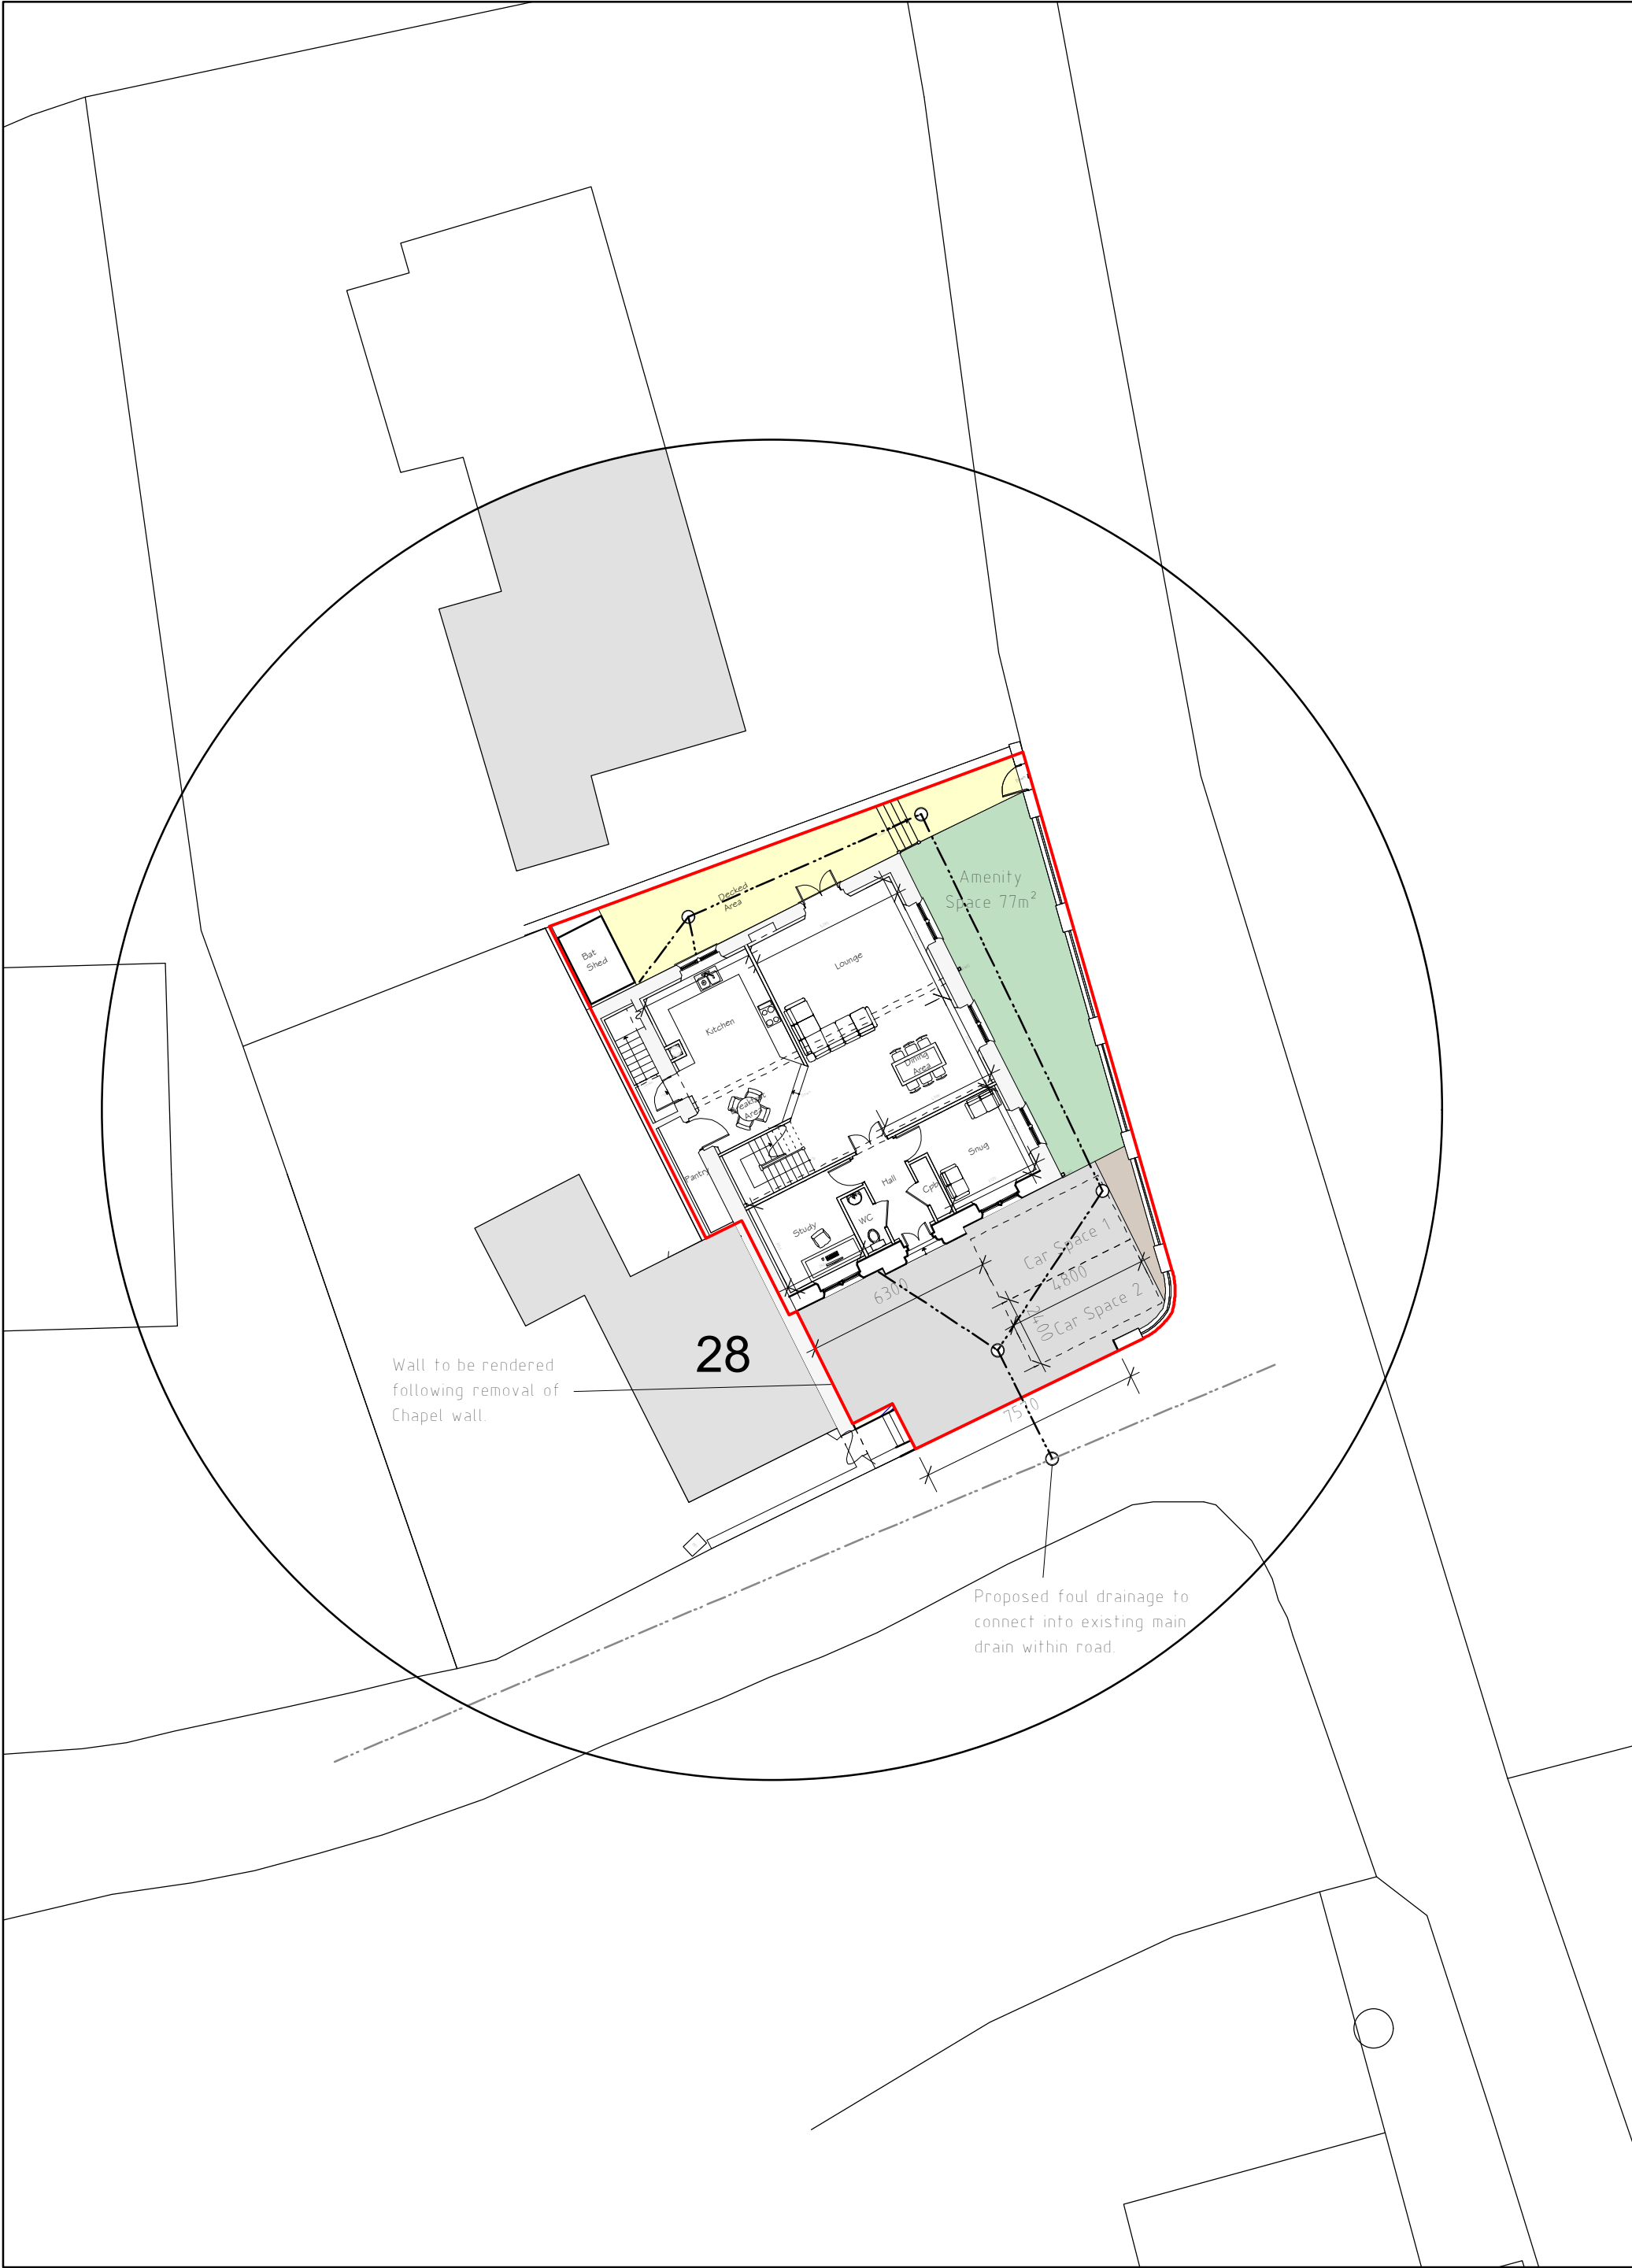

Site Plan 1:200

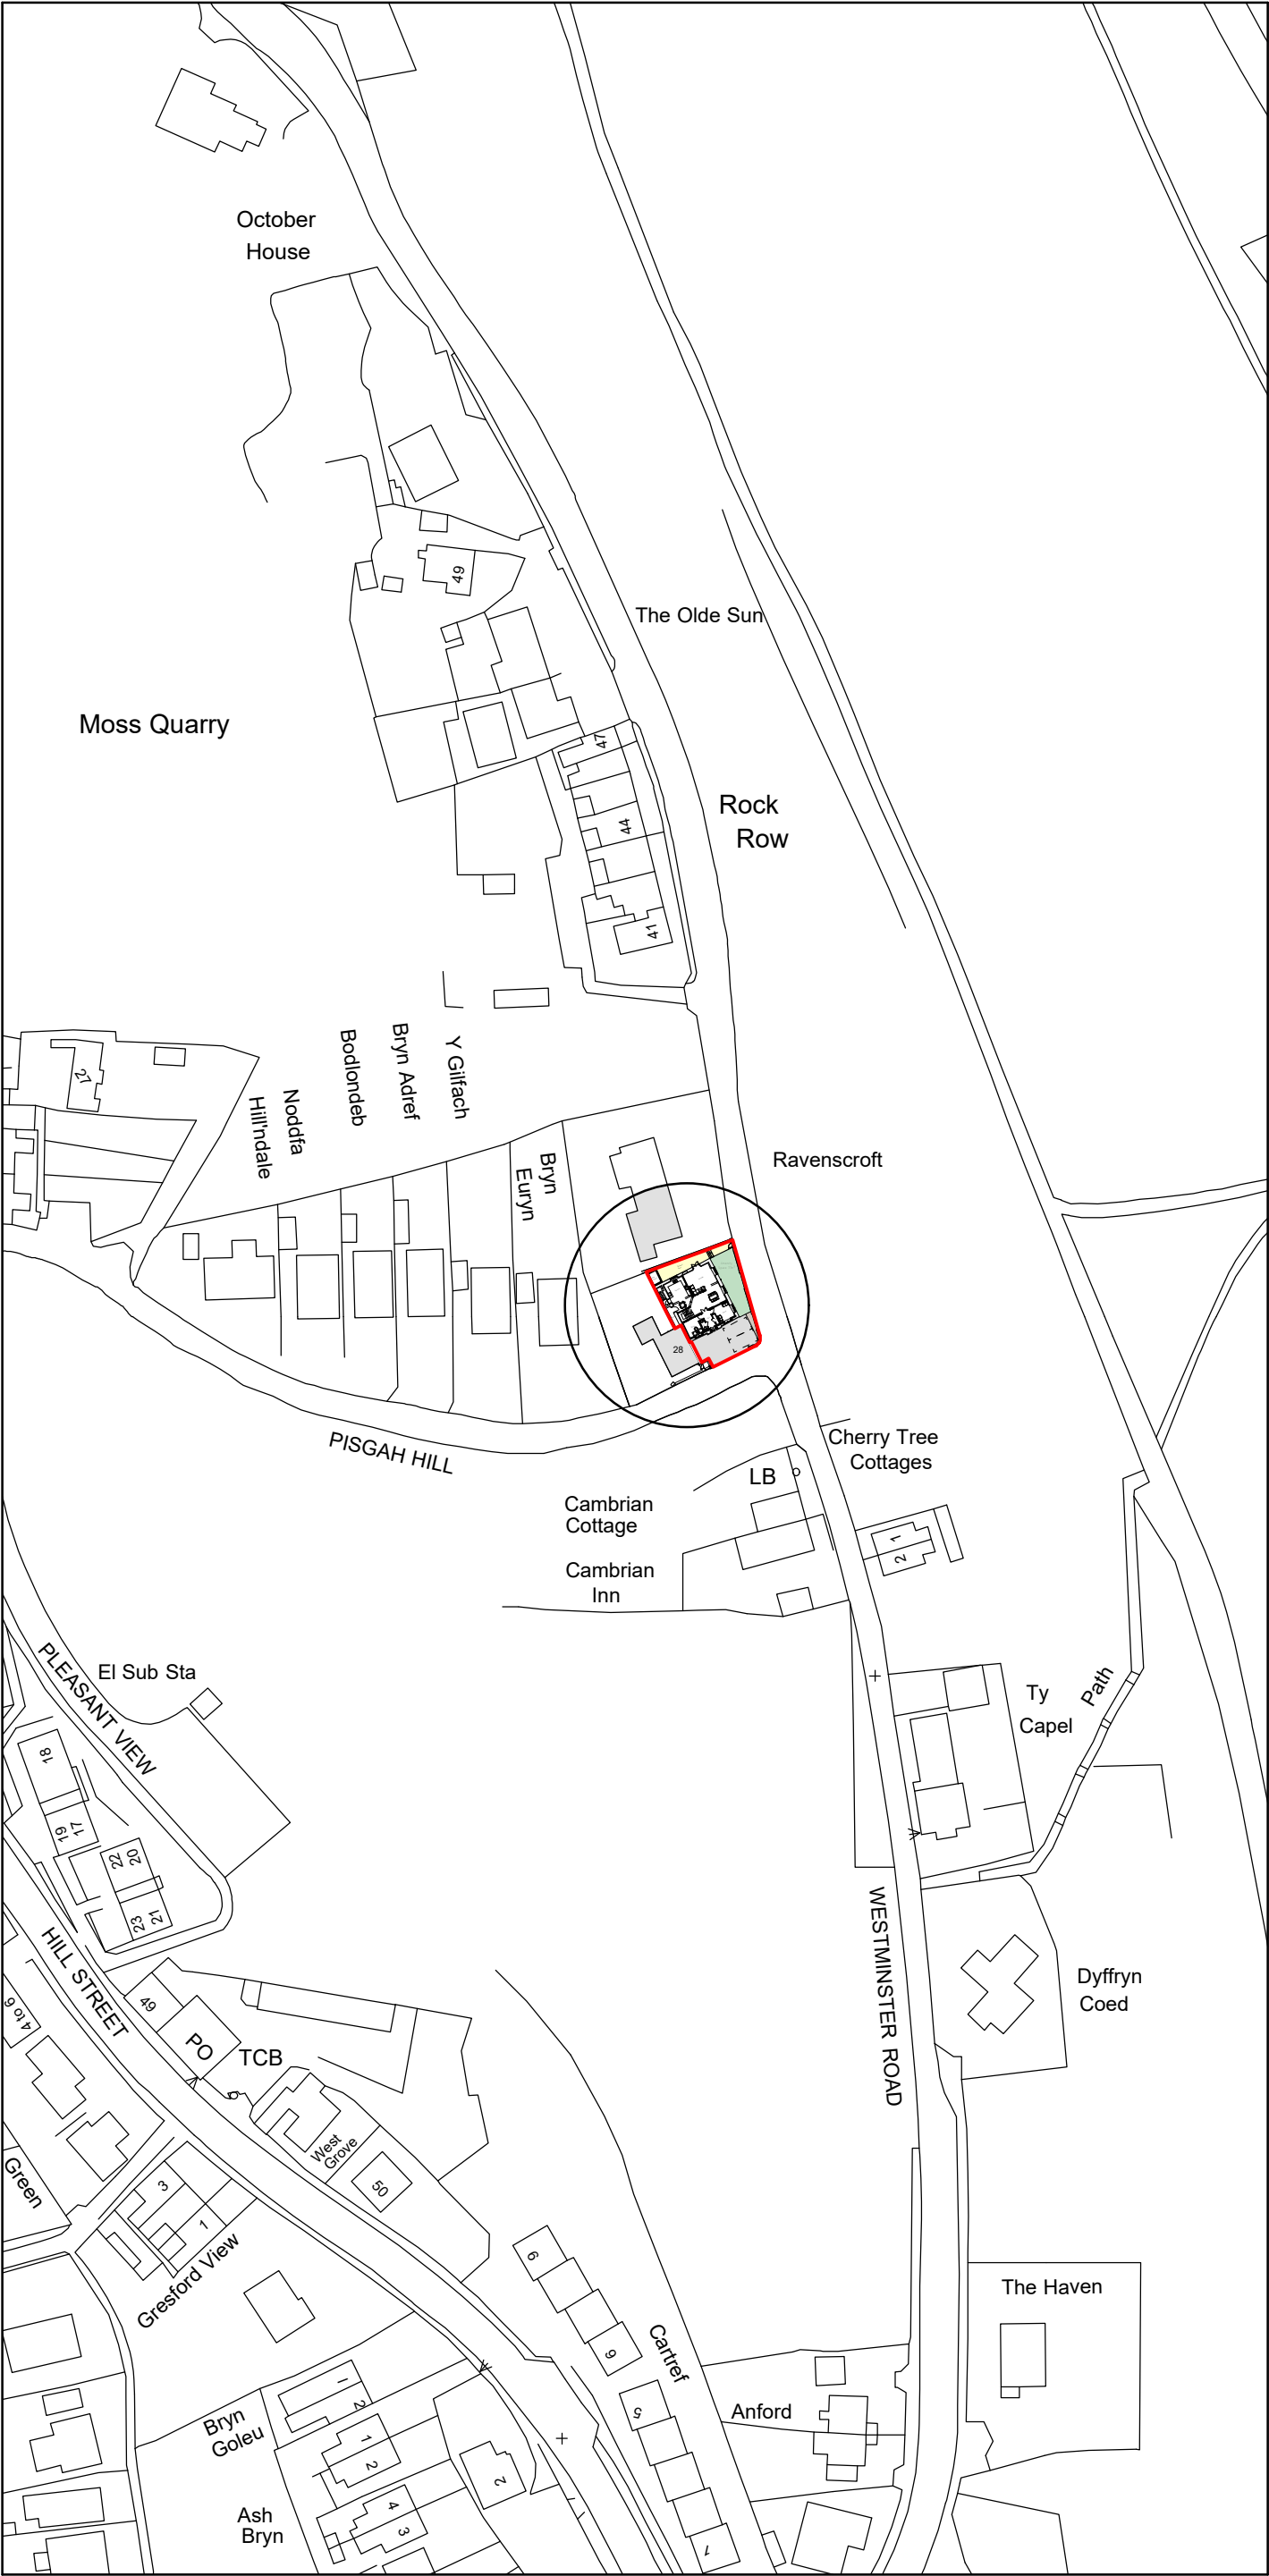


Location Plan 1:1250

Hard
Driveway to be formed with farmacadam finish to provide good quality surface for occupants to satisfaction of the Local Authority

Boundary Treatments
Existing boundaries are to remain as existing where possible. The altered front boundary wall is to be made good where applicable

Landscaping
Soft
All garden areas to side and rear of dwelling to be laid to seed prior to completion, to provide a good quality grassed lawn.
Low level shrub planting to be used to complement lawn at the discretion of the occupier

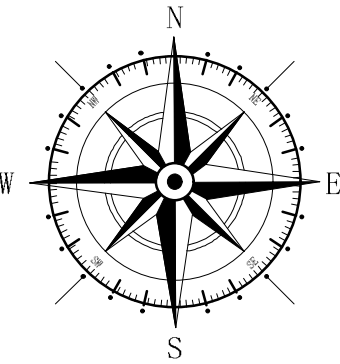

Key	
	Surrounding Buildings
	Proposed Site
	Approximate position of existing main sewerage system
	Proposed layout of new foul drainage

Rev	Date	Detail	Initial

Project: Proposed development at Salem Chapel, Pentre Broughton, Wrexham, LL11 6DB	
Title: Planning Site & Location Plan	Scale: (A2) 1:200 & 1:1250

Drawn By: D.J.Edwards	Date: August 2023
Drawing No: E083/003	Sheet: 1 of 1

Office 3K4,
Redwither Business Tower,
Wrexham. LL13 9XT
Tel: 01978 356500
www.blueprintarchitectural.com
© copyright all rights reserved