



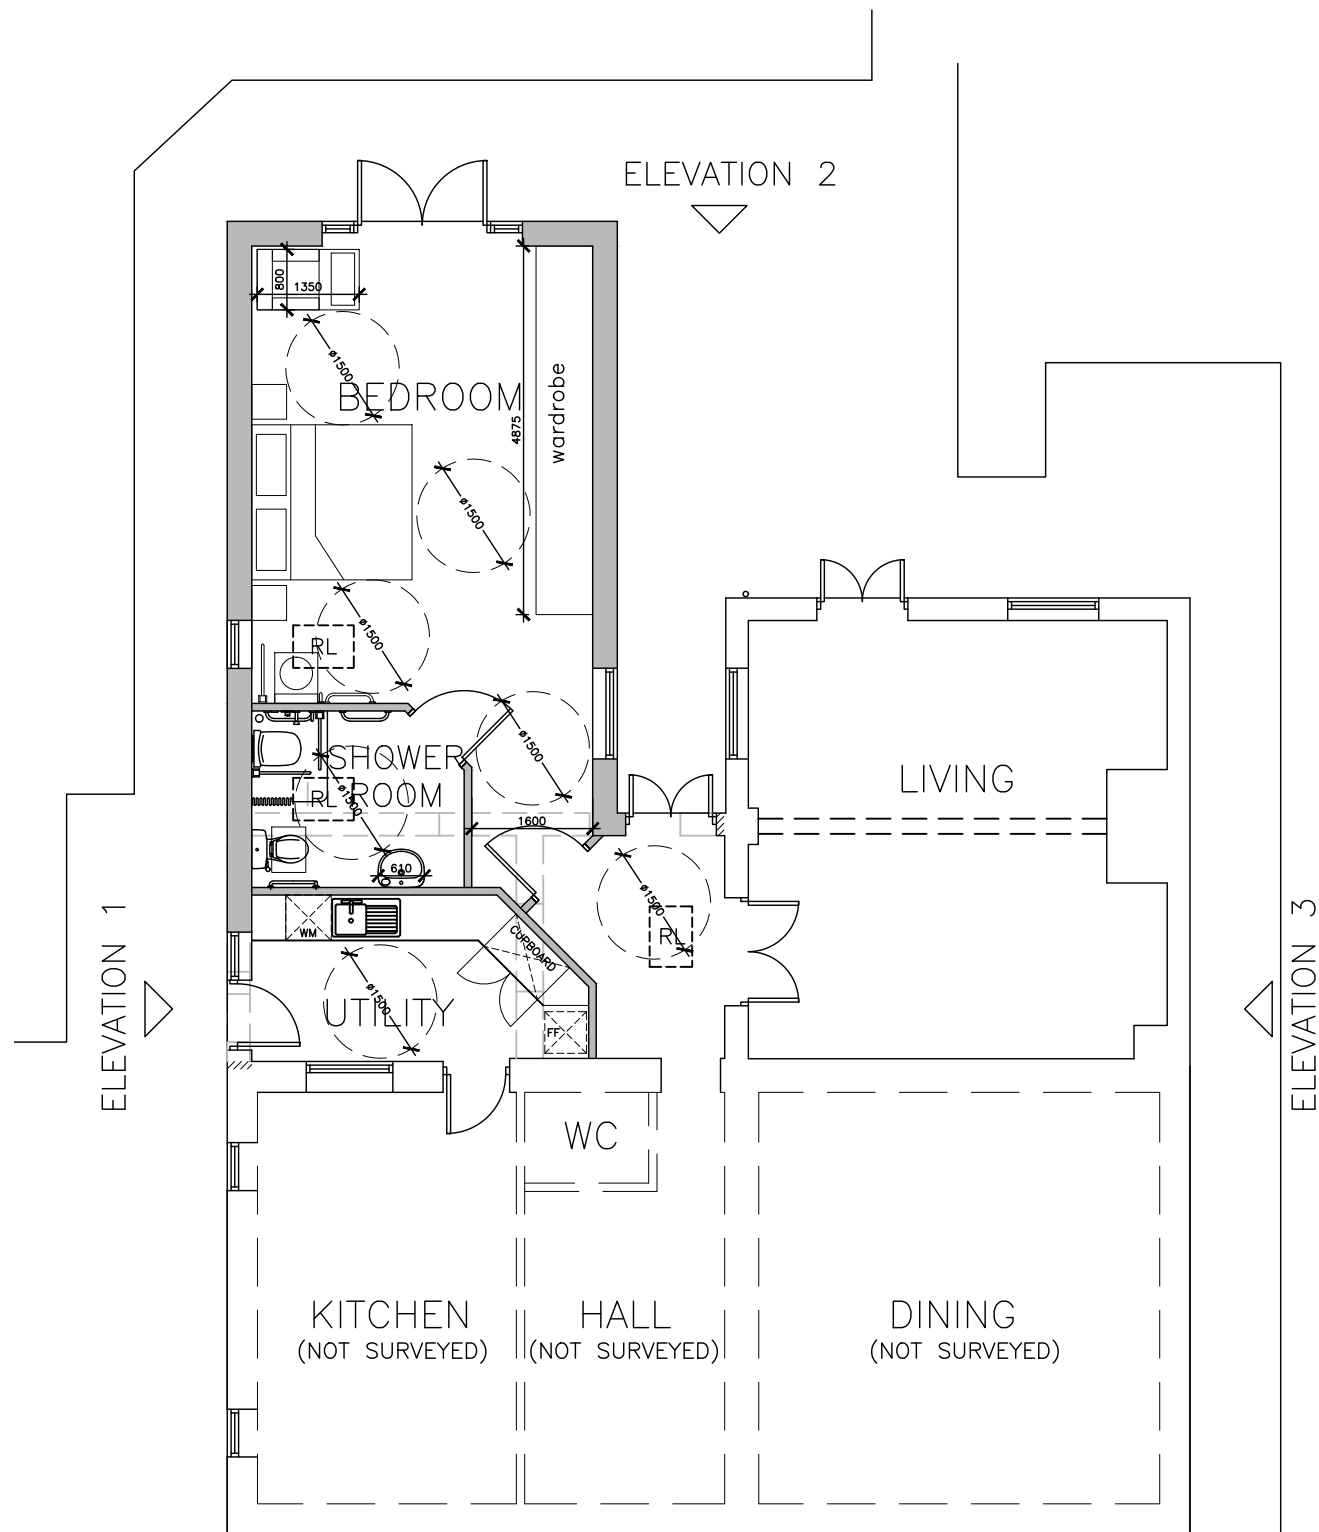


GROUND FLOOR PLAN

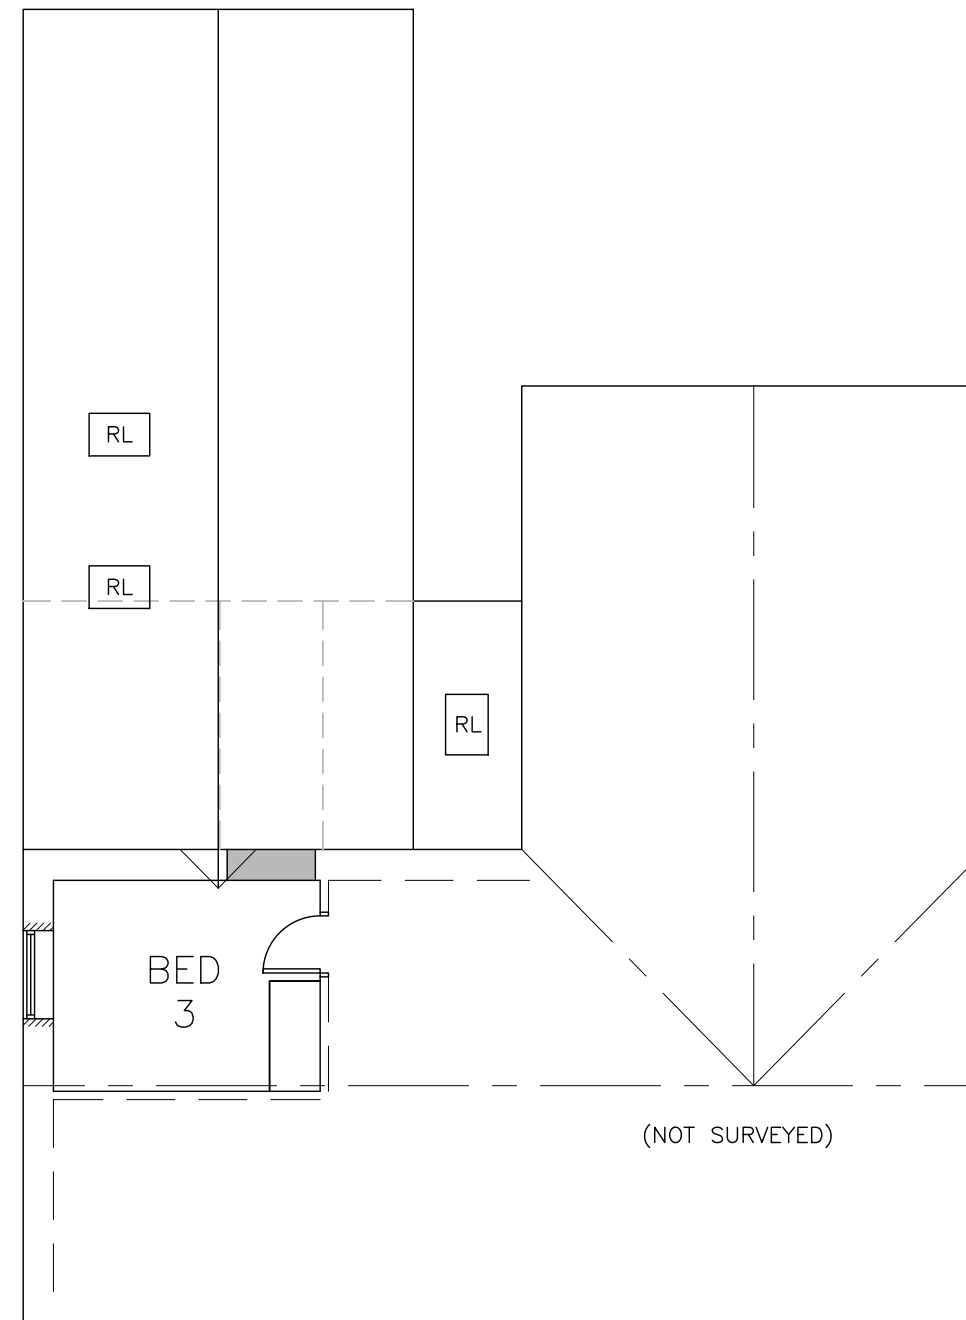

1ST FLOOR PLAN

NOTES:

THIS DRAWING IS THE PROPERTY OF McCORMICK ARCHITECTURE LTD AND COPYRIGHT IS RESERVED BY THEM. THE DRAWING IS NOT TO BE COPIED OR DISCLOSED BY OR TO ANY UNAUTHORISED PERSONS WITHOUT THE WRITTEN CONSENT OF McCORMICK ARCHITECTURE LTD. DO NOT SCALE FROM THIS DRAWING. CONTRACTORS TO CHECK ALL DIMENSIONS ON SITE AND TO REPORT ANY DISCREPANCIES. ELECTRONIC ISSUE VERSIONS OF THIS DRAWING ARE NOT TO BE CHANGED BY RECIPIENTS OR 3rd PARTIES.

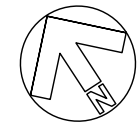

NOTE:
THIS DRAWING IS FOR PLANNING APPLICATION PURPOSES ONLY

Revision:	A	By:	DCI	Date:	16/12/21	Chkd:	MR
DEPTH OF EXTENSION REDUCED FOLLOWING PLANNING OFFICERS COMMENTS.							

McCORMICK
ARCHITECTURE
THE MOORINGS, ROWTON BRIDGE ROAD,
CHRISTLETON, CHESTER. CH3 7AE
TEL: 01244 332020
email: info@mccormick-architecture.co.uk
web: www.mccormick-architecture.co.uk

Client:
MRS C. JONES

Project:
**EXTENSION TO WELLINGTON HOUSE,
PEARTREE LANE, HALGHTON HANMER**

Detail:
**PLANNING DRAWING
PROPOSED FLOOR PLANS**

Status:
FOR APPROVAL/ COMMENT

Drawn By:	Date:	Scale:
DCI	16/11/21	1:100 @ A3

Checked By:	Date:	Signature:
MR	16/11/21	M. ROBERTS

Job No:	Drg No:	Revision:
4225/1	A(300)01	A