




PROPOSED GARAGE — 1 DORSET DRIVE, WREXHAM, LL11 2UW FOR MR & MRS PETER RICHARDS

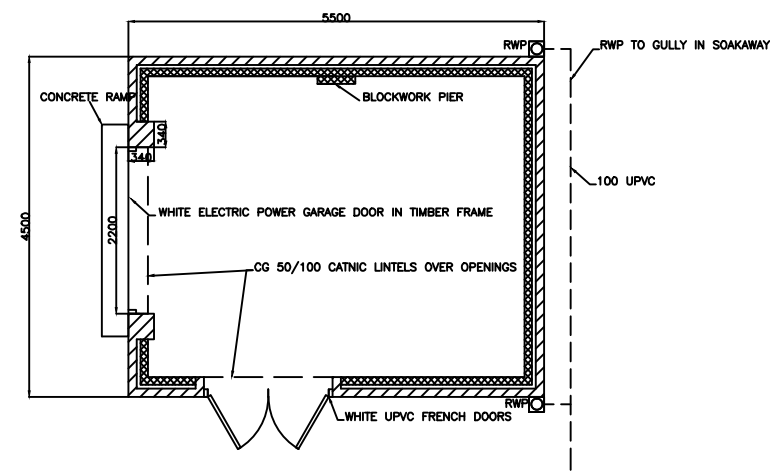


PROPOSED GROUND FLOOR PLAN

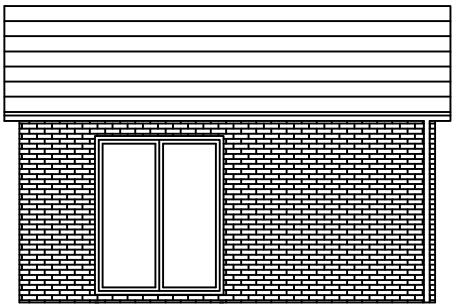


PROPOSED SIDE ELEVATION

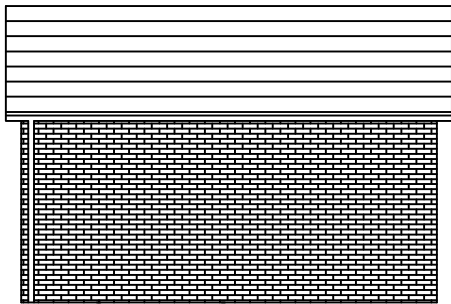


PROPOSED SIDE ELEVATION

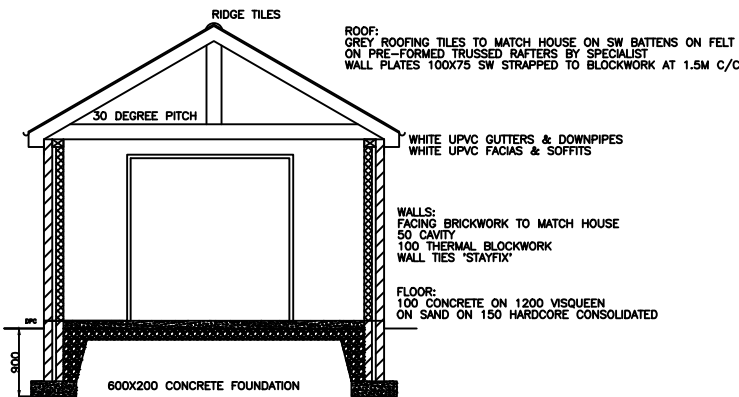

PROPOSED SECTION

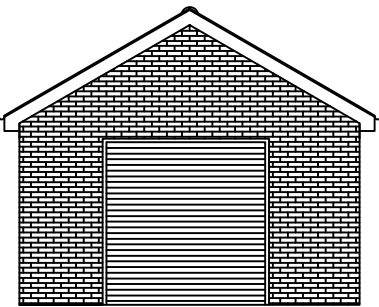

PROPOSED FRONT ELEVATION

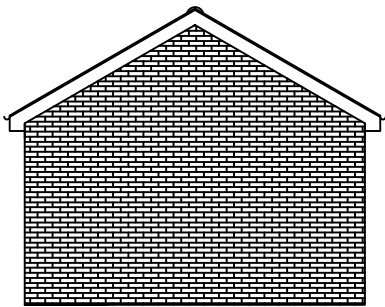

PROPOSED REAR ELEVATION

Building Design Solutions

Mbl: 07771718692
Email: bds.roberts@btinternet.com

Project Name: Mr & Mrs Peter Richards
Project Number: BDS001010

DATE: 15.05.2023 SIGN: G Roberts

SCALE: 1:100 @ A3

DRAWING NUMBER

NOTE: PLANS AS PROPOSED

01