


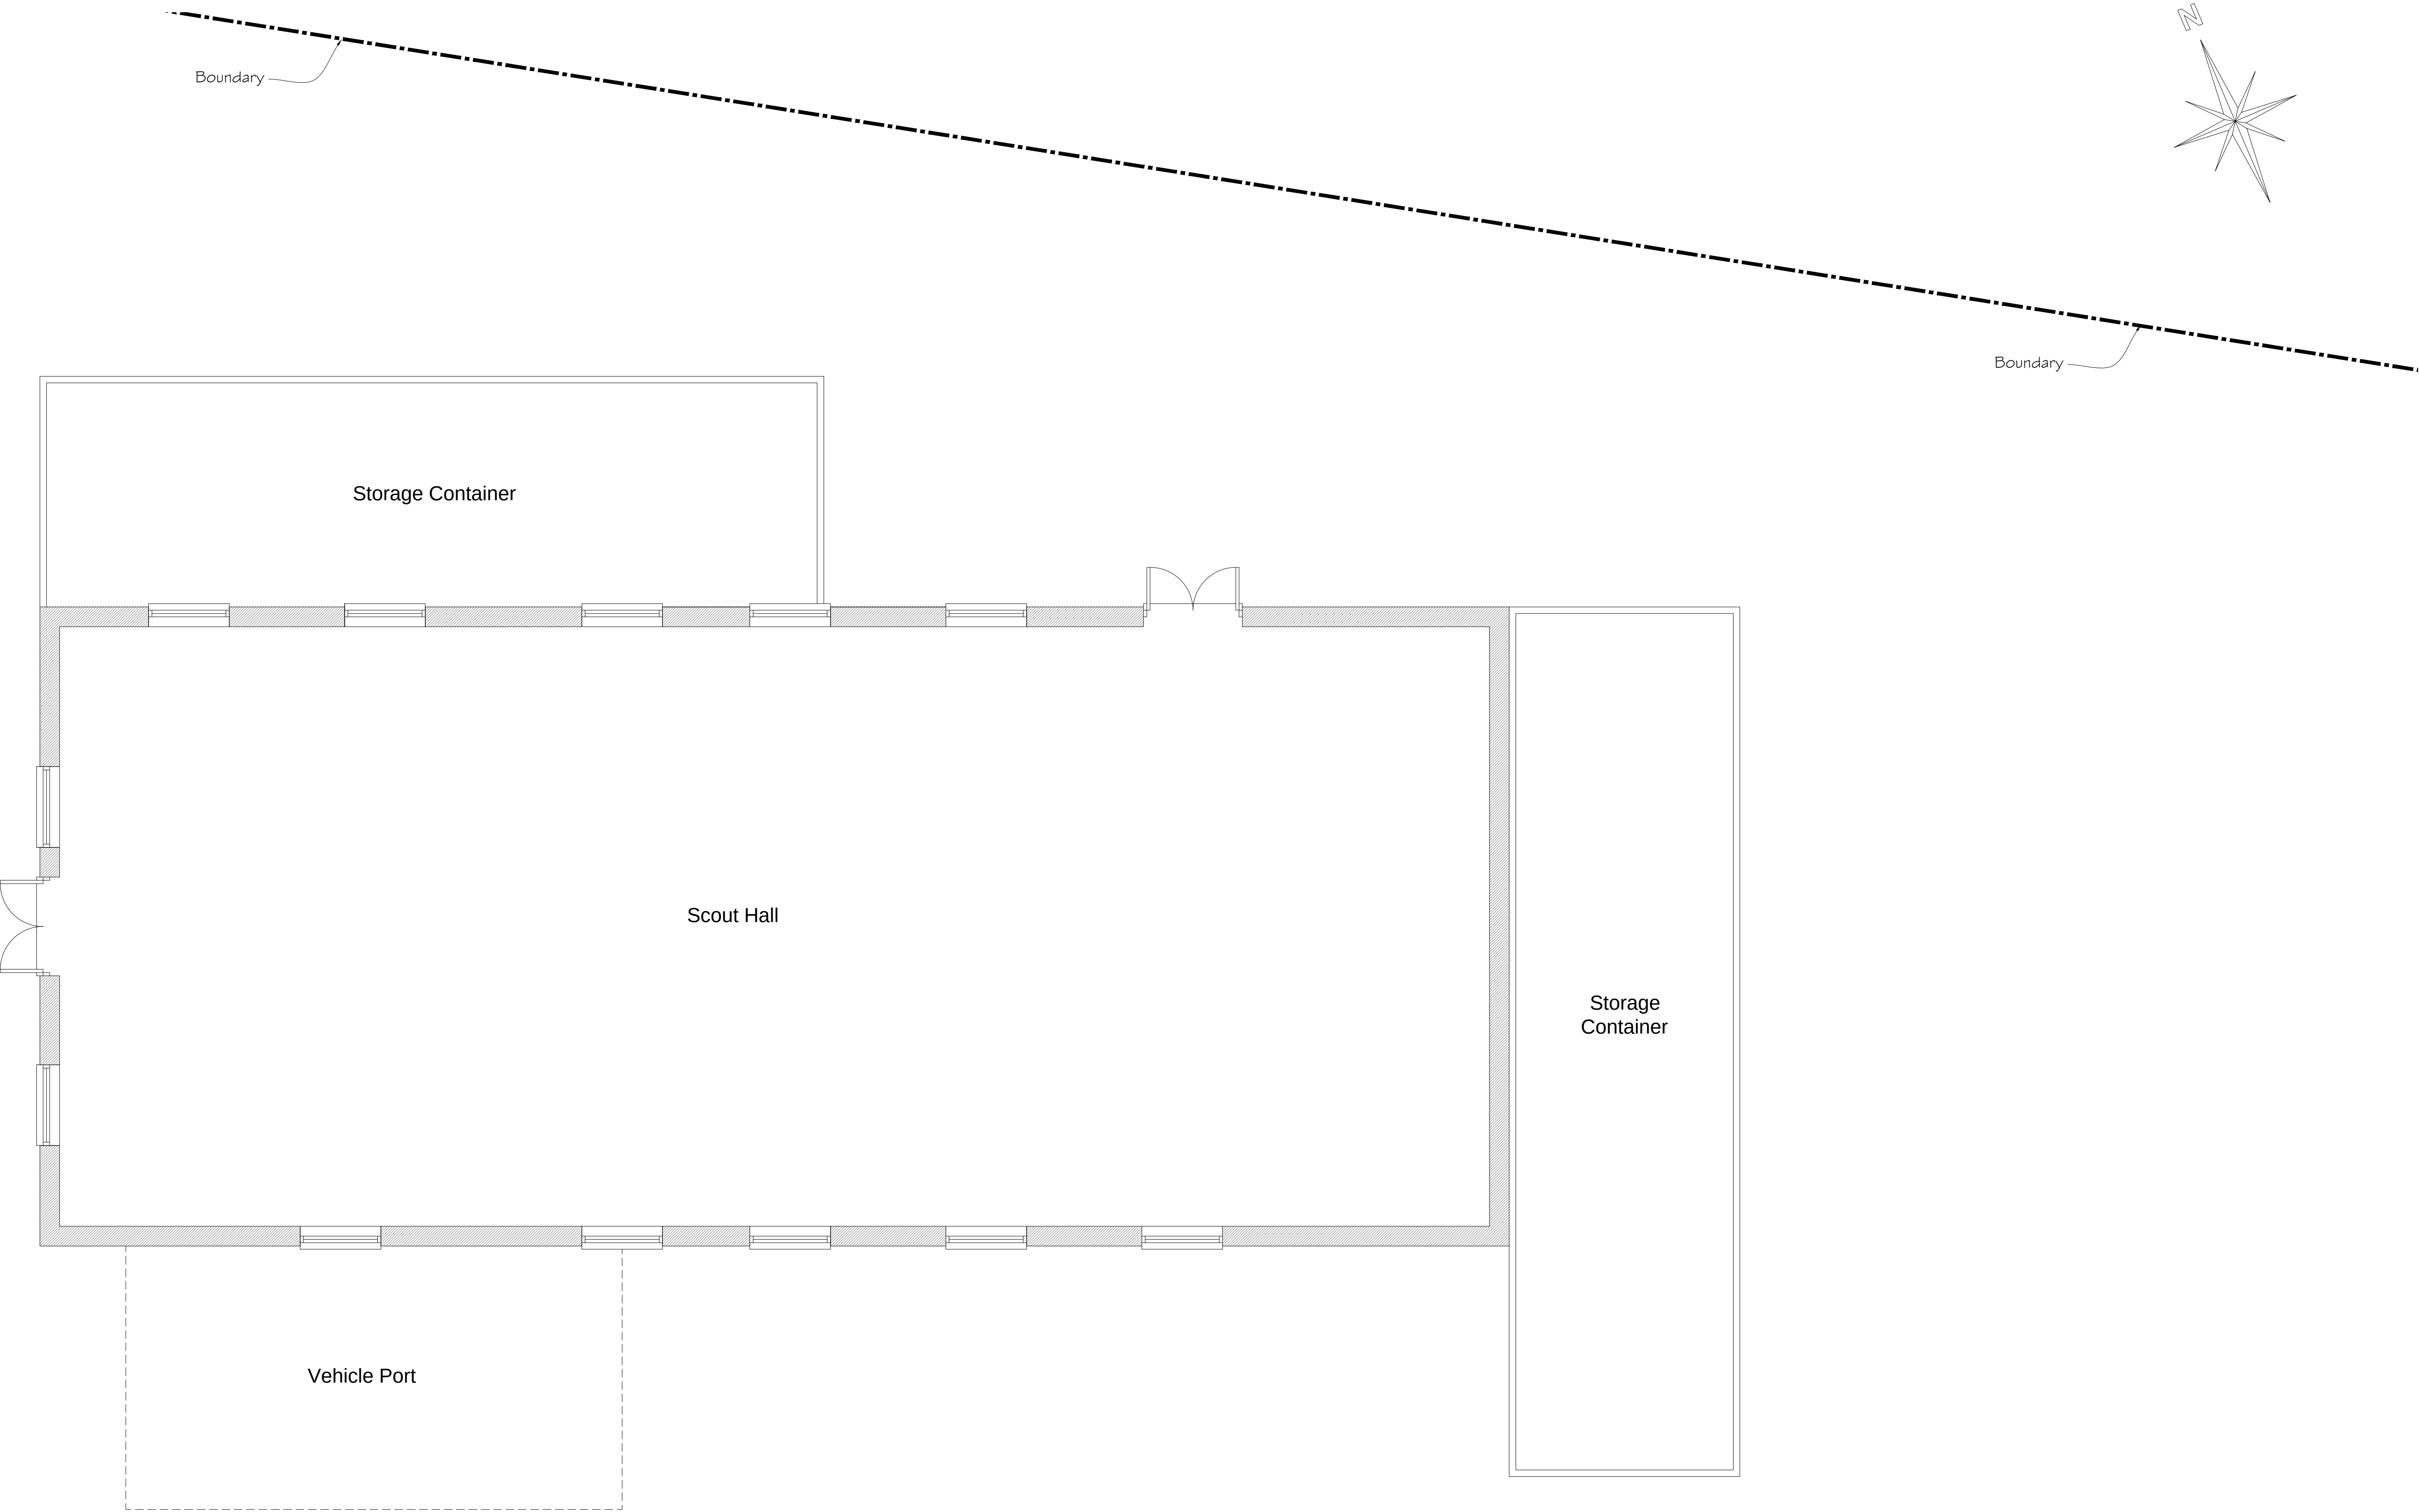

Existing Floor Plan
1:50

 CULLIS-ARCHITECTURAL-DESIGN 25 Sunningdale Close Wrexham North Wales LL13 9QU T 01978 264376 M 07791 480768 E ajones540@btinternet.com	Client: Mr. G. Kellett.			
	Drawing Title: Existing Floor Plan.			
	Job Title: Proposed Storage Unit at the Scout Hut, Penycae.			
	Date: Jan 2024.	Scale: 1:50 at A1	Elev:	Draw No: PD281/02