




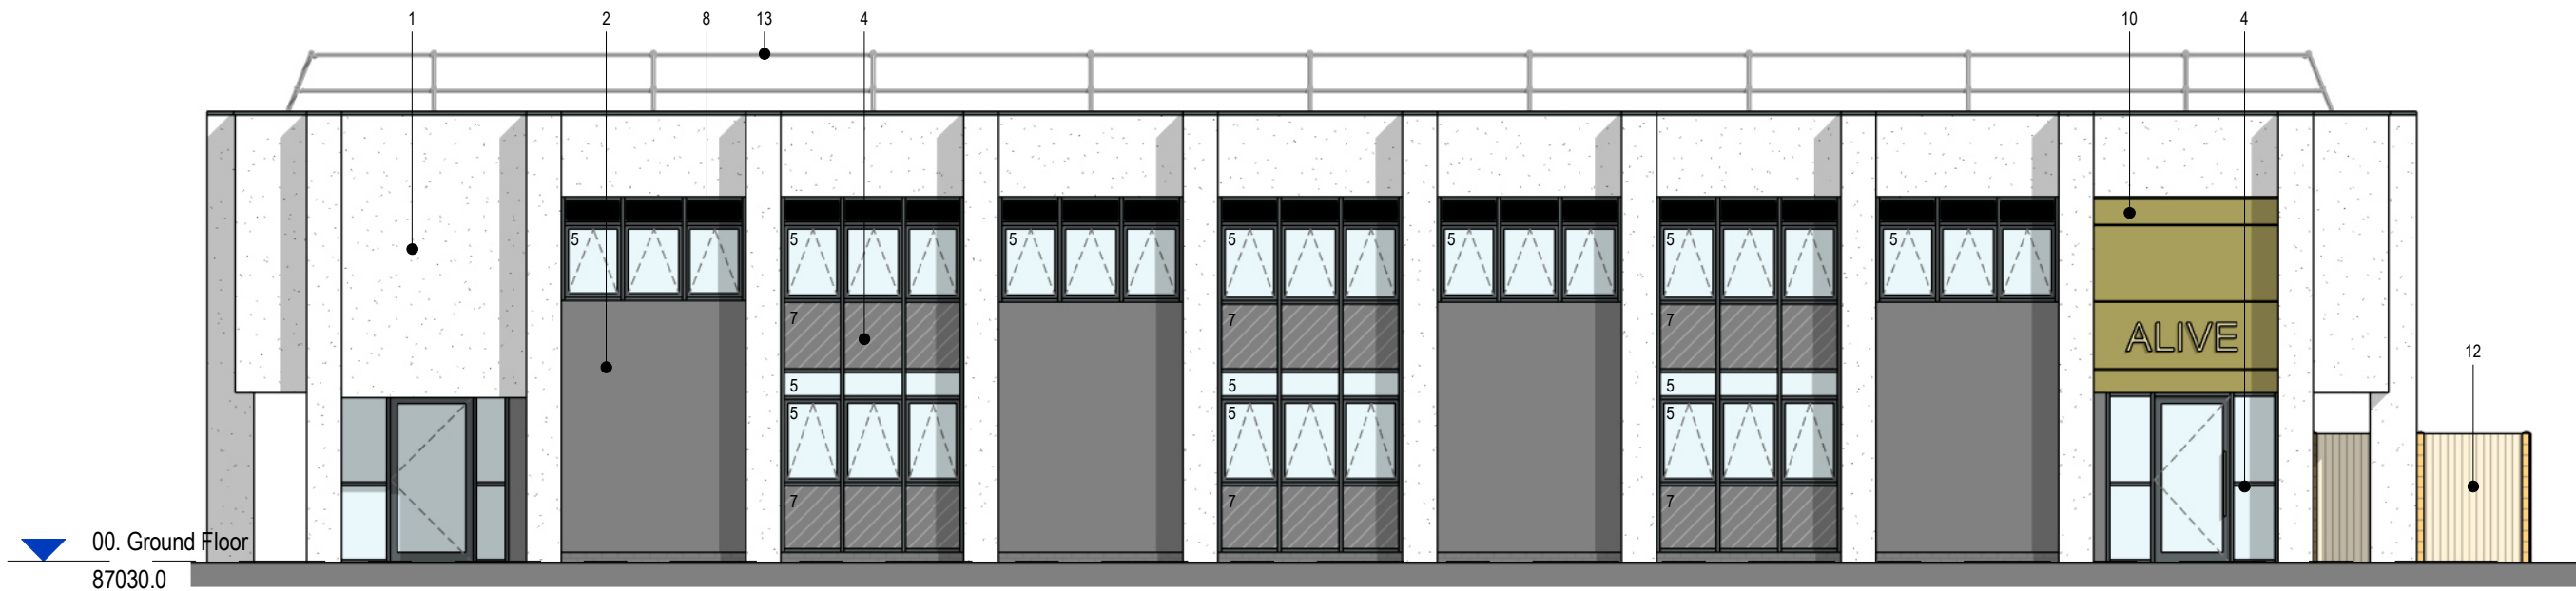


1 Proposed South Elevation (Front)
1 : 100

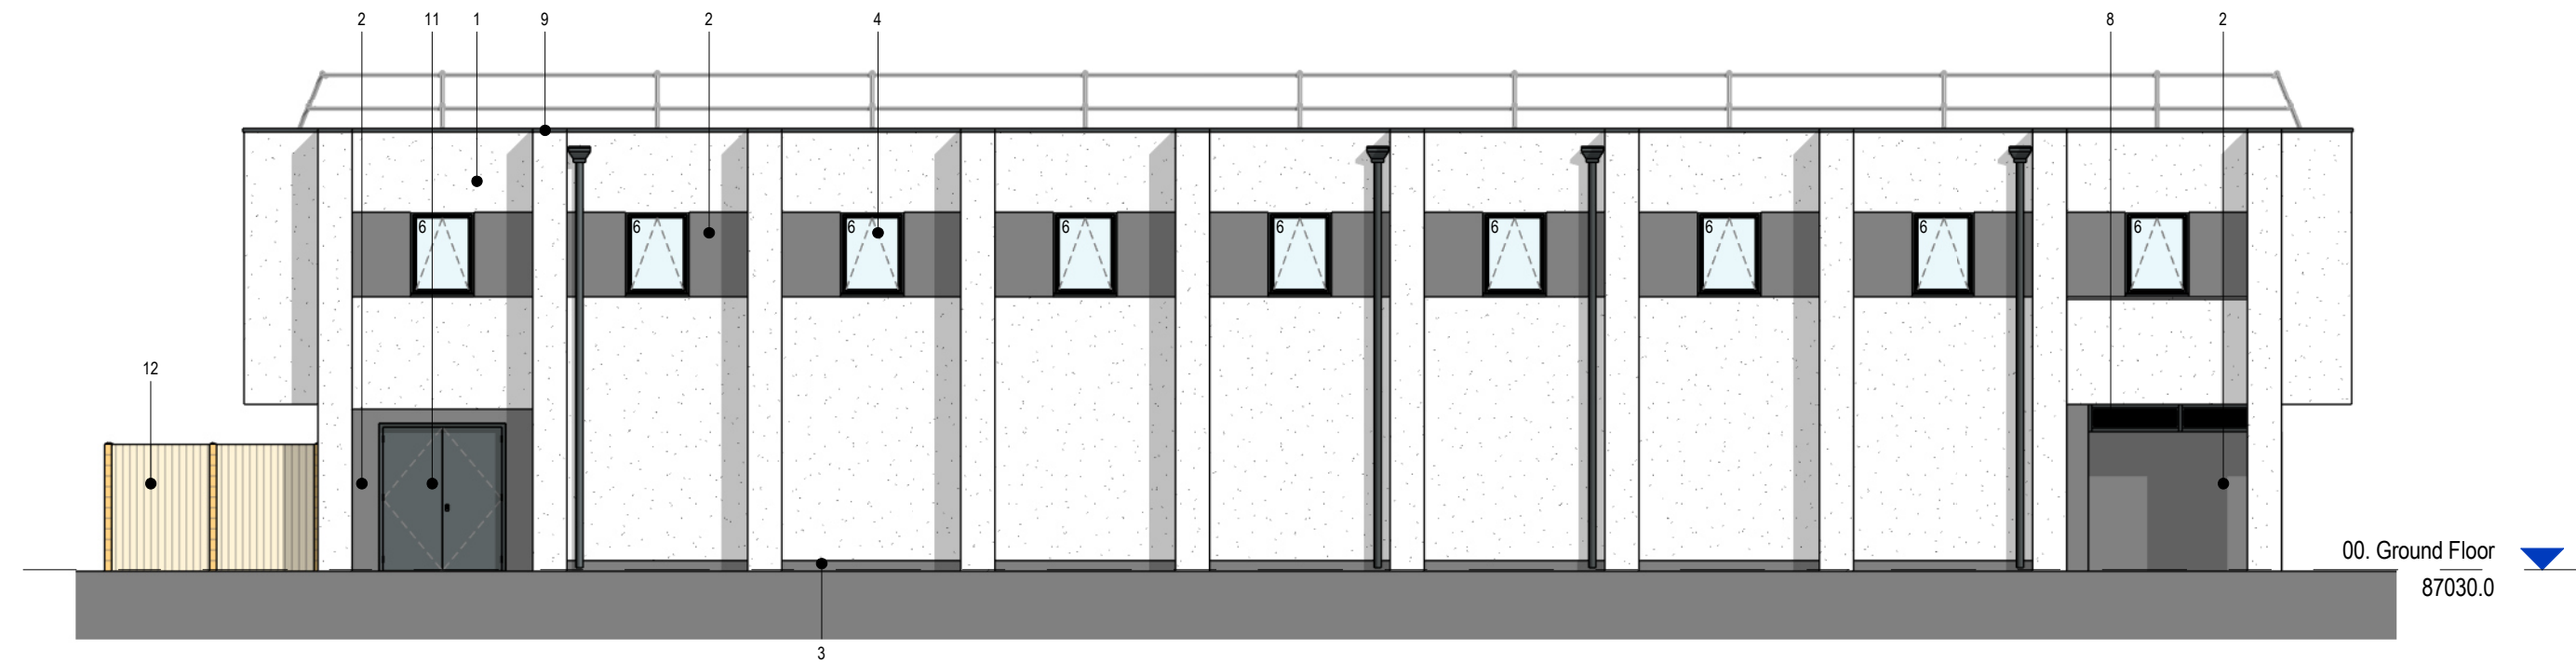

2 Proposed North Elevation (Rear)
1 : 100

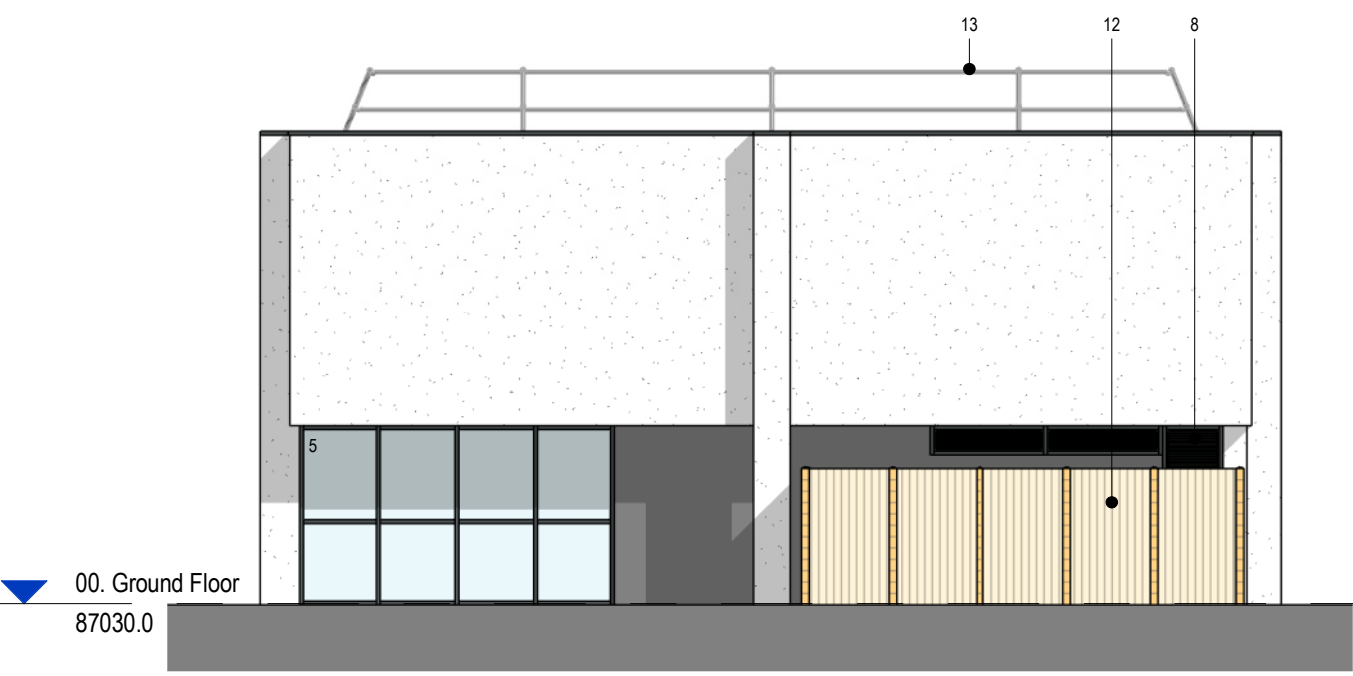

3 Proposed East Elevation
1 : 100

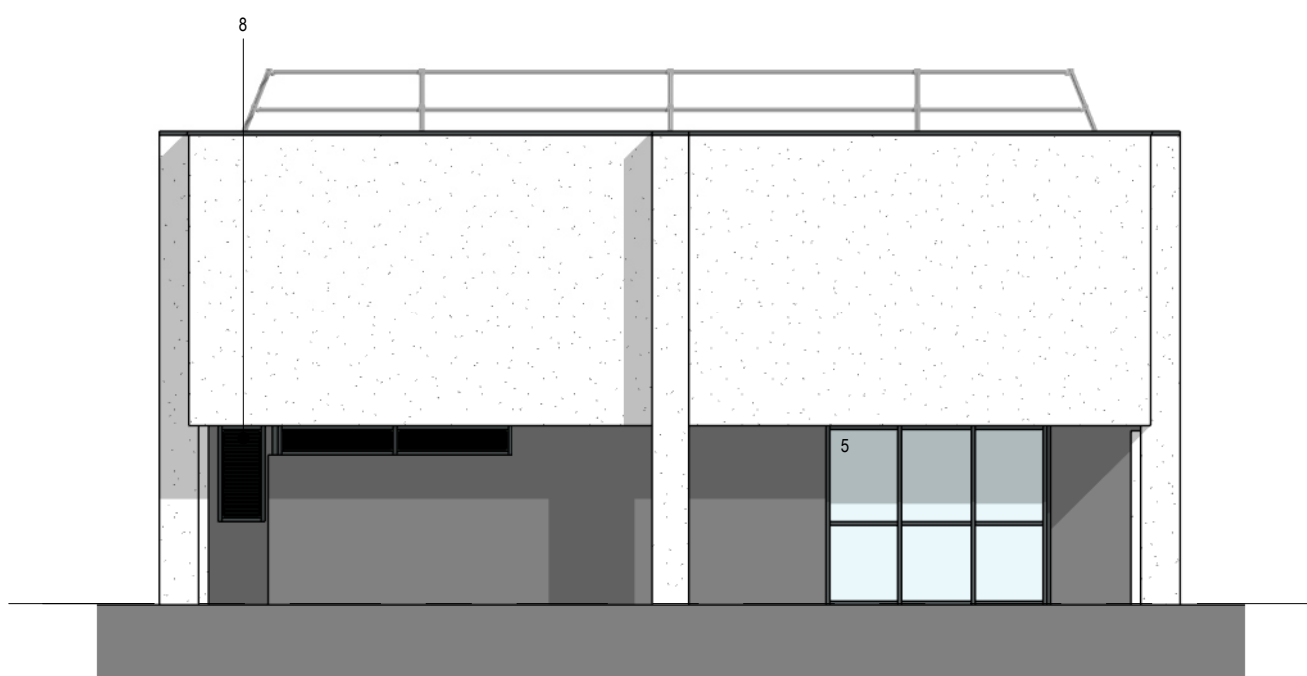

4 Proposed West Elevation
1 : 100

Building Fabric U-Values

To be read in conjunction with M&E thermal calculations.

Walls: 0.25 W/m²K
Glazing: 1.6 W/m²K
Doors: 1.6 W/m²K

As provided by Futureserv.

Material Finishes Key


- 1 EWI Silicone Render - White
- 2 EWI Silicone Render - Grey (RAL 7012)
- 3 EWI Brick Slip - Blue Brick
- 4 Frames To Windows, Doors, Curtain Walling & Spandrel Panels. P.P.C Aluminium Colour: RAL 7012
- 5 Clear Glazing
- 6 Obscure Glazing
- 7 Look-alike glazing, enamel back Colour: RAL 7012
- 8 Louvred Panel. Colour: RAL 7012.
- 9 Flashing Strip. Colour: RAL 7012.
- 10 Feature Cladding - Rockpanel Metal (Gold)
- 11 P.P.C Steel Plant Room Door (RAL 7012)
- 12 Ventilated Plant Enclosure - Vertical Timber Fence
- 13 Roof Edge Protection Rail

GENERAL NOTES:

DAY Architectural Ltd accepts no responsibility for any costs, losses or claims whatsoever arising from these drawings, specifications and related documents unless there is full compliance with the Client or any unauthorised user of the following:

- 1 All boundaries, dimensions and levels are to be checked on site before construction and any discrepancies reported to the Architect / Designer.
- 2 Partial Service: Any discrepancies with site or other information is to be advised to the Architect / Designer and direction and / or approval is to be sought before the implementation of the detail.
- 3 Block and site plans are reproduced under license from the Ordnance Survey.
- 4 Do not scale this drawing.
- 5 For the purpose of coordination, all relevant parties must check this information prior to implementation and report any discrepancies to the Architect / Designer.

Note
This drawing is for design intent purposes only.

 

P1	External Plant Updated	18.01.24	RPB	CB
REV	DESCRIPTION	DATE	REV BY	CHKD BY

CLIENT Wrexham Glyndwr University	DRAWING Proposed Elevations - Alive Hub
PROJECT Alive Hub	SCALE As indicated @ A2
ORIGIN DAY	VOLUME XX
LEVEL XX	TYPE DR
ROLE A	CHECKED BY MB
NUMBER 04-1002	REVISION P1
DRAWING STATUS PLANNING	

Information contained on this drawing is the sole copyright of DAY Architectural Ltd. and is not to be reproduced without their permission.

DAY

DAY Architectural Ltd.
Studio 1, Lancaster Buildings
77 Deansgate, Manchester, M3
2BW

T: 0161 834 9703
W: www.day-architectural.com