
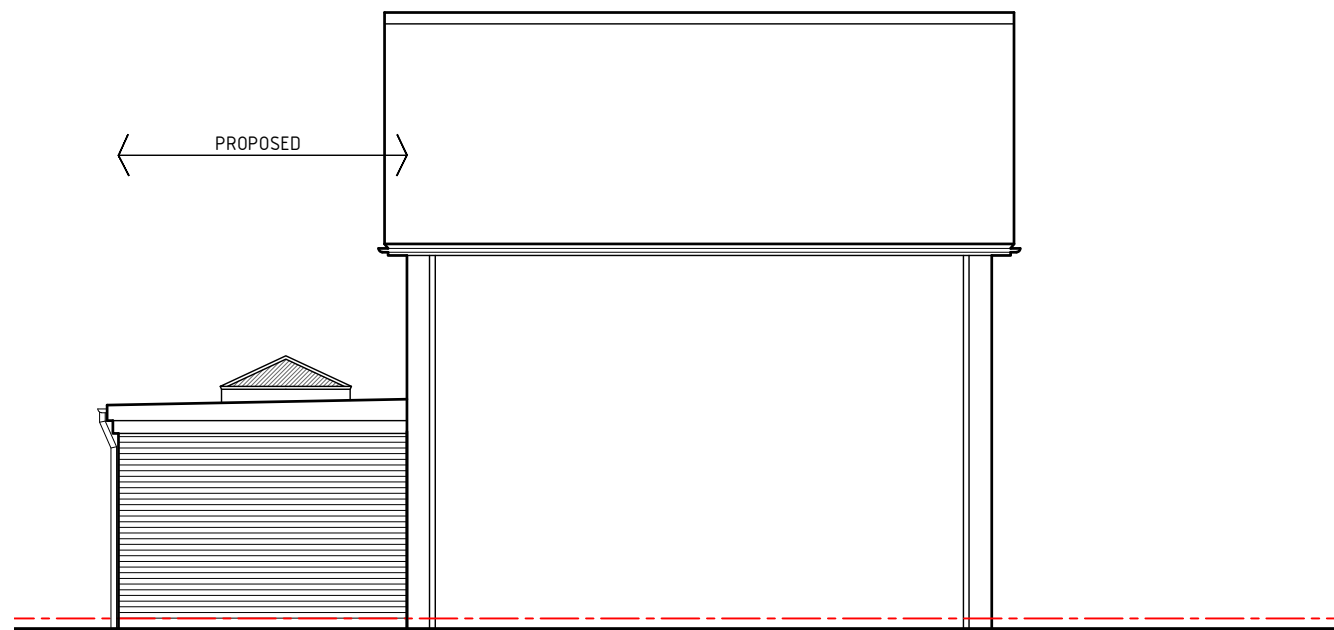


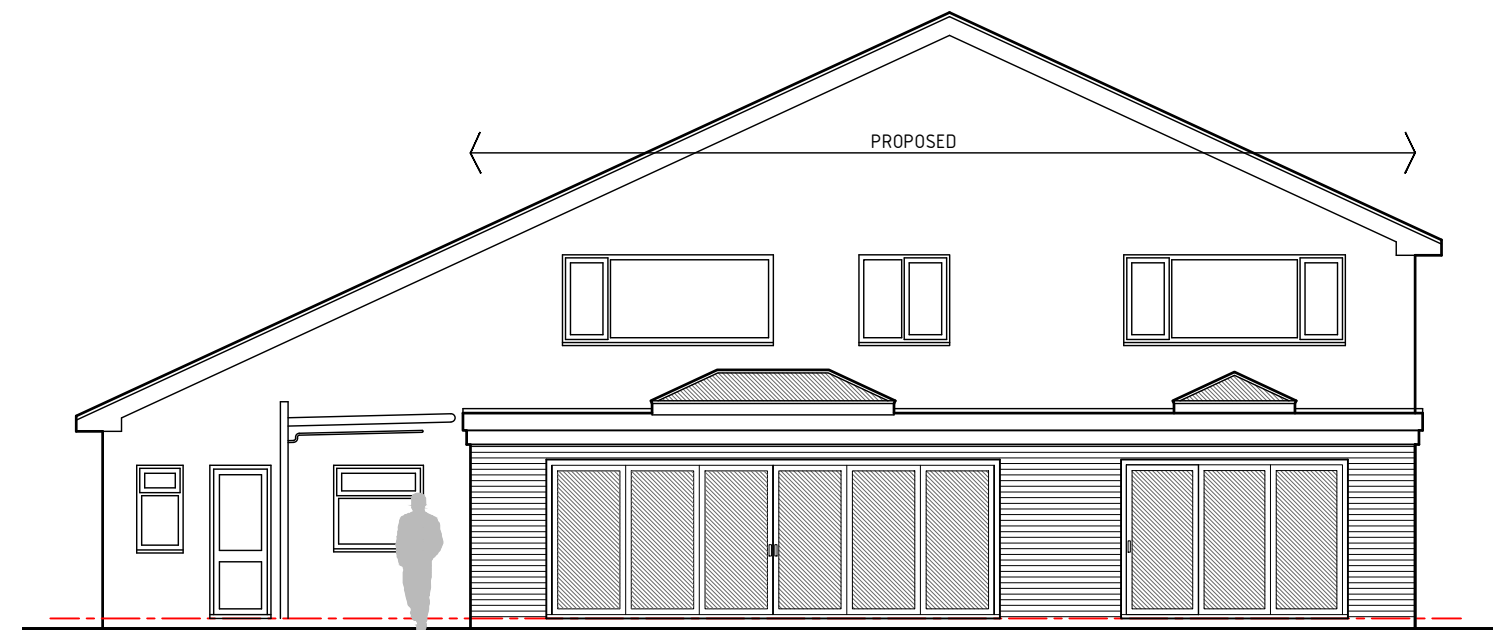

Side Elevation 1:100

Rear Elevation 1:100

As Proposed

 HDS Architectural Services, The Foundry, 15 Yorke Street, Wrexham LL13 8LW Tel (01978) 345250 www.hdsarchitectural.co.uk	Project; 24 Ffordd Tudno, Wrexham, LL12 7RH		Dwg No; FT/PD/04	Date; 04.09.23
	Title; As Proposed Elevations	Scale (A3); 1:100	Revision; Rev A; Add Roof Lantern over snug - 21-11-23	