



A	Survey Drawing	13/07/23
B	Sketch Proposals.	26/07/23
C	ASHP Added.	02/08/23
D	Planning Application.	16/08/23

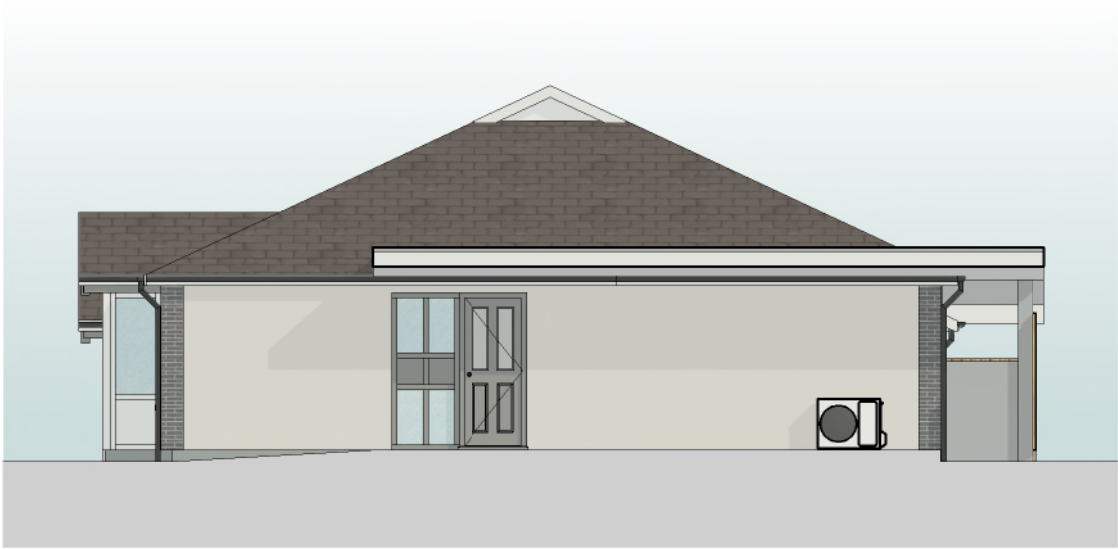

1 North East Elevation




2 South East Elevation

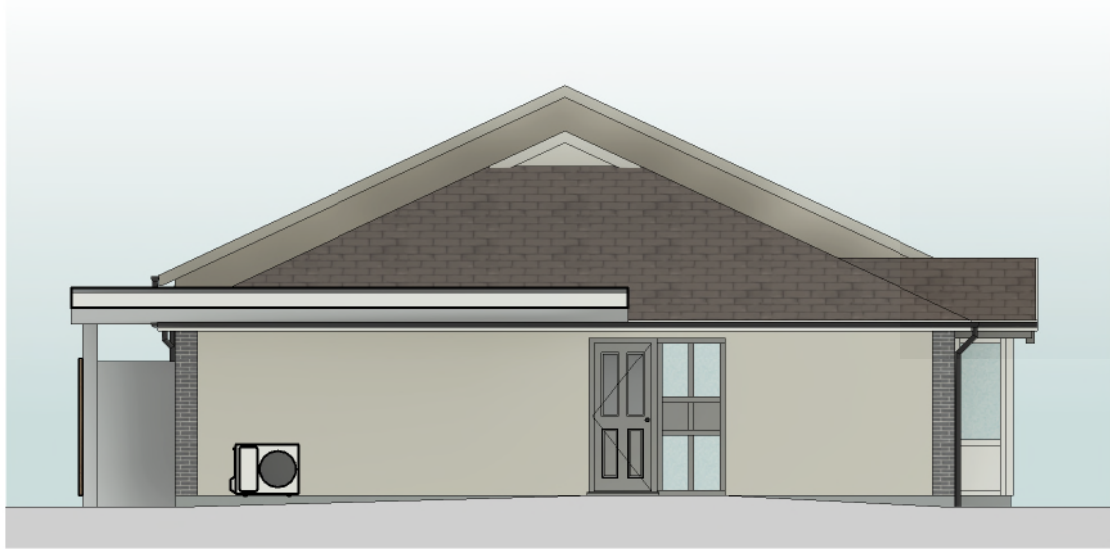

4 North West Elevation




3 South West Elevation

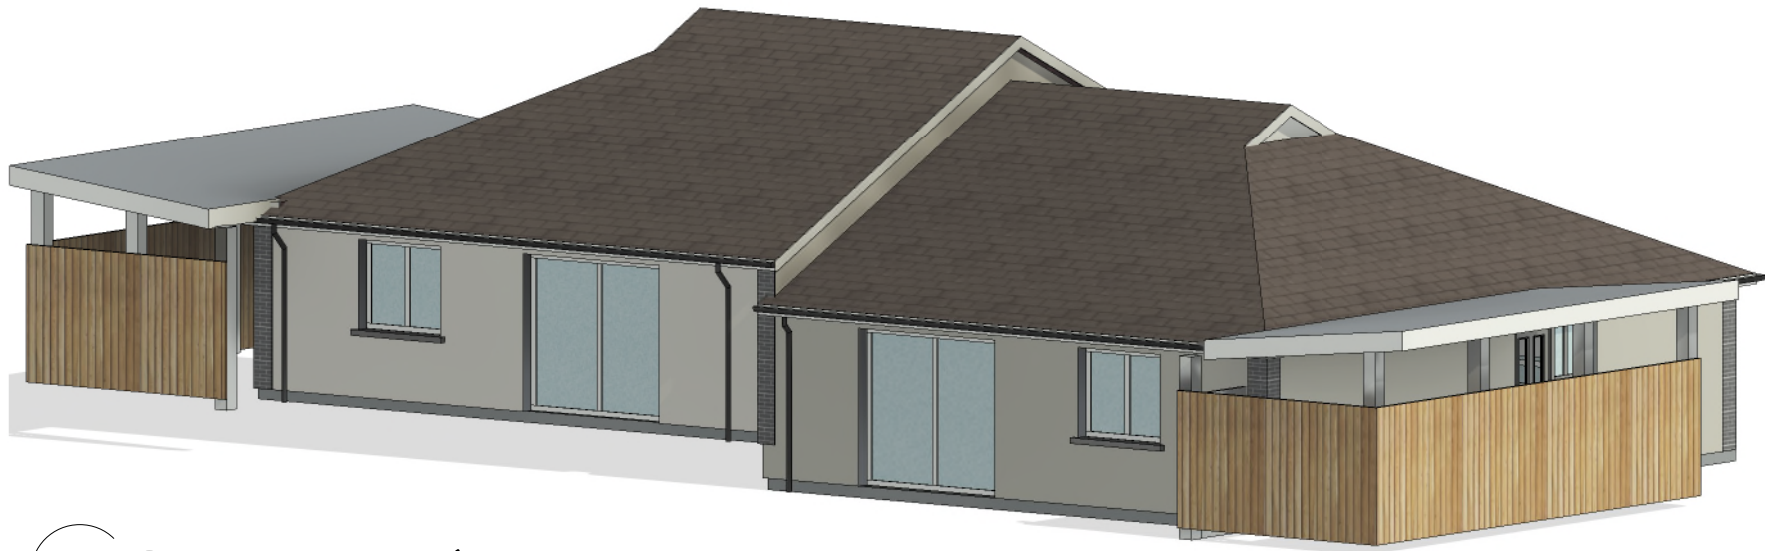


5 Rear 3D View



8 Front 3D View

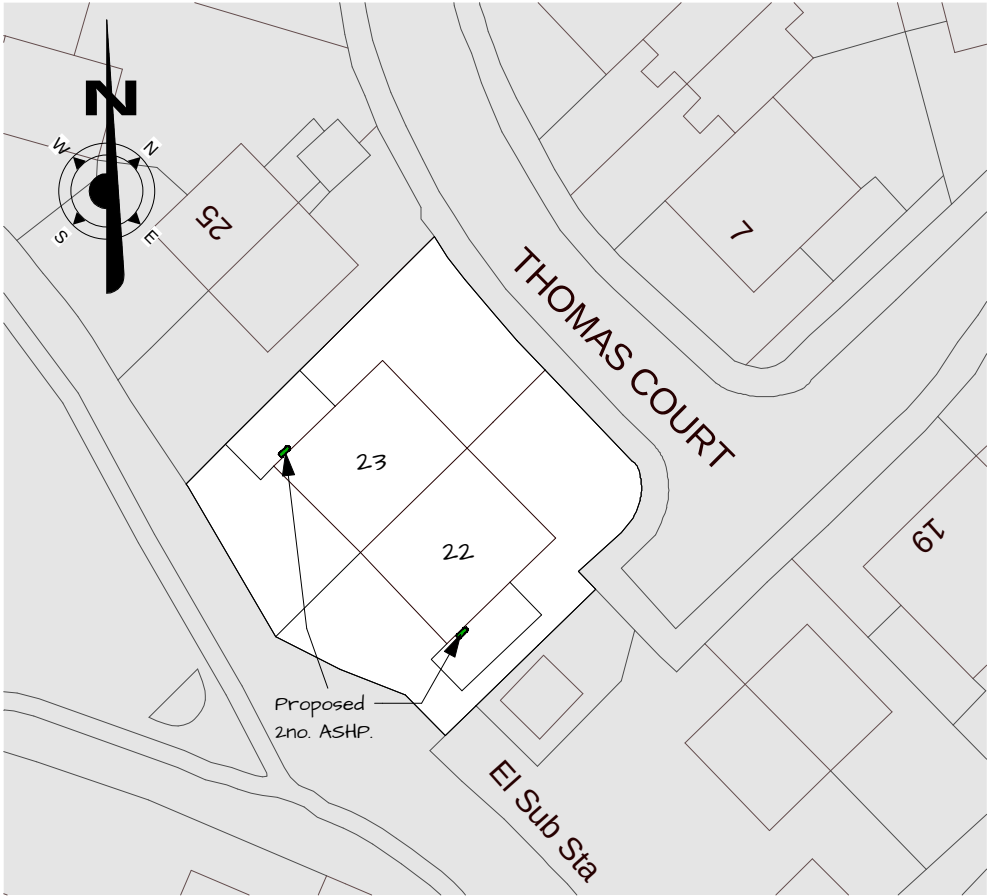

7 Block Plan

 

FINISHES SCHEDULE

Plinths - Soltherm 39C.
Corner & Vertical Bands - Misty Morning (BBR 37).
External Wall - Soltherm 01A & Soltherm 37F.
Windows - White PVC-u.
Doors - Anthracite Grey PVC-u.
Soffits & Barge Boards - White PVC-u.
Rain Water Goods - Black PVC-u.



Plots 22,23 Thomas Court, Wrexham, LL13 8QN.

Proposed Layout.

Date: 26/07/2023

Drawn by: LLB

Page Size: A2

Drawing No: 23023/24 Rev: D