


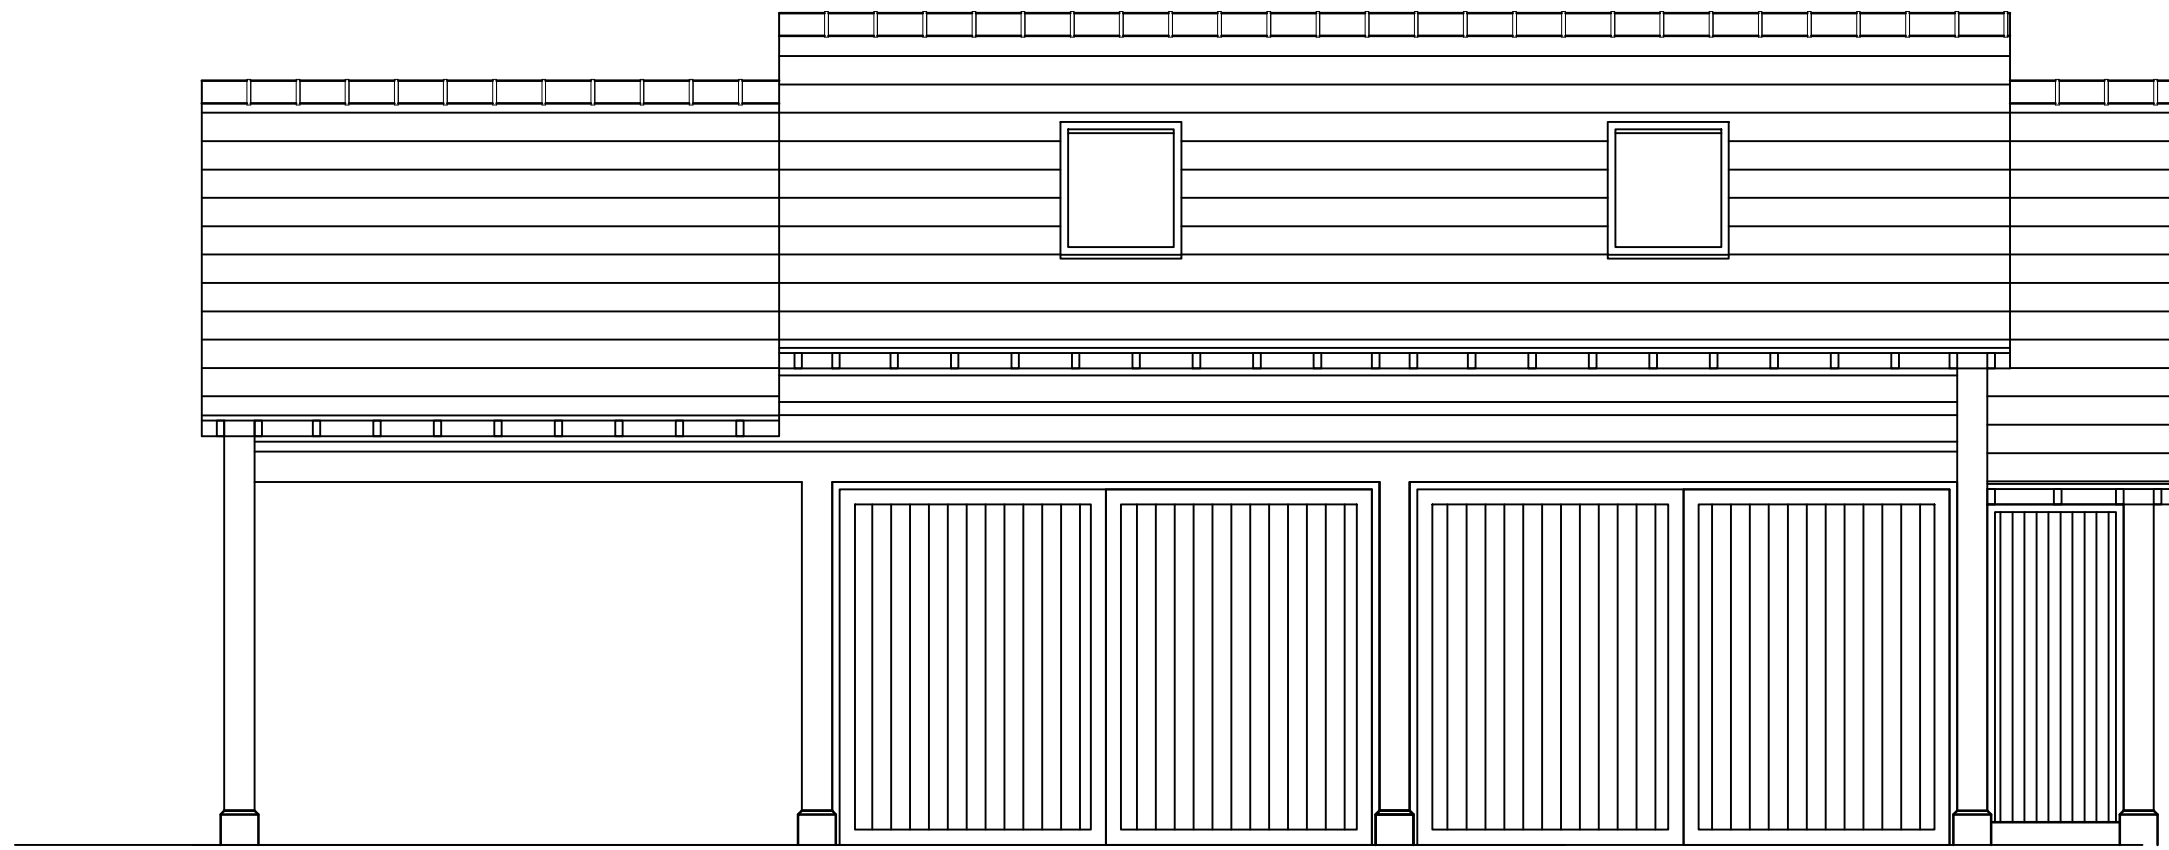
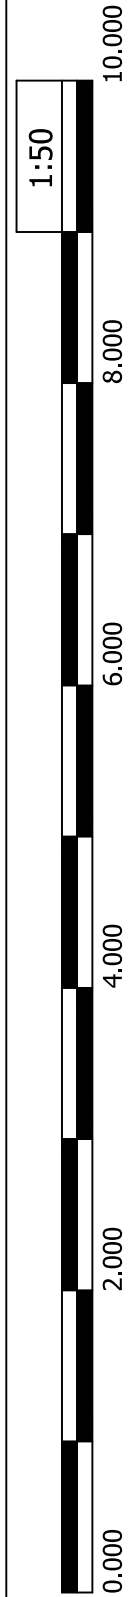


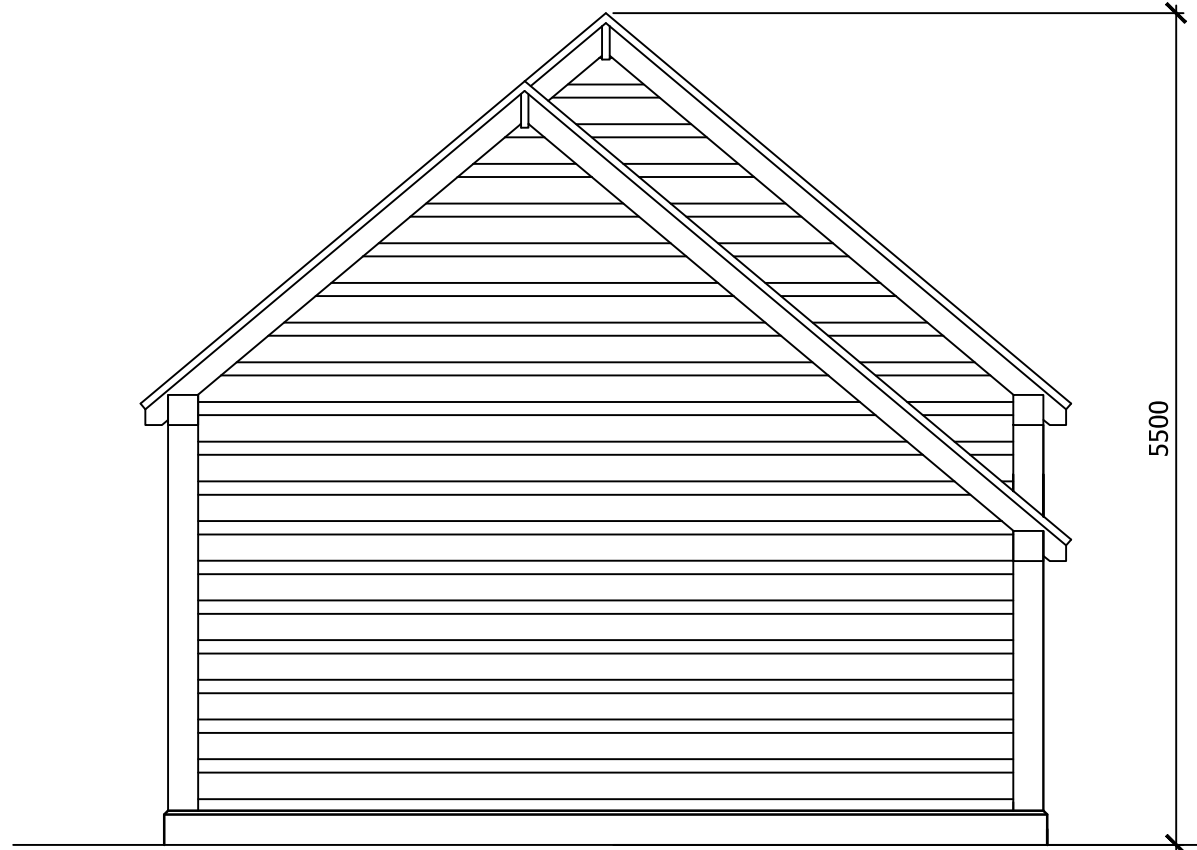


**Proposed
East Elevation**

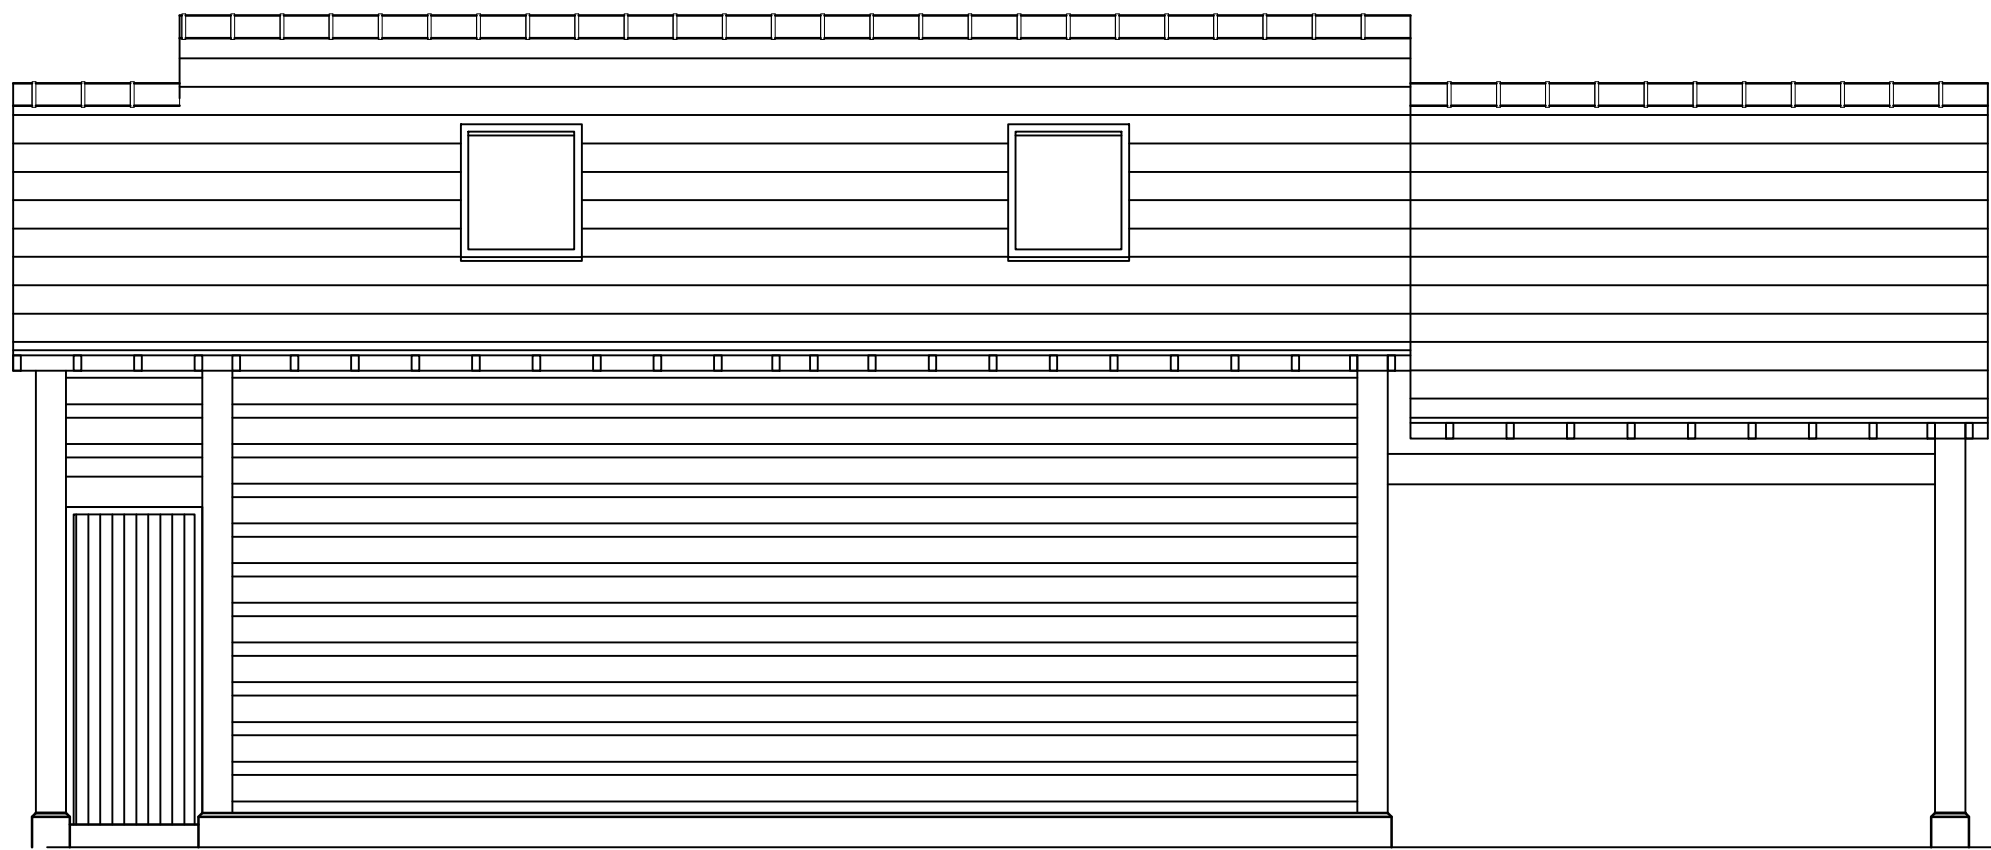

**Proposed
North Elevation**

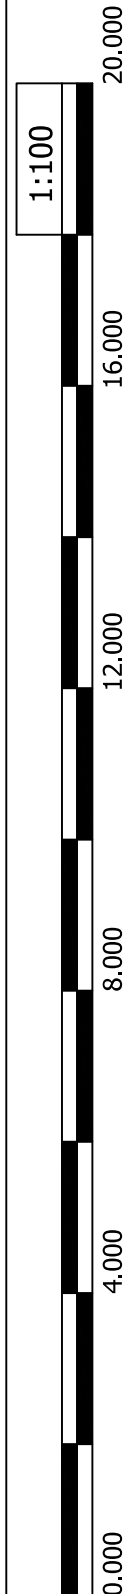

**Proposed
West Elevation**

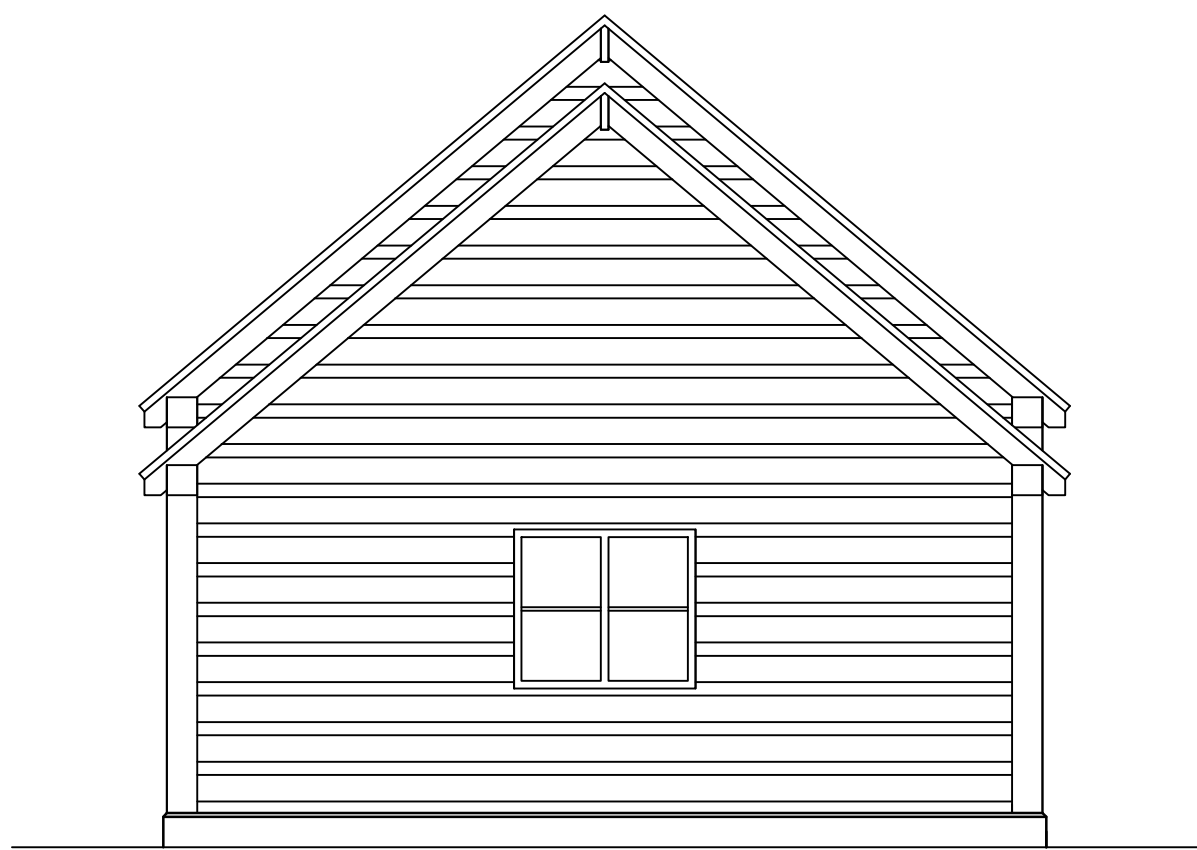

**Proposed
South Elevation**

Portman Surveyors Ltd.©
Note:
This drawing is copyright protected; do not scale off, all
dimensions are to be checked on site by contractor.
Contractor to report any discrepancies in dimensions, errors
or omissions prior to commencing work.
Portman Surveyors Ltd. take no responsibility for any
unauthorised use of the information contained herein.

A	14-6-16	Reduced in height to suit Planners comments.
Rev	Date	Comment

**Portman Surveyors Ltd**
Chartered Building Surveyors

**RICS**

The Studio
Tarporley Business Centre
Nantwich Road
Tarporley
Cheshire CW6 9UT
Tel/Fax: +44 (0)1829 732696
Mobile: +44 (0)7812 021070
e: rob.lee@portmansurveyors.com

Client:	Date:
Mr & Mrs M Wakefield	April 2016
Project:	
The Barn, Higher Berse Road, Wrexham. LL11 6PW	
Drawing Title:	Scale:
PROPOSED	1:50
Garage	Status:
Elevations	Planning
Drawing No:	Rev:
A_181_11	A