


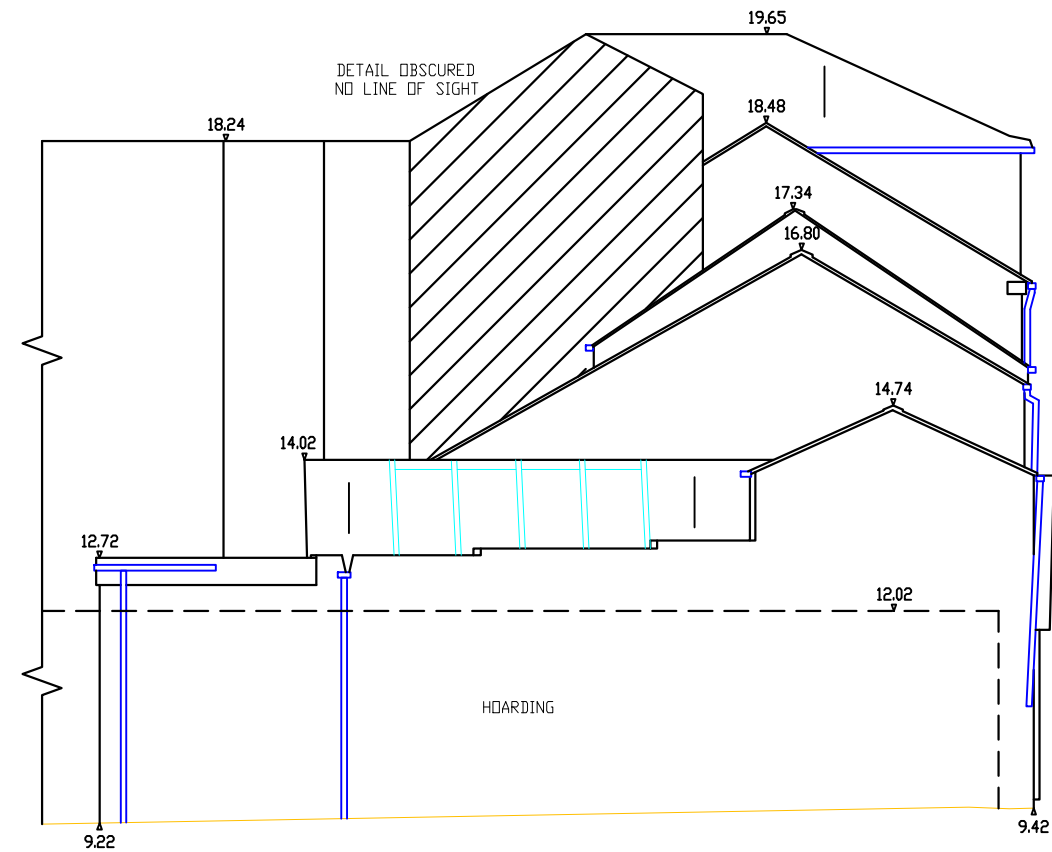


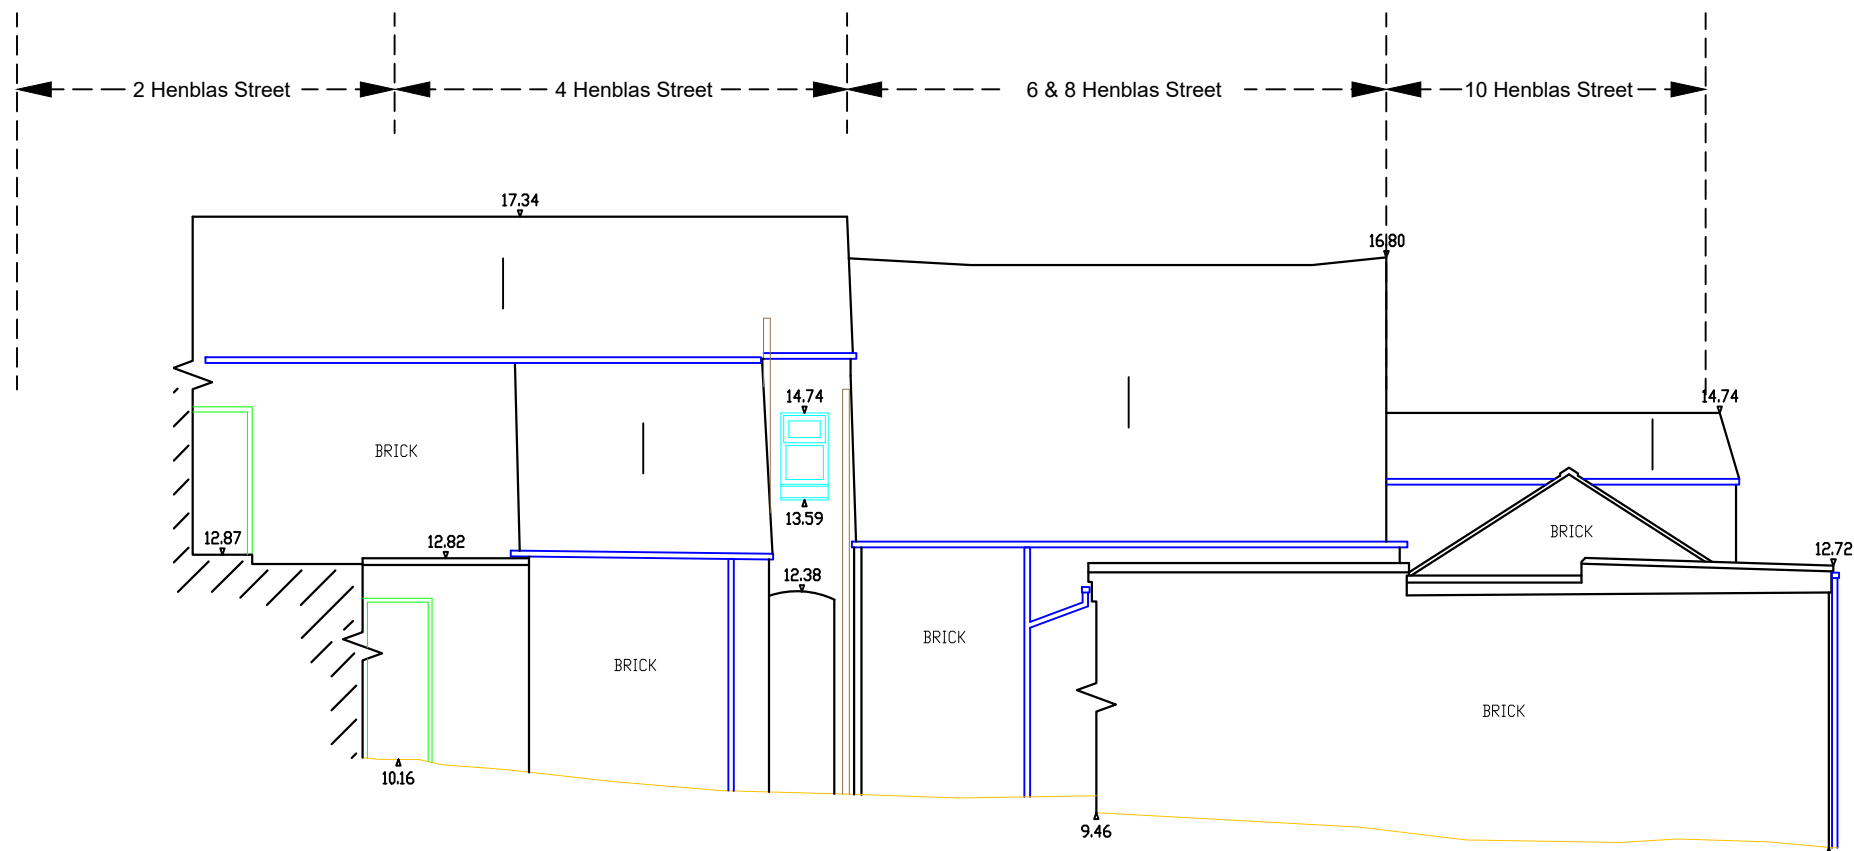

2 to 10 Henblas Street - Existing Side Elevation

 

2 to 10 Henblas Street - Existing Rear Elevations

 

Revisions:

- A) 8th Feb. 2022 - Client issue
- B) 15th March 2023 - Planning issue



WREXHAM COUNTY BOROUGH COUNCIL.

JULIE M FRANCIS
CHIEF OFFICER HOUSING
RUTHIN ROAD,
WREXHAM, LL13 7TU.

Tel: (01978) 315620 Fax: (01978) 315320

Project: WREXHAM TOWN CENTRE HERITAGE
SCHEME - 2 TO 10 HENBLAS STREET AND
38 HENBLAS STREET

Detail:
PM SURVEY - EXISTING ELEVATIONS -
SHEET 2

Drawn/Checked: BH	Date: NOV. 2022	AutoCad File Ref:	
Scale: As Scale Bar	Project No: PS/1059	Dwg No: WTH/03	Rev: B