


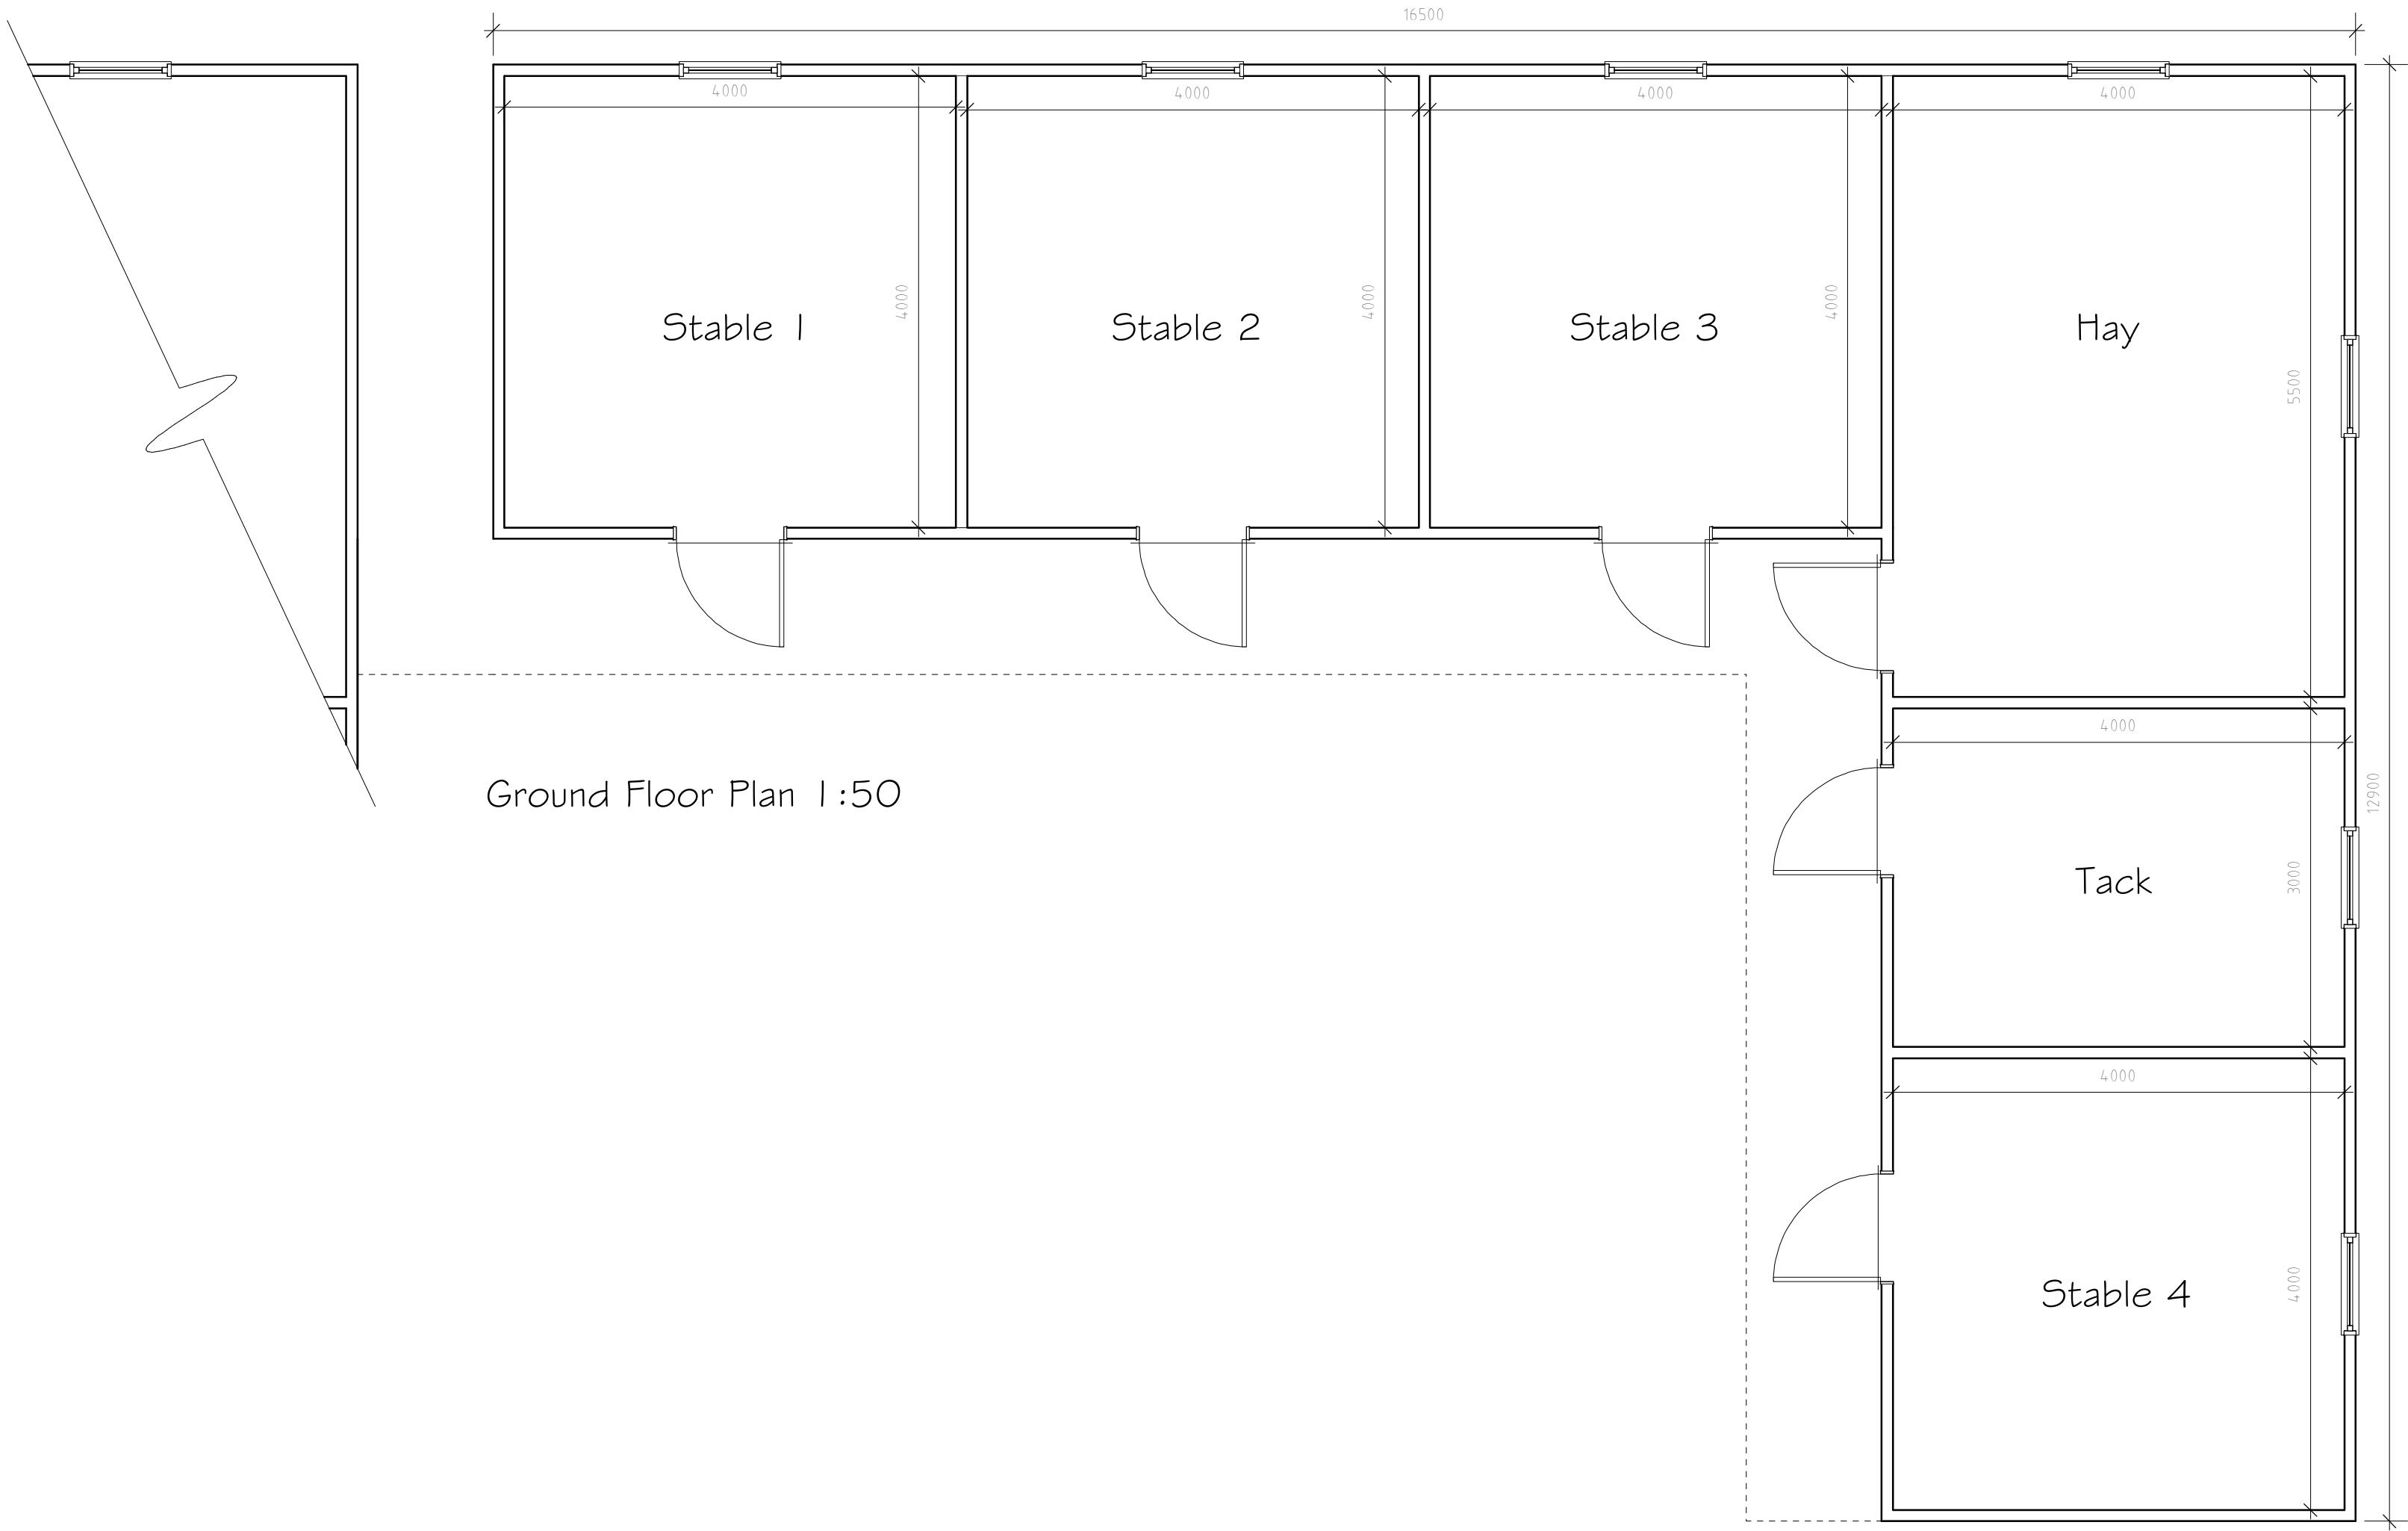

Ground Floor Plan 1:50

Stables to be formed with:

Walls: Horizontal softwood boarding decorated to clients choice.

Roof: Black onduline sheet roofing.

Doors and Windows: Good quality softwood units.

Rev	Date	Detail	Initial

Project: Proposed stables at Cae Ffynnon, Llan-y-Pwll, Holt, Wrexham. LL13 9SD	
Title: Planning: Stable Block	Scale: (A2) 1:50

Drawn By: E.M.Jackson	Date: Jan 2023
Drawing No: G094/003	Sheet: 1 of 2



Office 3K4,
Redwither Business Tower,
Wrexham. LL13 9XT
Tel: 01978 356500
www.blueprintarchitectural.com