


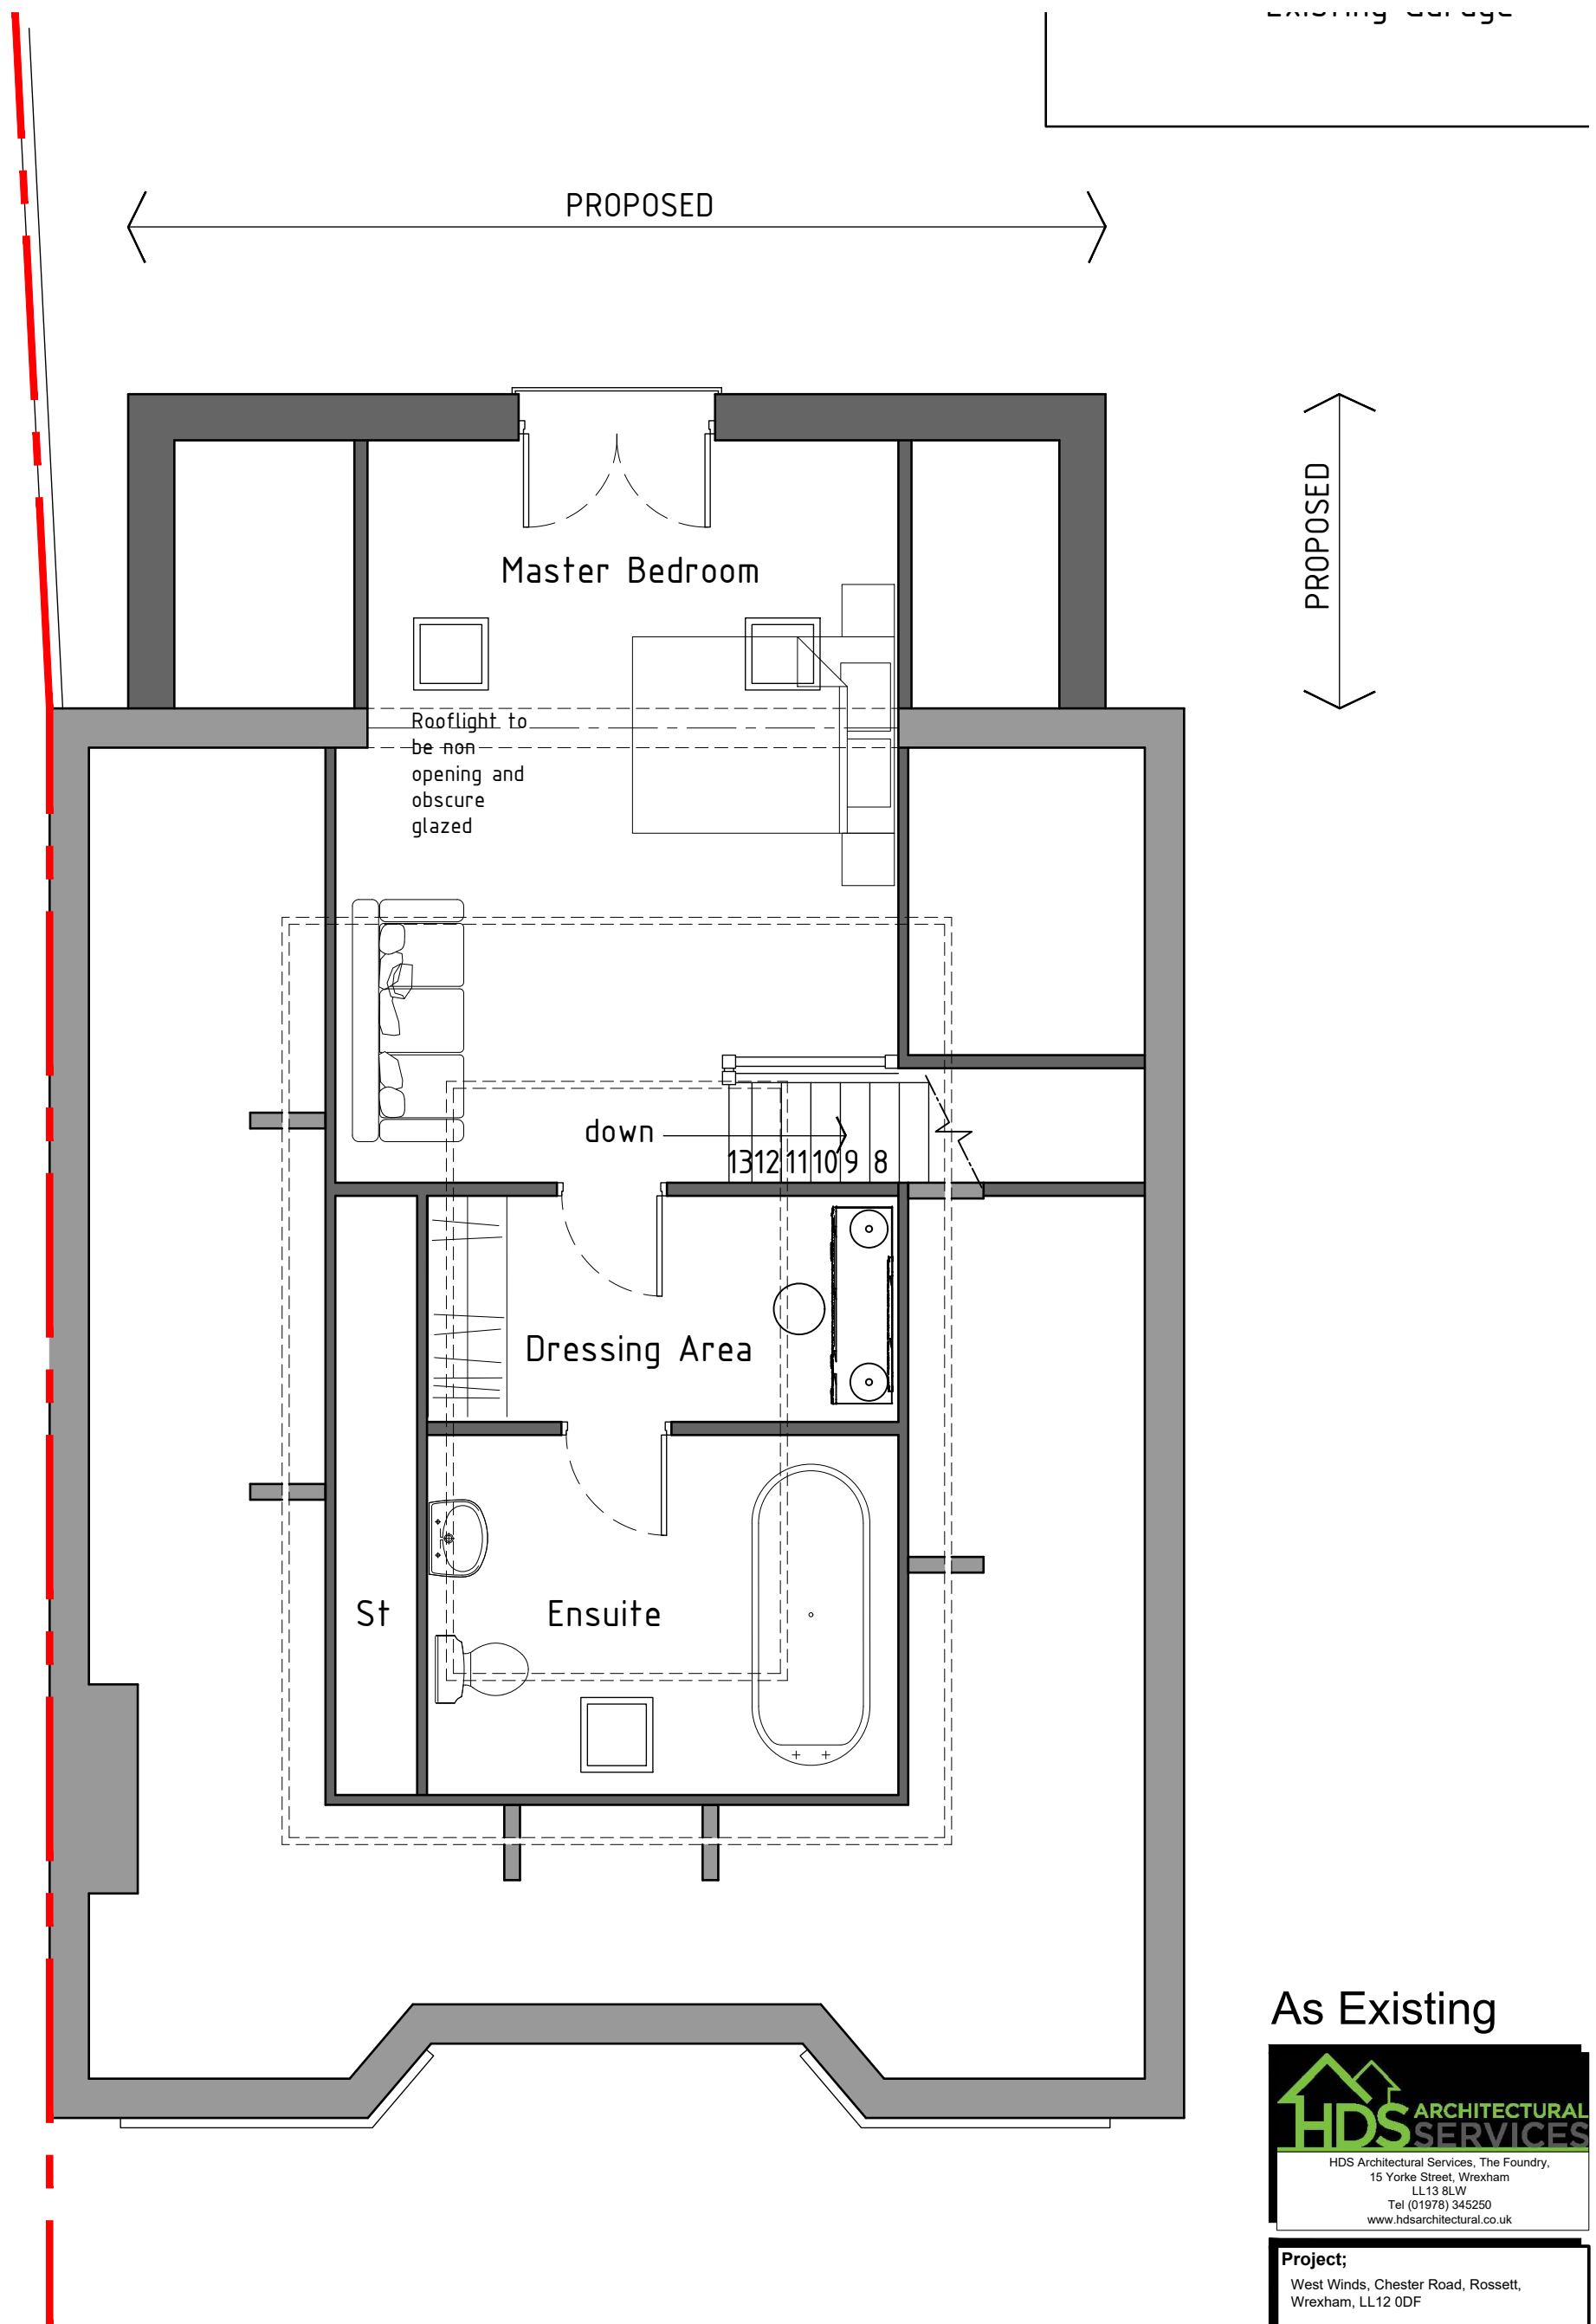

First floor plan 1:50



HDS Architectural Services, The Foundry,  
15 Yorke Street, Wrexham  
LL13 8LW  
Tel (01978) 345250  
www.hdsarchitectural.co.uk

|                                                                            |                            |
|----------------------------------------------------------------------------|----------------------------|
| <b>Project;</b><br>West Winds, Chester Road, Rossett,<br>Wrexham, LL12 0DF |                            |
| <b>Title;</b><br>As Proposed First<br>Floor                                | <b>Scale (A3);</b><br>1:50 |
| <b>Dwg No;</b><br>WW/PD/06                                                 | <b>Date;</b><br>03.06.23   |
| <b>Revision;</b>                                                           |                            |