

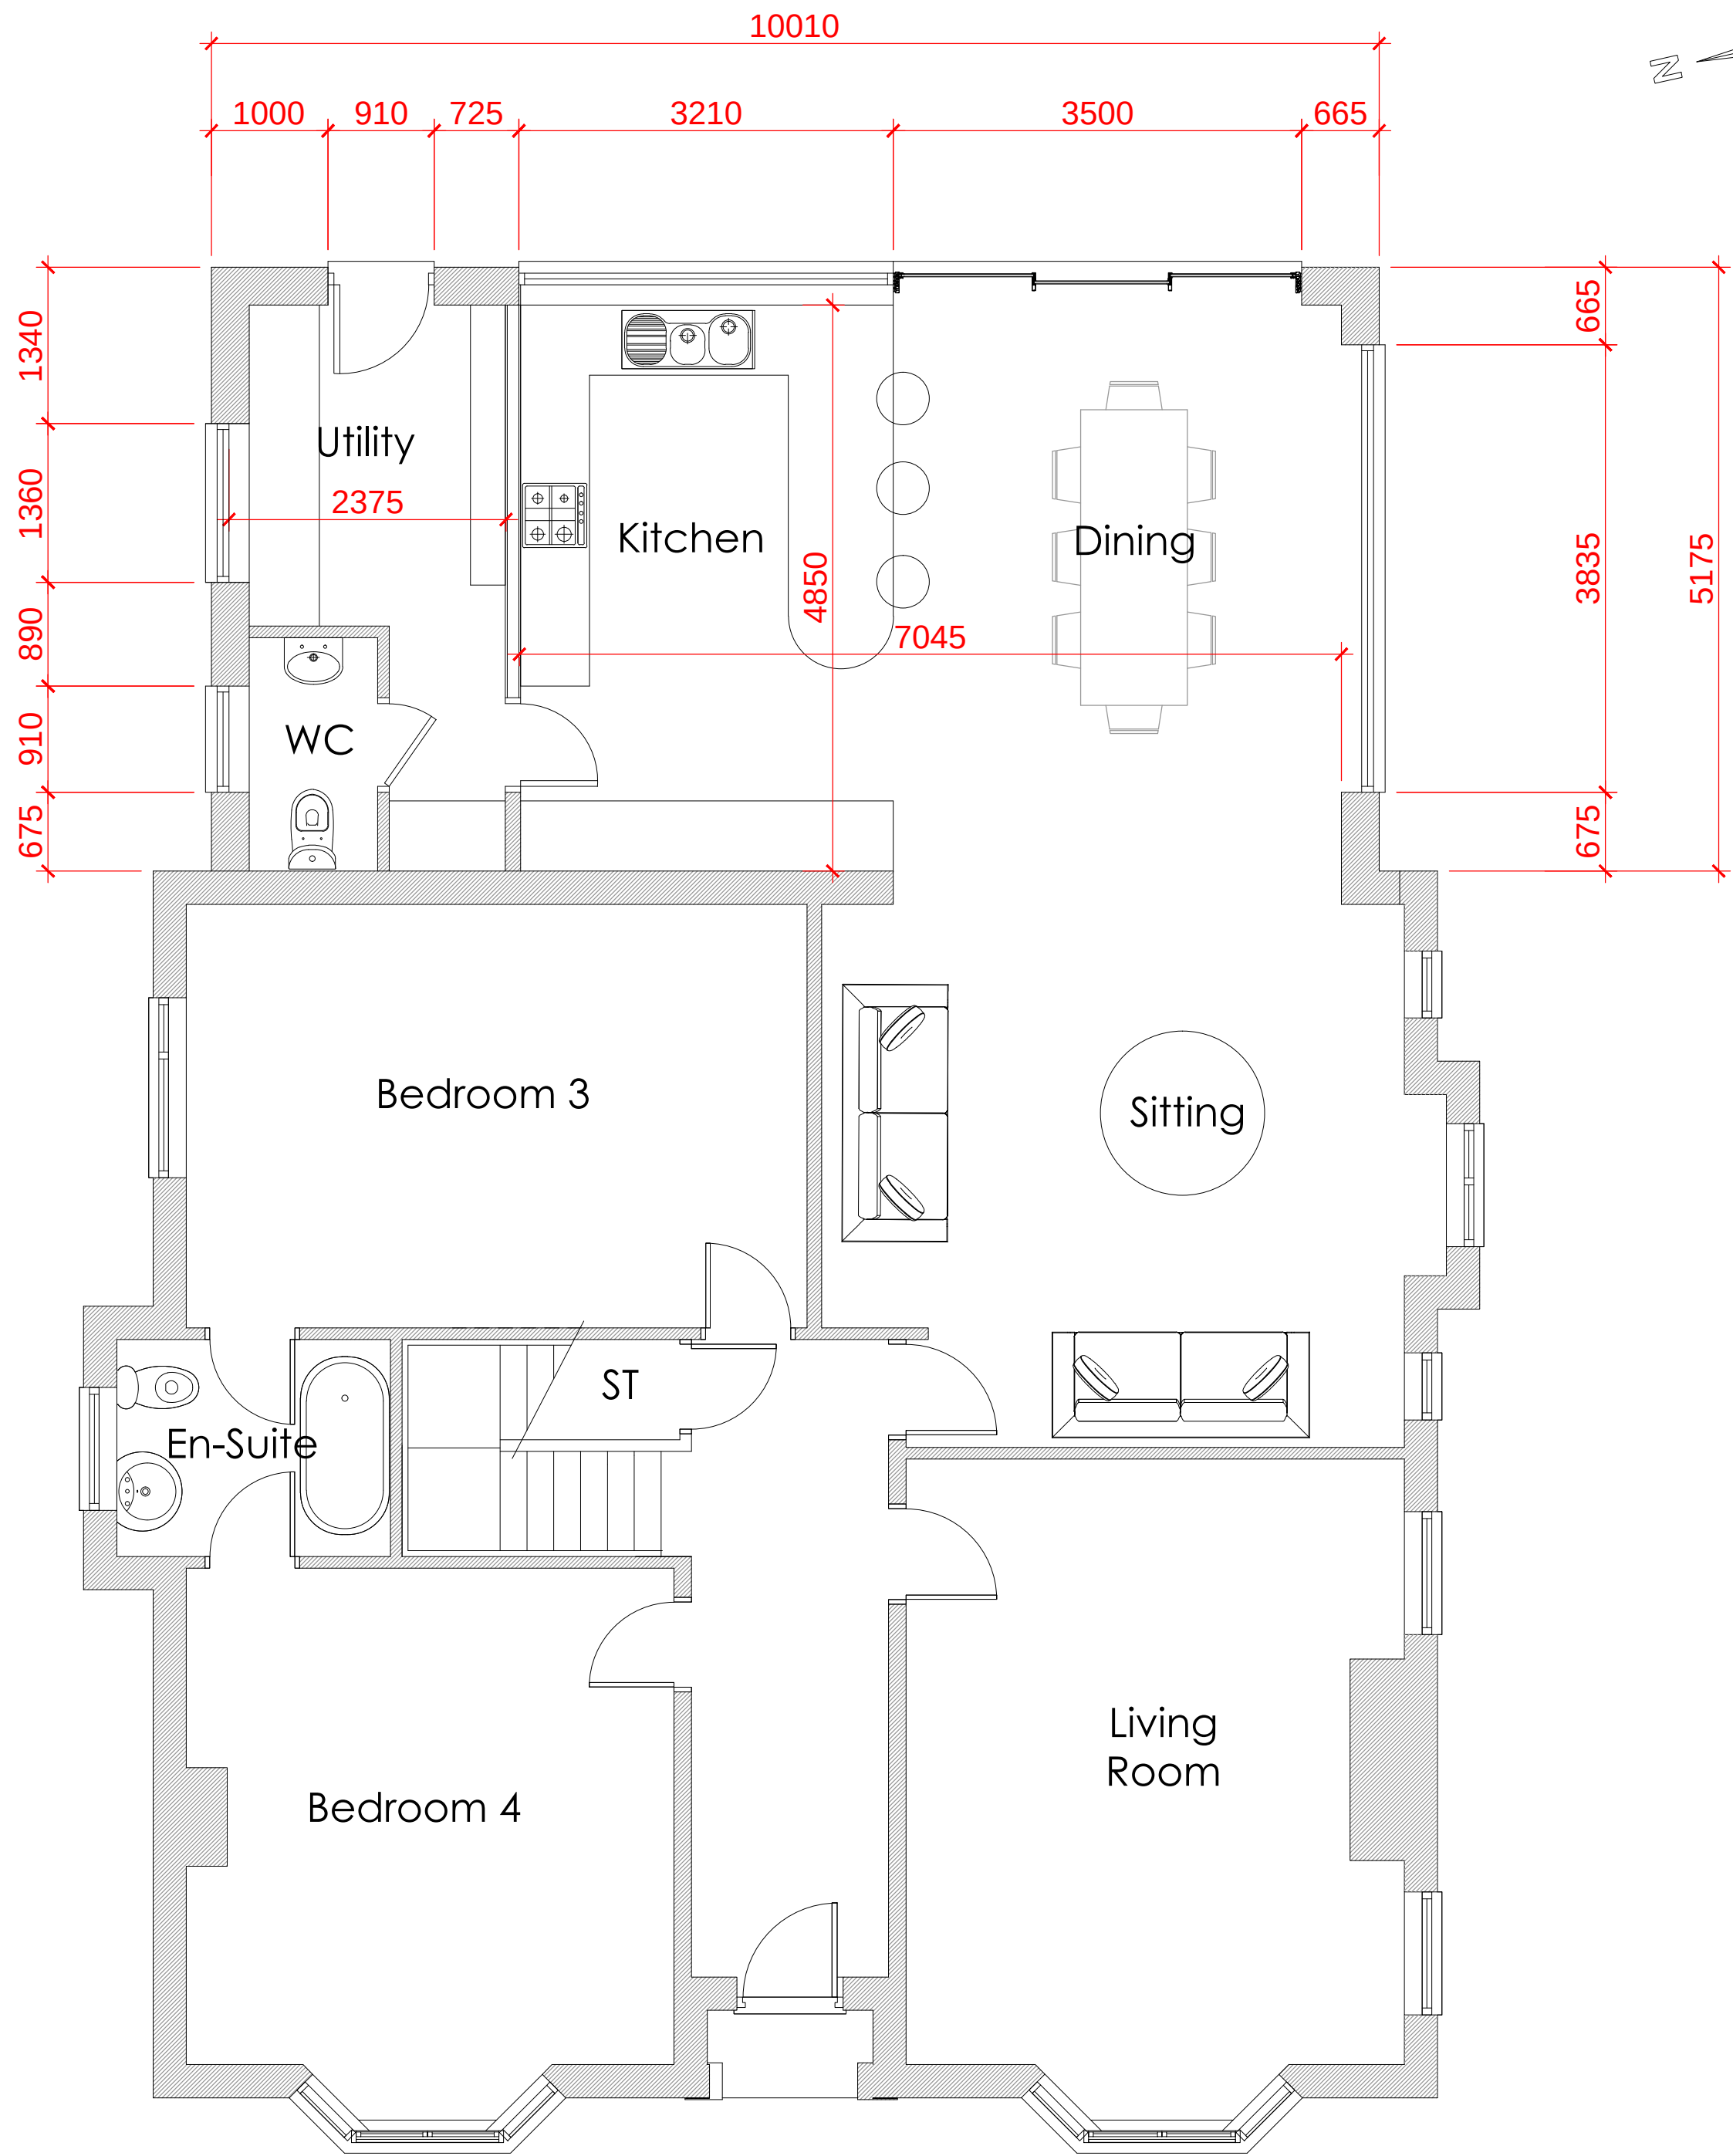


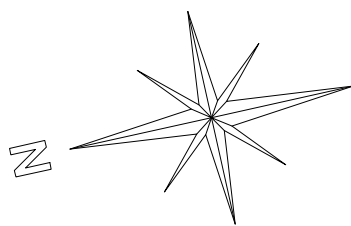


Proposed Ground Floor Plan
1:50

Boundary

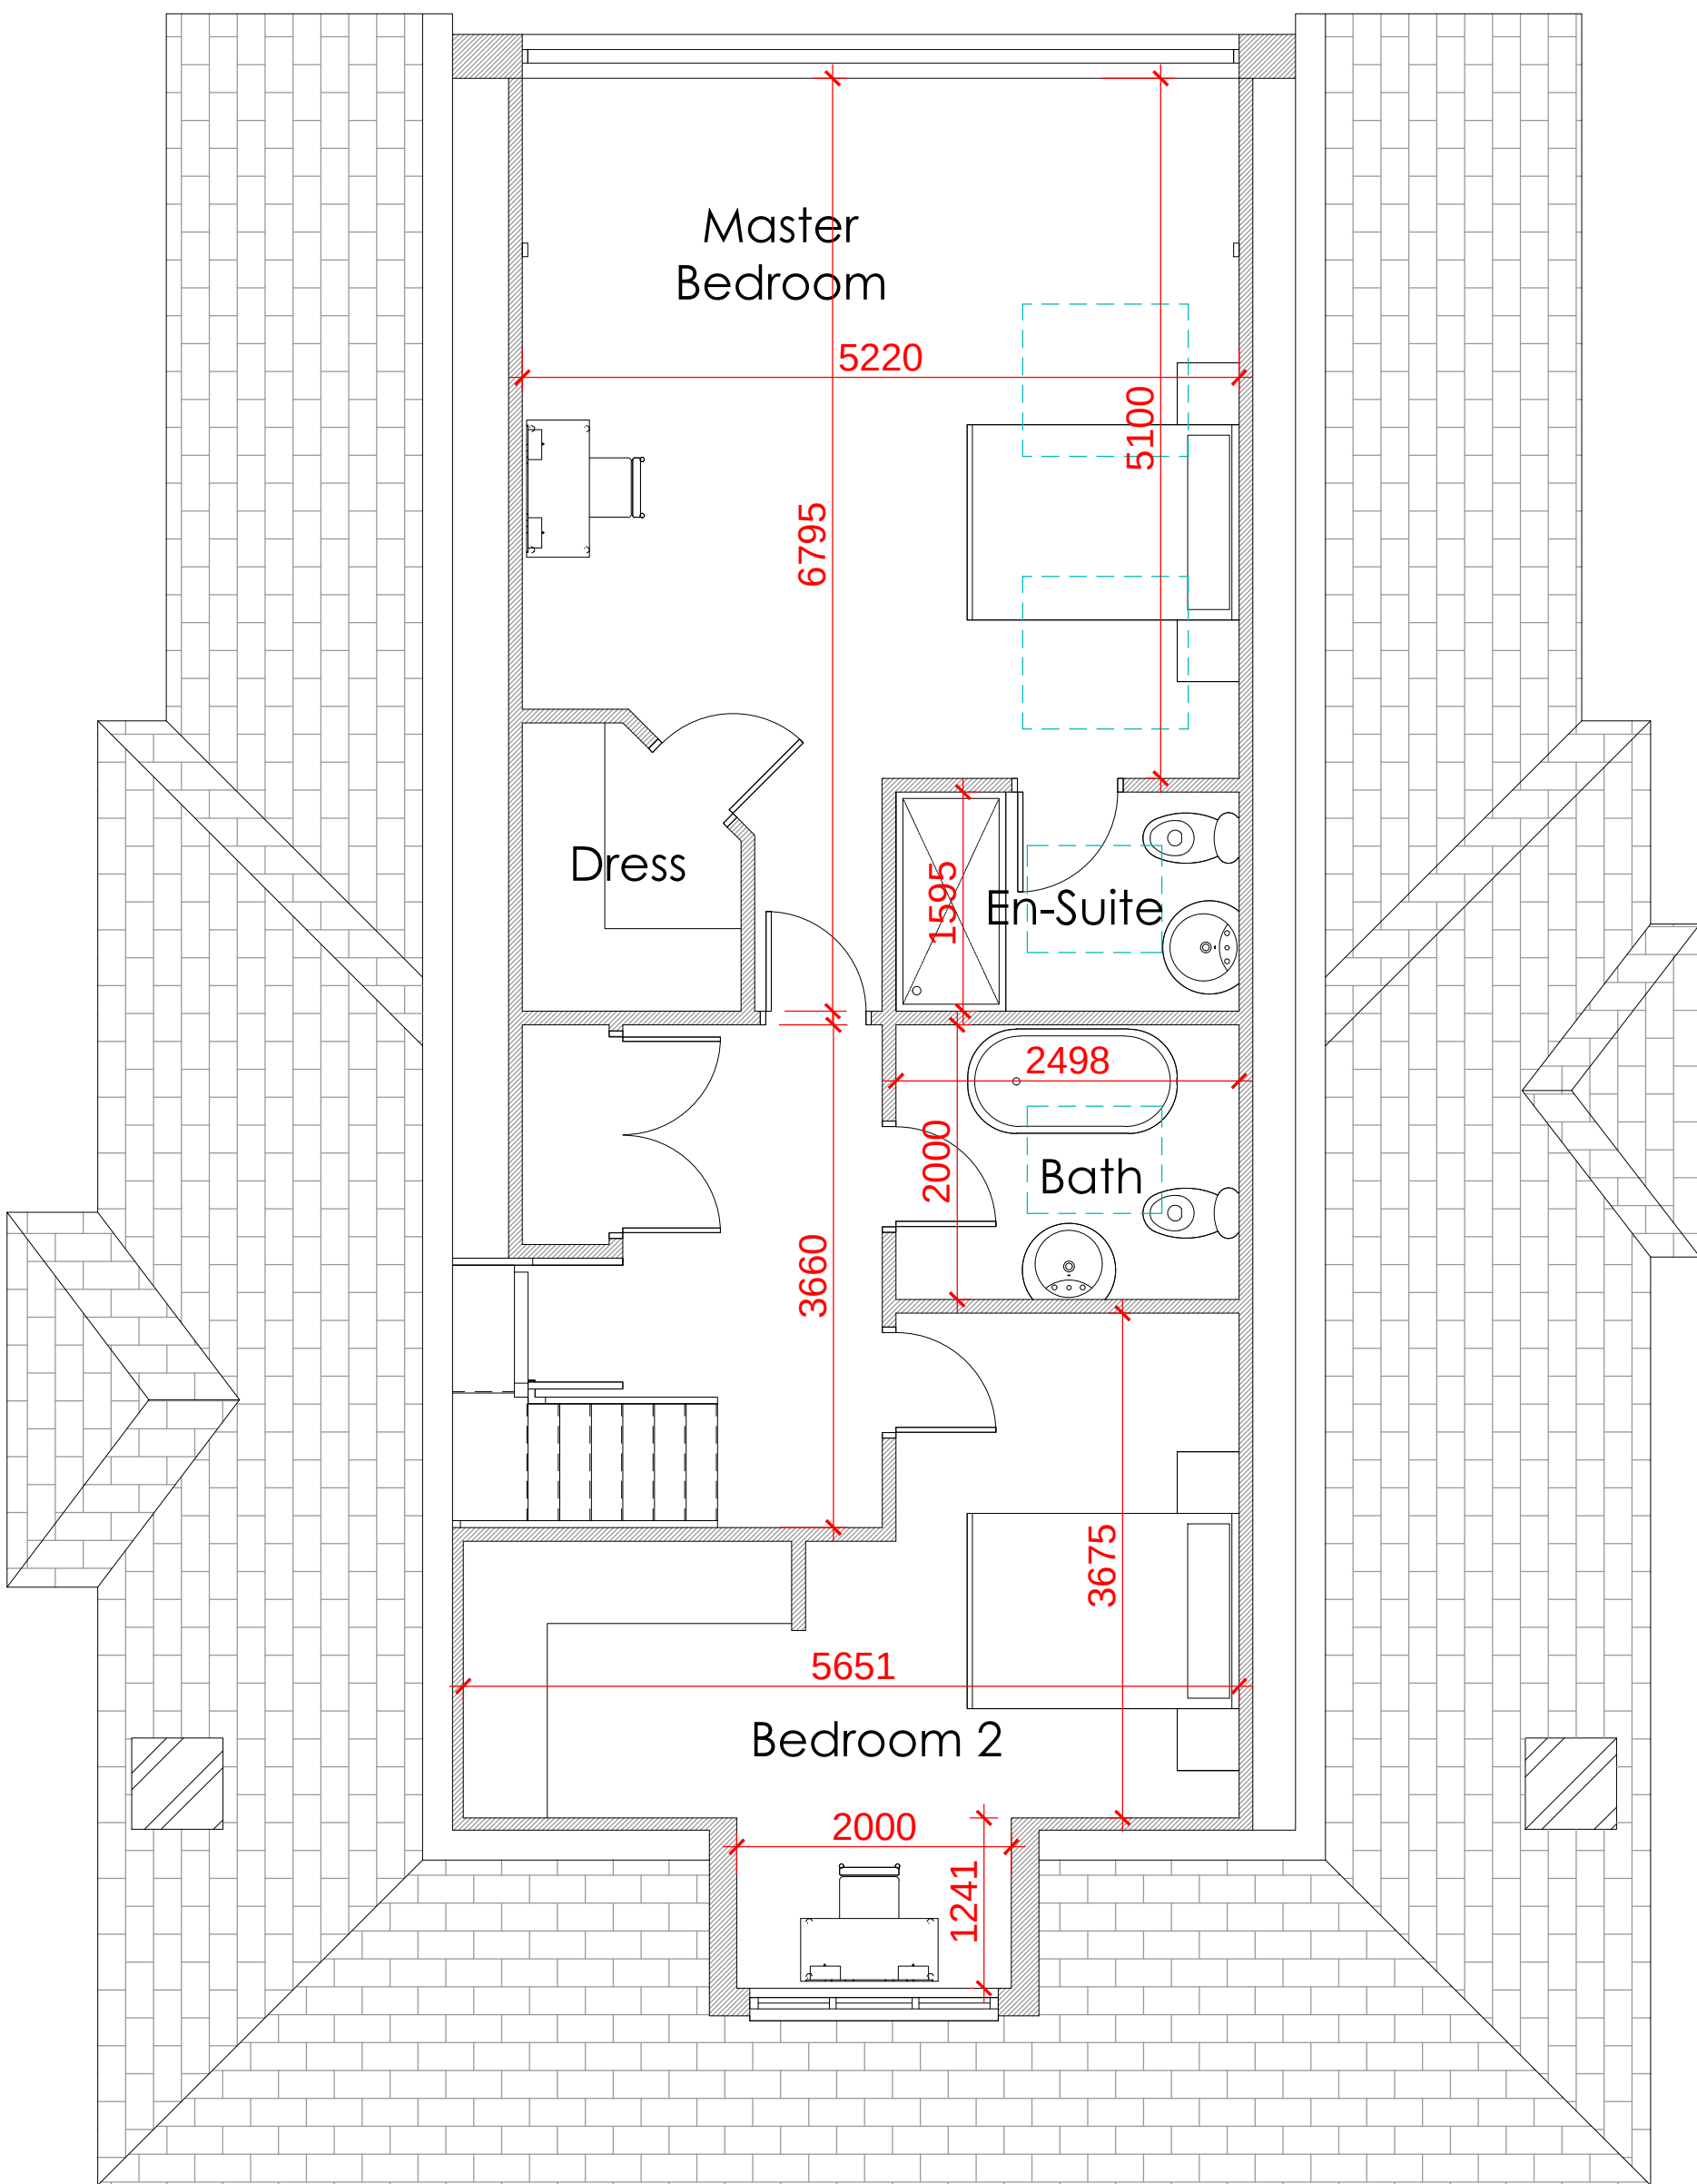

Proposed First Floor Plan
1:50

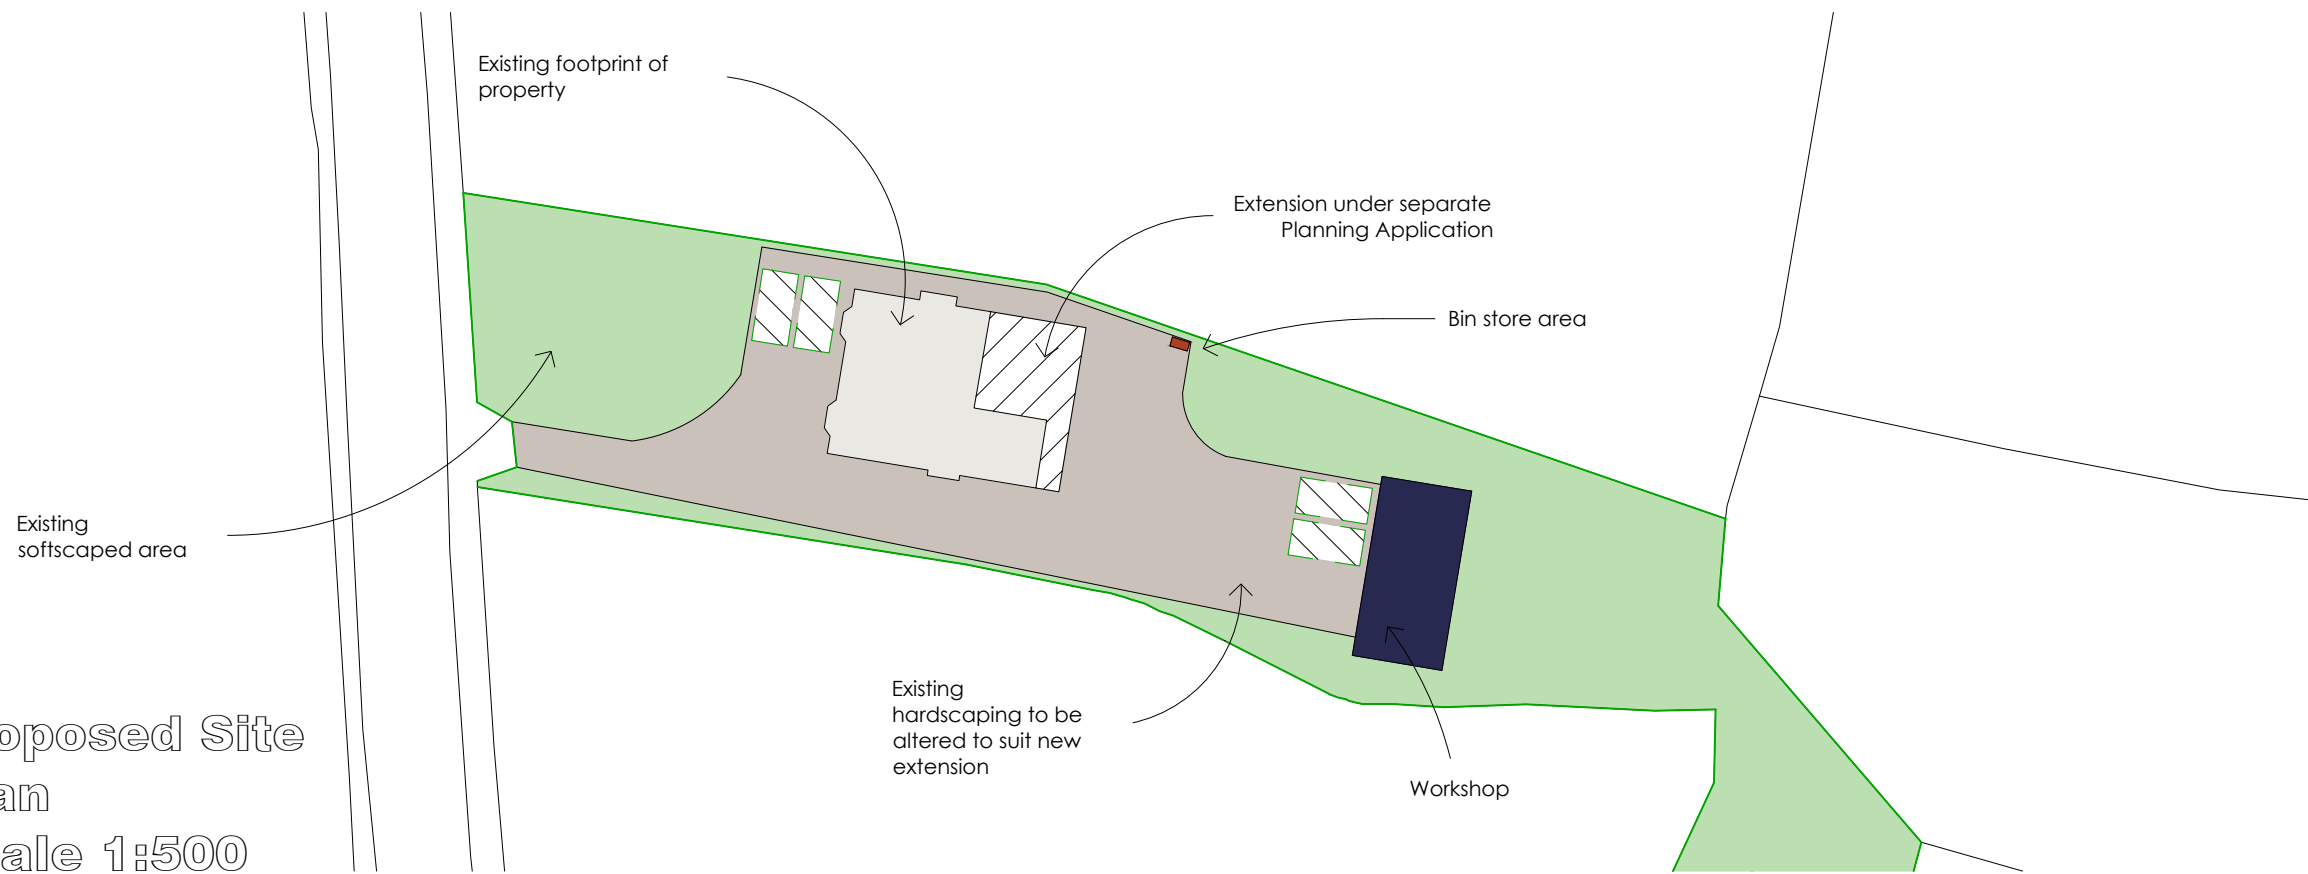

Proposed Site Plan
Scale 1:500