
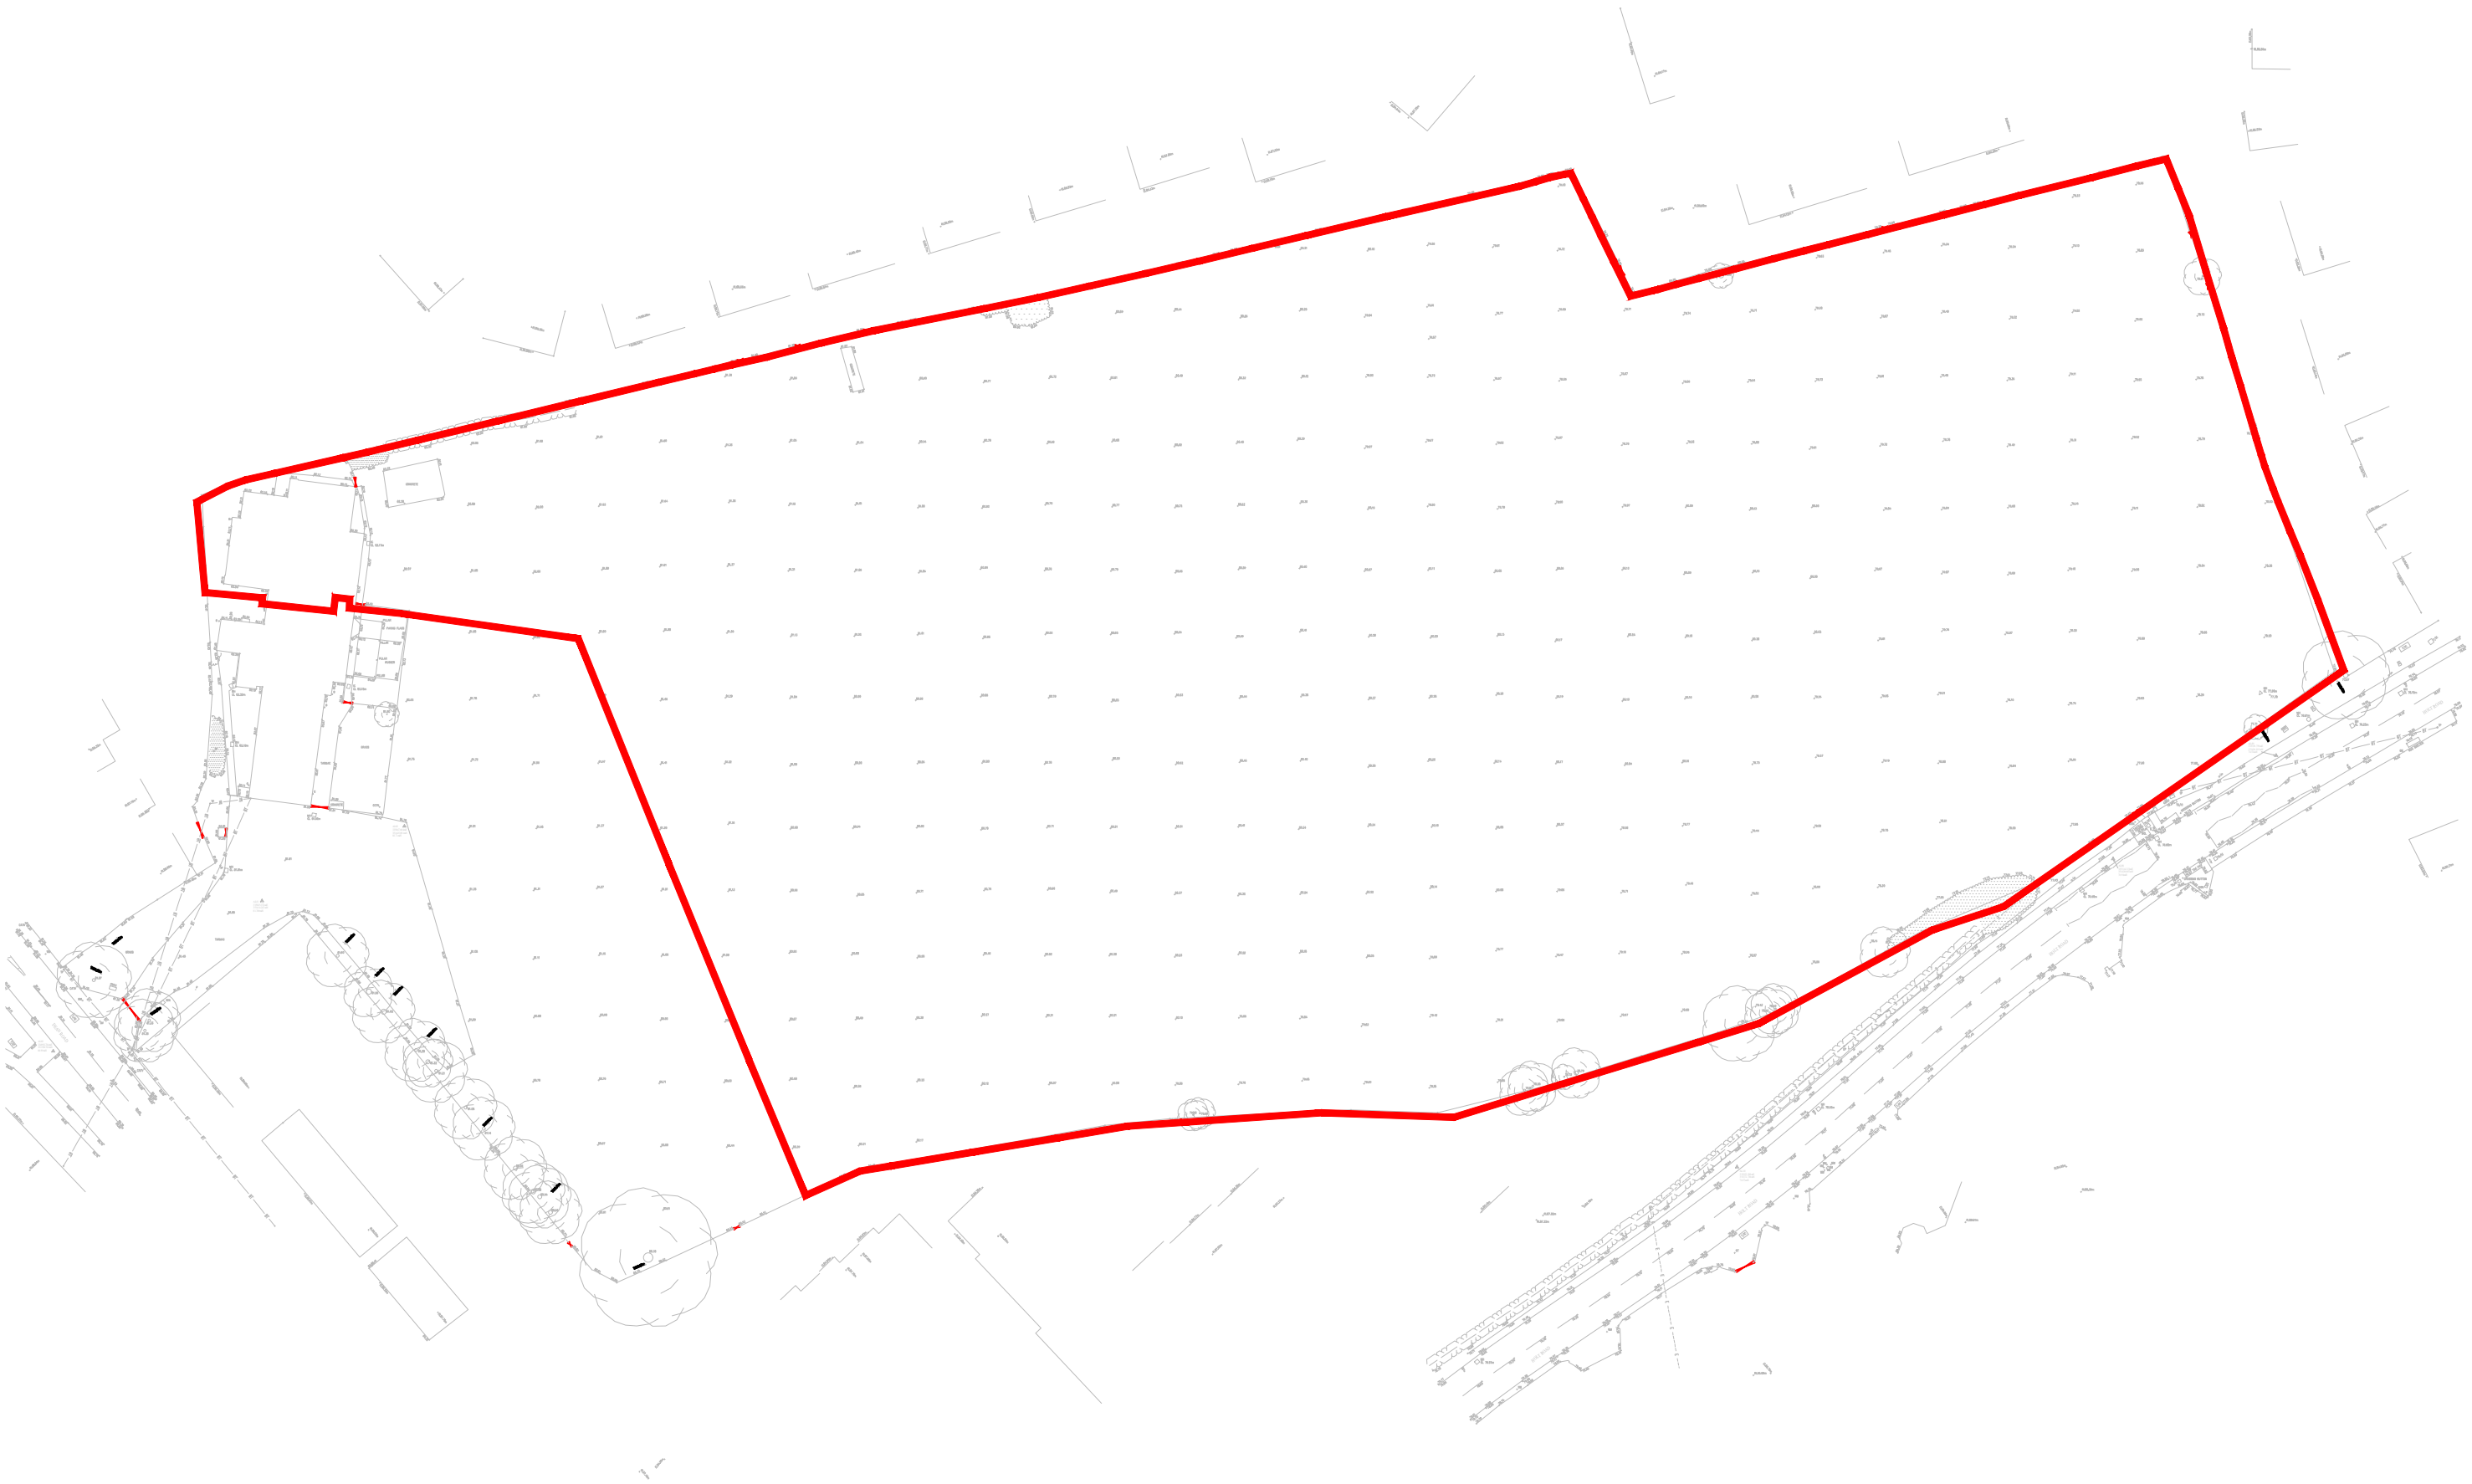


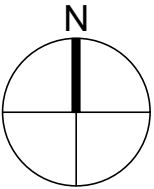

GENERAL NOTES:

DAY Architectural Ltd accepts no responsibility for any costs, losses or claims whatsoever arising from these drawings, specifications and related documents unless there is full compliance with the Client or any unauthorised user of the following:

1. All boundaries, dimensions and levels are to be checked on site before construction and any discrepancies reported to the Architect / Designer.
2. Partial Service: Any discrepancies with site or other information is to be advised to the Architect / Designer and direction and / or approval is to be sought before the implementation of the detail.
3. Block and site plans are reproduced under license from the Ordnance Survey.
4. Do not scale this drawing.
5. For the purpose of coordination, all relevant parties must check this information prior to implementation and report any discrepancies to the Architect / Designer.

STATUS	REVISION	DATE

Information contained on this drawing is the sole copyright of DAY Architectural Ltd. and is not to be reproduced without their permission.

DRAWING NOTES:

SCALE	1:1000	PAPER SIZE	A3	DRAWING	Holt Road - Topographical Survey
DATE	June 2018	DRAWN BY	LB		
DWG No.	531-17-4-AL-100-003	REVISION	P1	CLIENT	Wrexham Glyndwr University
DRAWING STATUS	PLANNING			PROJECT	Campus 2025

DAY

ARCHITECTURAL LTD

DAY ARCHITECTURAL LTD.
61 BURLINGTON STREET
LIVERPOOL
L3 6LG

LIVERPOOL
MANCHESTER

0151 203 9703, info@day-architectural.com, www.day-architectural.com