



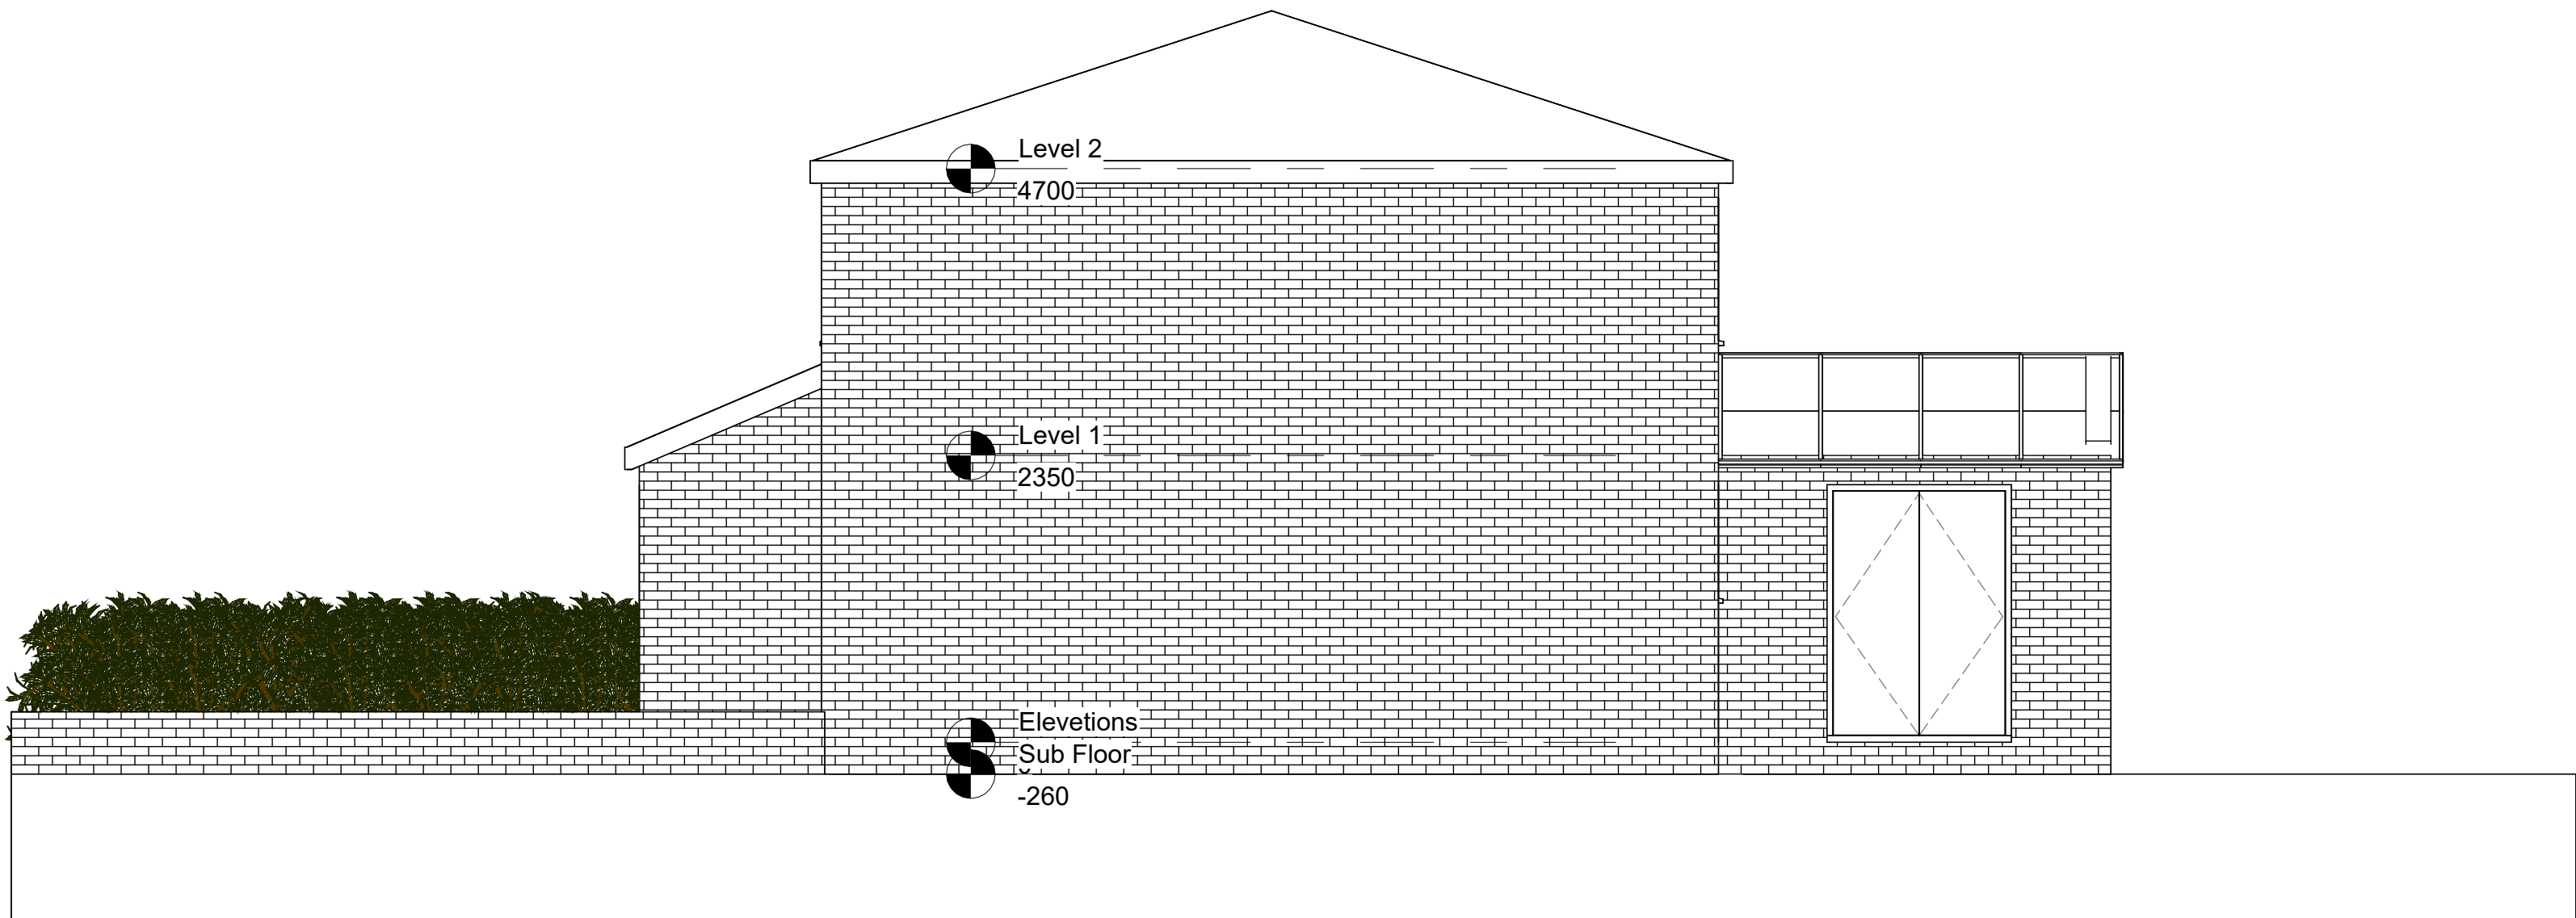

1 East side Original
1 : 50

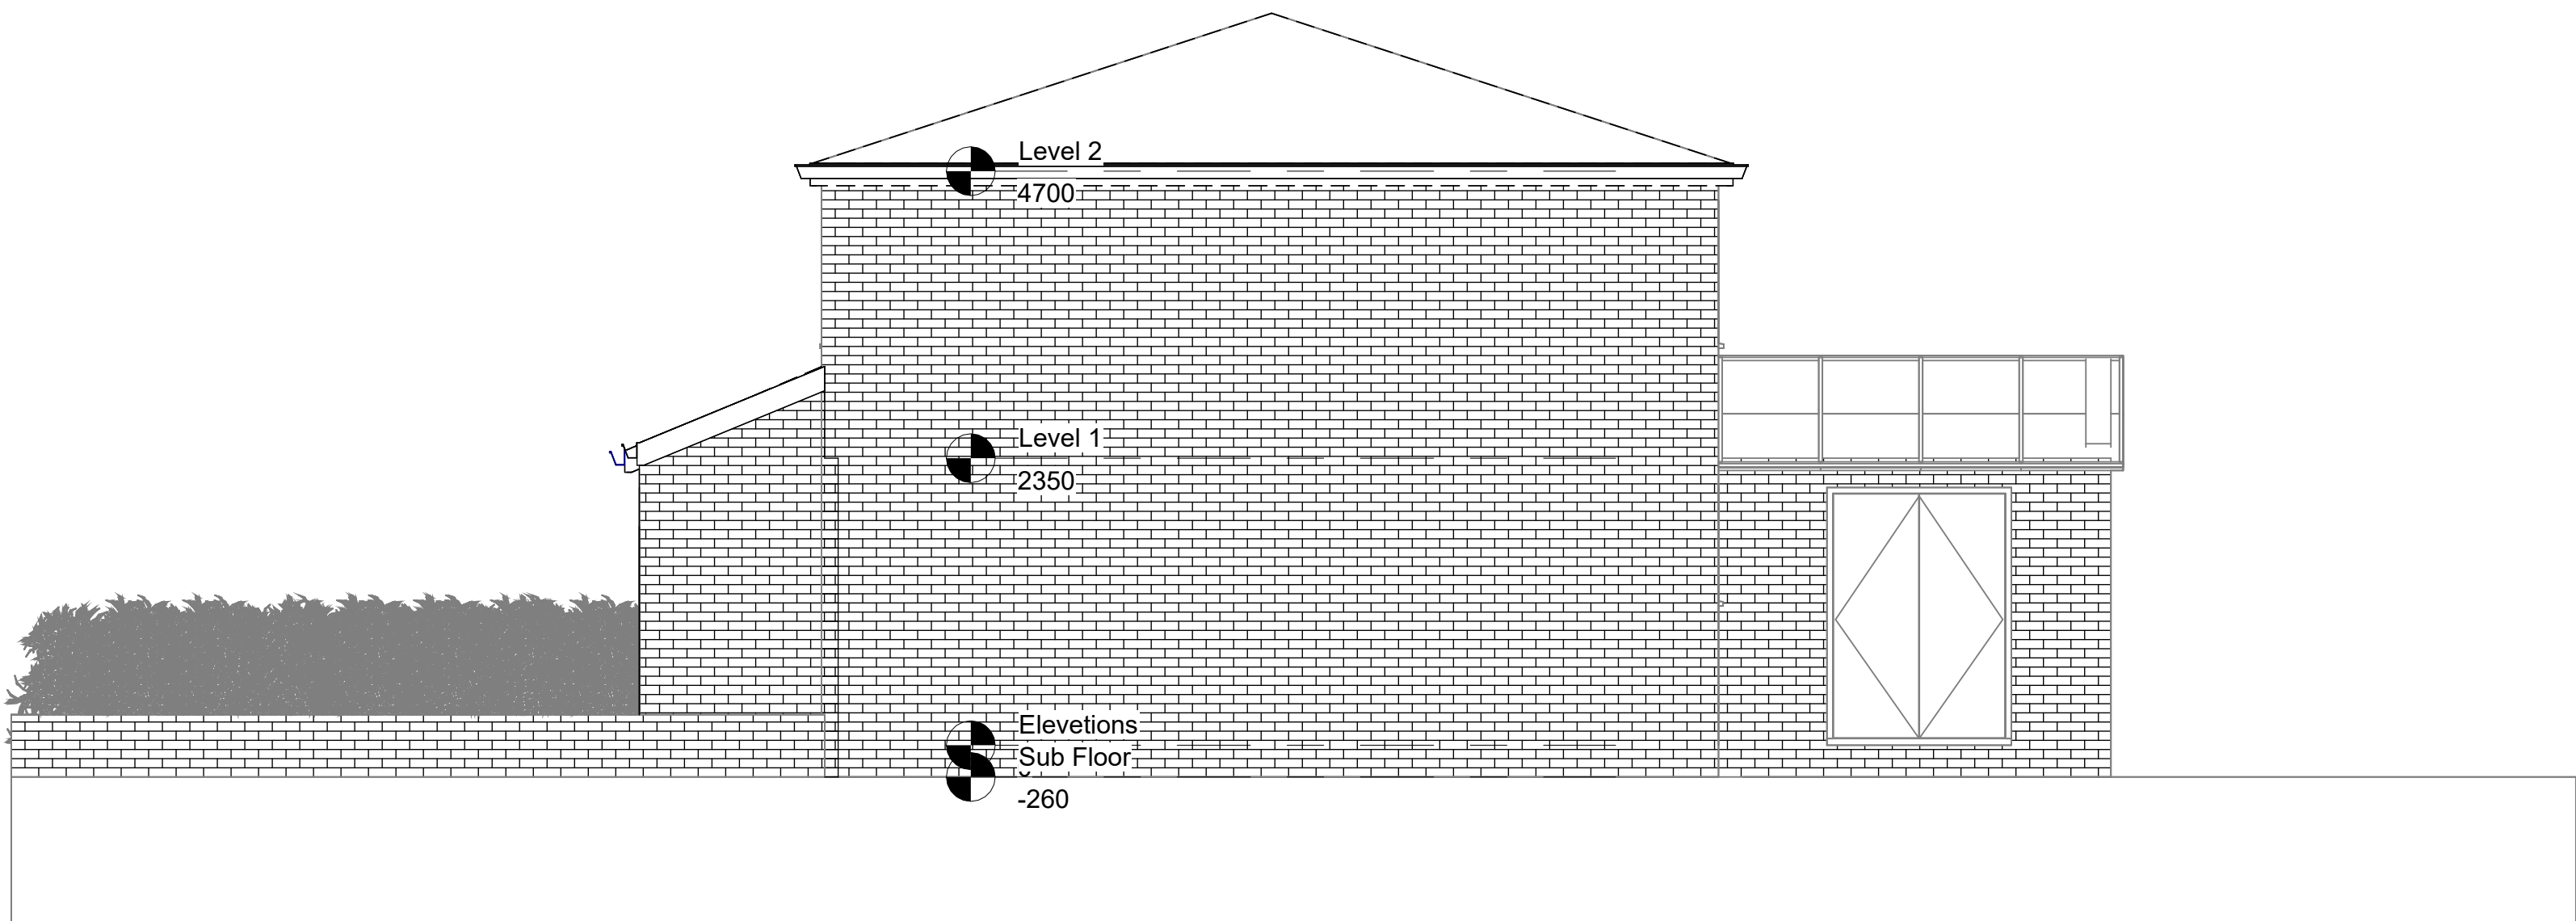

2 East side Proposed
1 : 50

Rev	Description	Date

CODE	SUITABILITY DESCRIPTION
STATUS	PURPOSE OF ISSUE



AUTODESK
www.autodesk.com/revit

PROJECT
Ryans Extention

TITLE
East Elevation

CLIENT
Owner

DRAWN BY Author	CHECKED BY Checker	DATE 02/16/24
SCALE (@ A1) 1 : 50	PROJECT NUMBER Project Number	REV
DRAWING NUMBER A102		