




Front Elevation 1:100

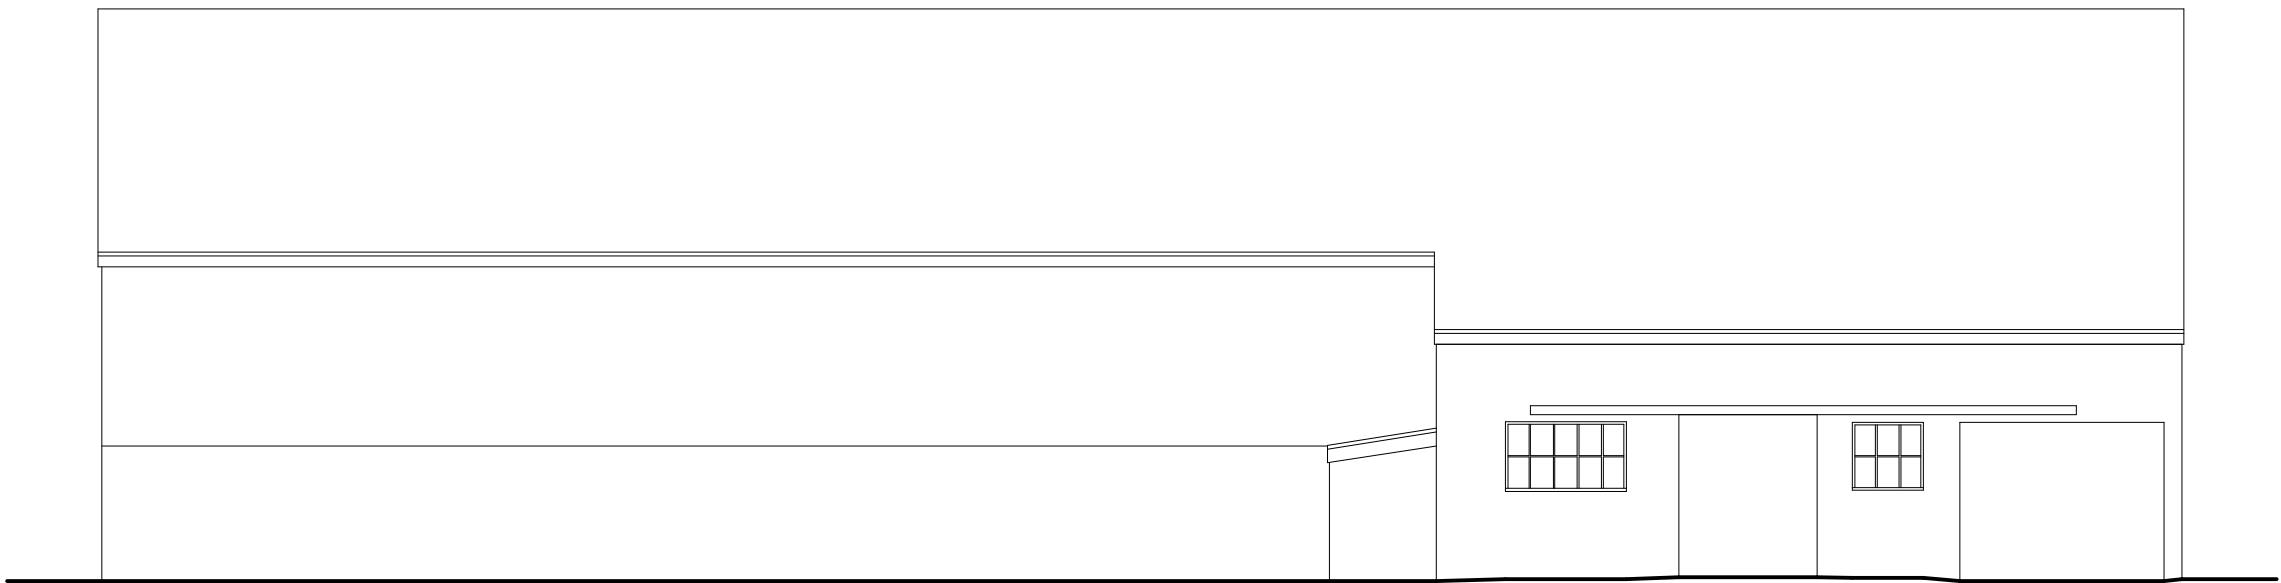

Side Elevation 1:100

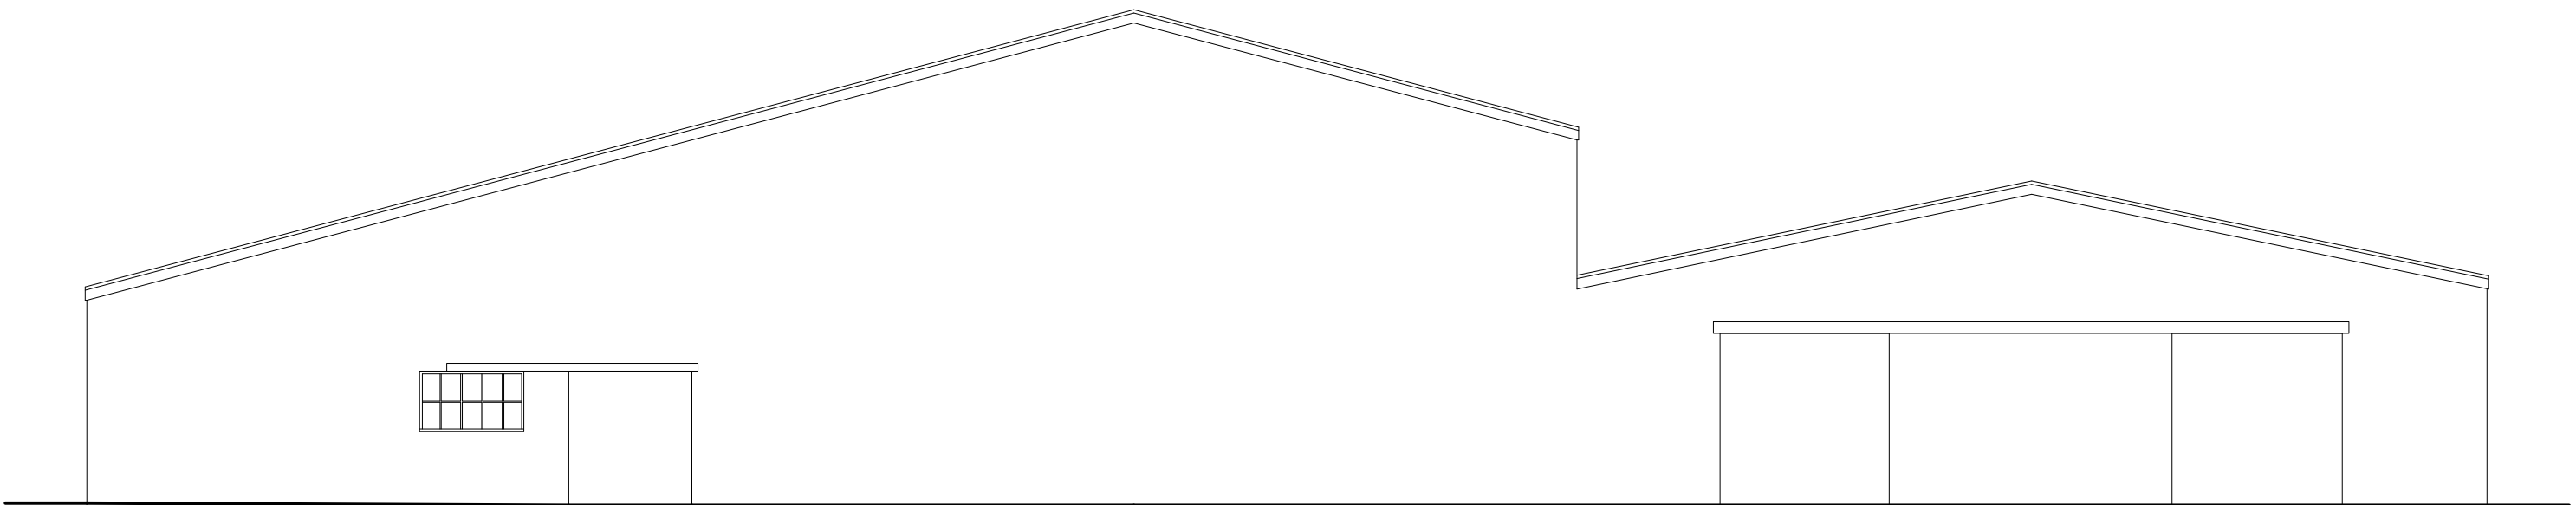

Rear Elevation 1:100

 

Side Elevation 1:100



Outbuilding Floor Plan 1:50

Services Key

MH Existing Man Hole Position

Rev	Date	Detail	Initial

Project:

Proposed Alterations to Outbuilding at, Buck Road, Holt, Wrexham, LL13 9TF.

Title:

Existing: Outbuilding

Scale: (A1)

1:100

Drawn By:

E.M.Jackson

Date:

Nov 2022

Drawing No:

B166/001

Sheet:

1 of 1

blueprint

architectural services

partner

LABC

Office 3K4, Redwither Business Tower, Wrexham. LL13 9XT
Tel: 01978 356500
www.blueprintarchitectural.com
© copyright all rights reserved