




Scale Bar (m)

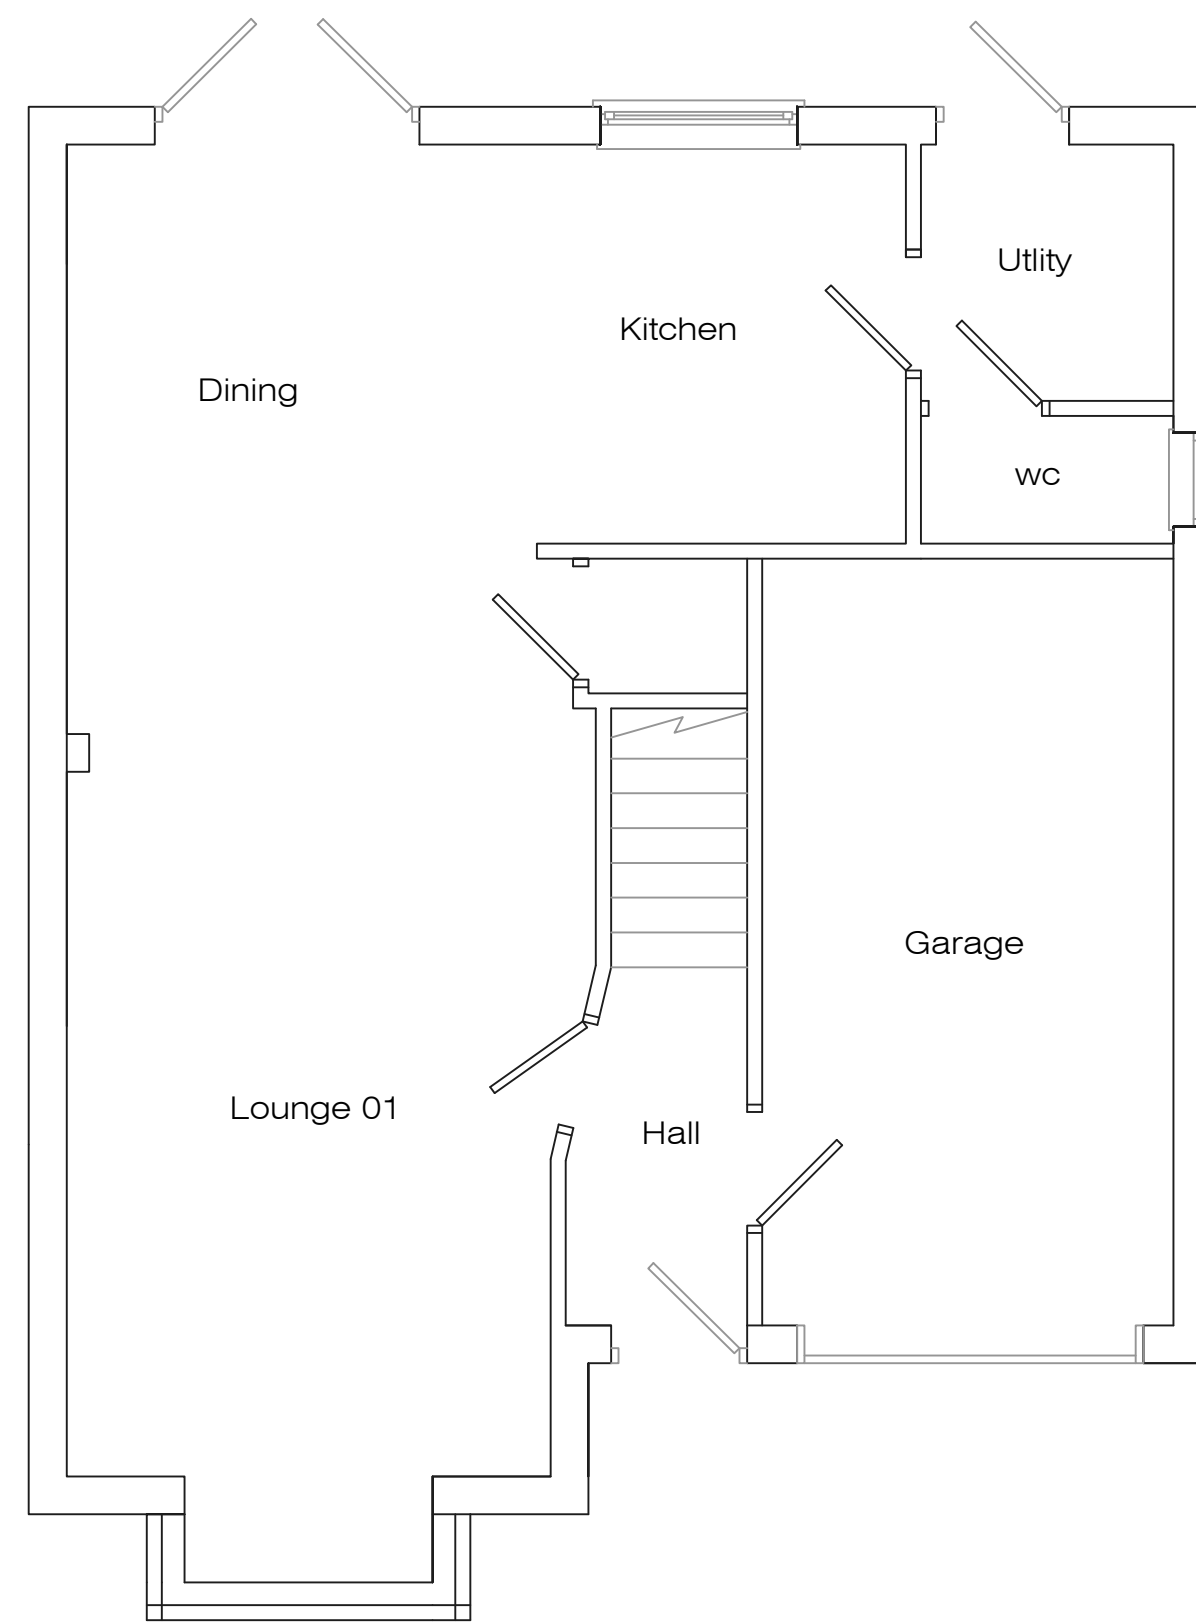

Proposed Ground Floor Plan

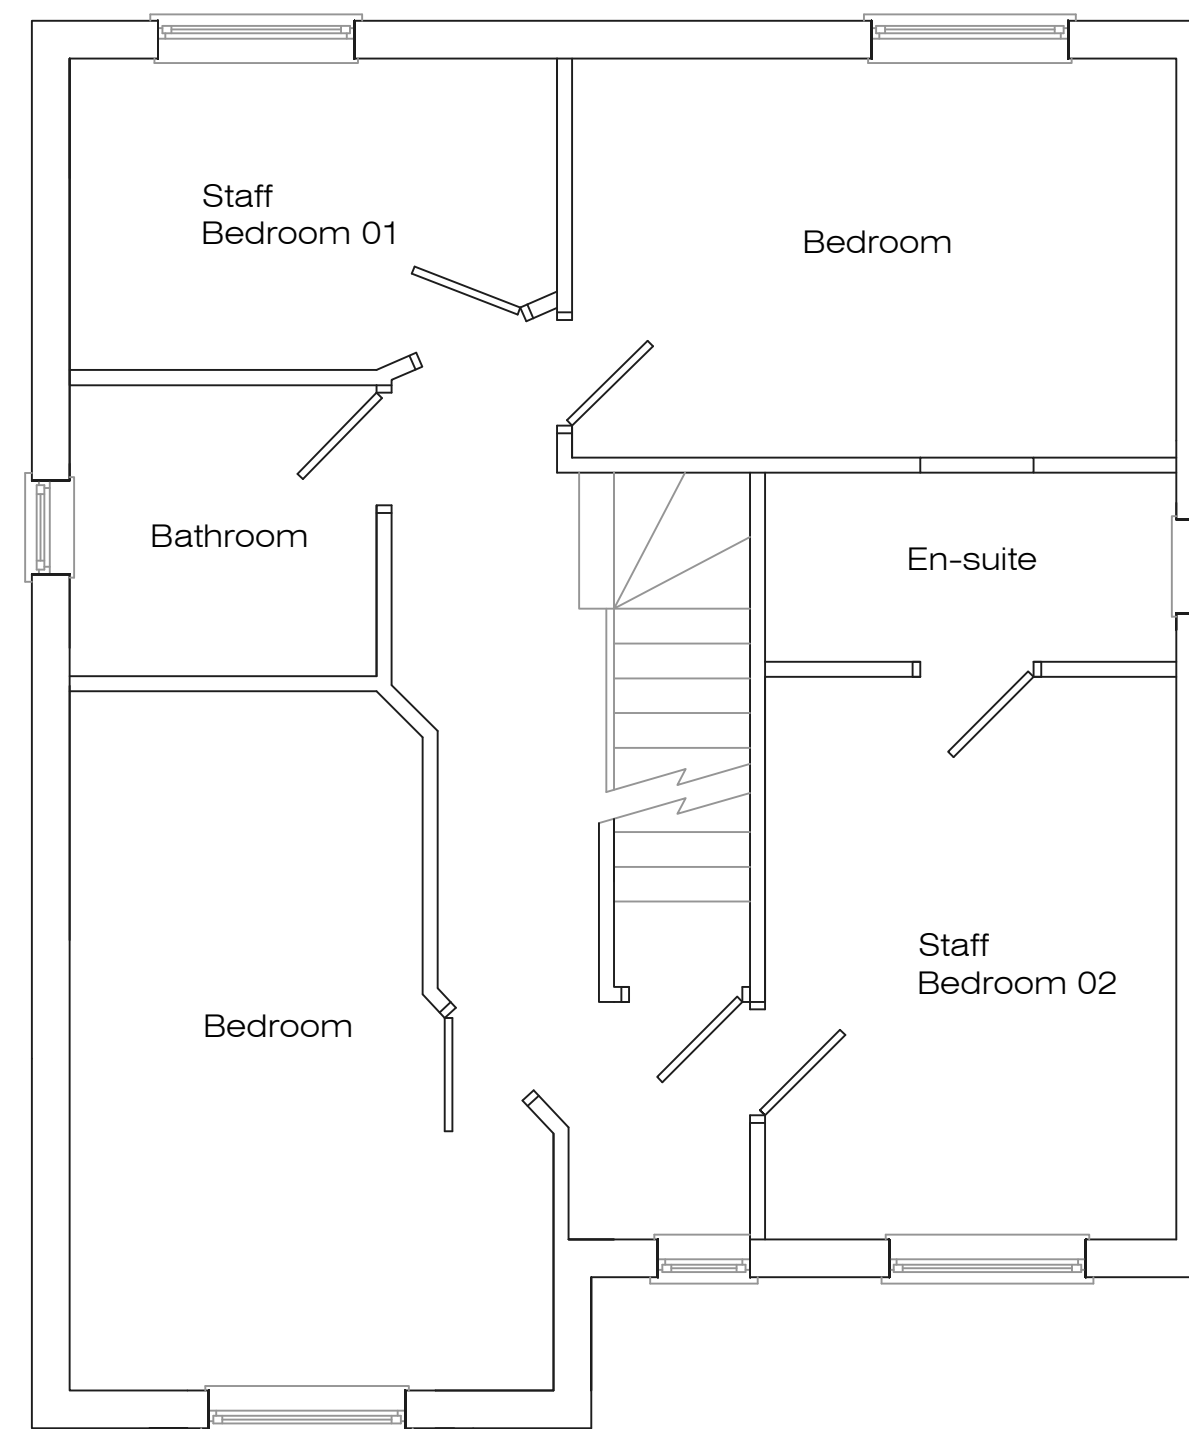

Proposed First Floor Plan

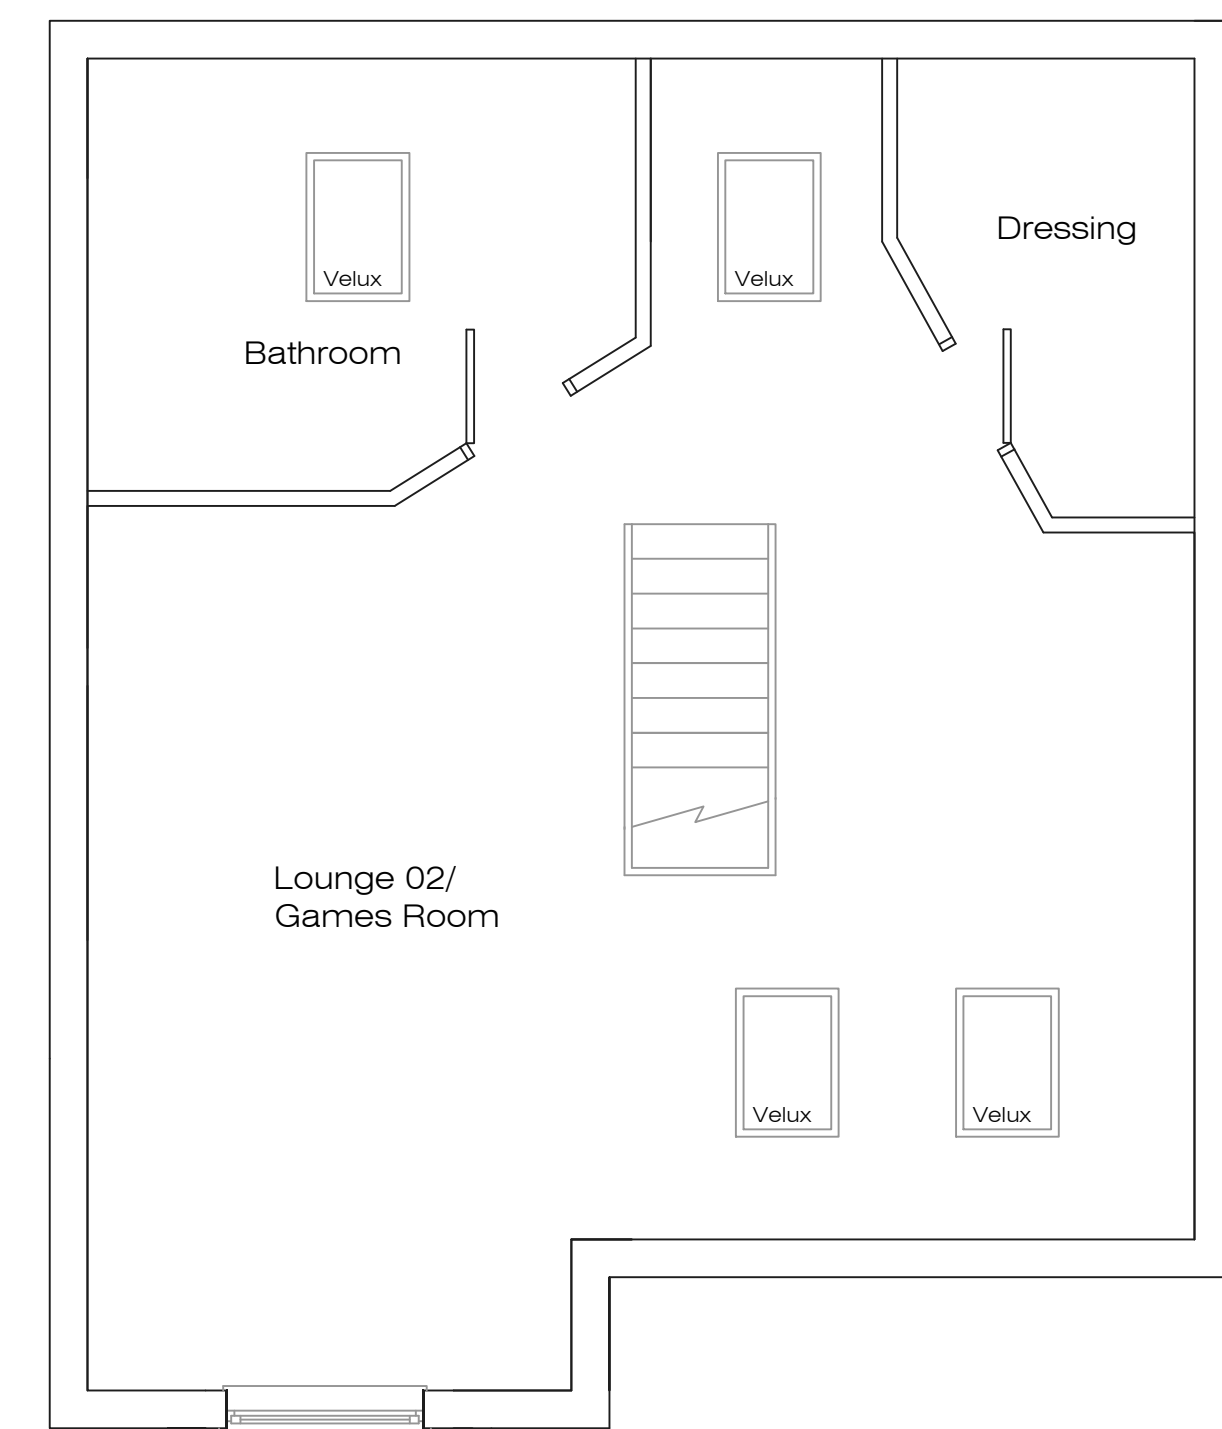

Existing Loft Floor Plan

Address			
1 Oaklea Close, LL11			
Job Title			
Change of use (C2)			
Drawing title			
Proposed plans			
Chkd	Appvd	date	scale
		Aug '23	1:50 ⦿ A1
Dwg No.			002