




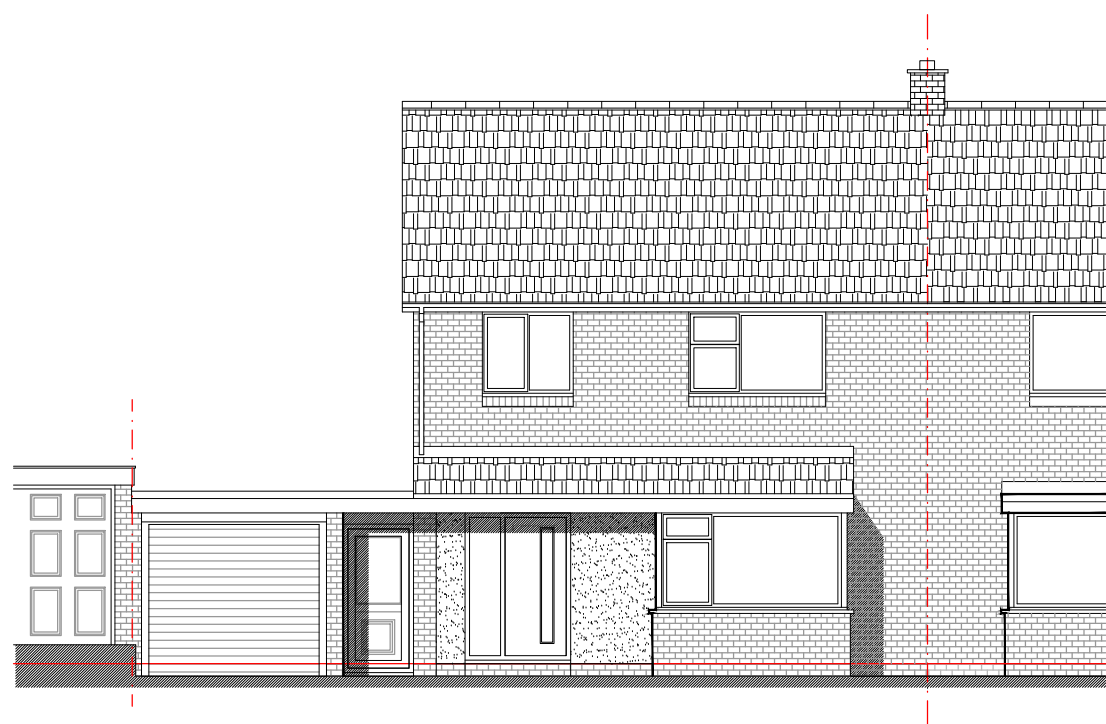


Existing Front Elevation
1:100

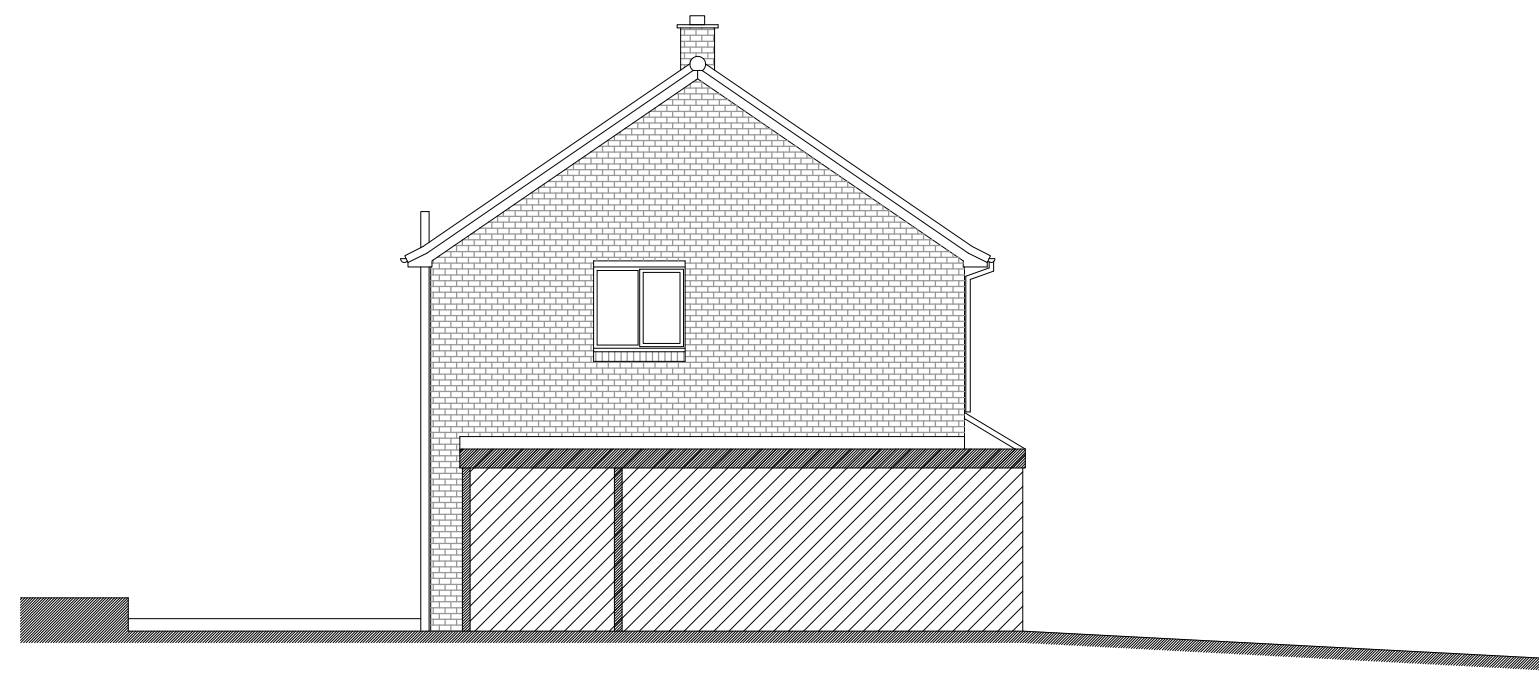


Existing Side Elevation
1:100

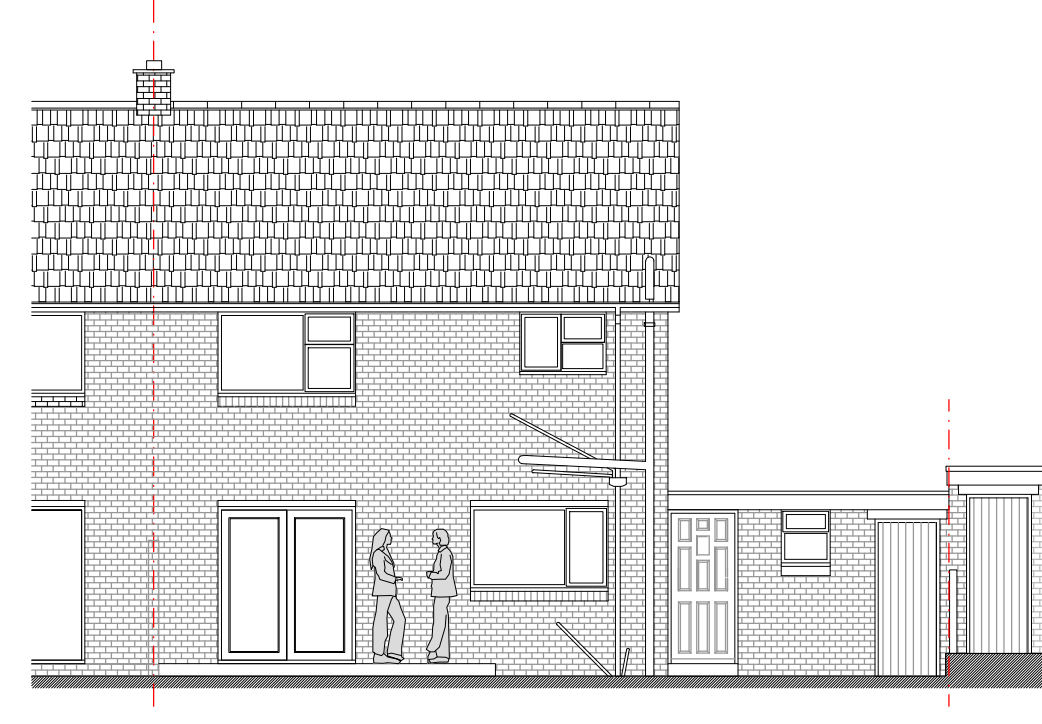


Existing Rear Elevation
1:100

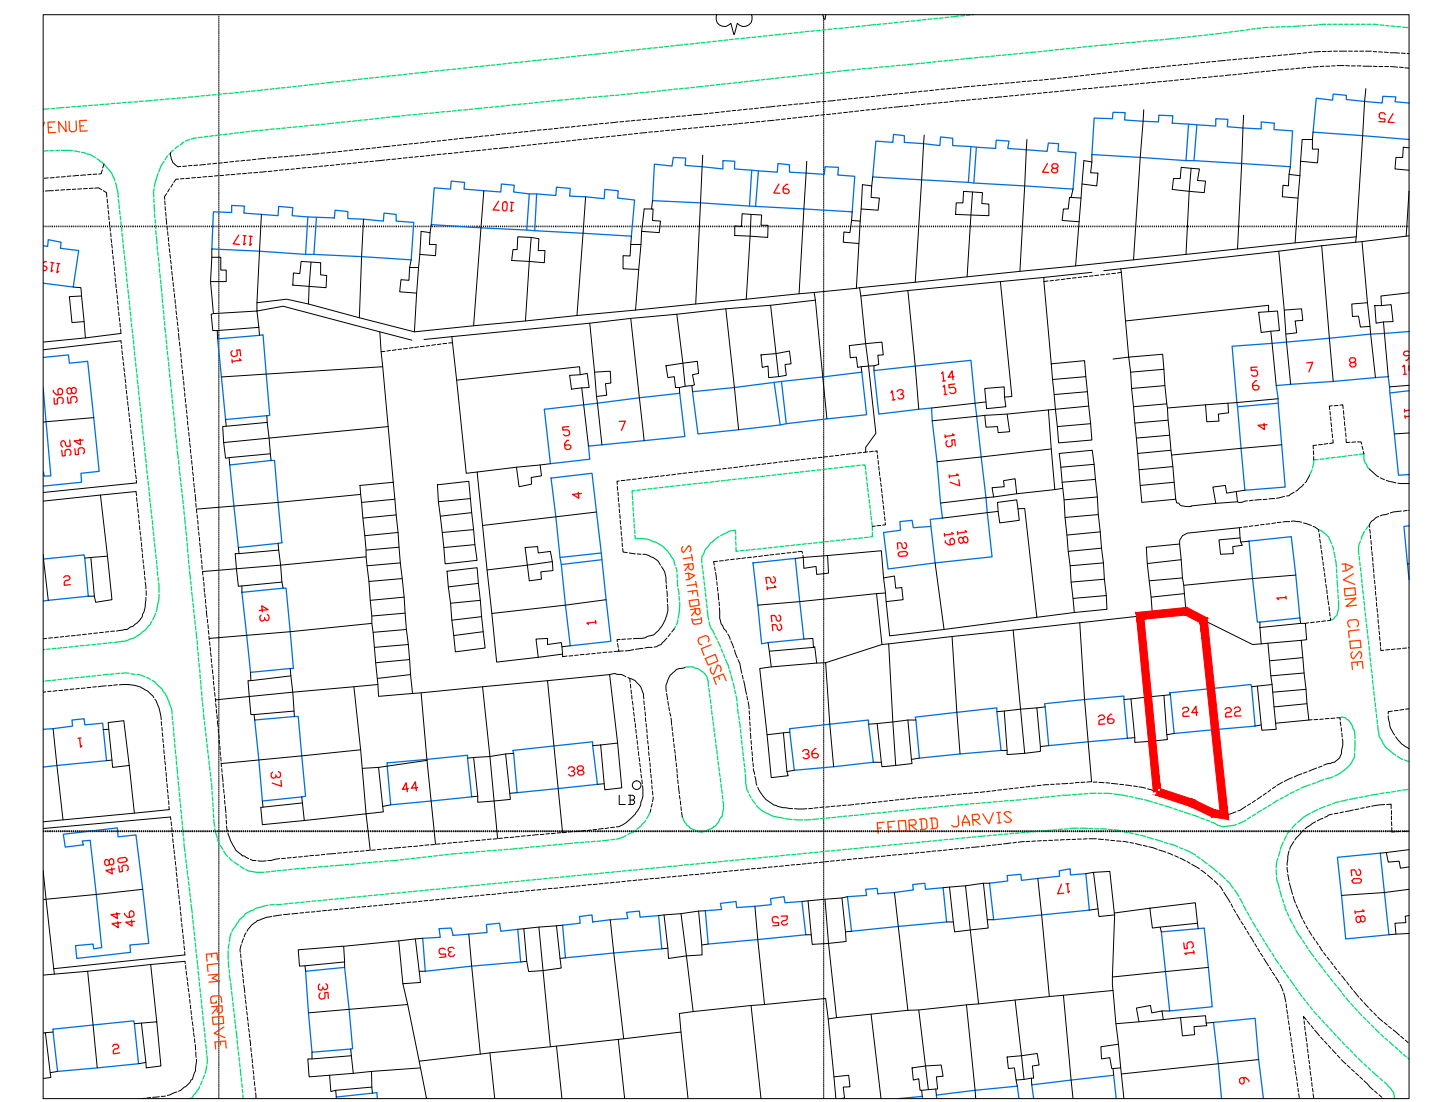


Location Plan
Scale 1:1250

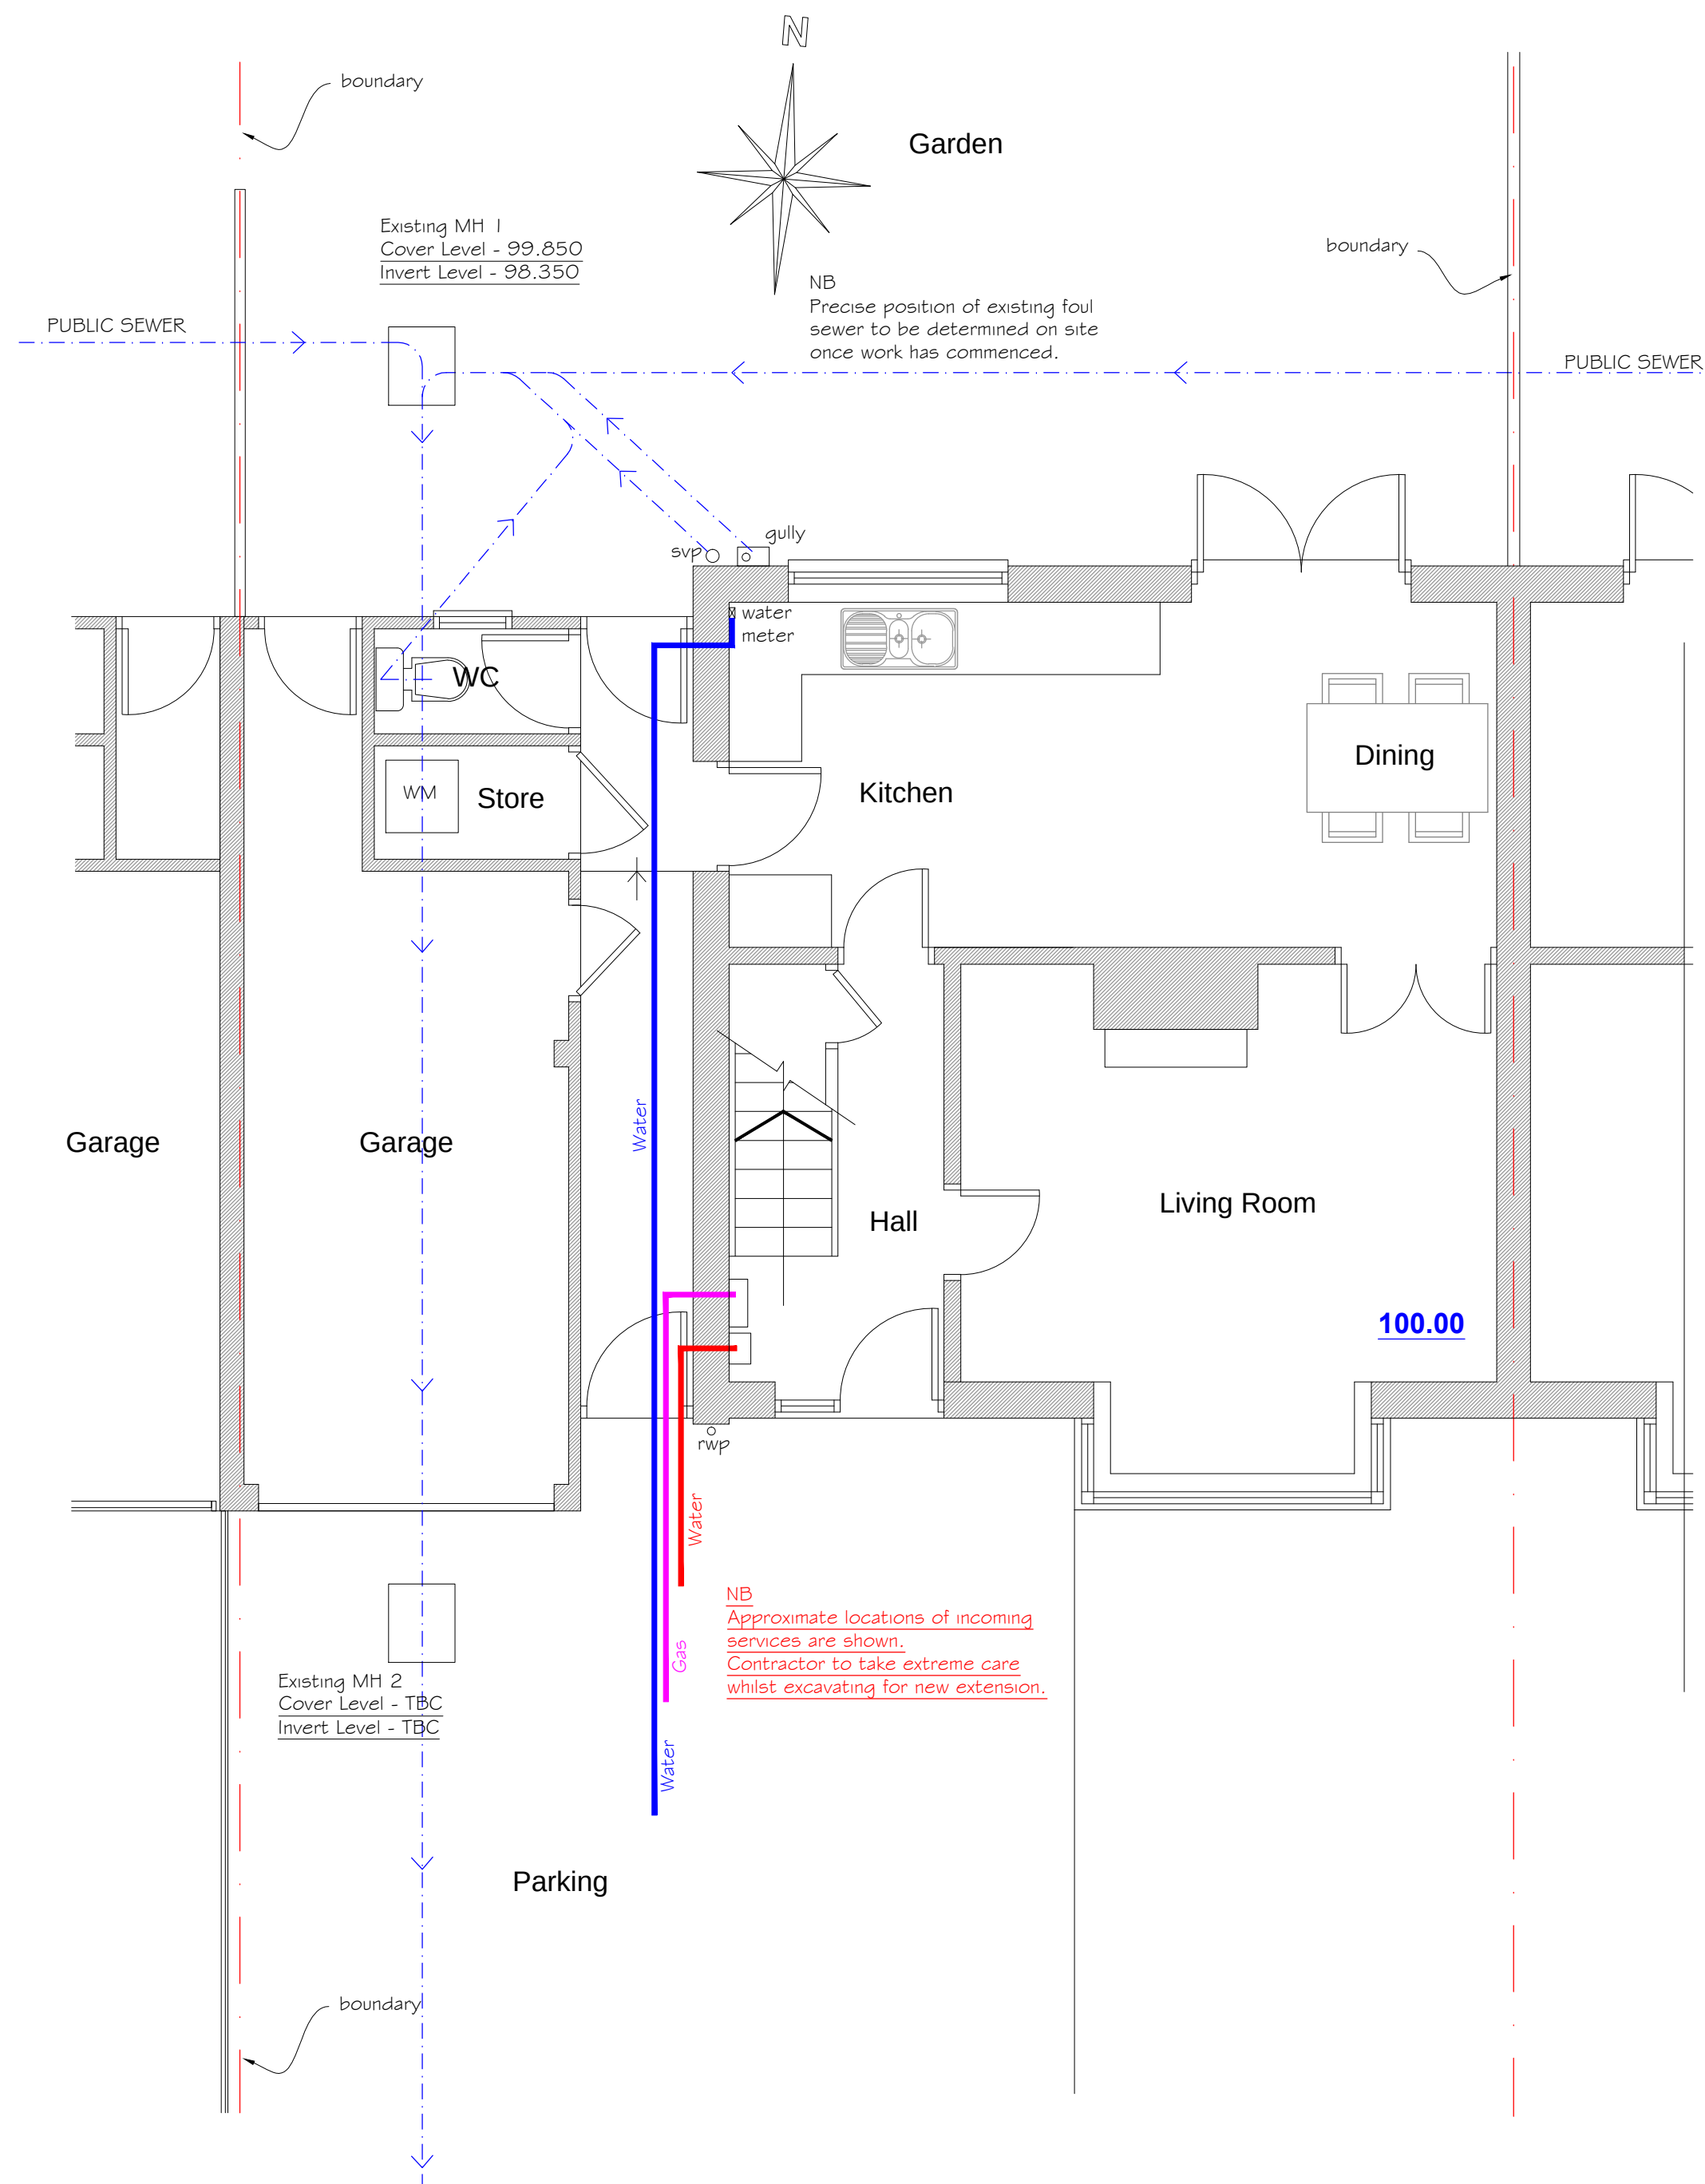

Existing Ground Floor
1:50

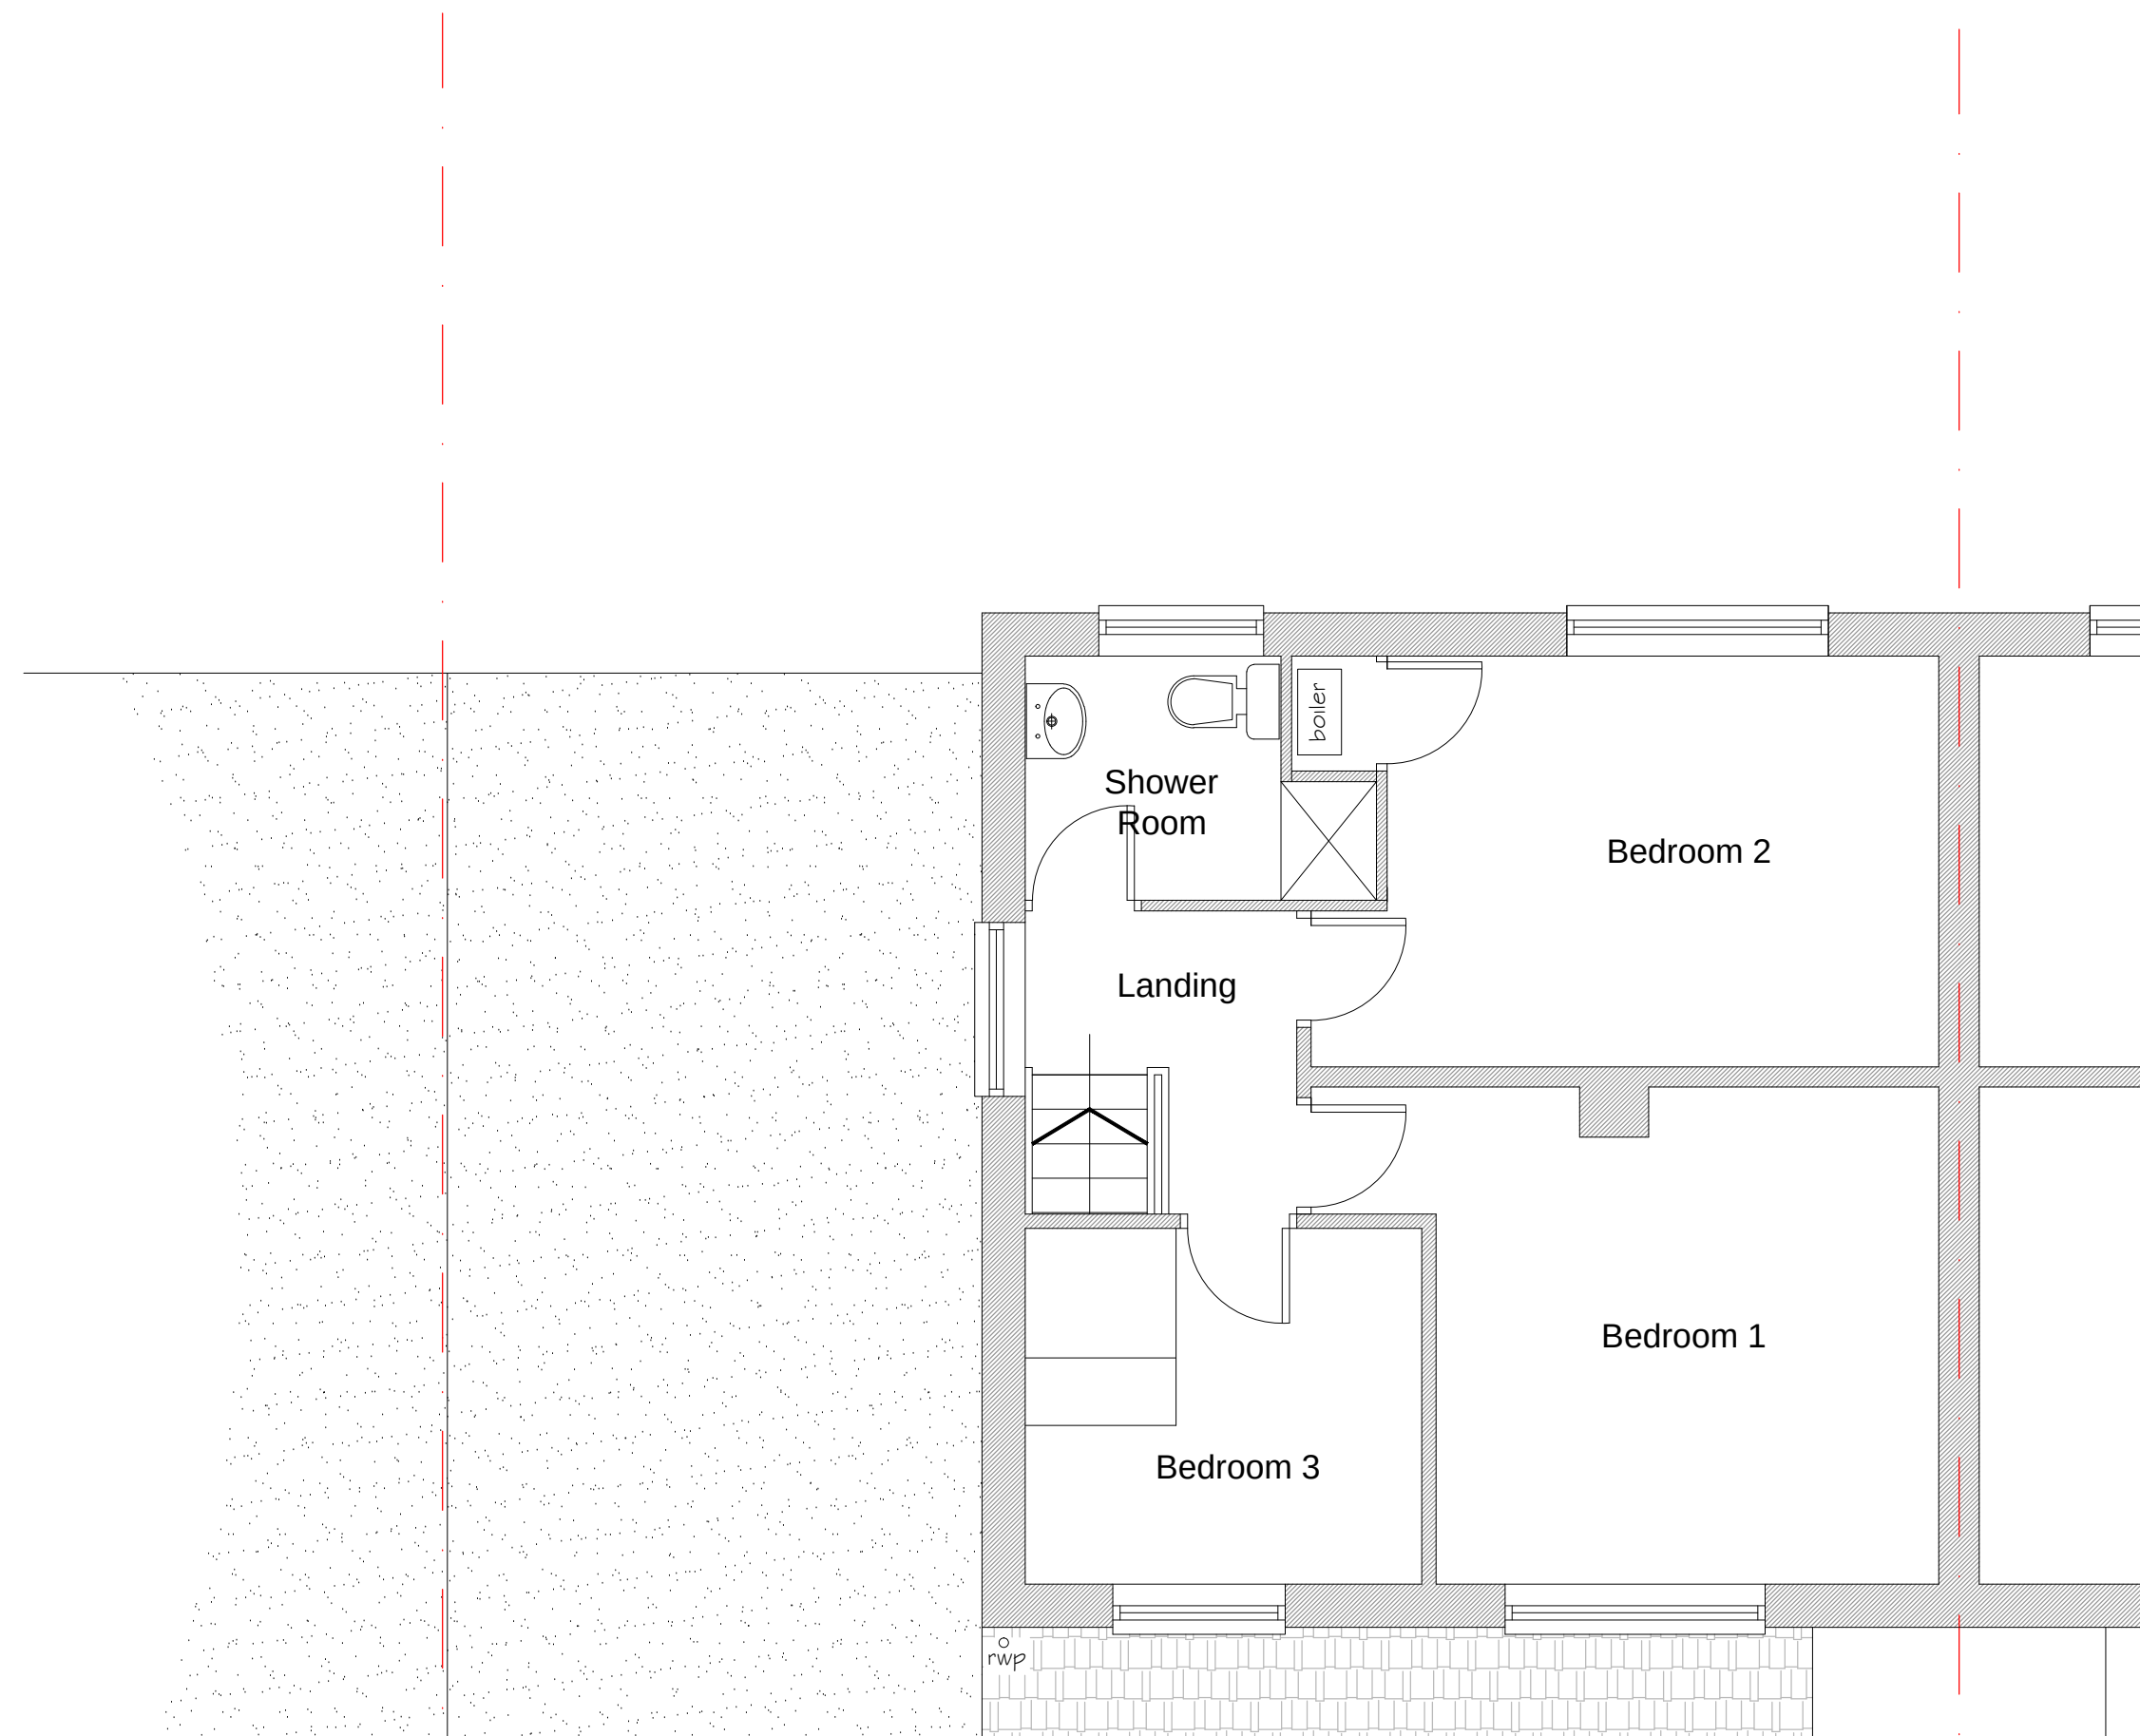

Existing First Floor
1:50

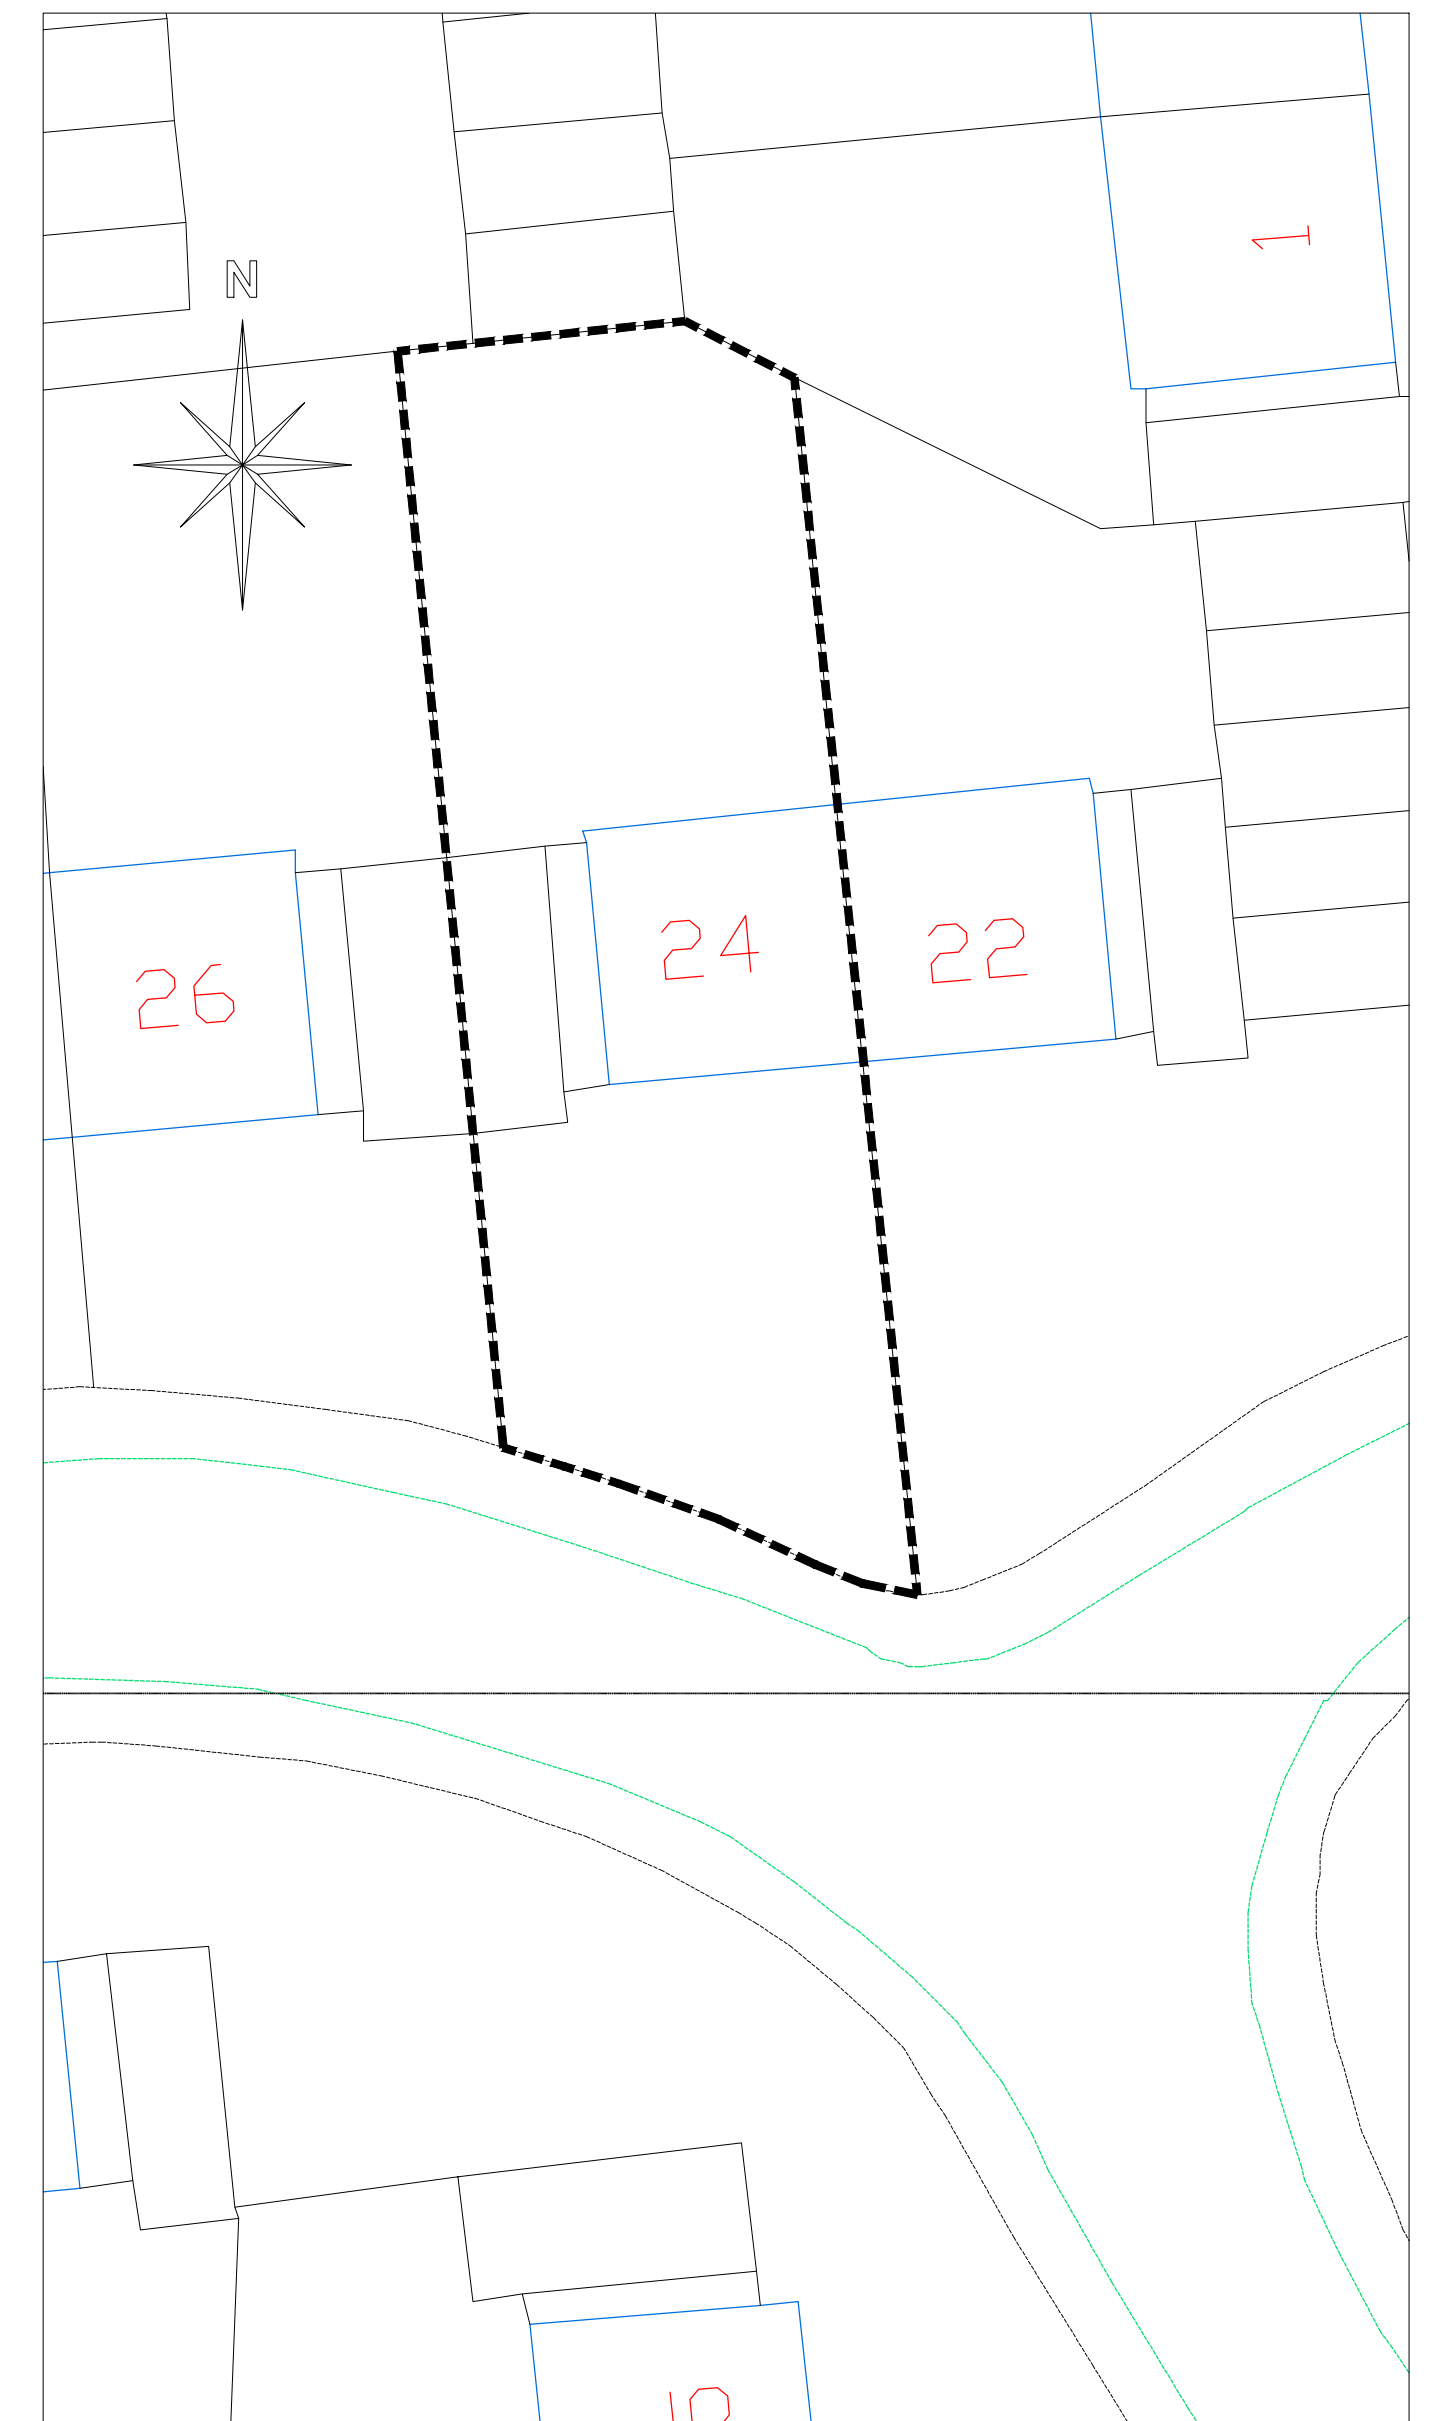

Site Plan
Scale 1:200

 25 Sunningdale Close Wrexham North Wales LL13 9QU T 01978 264376 M 07791 480768 E ajones540@btinternet.com	Client: Mr. & Mrs. Morton.	
	Drawing Title: Existing Drawings.	
	Job Title: Proposed Alterations to 24 Ffordd Jarvis, Wrexham.	
	Date: Dec 2022.	Scale: 1:50 & 1:100 Draw No: 01