


[illegible]

Proposed Site plan

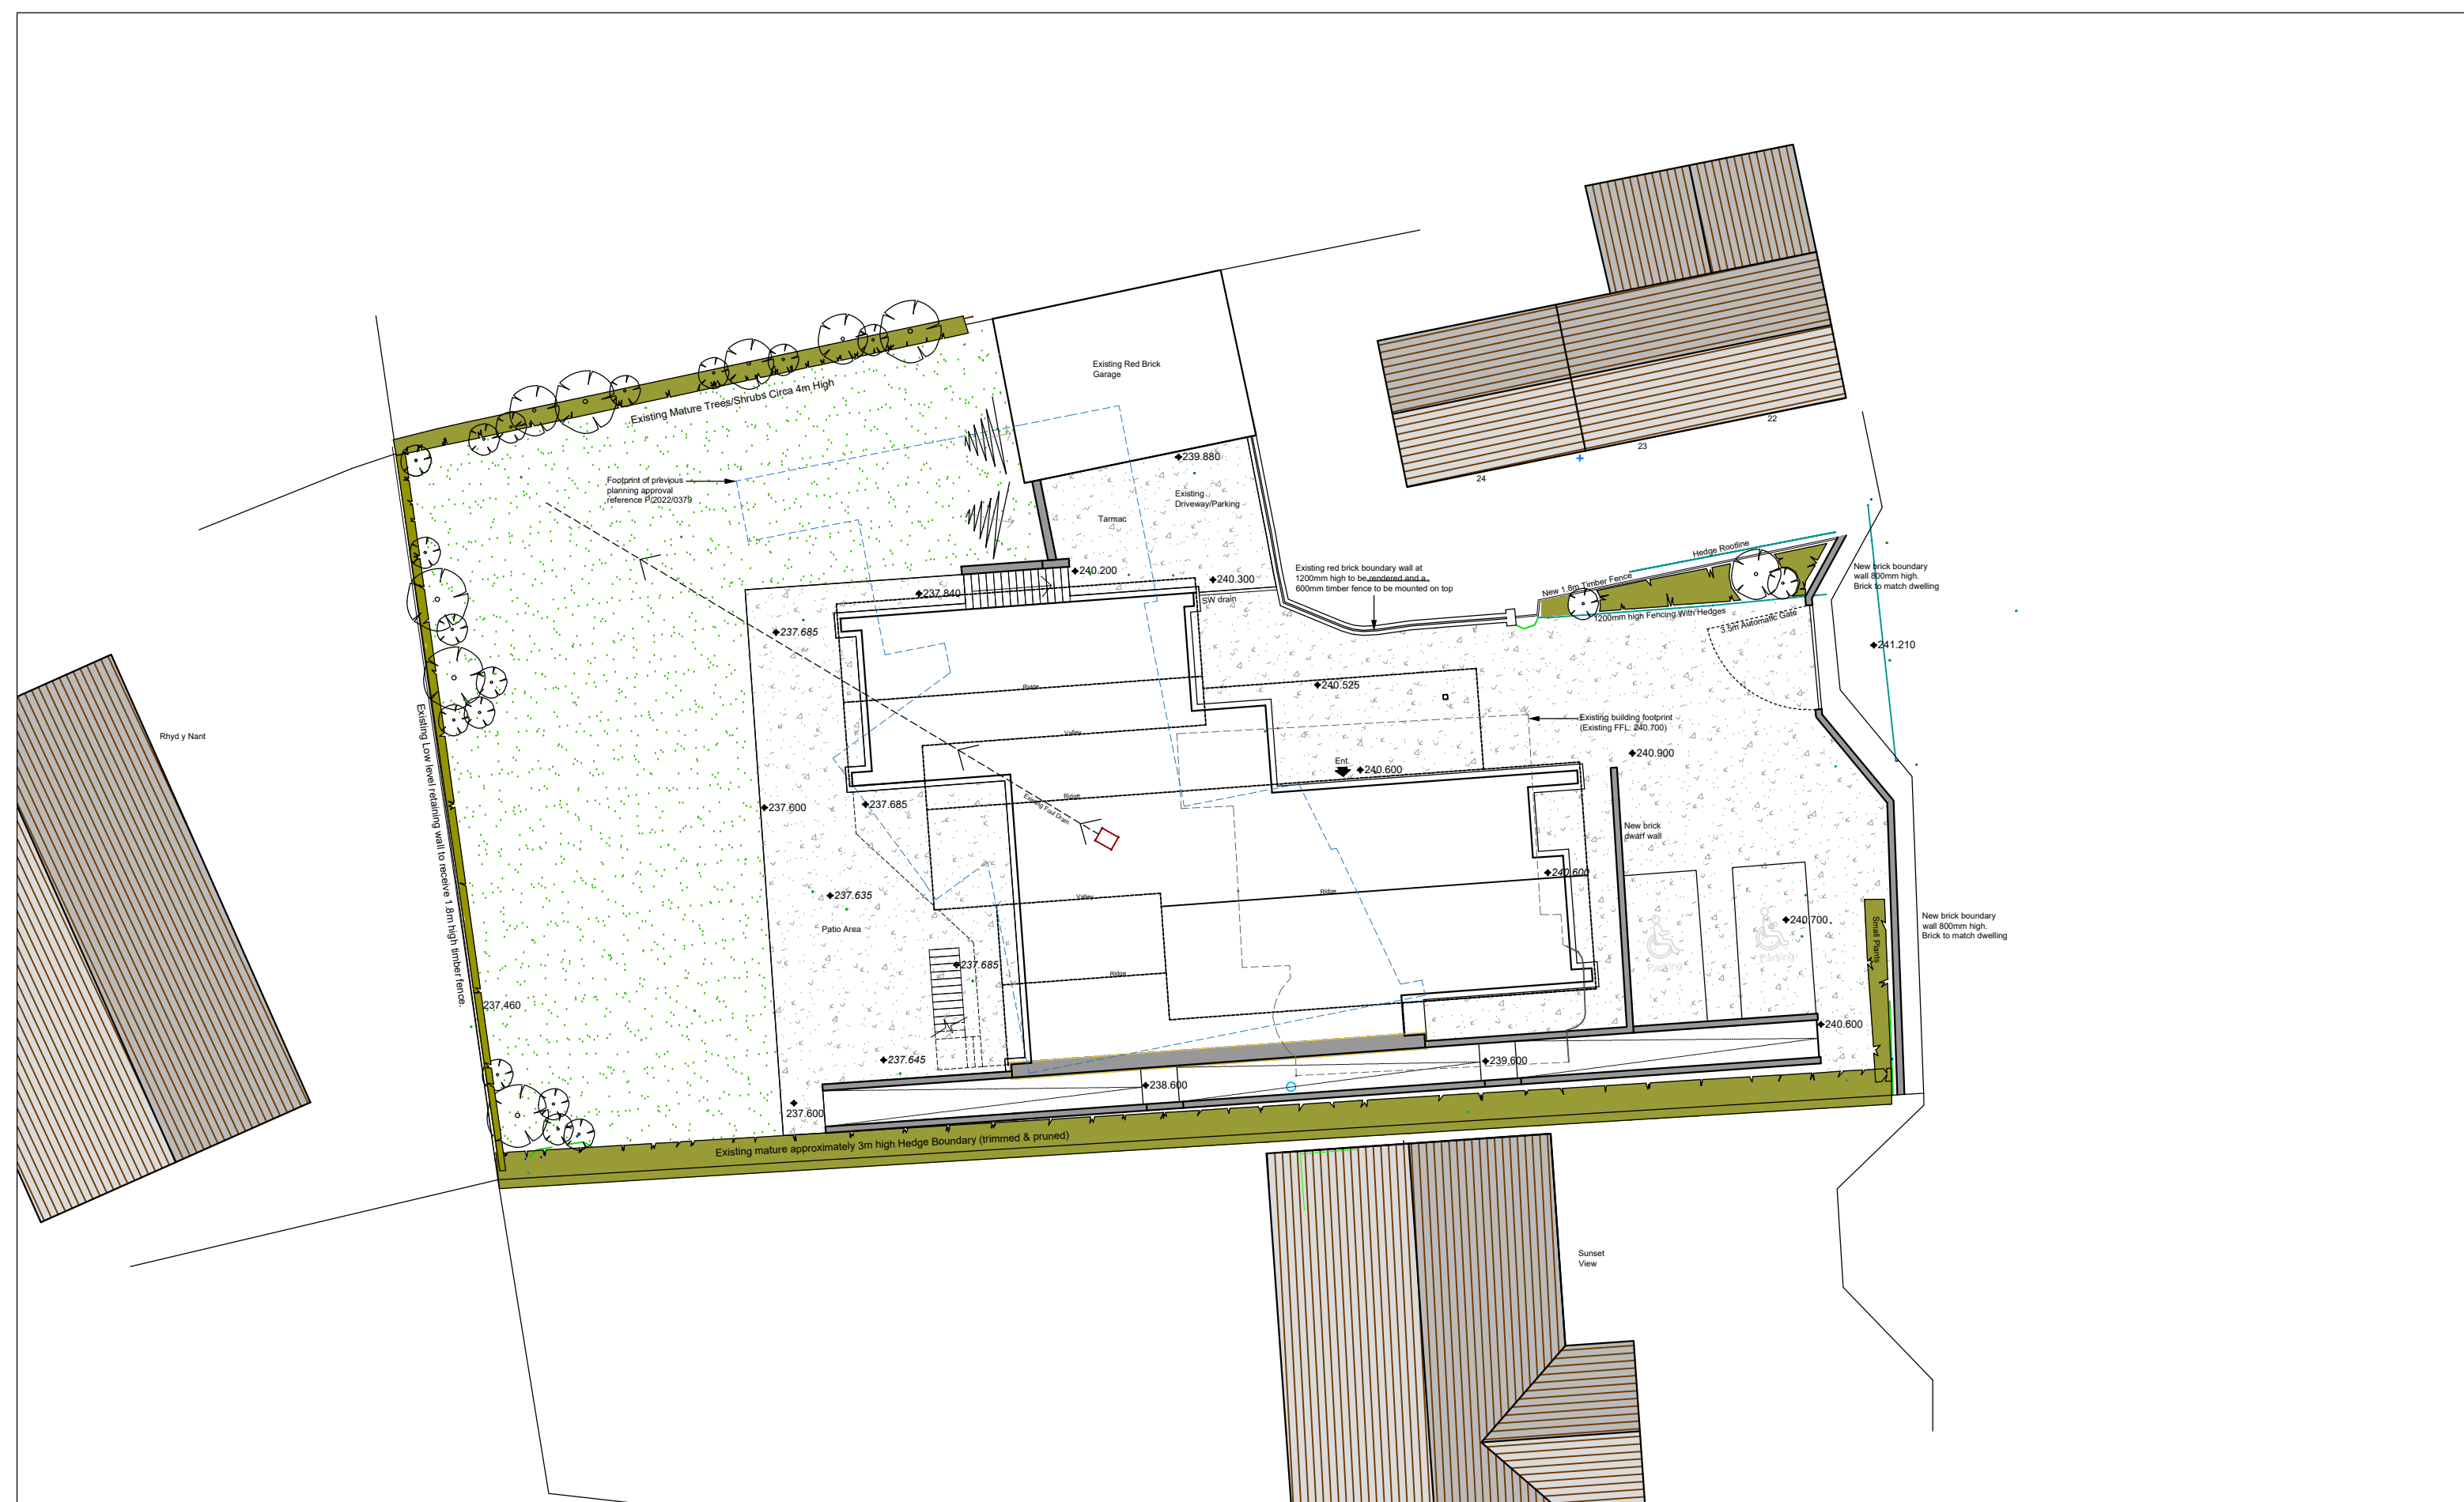

P1	Description	AB	00.00.00
Rev.	Description	Issued	Date
 JPH ARCHITECTS LIMITED 8 Brighton Road, Rhyd, LL18 3HD Tel: (01745) 350600 e: info@jpharchitects.com www.jpharchitects.com			
Certified Passivhaus Designers			
PROJECT			
Residential Development			
CLIENT:			
Kate Jarvis			
DRAWING NAME:			
Existing and Proposed Site Plan			
DRAWING NUMBER:			
2721-JPH-ZZ-XX-DR-A-102			
DATE:	STATUS:	REVISION:	
28.03.23	S0	P1	
SCALE:	PURPOSE OF ISSUE:		
	PLANNING SUBMISSION		