


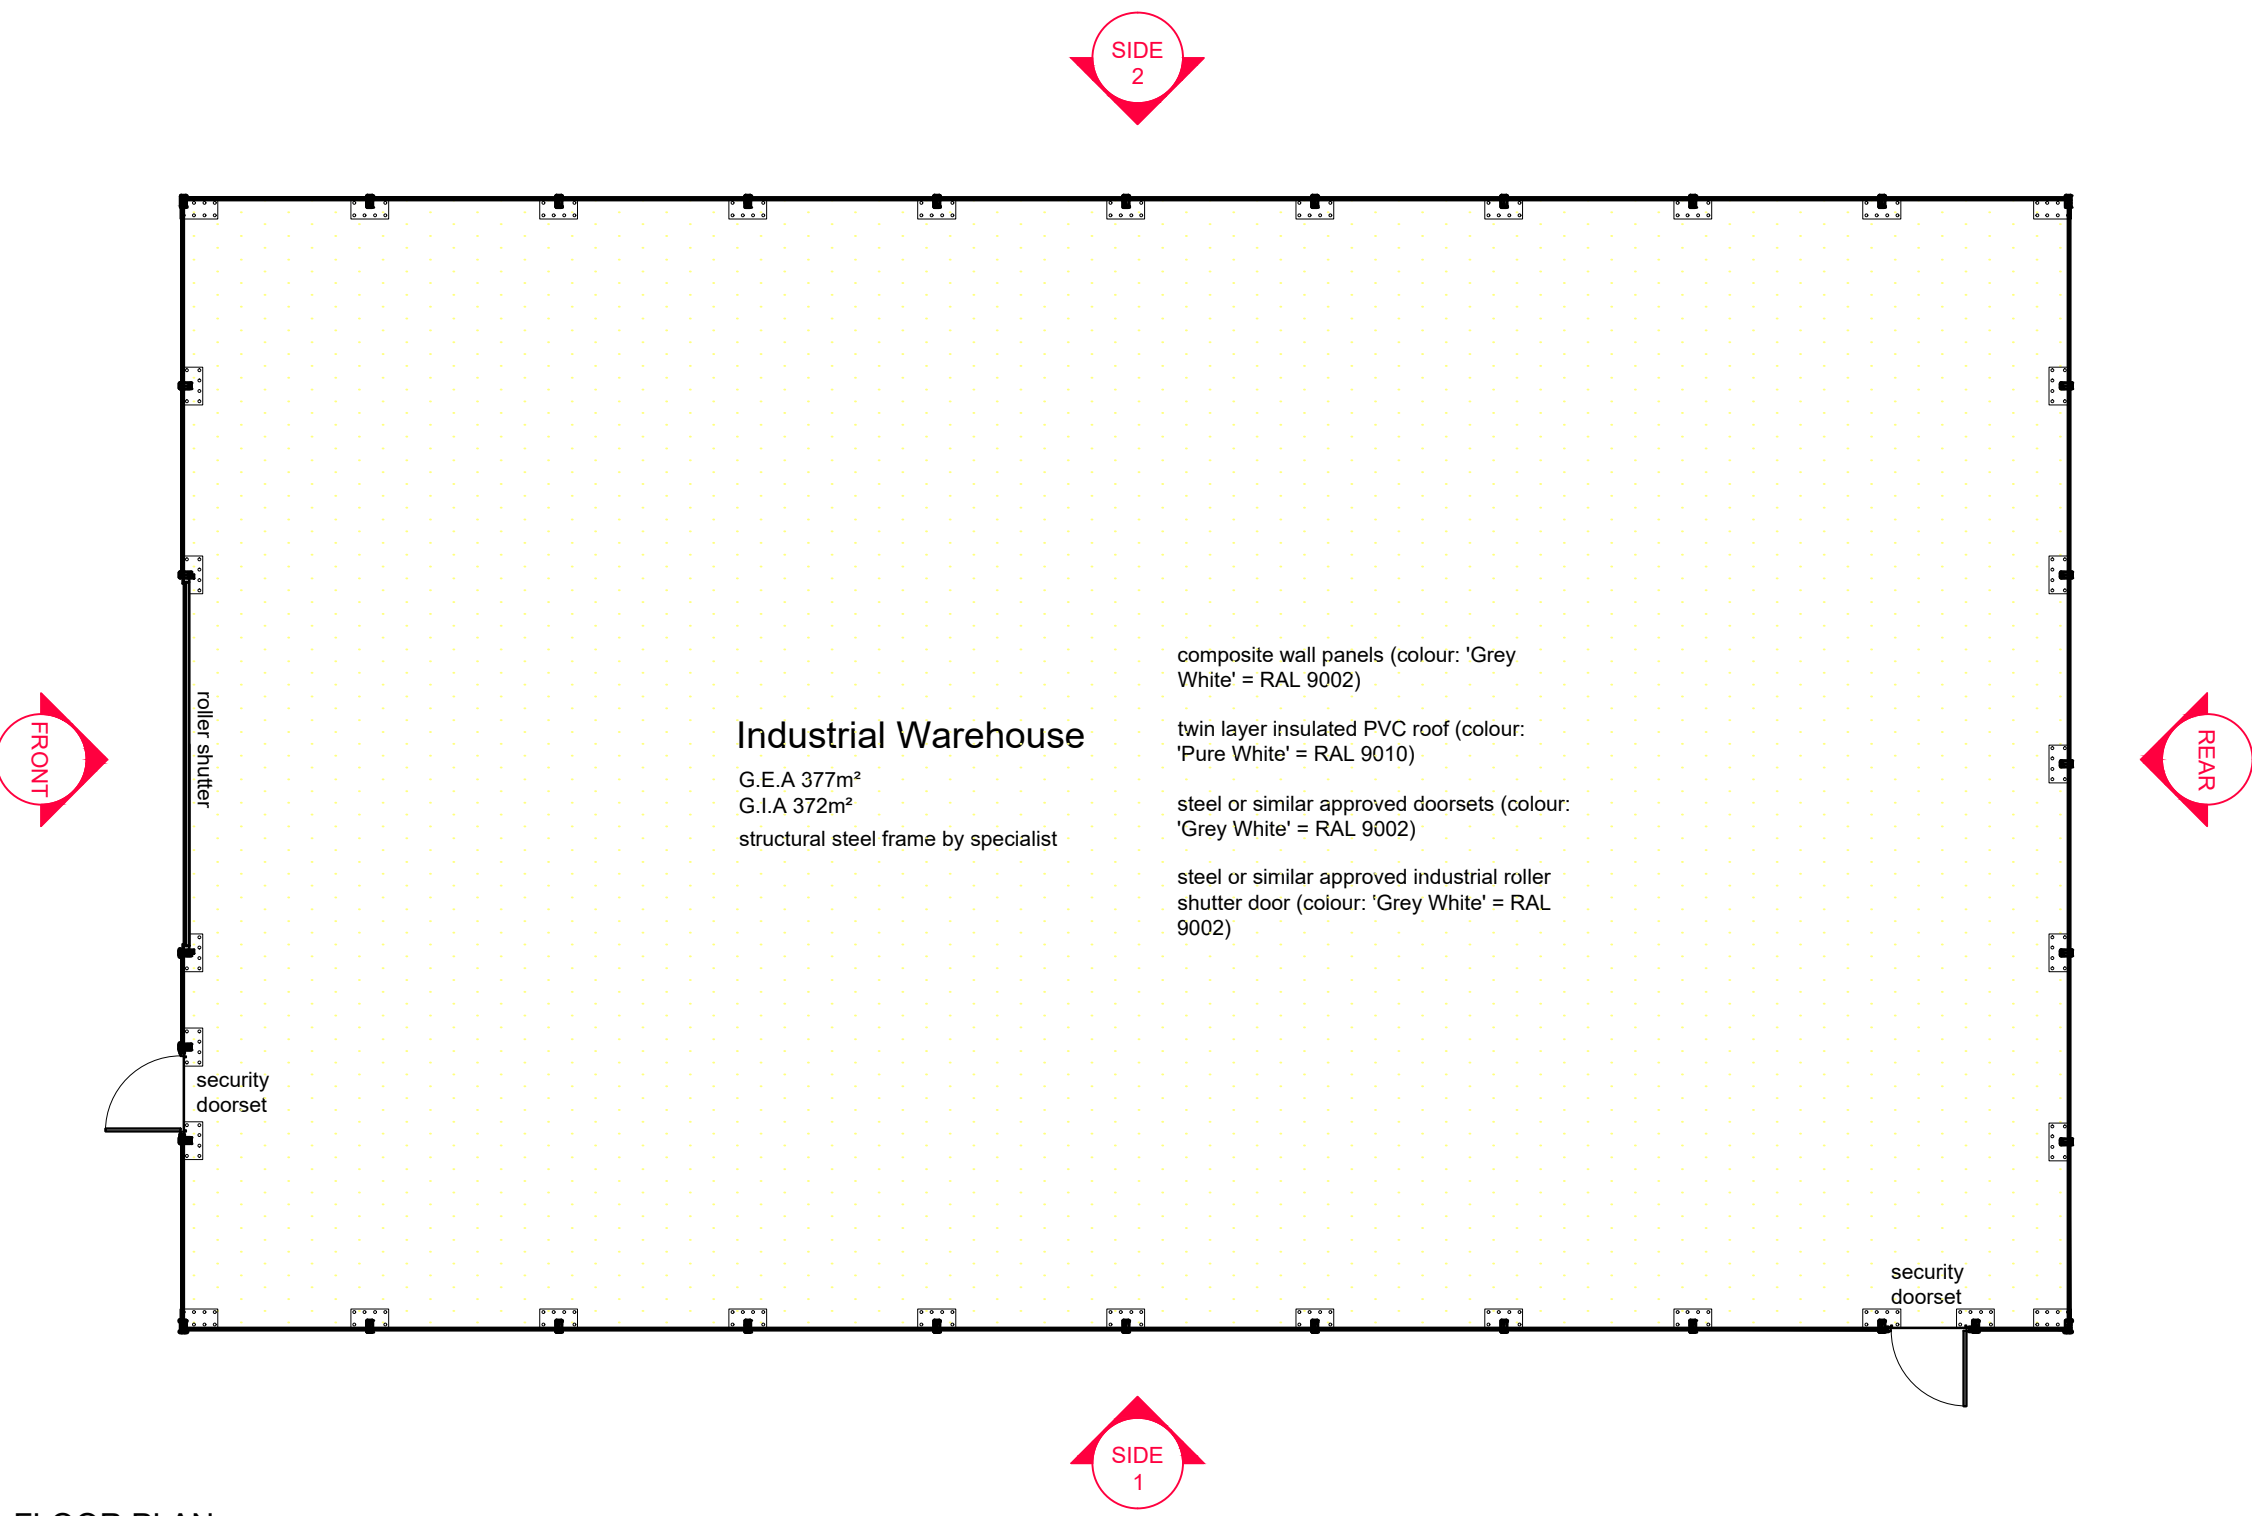


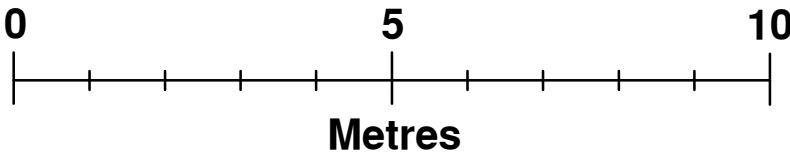


FLOOR PLAN

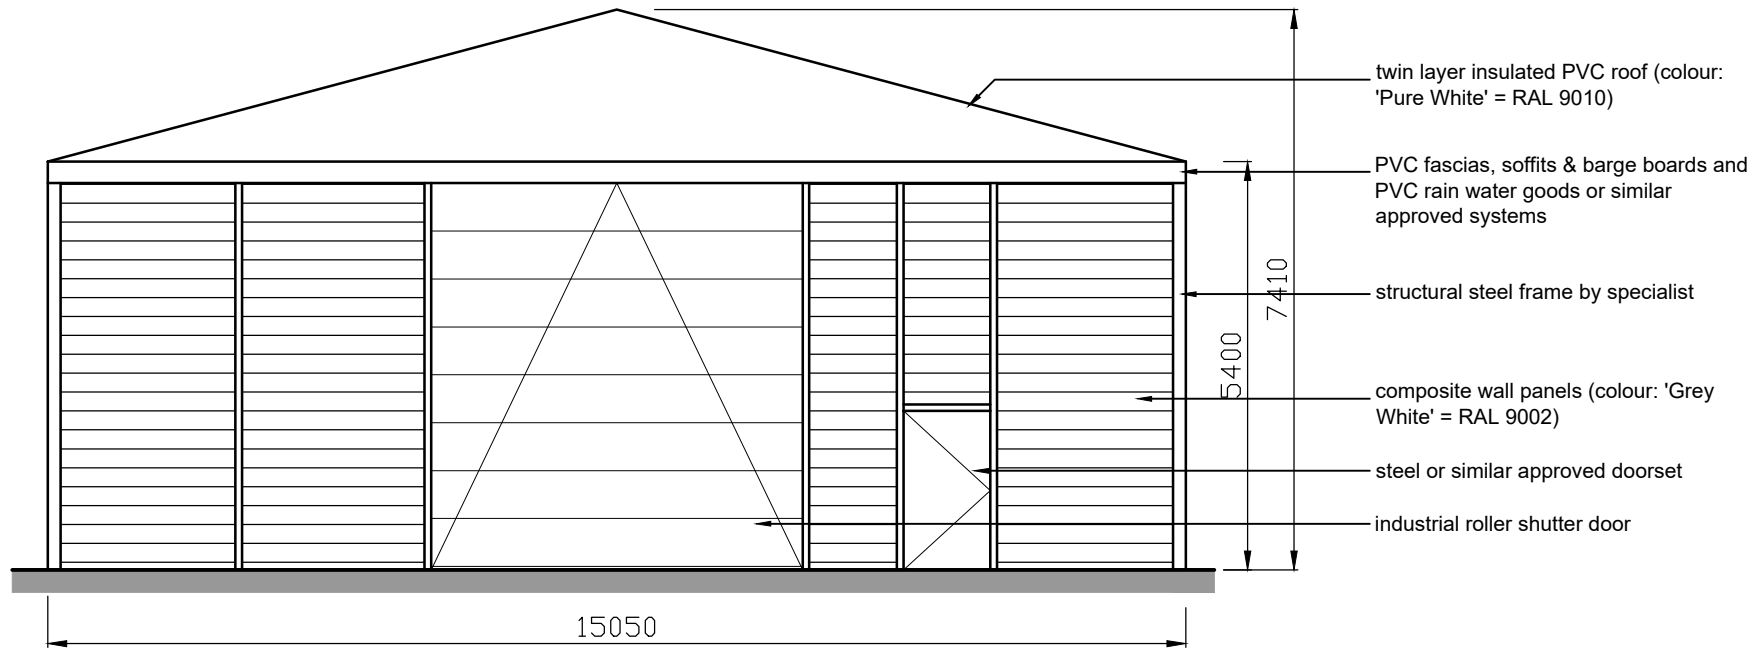


FRONT ELEVATION

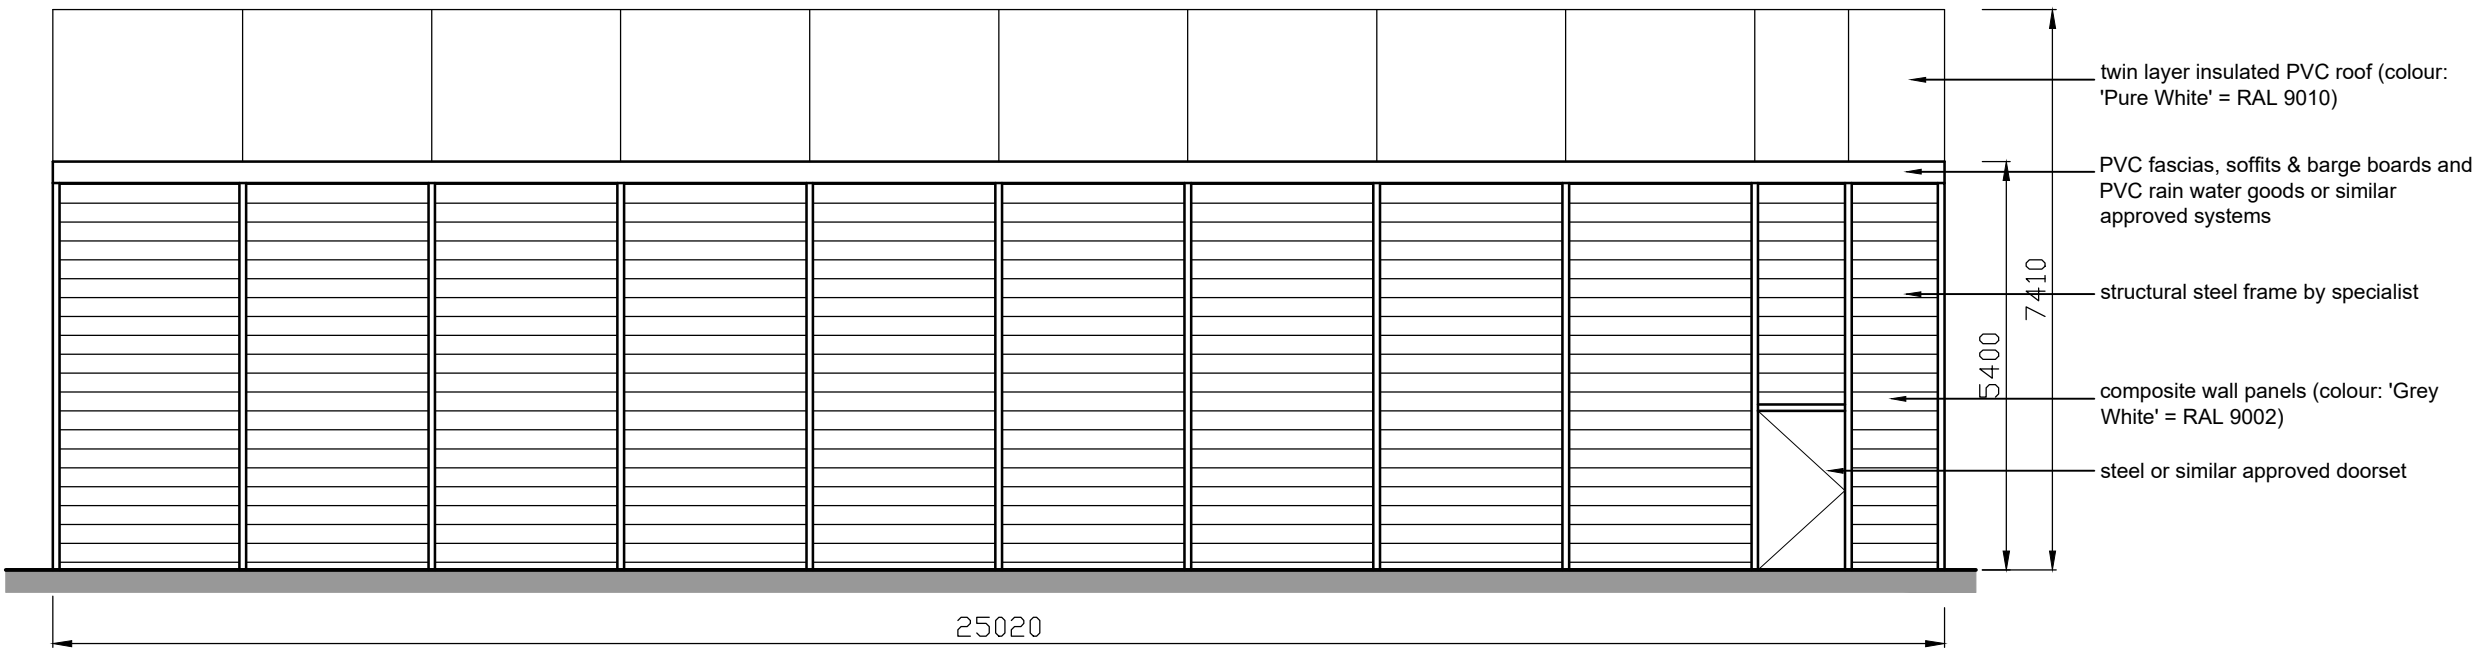

SIDE 1 ELEVATION

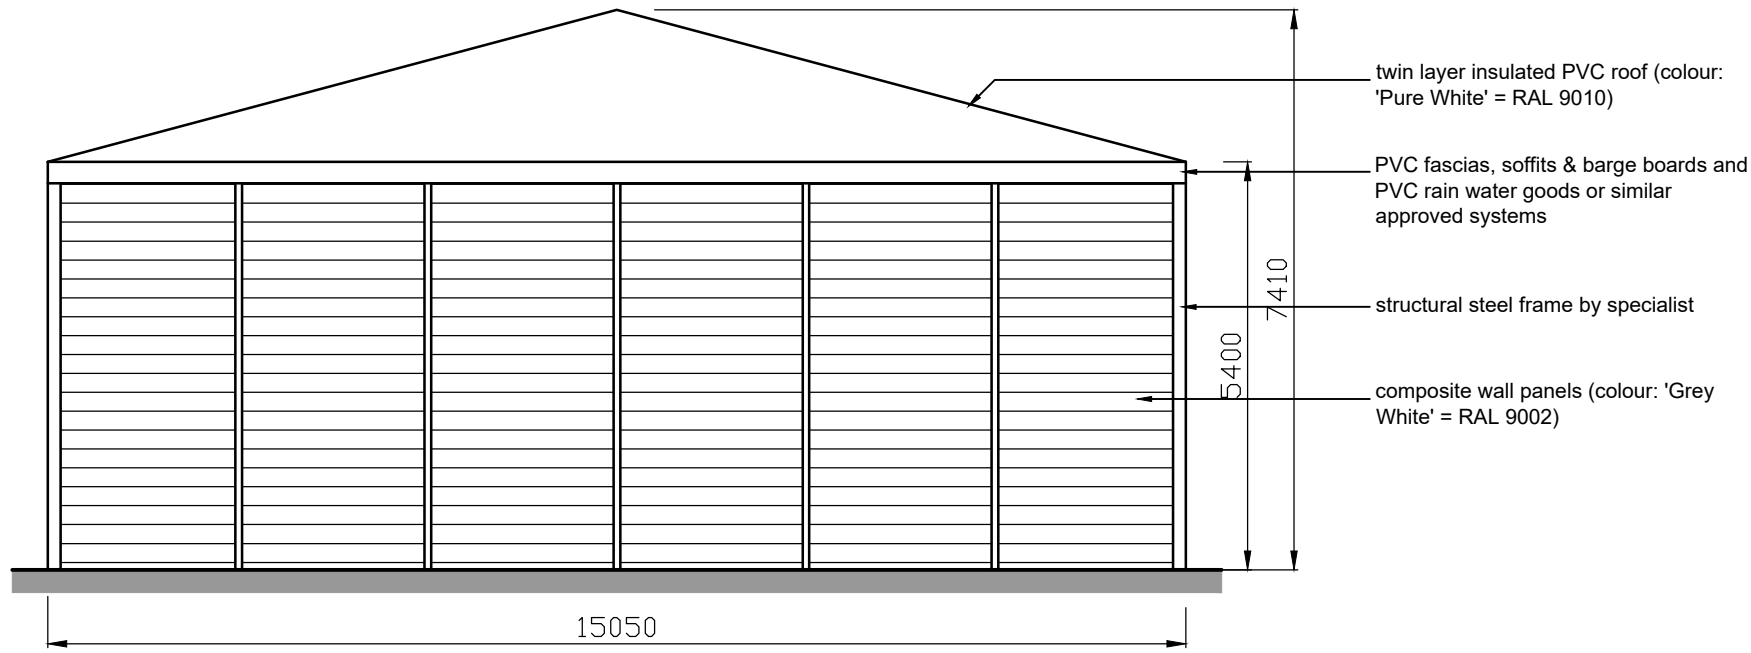

REAR ELEVATION

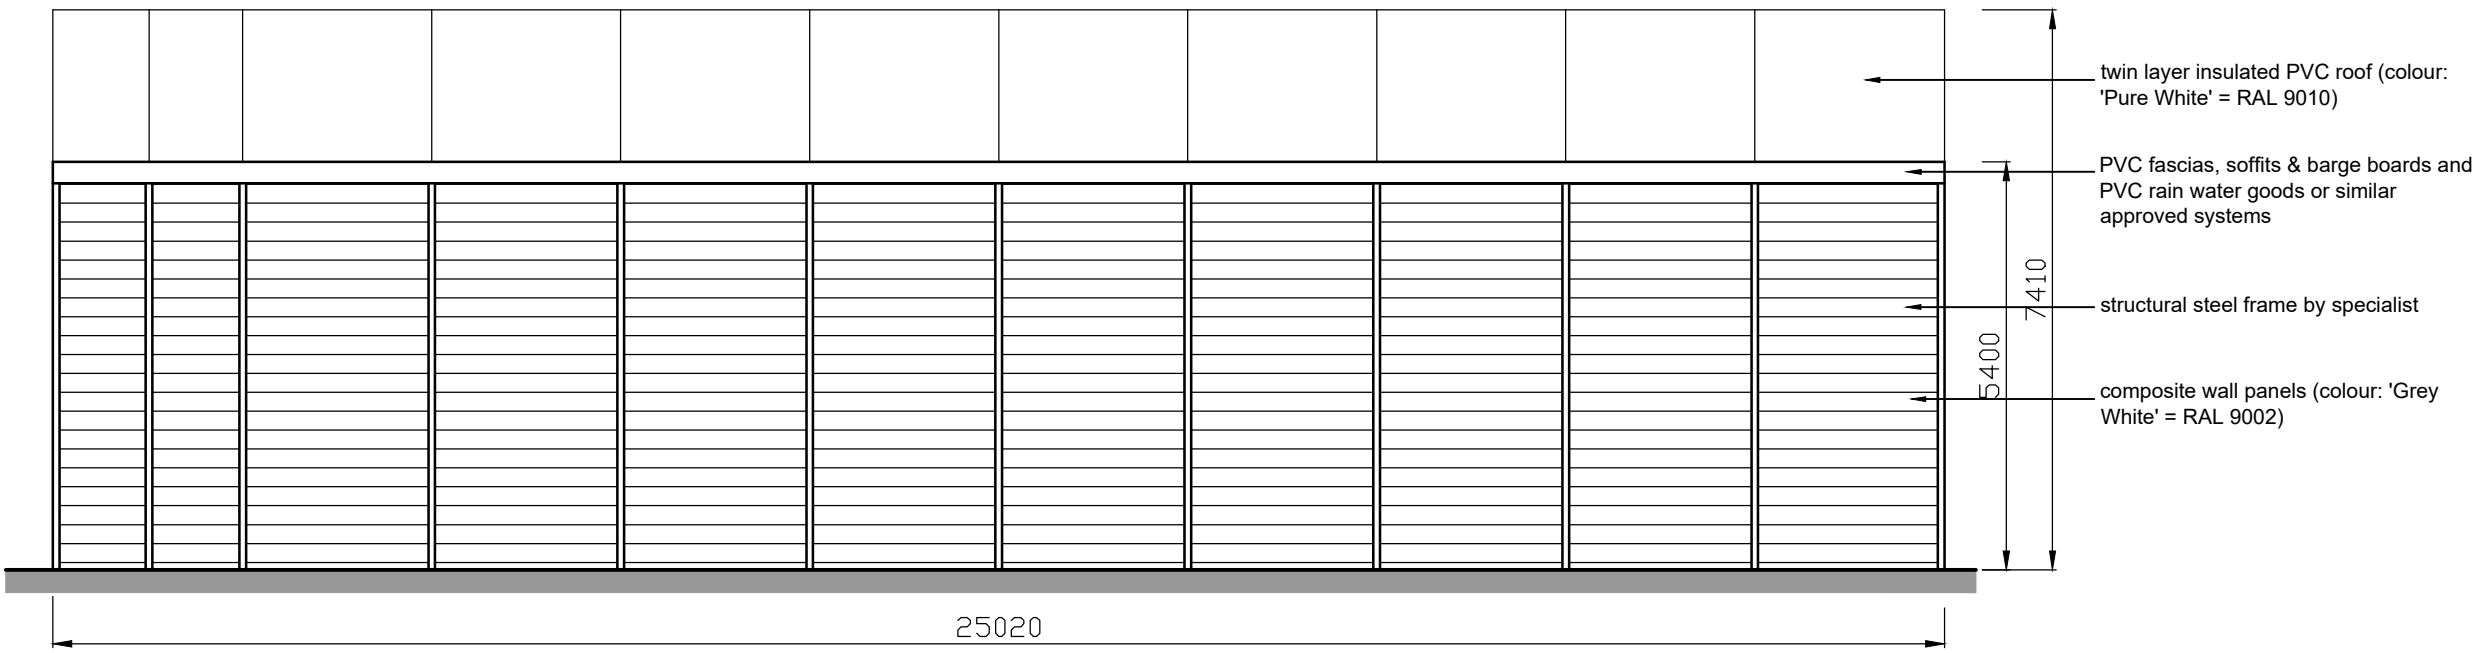

SIDE 2 ELEVATION

 Neptune Architectural Suite 20-24 The White House 60 Lifford Street Birmingham B15 2JF 0121 766111 www.neptunearchitectural.co.uk	Project: ERECTION OF INDUSTRIAL WAREHOUSE BROTHER INDUSTRIES VAUXHALL INDUSTRIAL ESTATE, RUABON LL14 6HA		
Client: SMART SPACE		Drawing Title: BUILDING - FLOOR PLAN & ELEVATIONS	
Scale (s): 1:100	Date: 10/11/22	Size: A1	Project No.: Drawing No.: Revision: SS-BRO_IND-P03
			Drawn by: RAB

Rev/Id	Issue Name	Issue Date	Issued By