

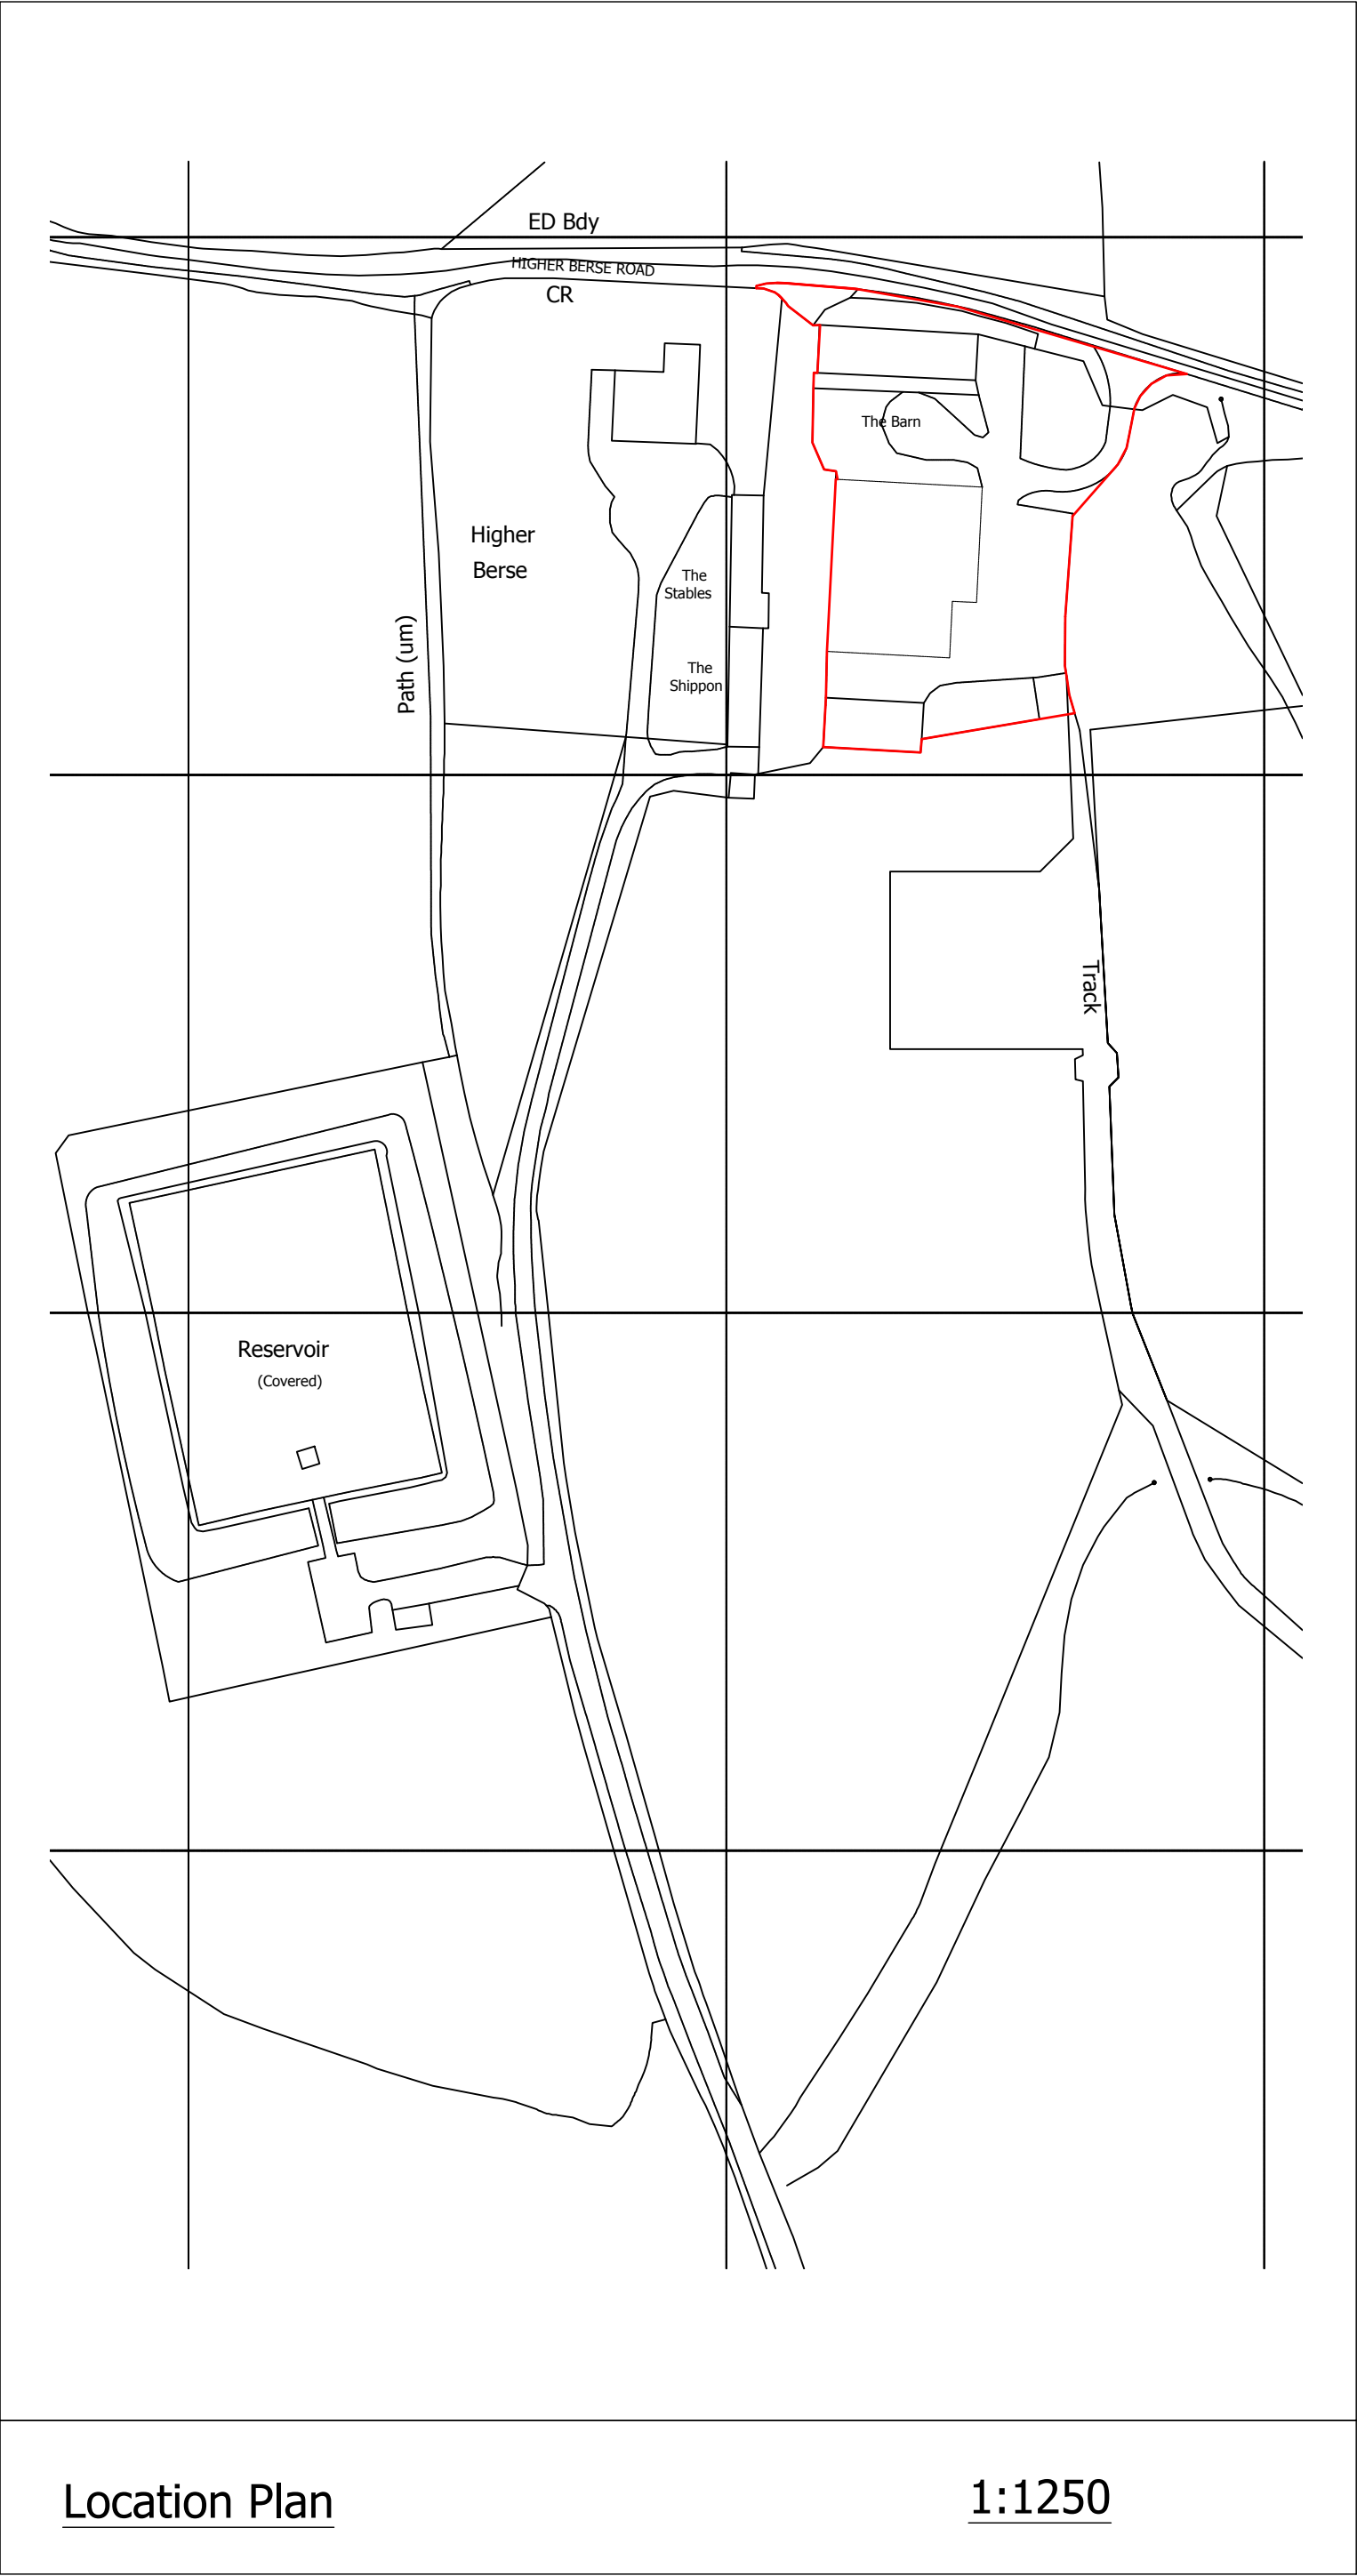


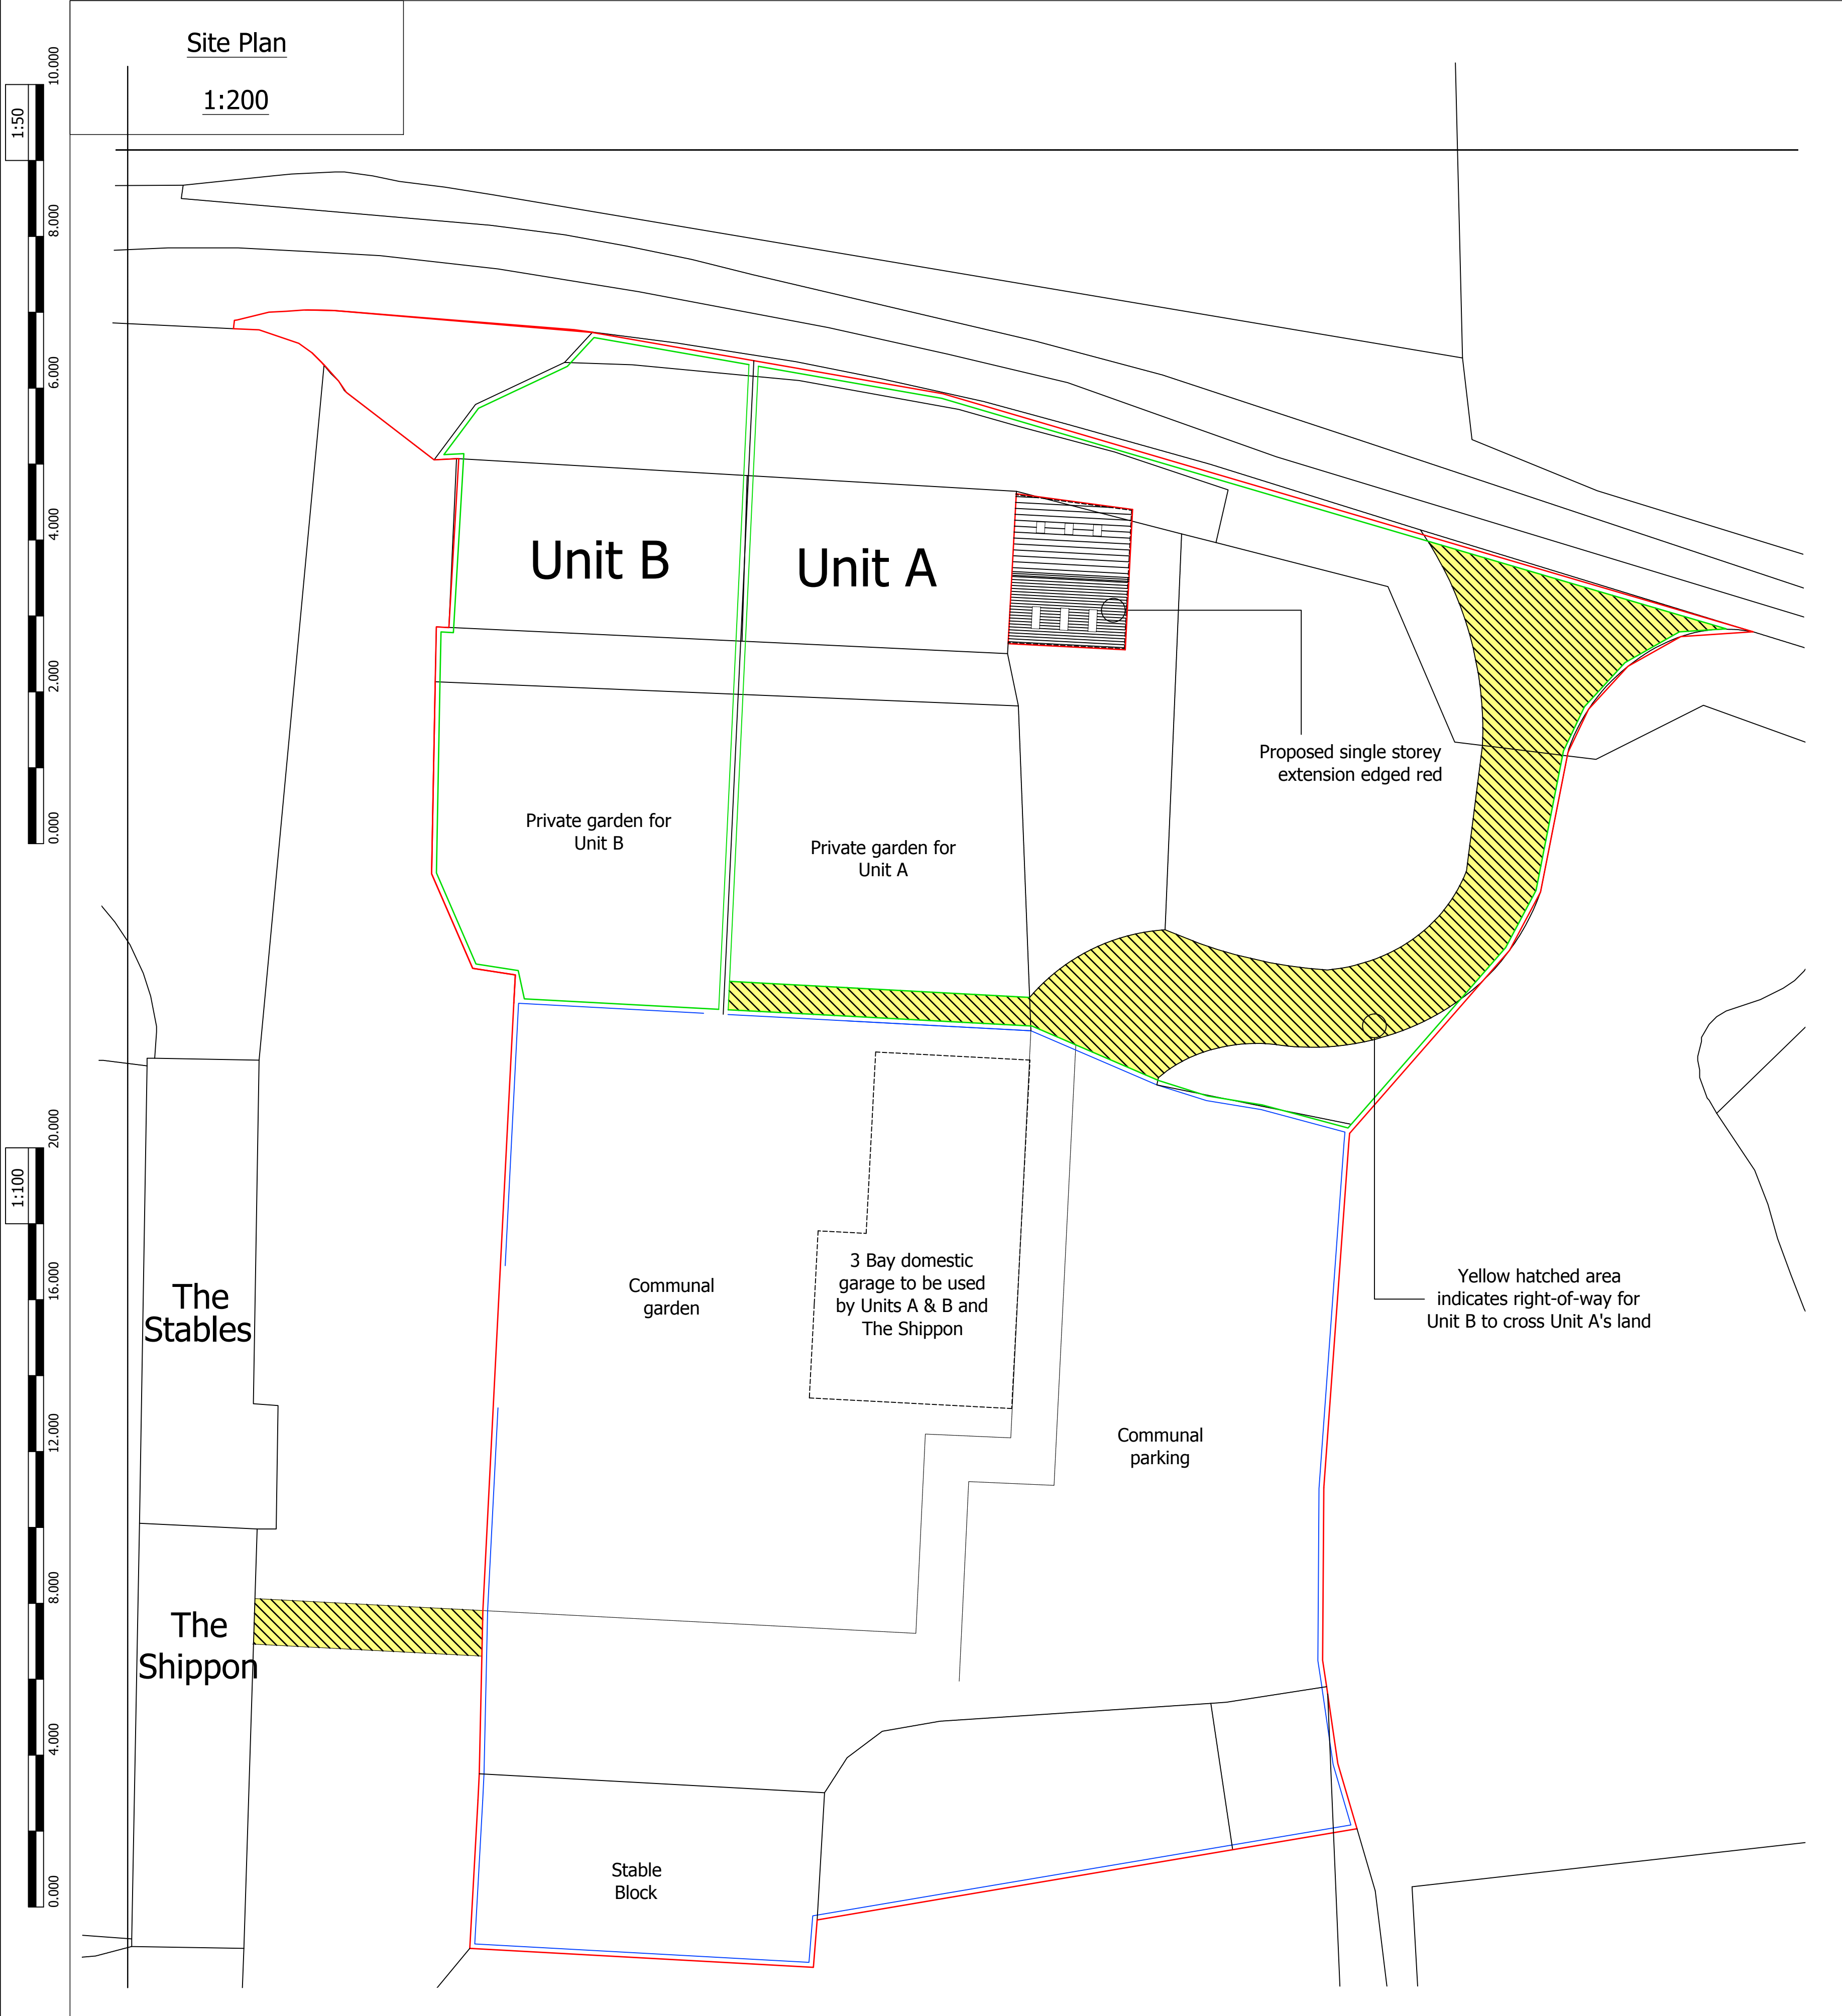

Portman Surveyors Ltd.©

Note:

This drawing is copyright protected; do not scale off, all dimensions are to be checked on site by contractor. Contractor to report any discrepancies in dimensions, errors or omissions prior to commencing work. Portman Surveyors Ltd. take no responsibility for any unauthorised use of the information contained herein.

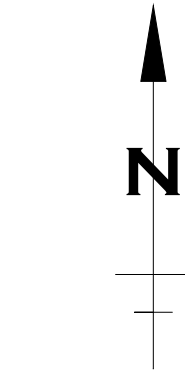

Rev	Date	Comment
F	7.2.24	The Shippon & The Stables shown on Site Plan
E	11.1.24	Location of The Shippon clarified
D	18.12.23	Proposed Site Plan annotated
C	11.8.23	Red Edge to Site Plan confirmed
B	28.6.23	Roof design of extension altered to match plans
A	23.2.23	Red line & site ownership clarified



Portman Surveyors Ltd
Chartered Building Surveyors

The Studio
Tarporley Business Centre
Nantwich Road
Tarporley
Cheshire CW6 9UT
Tel/Fax: +44 (0)1829 732696
Mobile: +44 (0)7812 021070
e: rob.lee@portmansurveyors.com

RICS

Client:	Date:
Mr & Mrs M Wakefield	Aug 2022
Project:	
Renovation of The Barn, Higher Berse Road, Wrexham. LL11 6PW	
Drawing Title:	Scale:
PROPOSED	1:200 & 1:1250 at A1
Site Plan & Location Plan	Status:
	Planning
Drawing No:	Rev:
A_342_01	F