




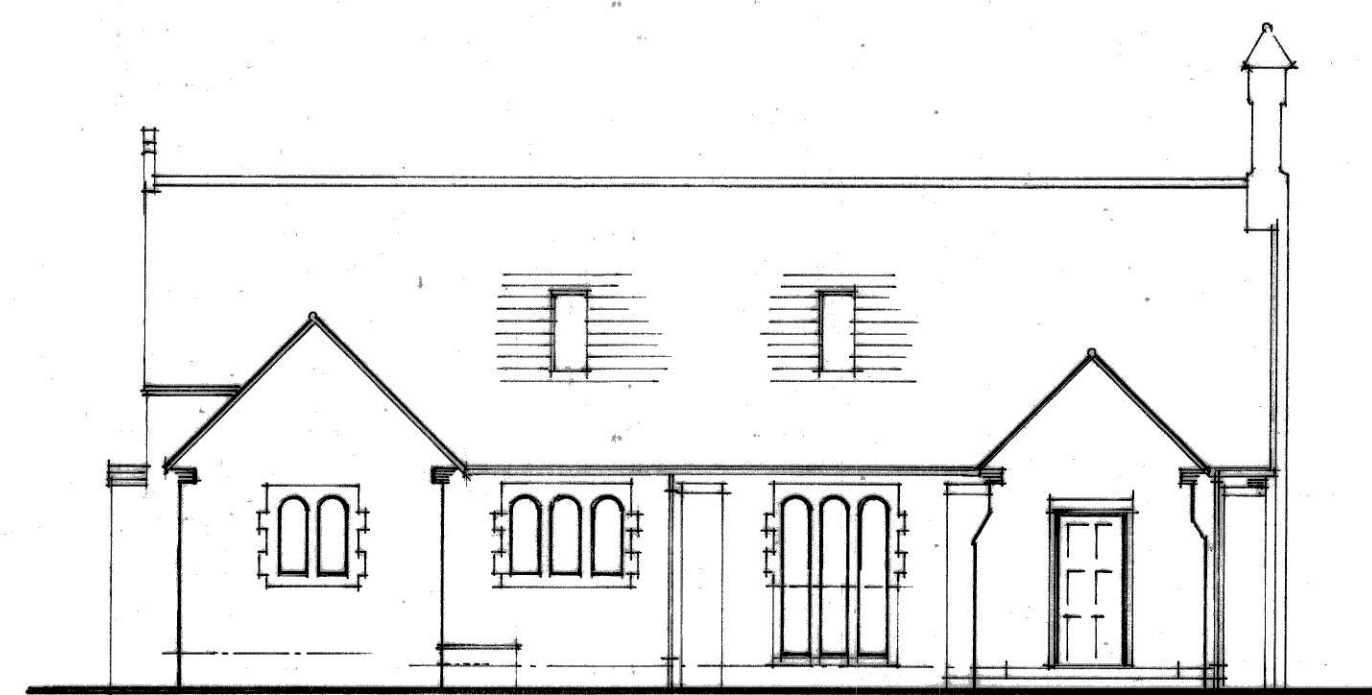


NORTH ELEVATION

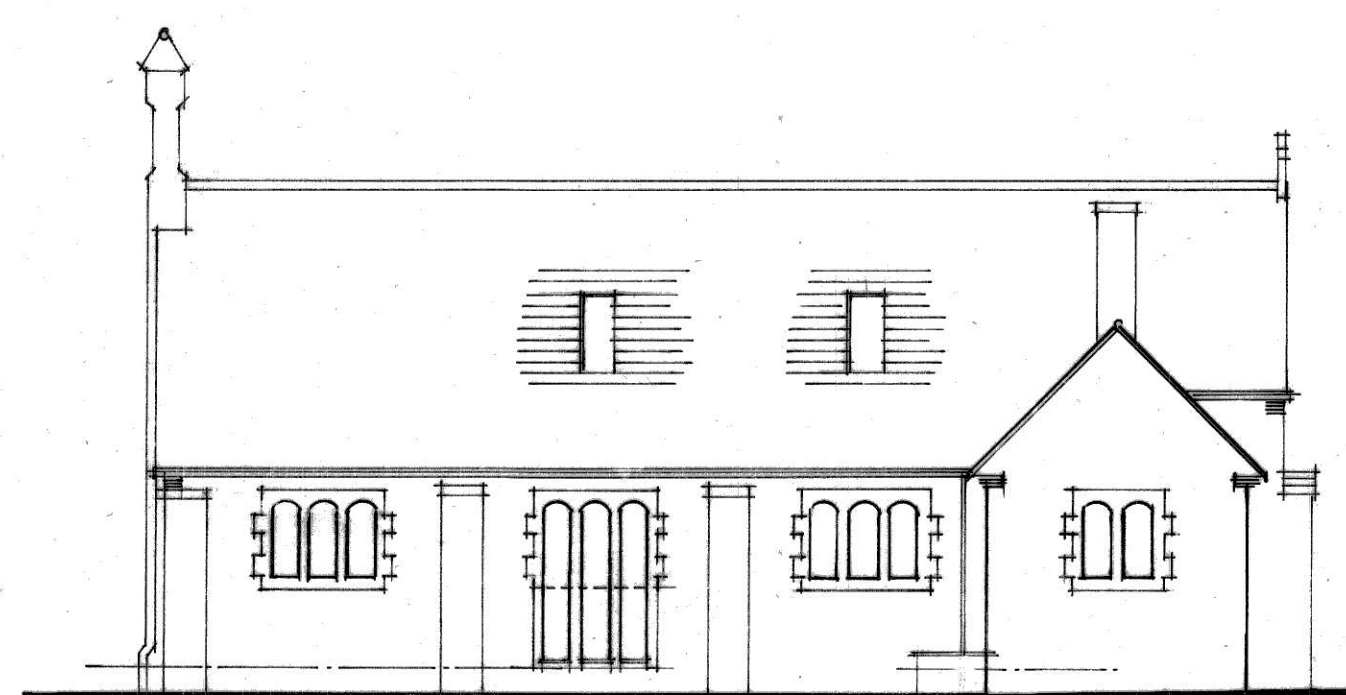


SOUTH ELEVATION

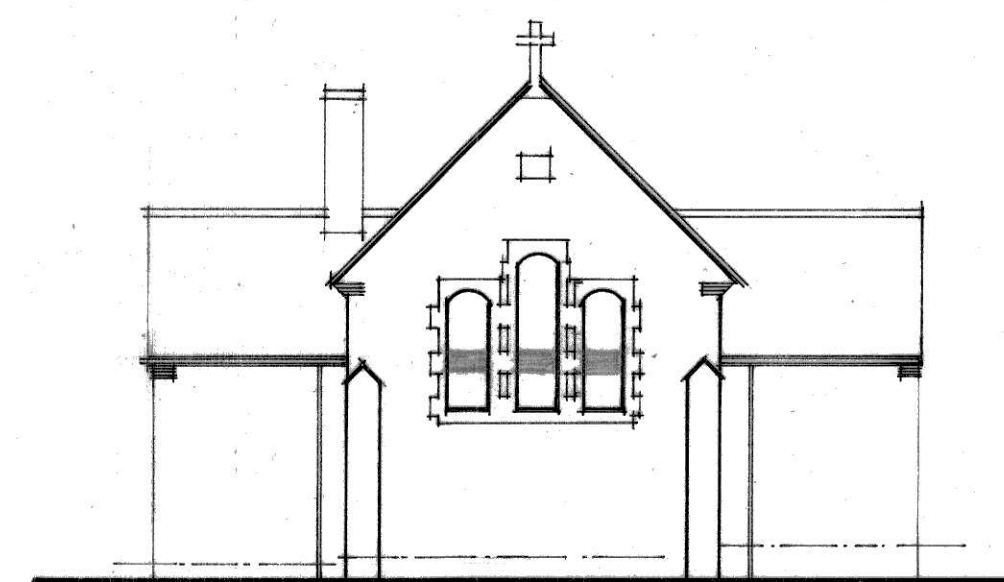


EAST ELEVATION

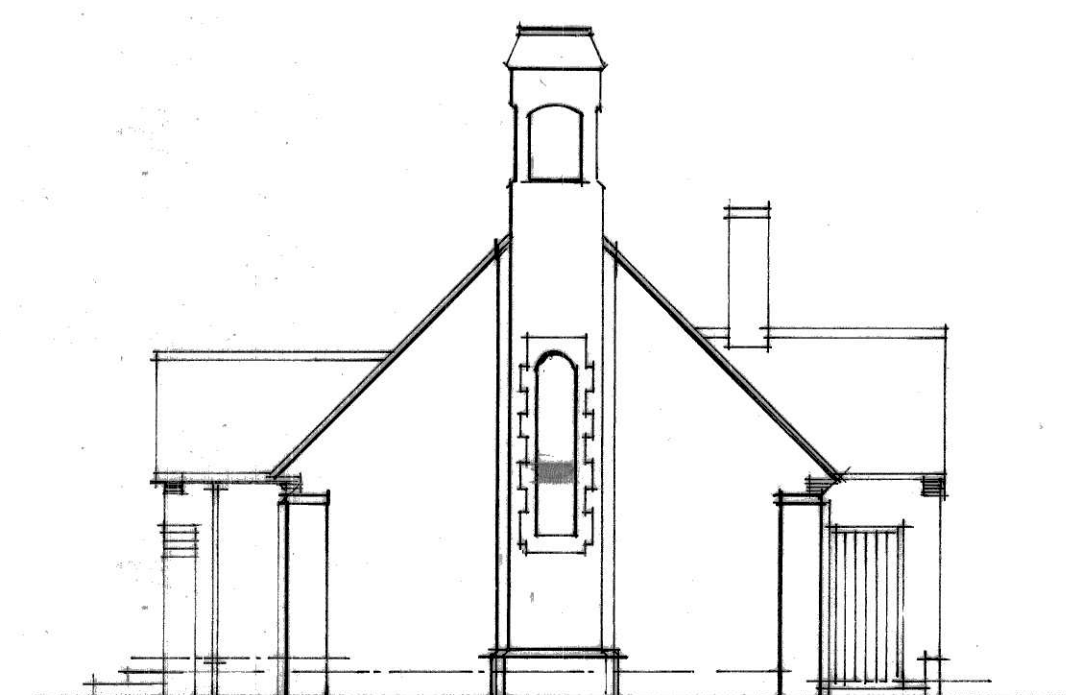


WEST ELEVATION

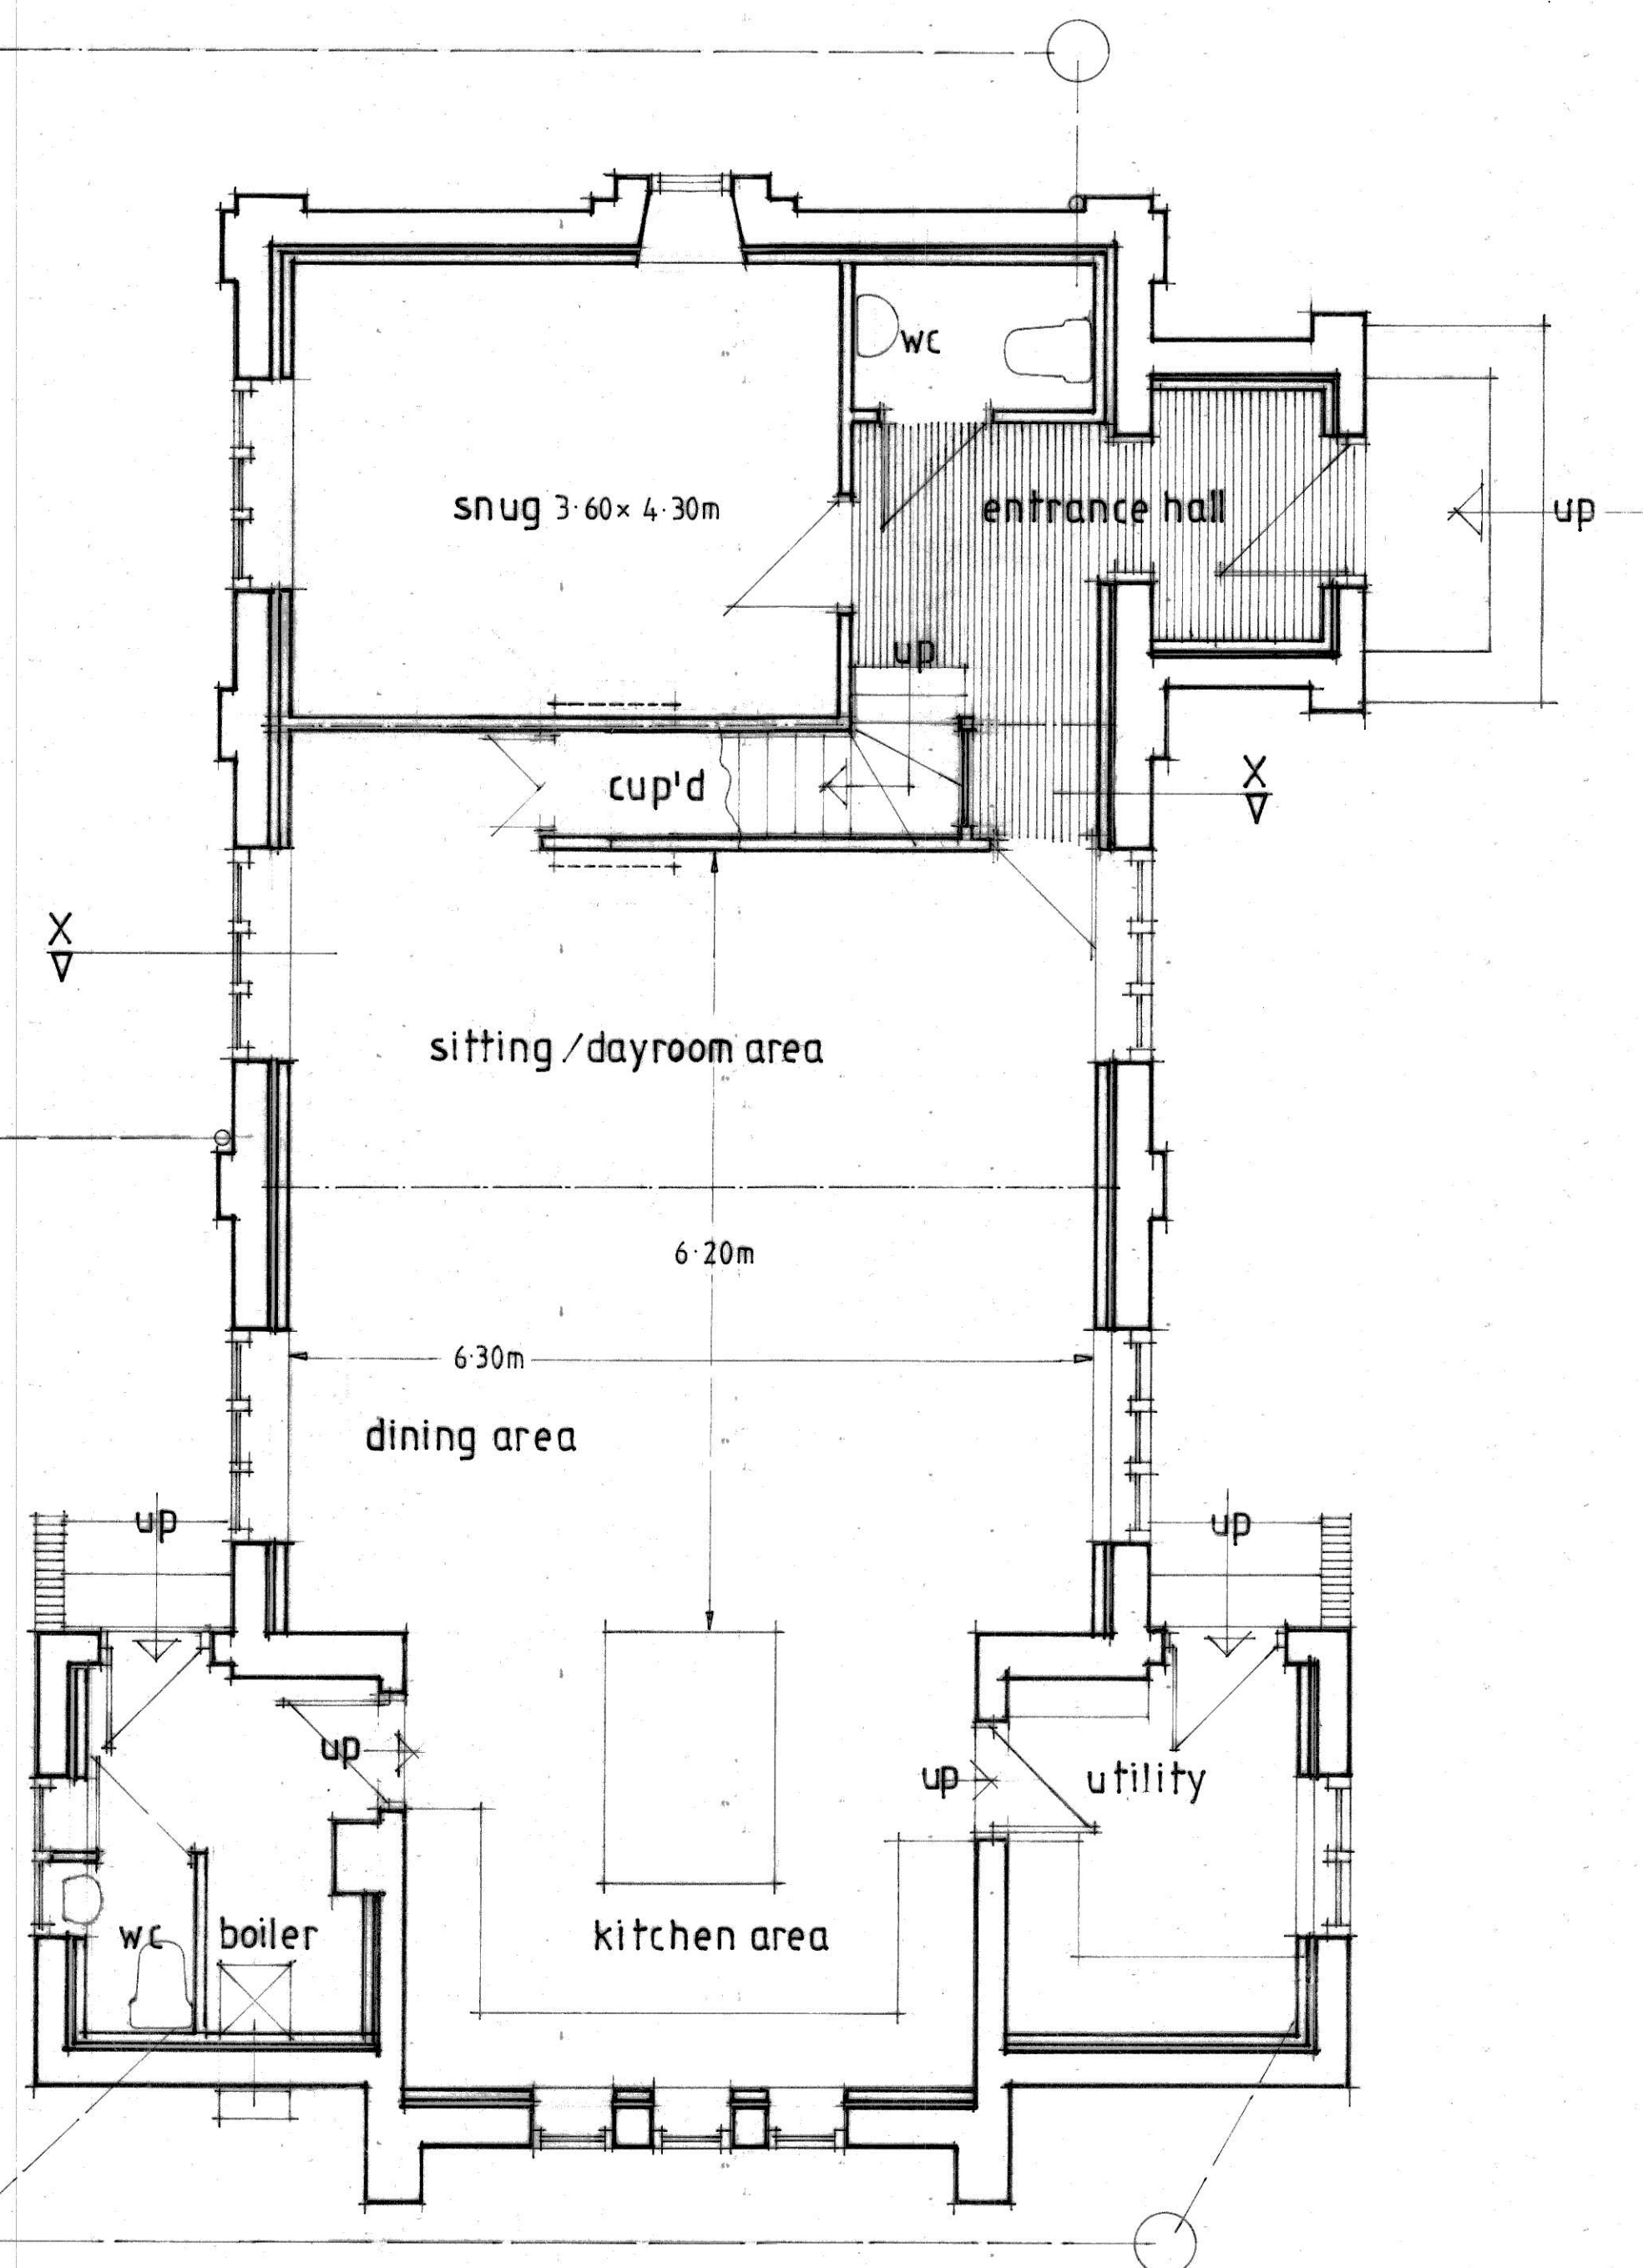

GROUND FLOOR LAYOUT PLAN AS PROPOSED

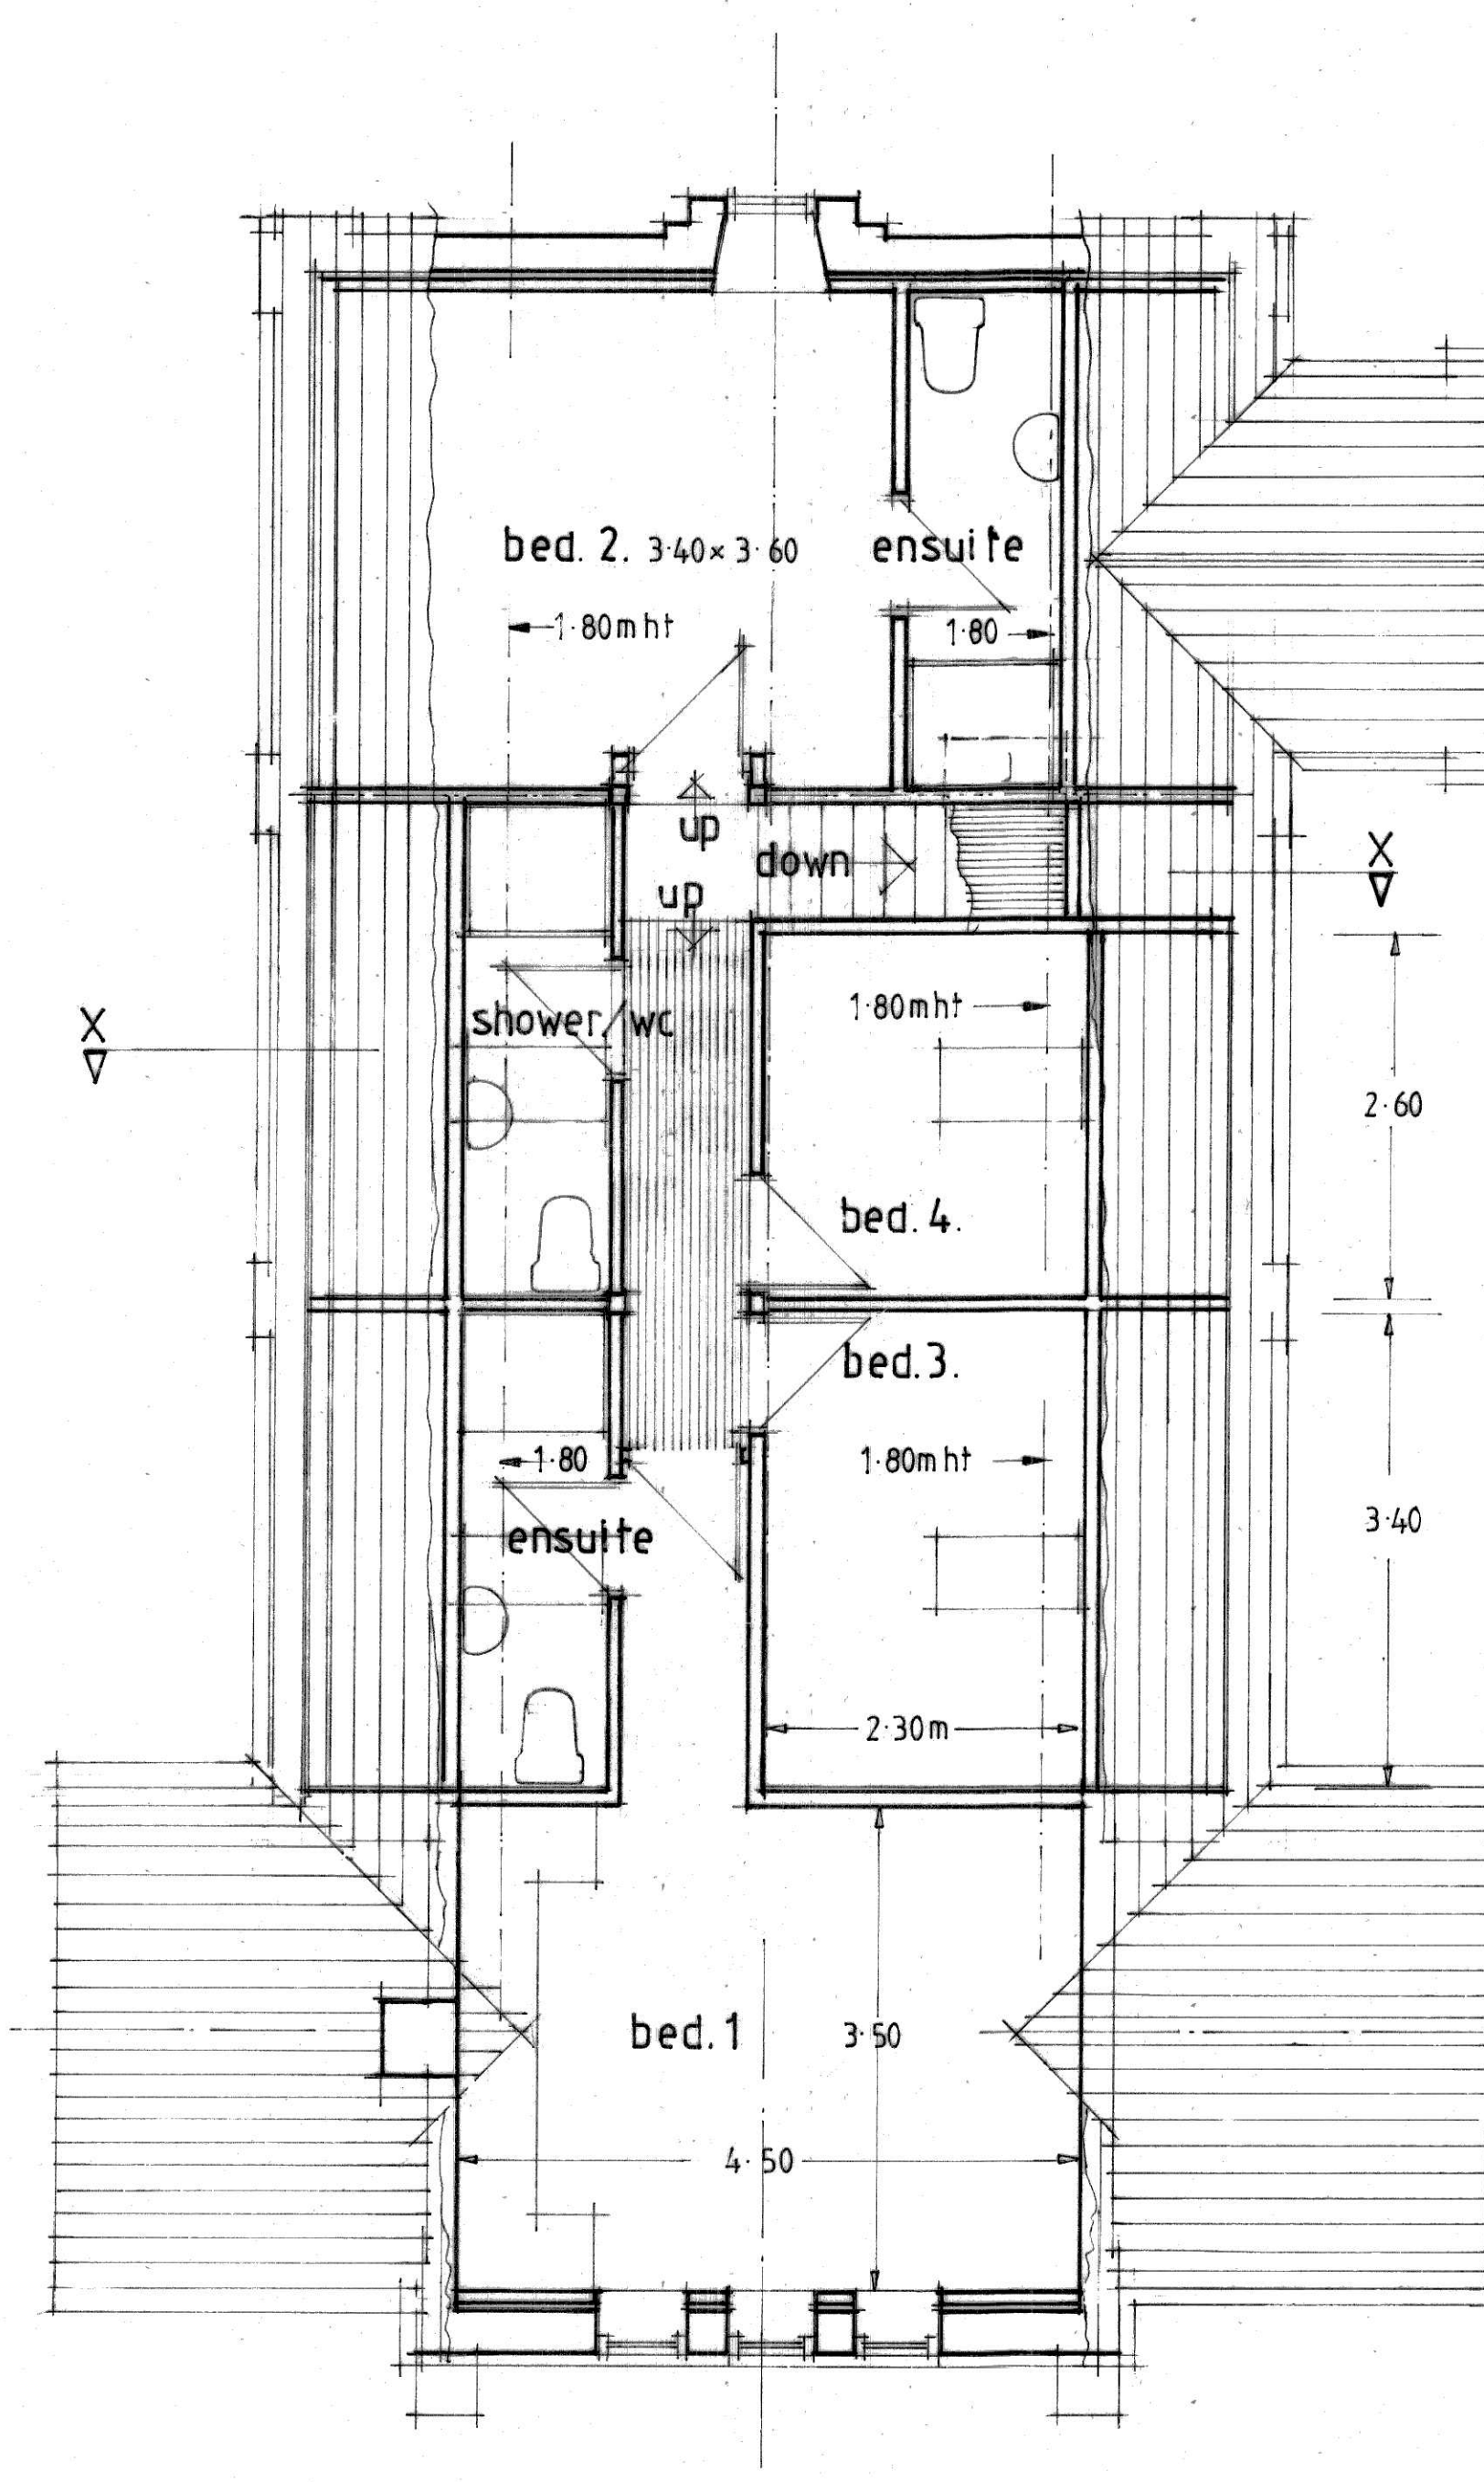

FIRST FLOOR LAYOUT PLAN AS PROPOSED

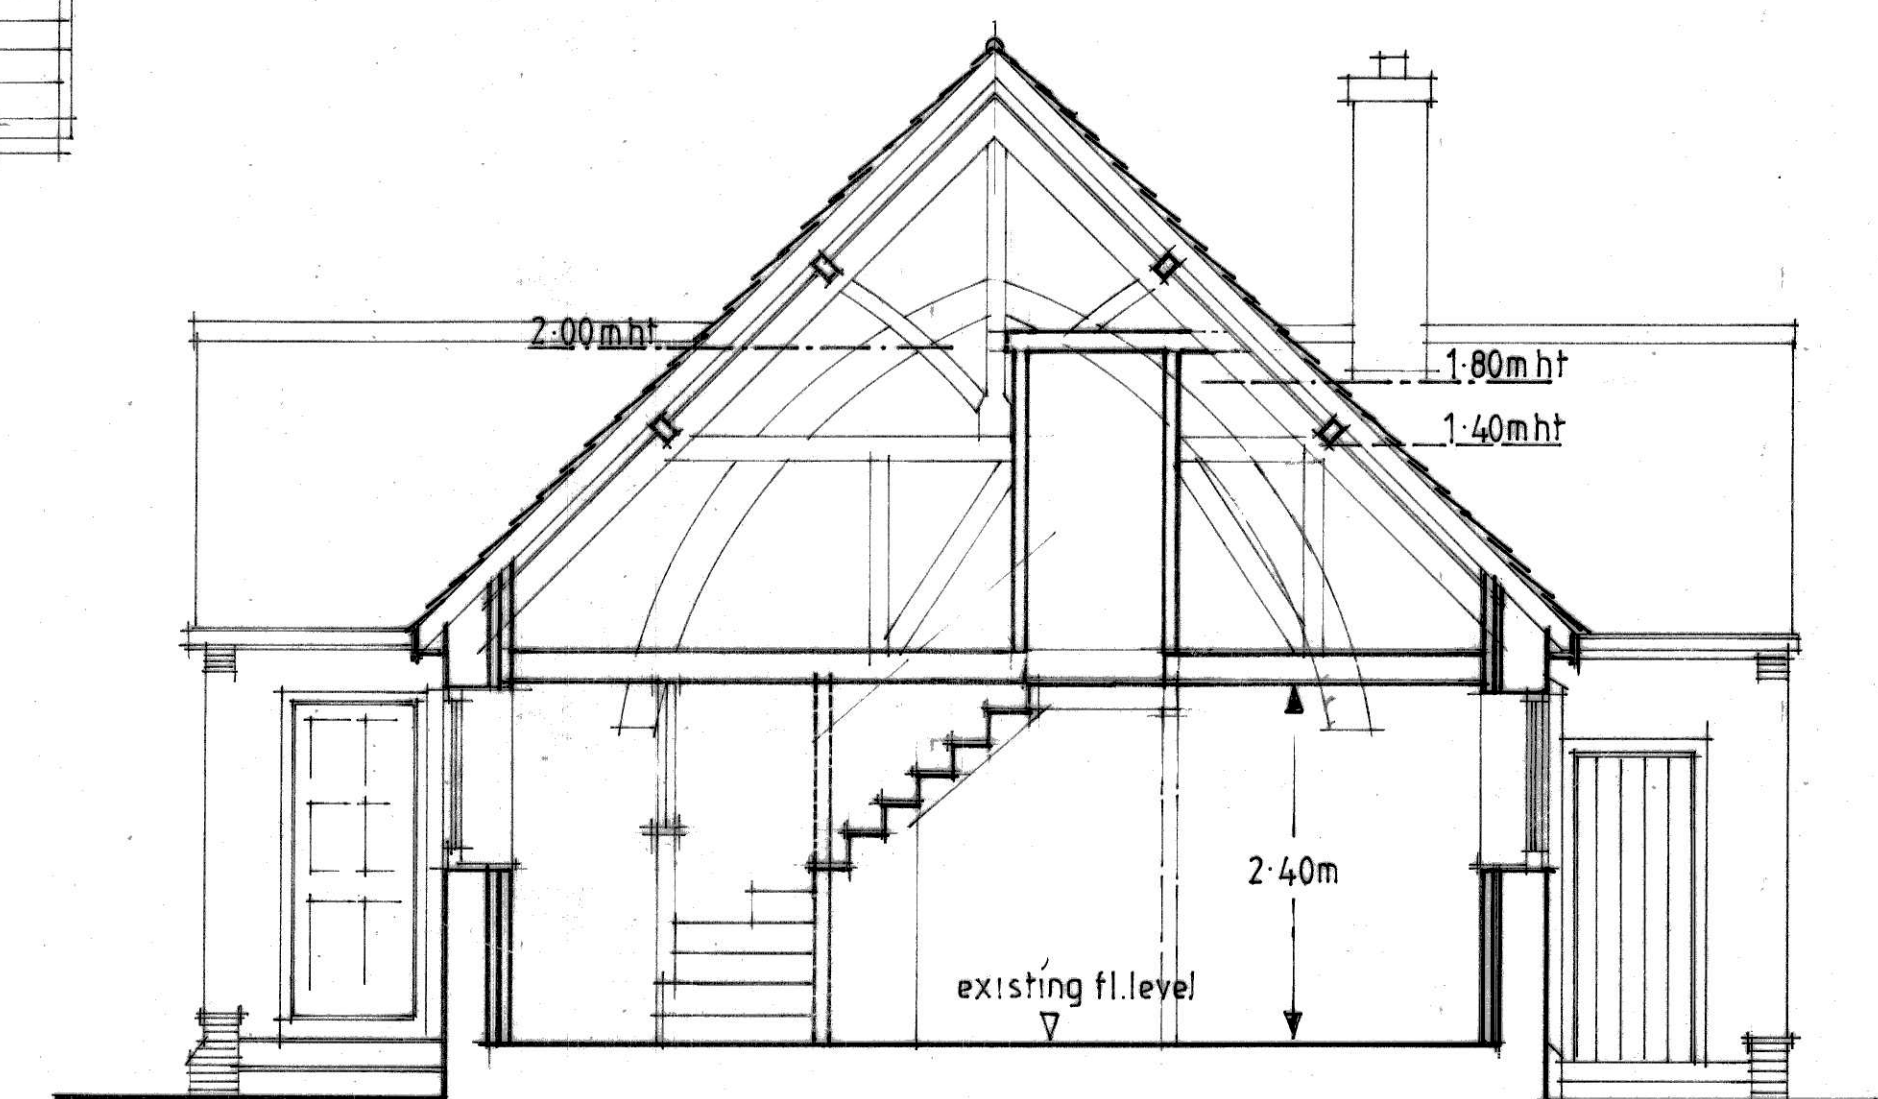

PROPOSED SECTION X.X.

- PROPOSED CONVERSION ST. DENIOL'S INTO DWELLING, CRABTREE GREEN, EYTON, LL13 0YG
- Scale 1:50
- Project ref. 1210/418.02