



NOTES


Do not scale. All figured dimensions in mm and to be checked on site.
Copyright of the design and / or drawings remains solely with ke-design.
This drawing does not form part of a contract and is subject to change at developer's discretion.

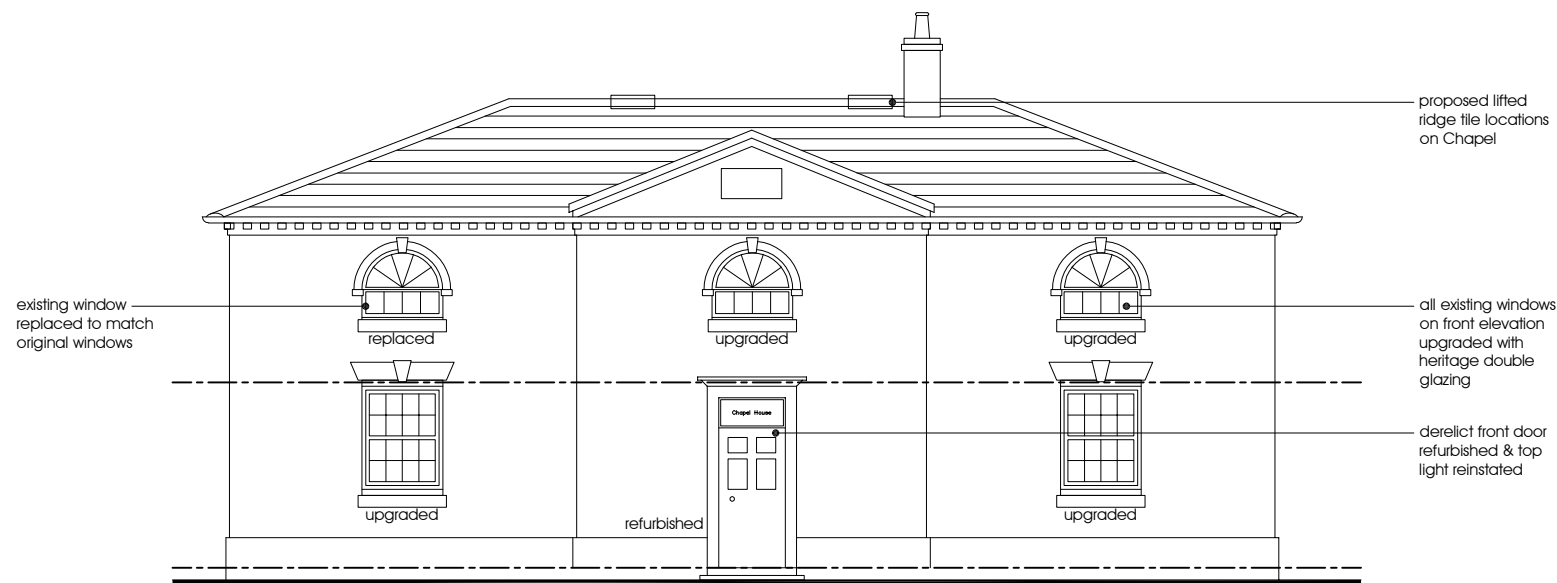

north elevation (front)

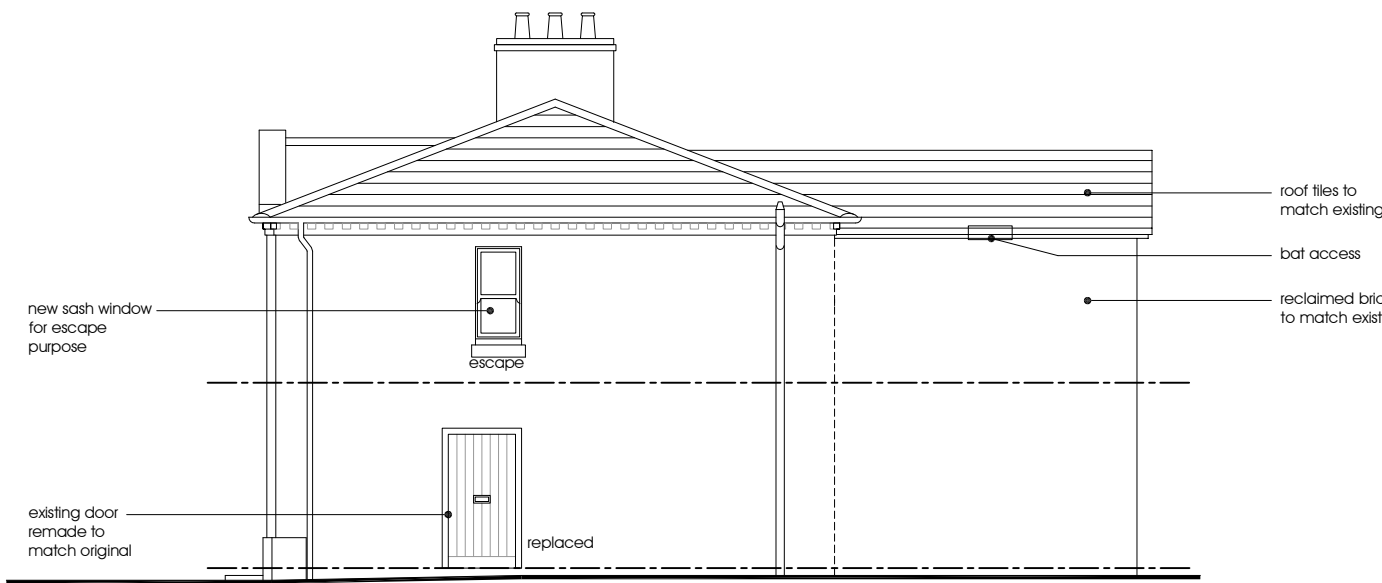

west elevation

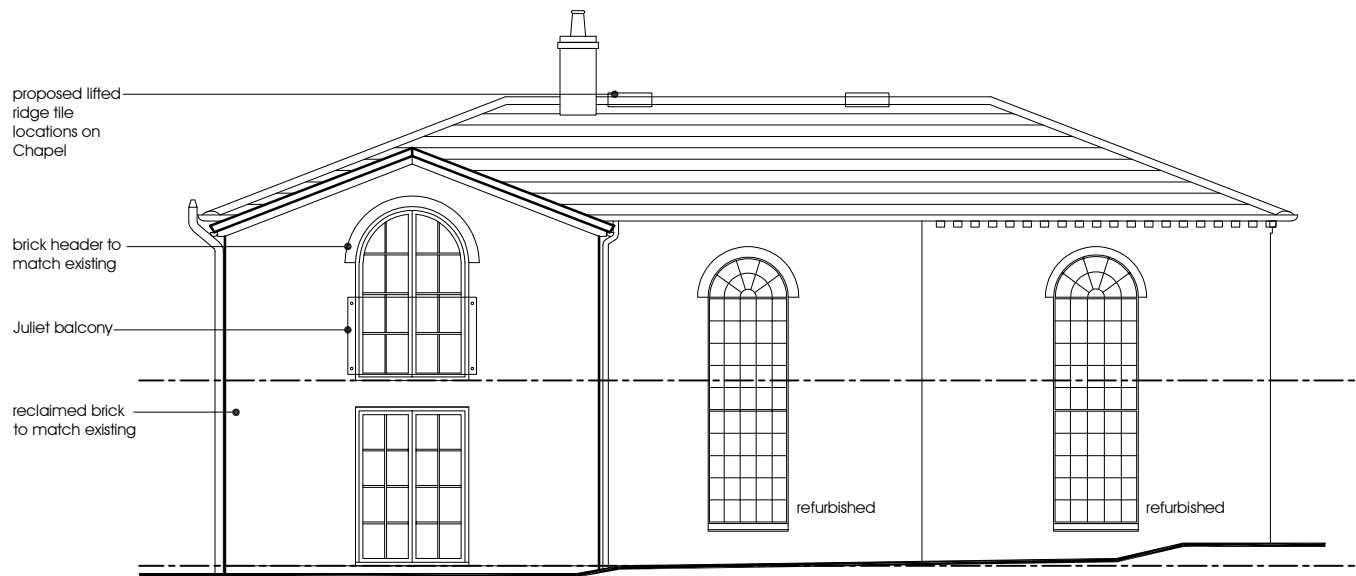


south elevation (rear)



east elevation

B	windows adjusted to Conservation officers comments	07.08.2023	CRM
rev.	description	date	by
status.	Planning		

 

 E: info@ke-design.co.uk www.ke-design.co.uk T: 01743 298080	Unit 7, Henry Close Battlefield Enterprise Park Battlefield Shrewsbury Shropshire SY1 3TJ	The Studio, 3 William Felton Mews Salop Road, Oswestry Shropshire SY11 2RQ	client Mr & Mrs Grootveld	drawing Proposed Elevations	scale 1:100 @A3	date 25/04/23	drawn HRM
			project. Chapel House, The Chequer, Bronington, Whitchurch, SY13 2JQ		drwg no 2205-MA(00)0006	rev B	