
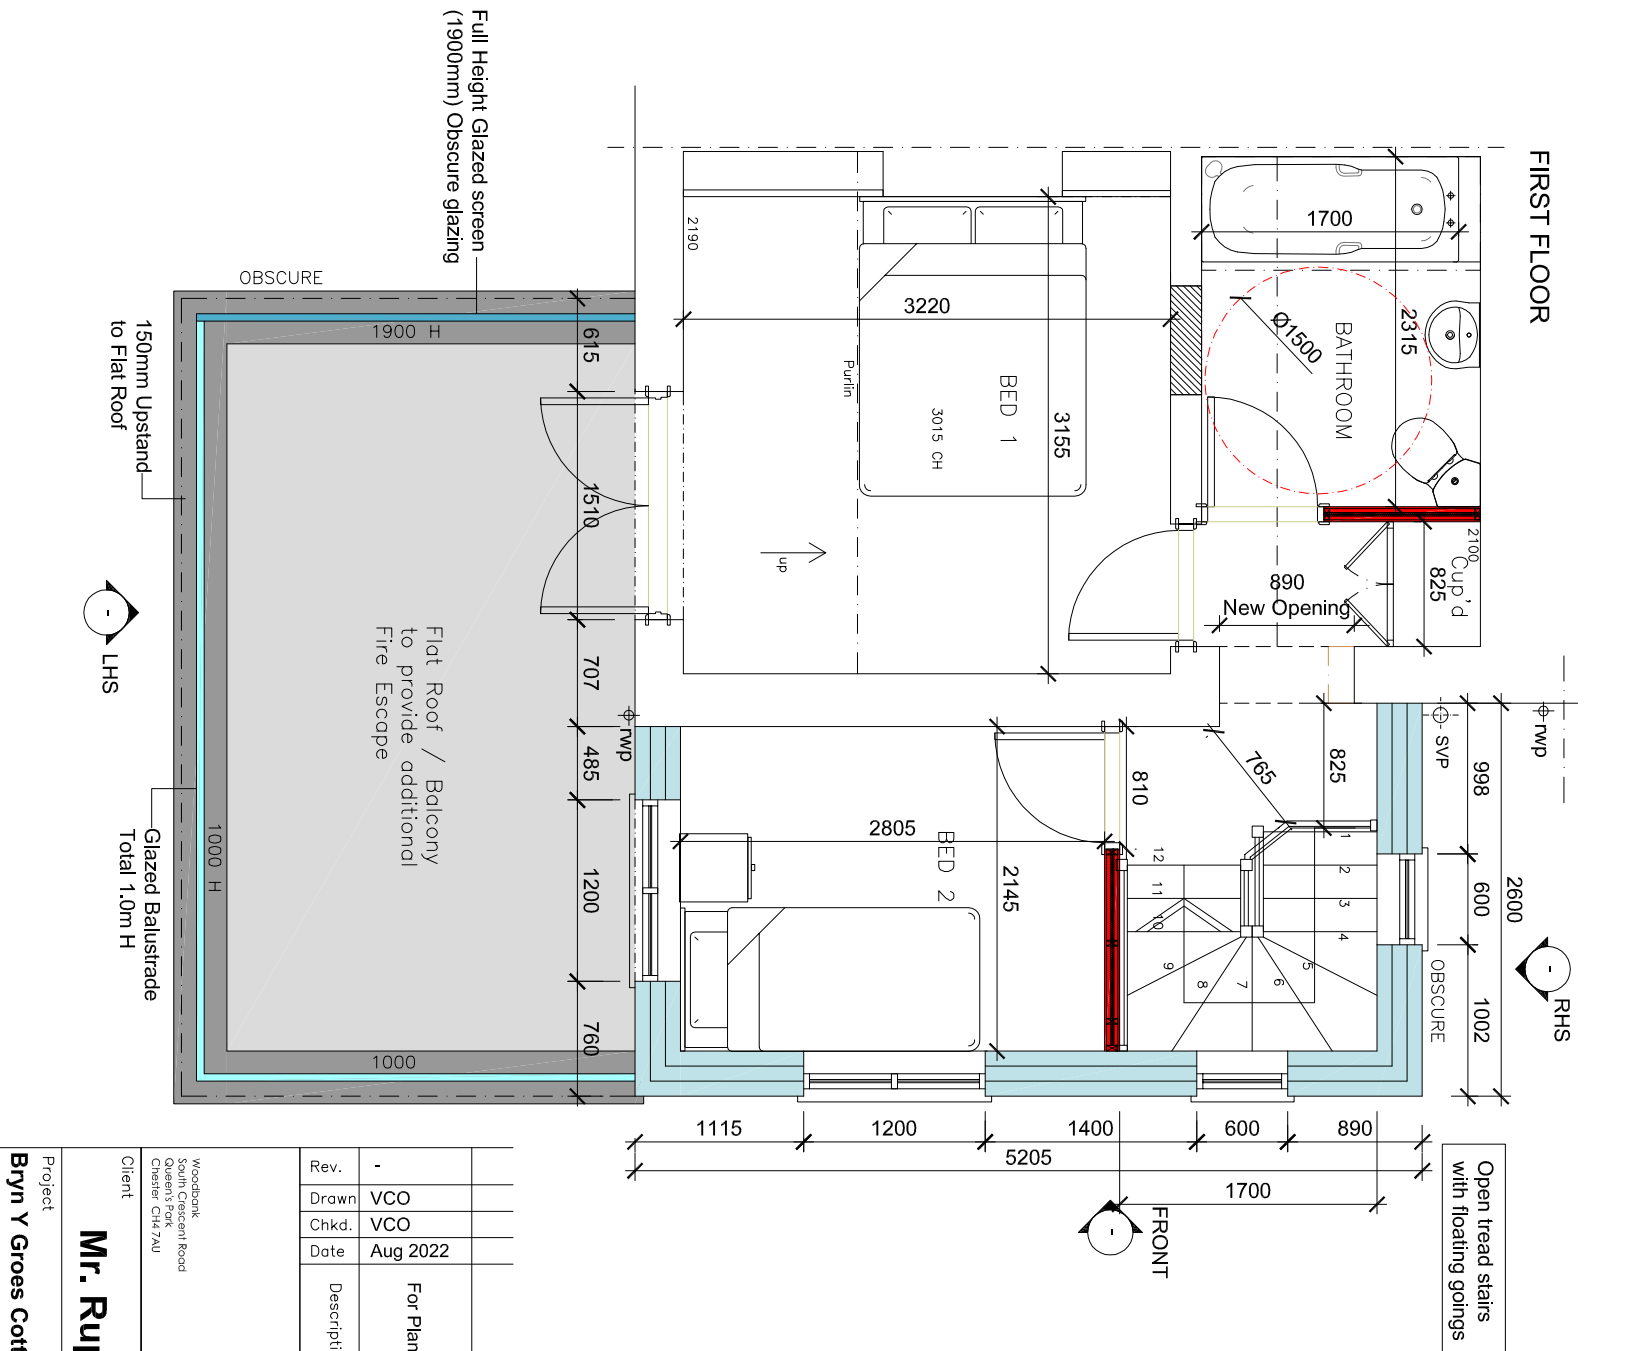


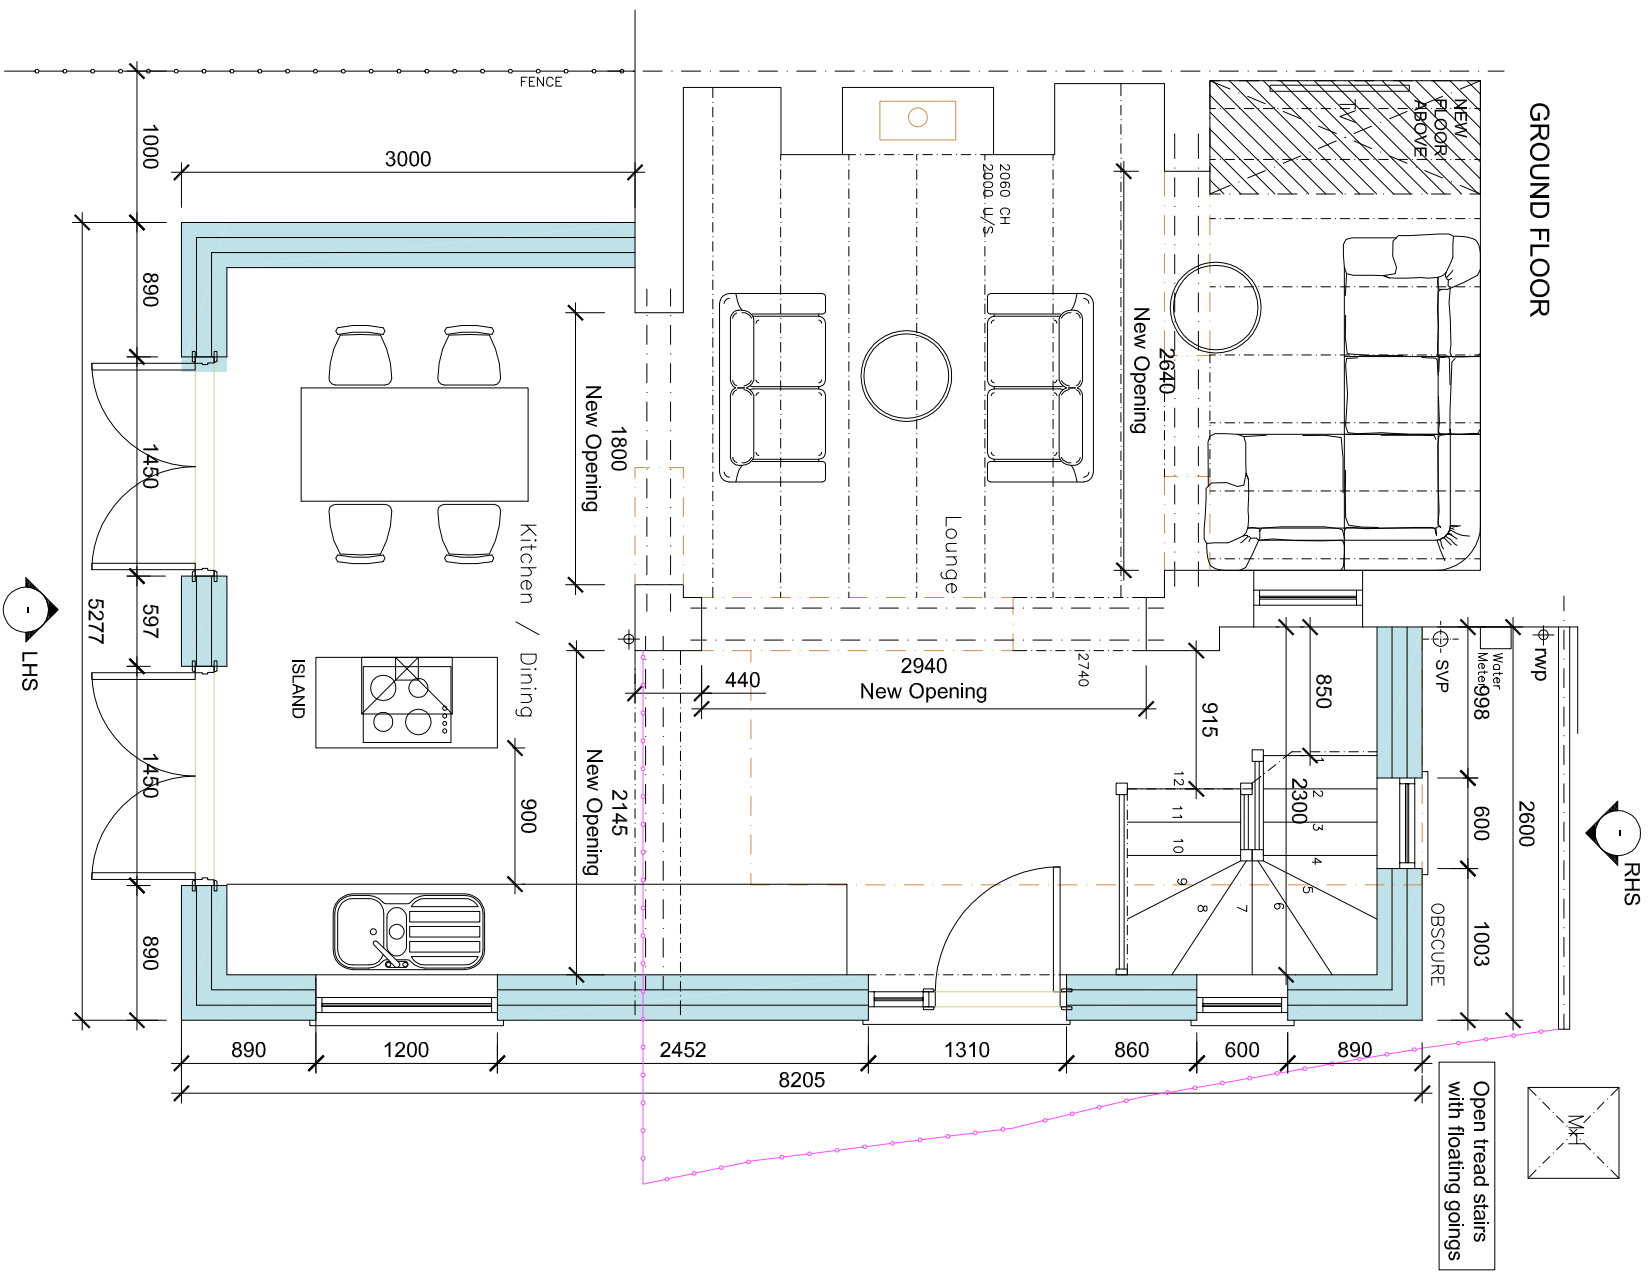

Rev.	-	Description
Drawn	VCO	
Chkd.	VCO	
Date	Aug 2022	

Woodbank South Crescent Road Queens Park Chester CH4 7AU	Tel: 01244 66 00 42 Mob: 0778 555 97 789
Client	Mr. Rupert Jones
Project	Bryn Y Groes Cottage, Chester Road, Gresford Wrexham LL12 8TN Proposed Extension
Drawing Title	Proposed Ground / First Floor Plan

Scale (at A3) 1:50	Drawn By VO	Date Aug 2022
Drg. no.	01858/04	Rev. -