

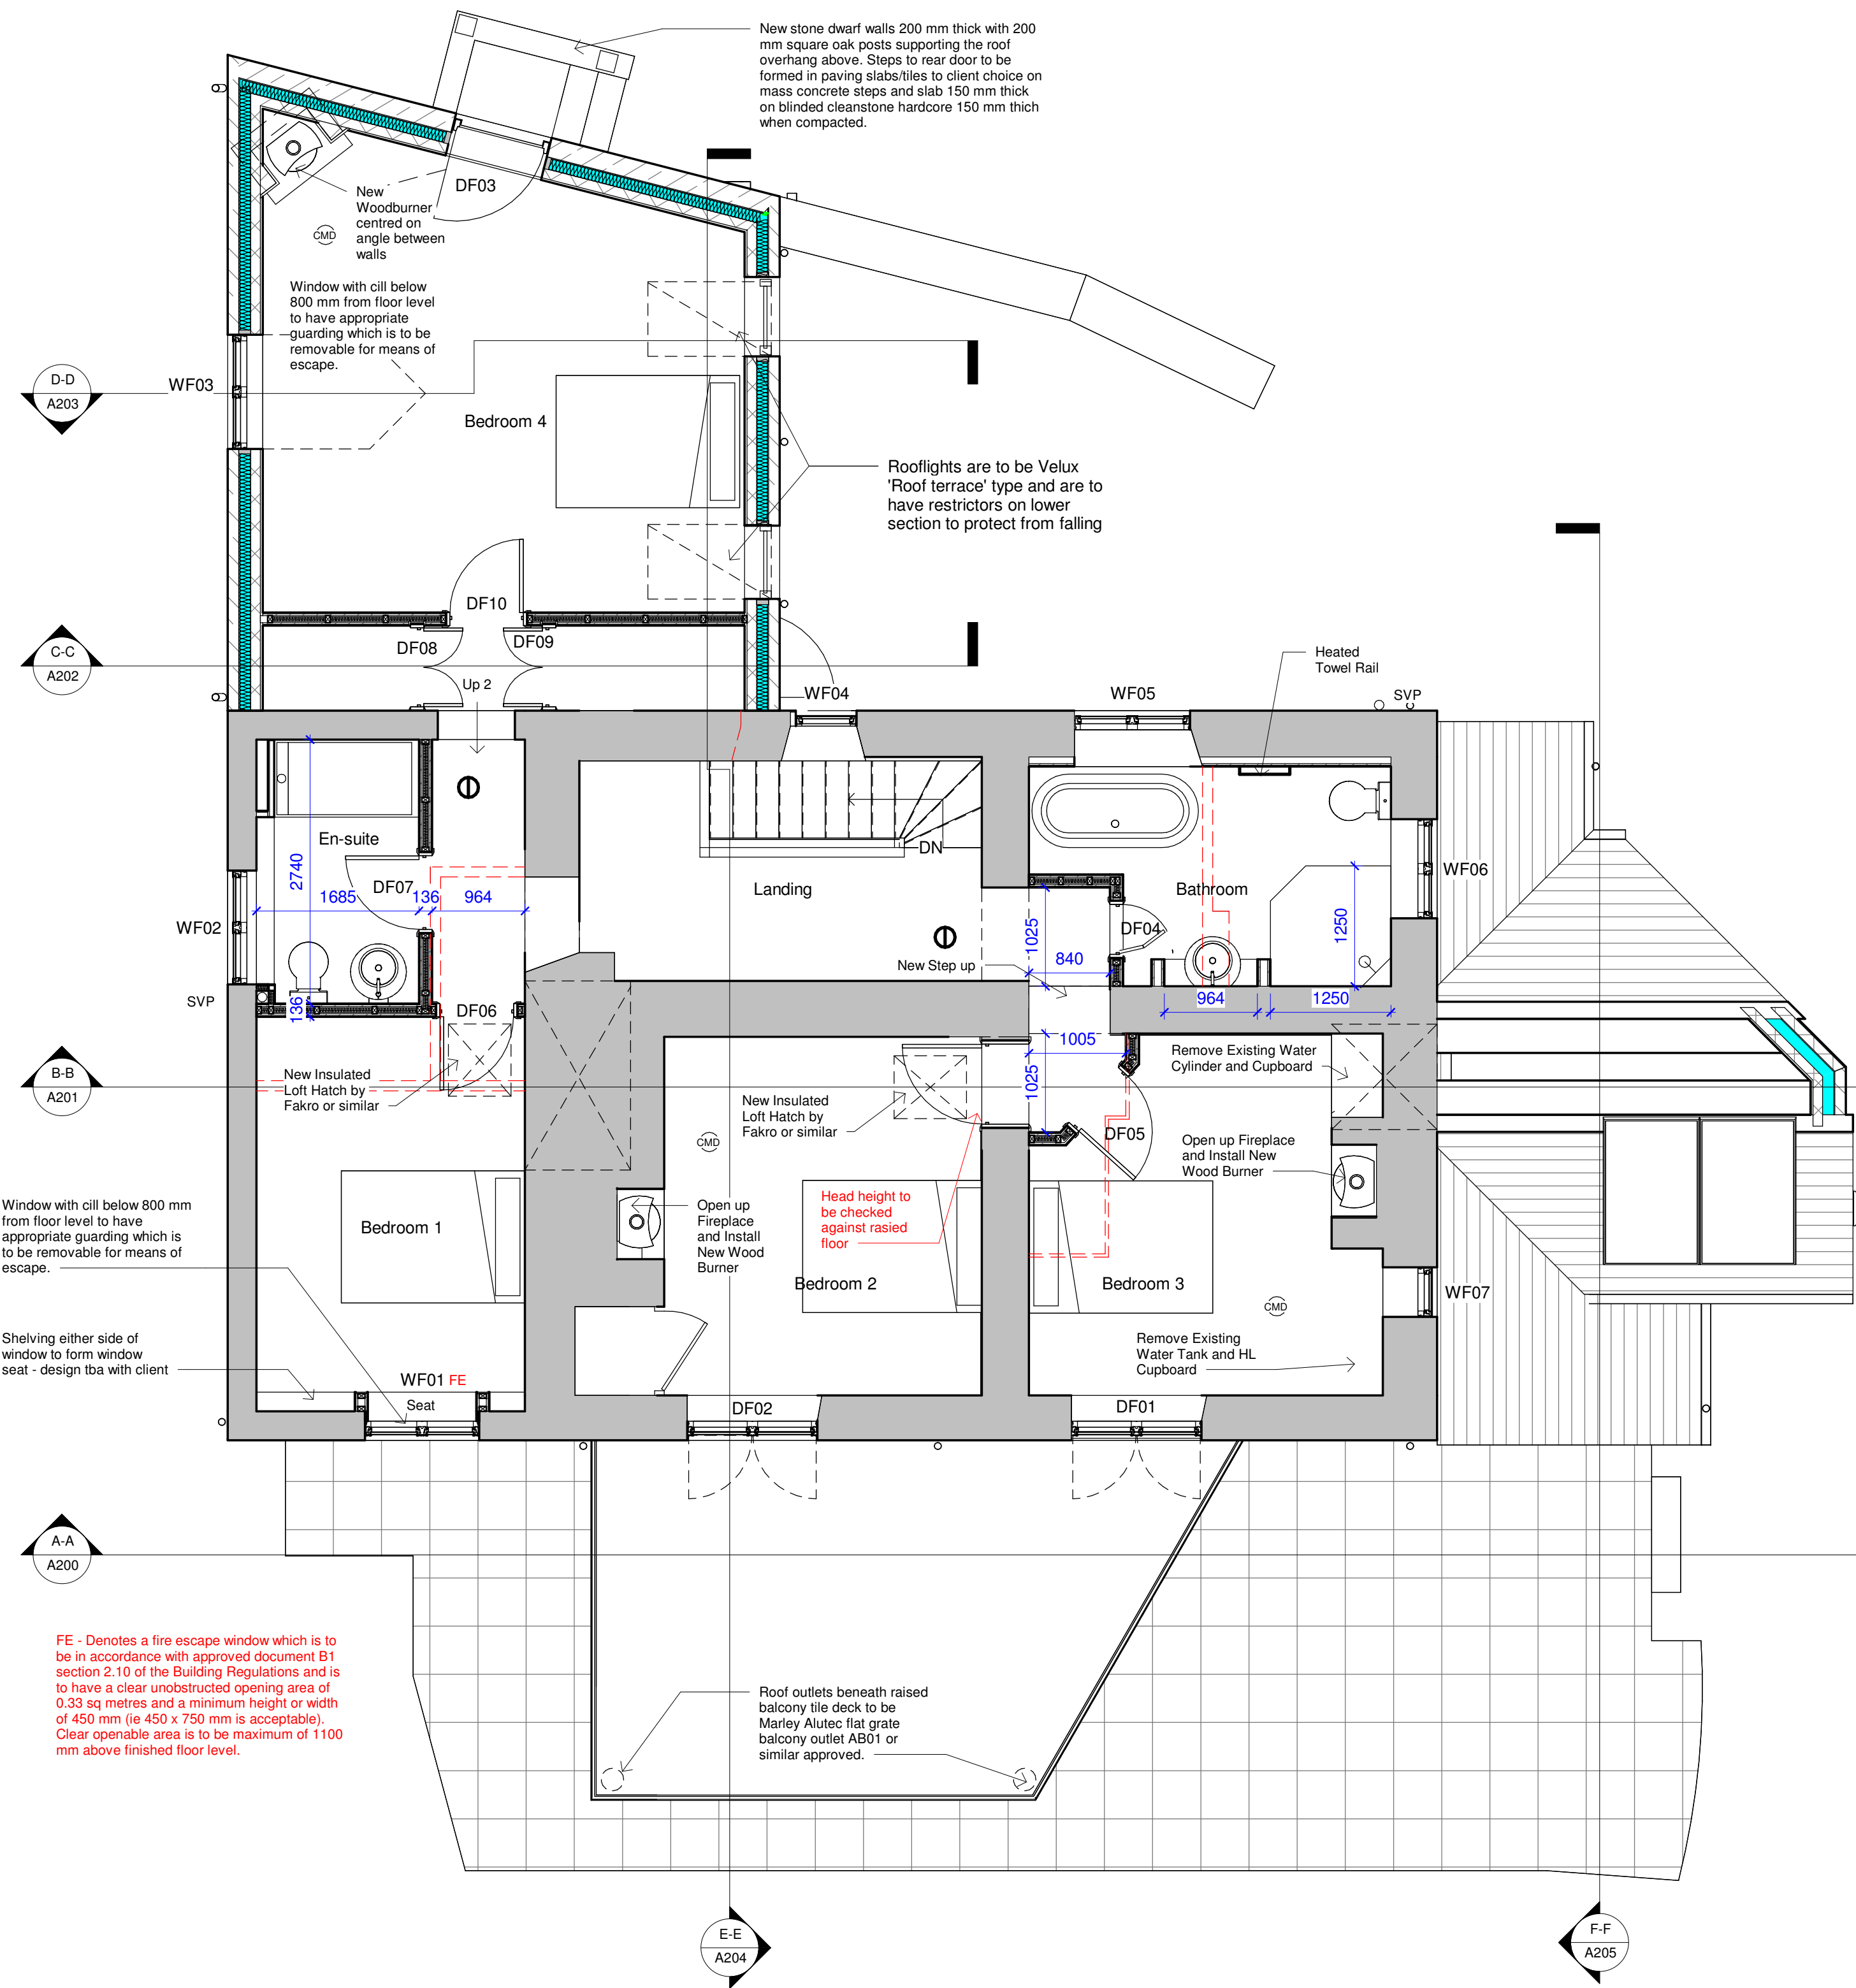


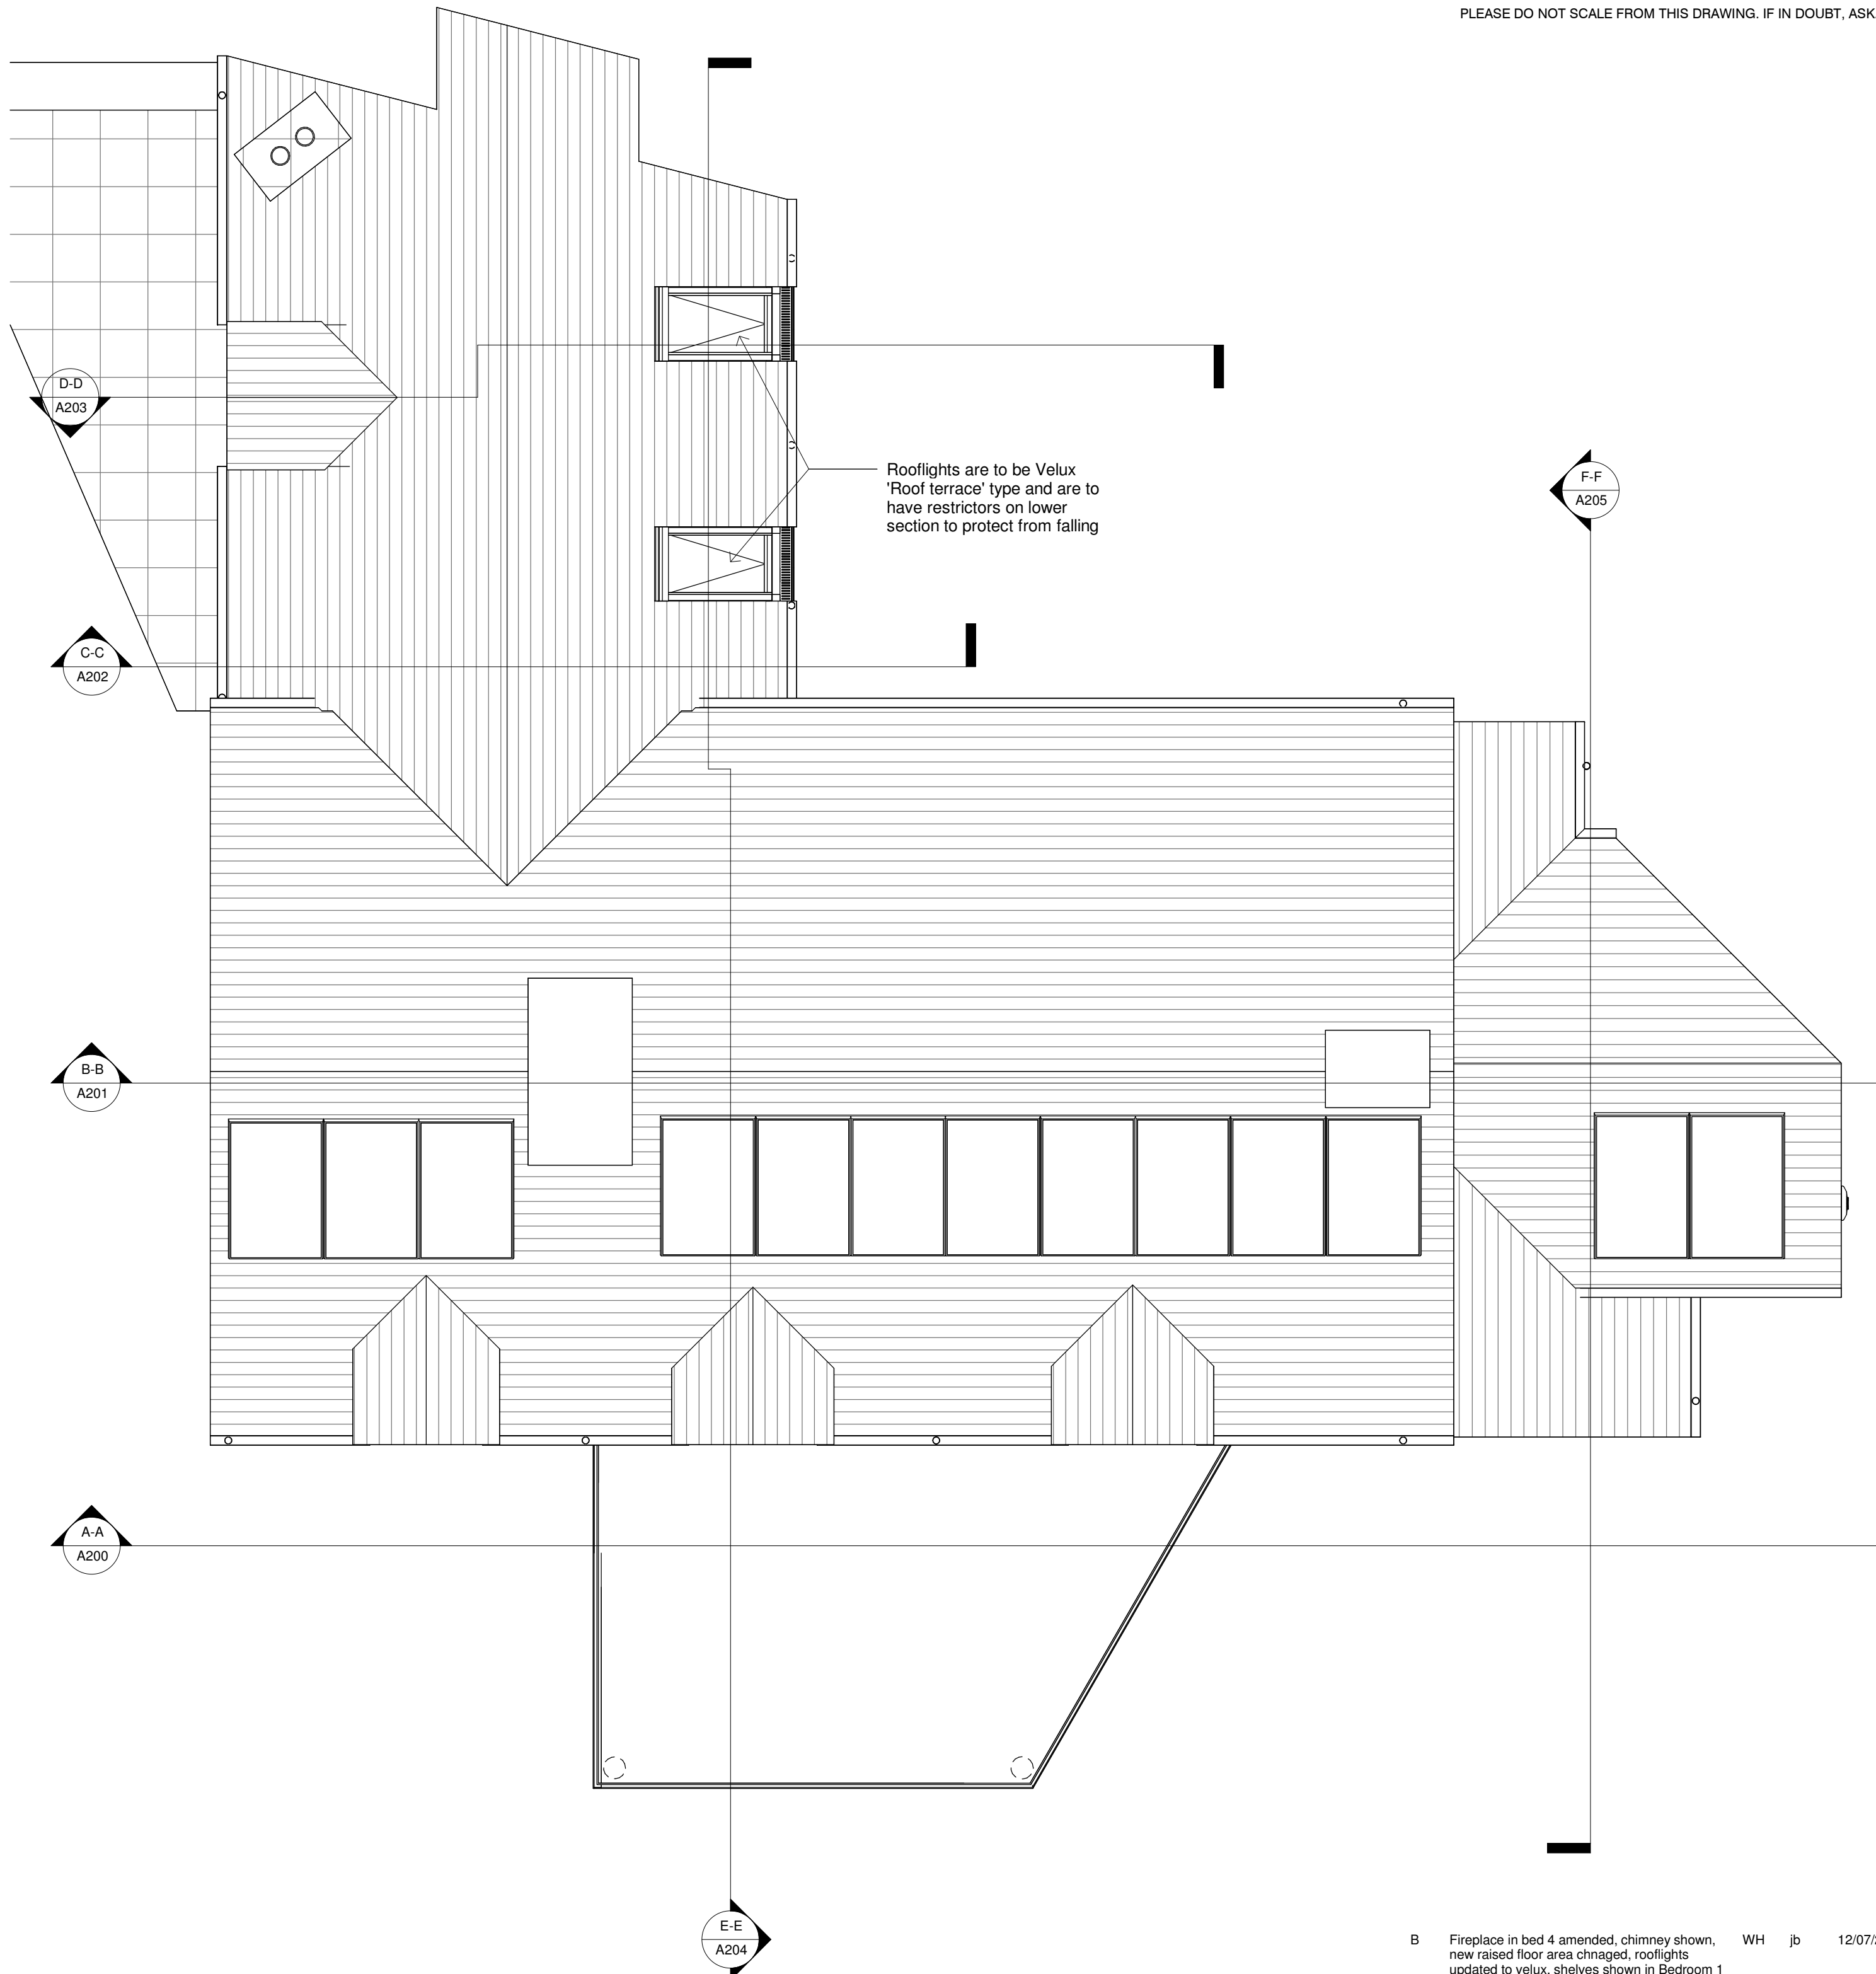

Proposed First Floor Plan
1 : 50

 

02 Proposed Roof Plan
1 : 50

B	Fireplace in bed 4 amended, chimney shown, new raised floor area changed, rooflights updated to velux, shelves shown in Bedroom 1	WH	jb	12/07/23
A	Rooflights amended, bathroom changed, woodburners added, extra outlet added to balcony, pv added to roof, roof extended for canopy	WH	jb	17/05/23

Rev	Revision Description	Drawn	Check	Date
-----	----------------------	-------	-------	------

Greenspace Architects Ltd
The Old Town Hall
The Square, Ellesmere
Shropshire SY12 0EP
Tel 44(0)1891 623899
e-mail:
greenspace@greenspacearchitects.co.uk
web: www.greenspacearchitects.co.uk

Project
Proposed extensions and alterations at Y Bonc Farm

Title
Proposed First Floor Plan

Scale @ A1	Scale @ A3	Drawn By	Checked By	Date
1 : 50		JB	ks	09/11/22

Job No.	Sheet No.	Rev.
21-38	A103	B

DRAFT NOT FOR
CONSTRUCTION