




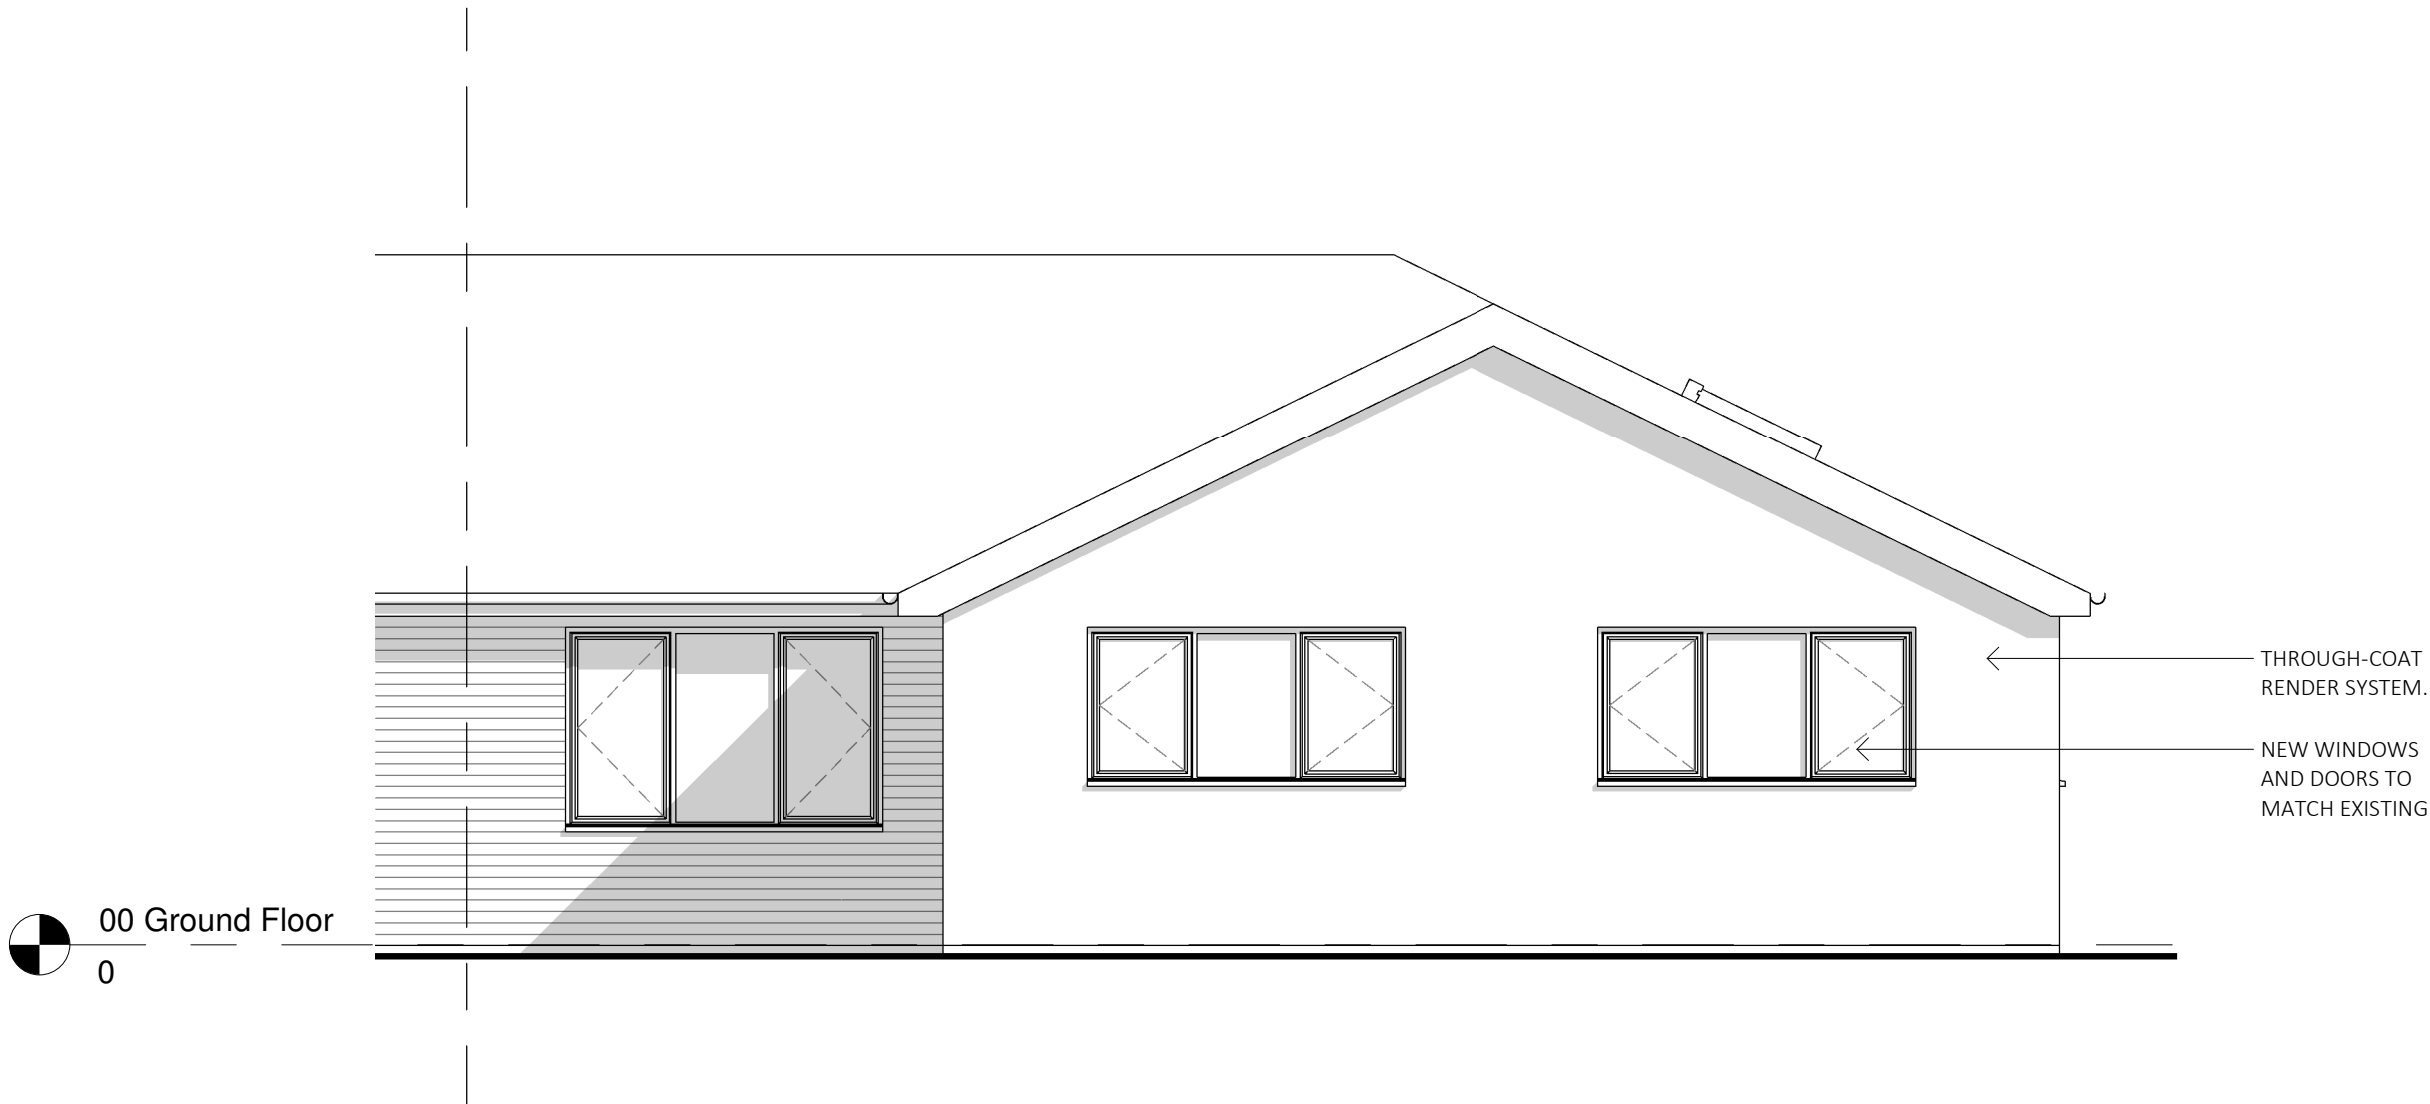


Proposed South Elevation
1 : 50

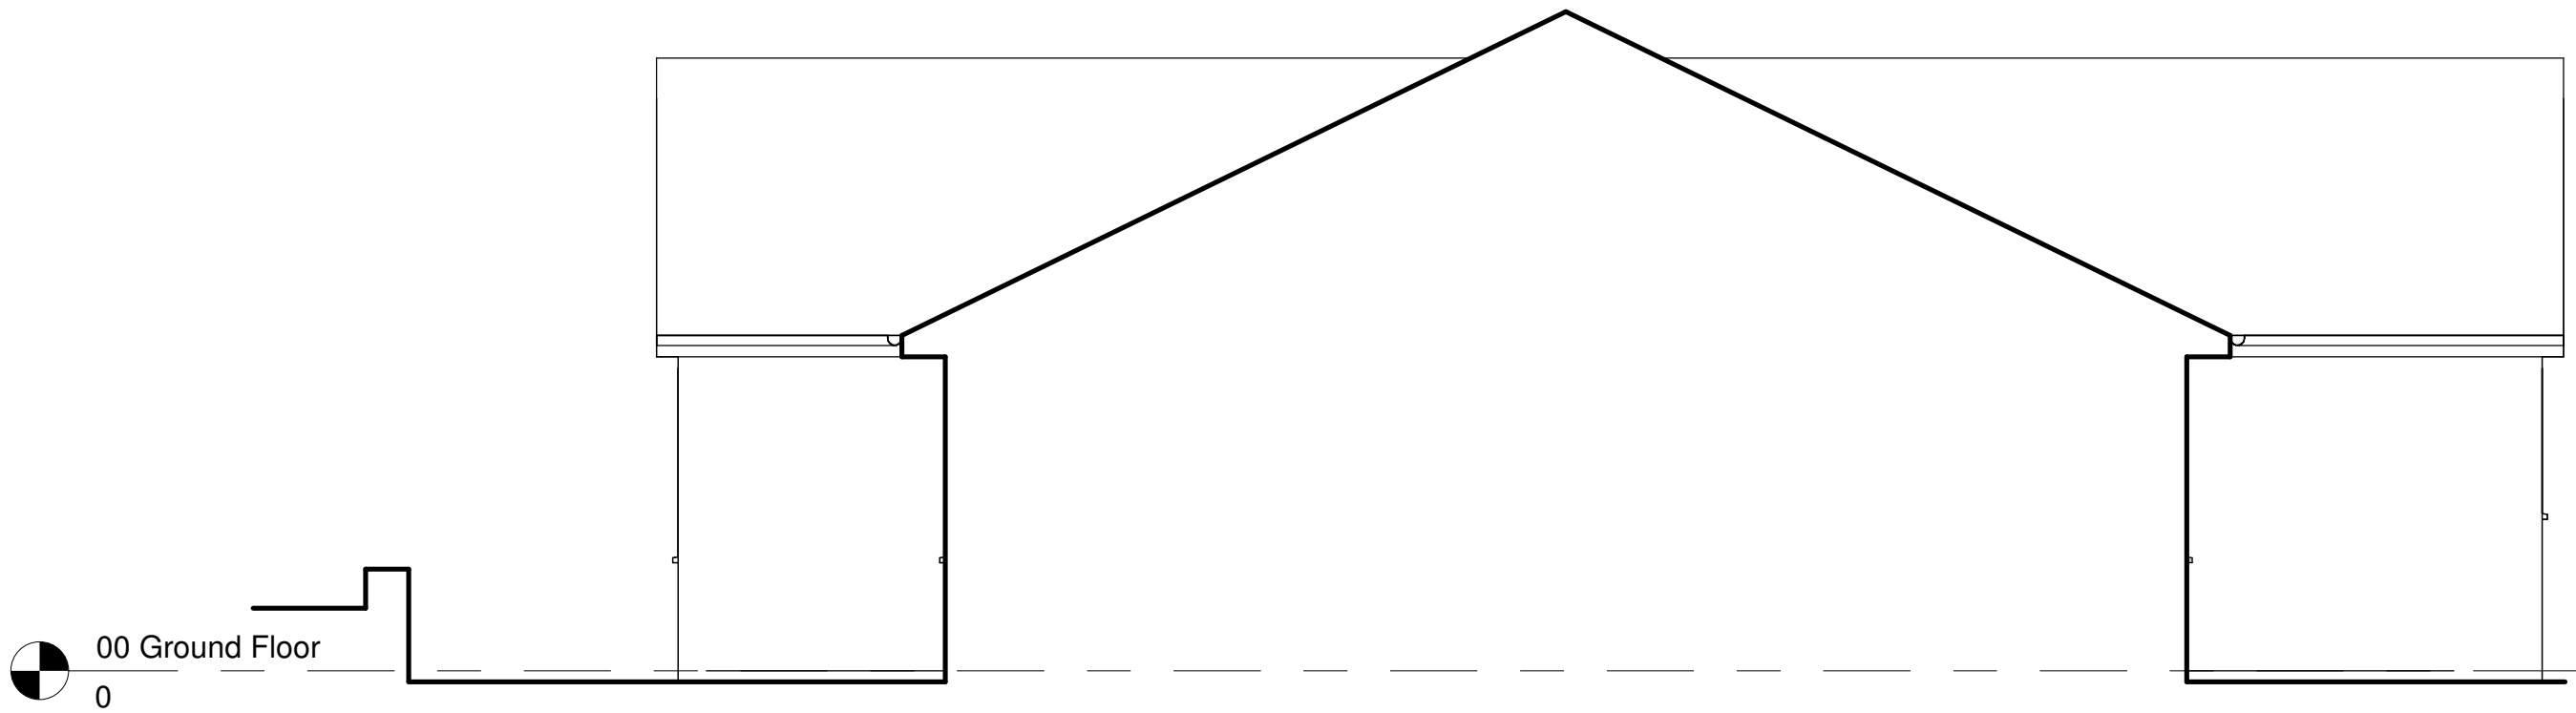

Proposed West Elevation
1 : 50

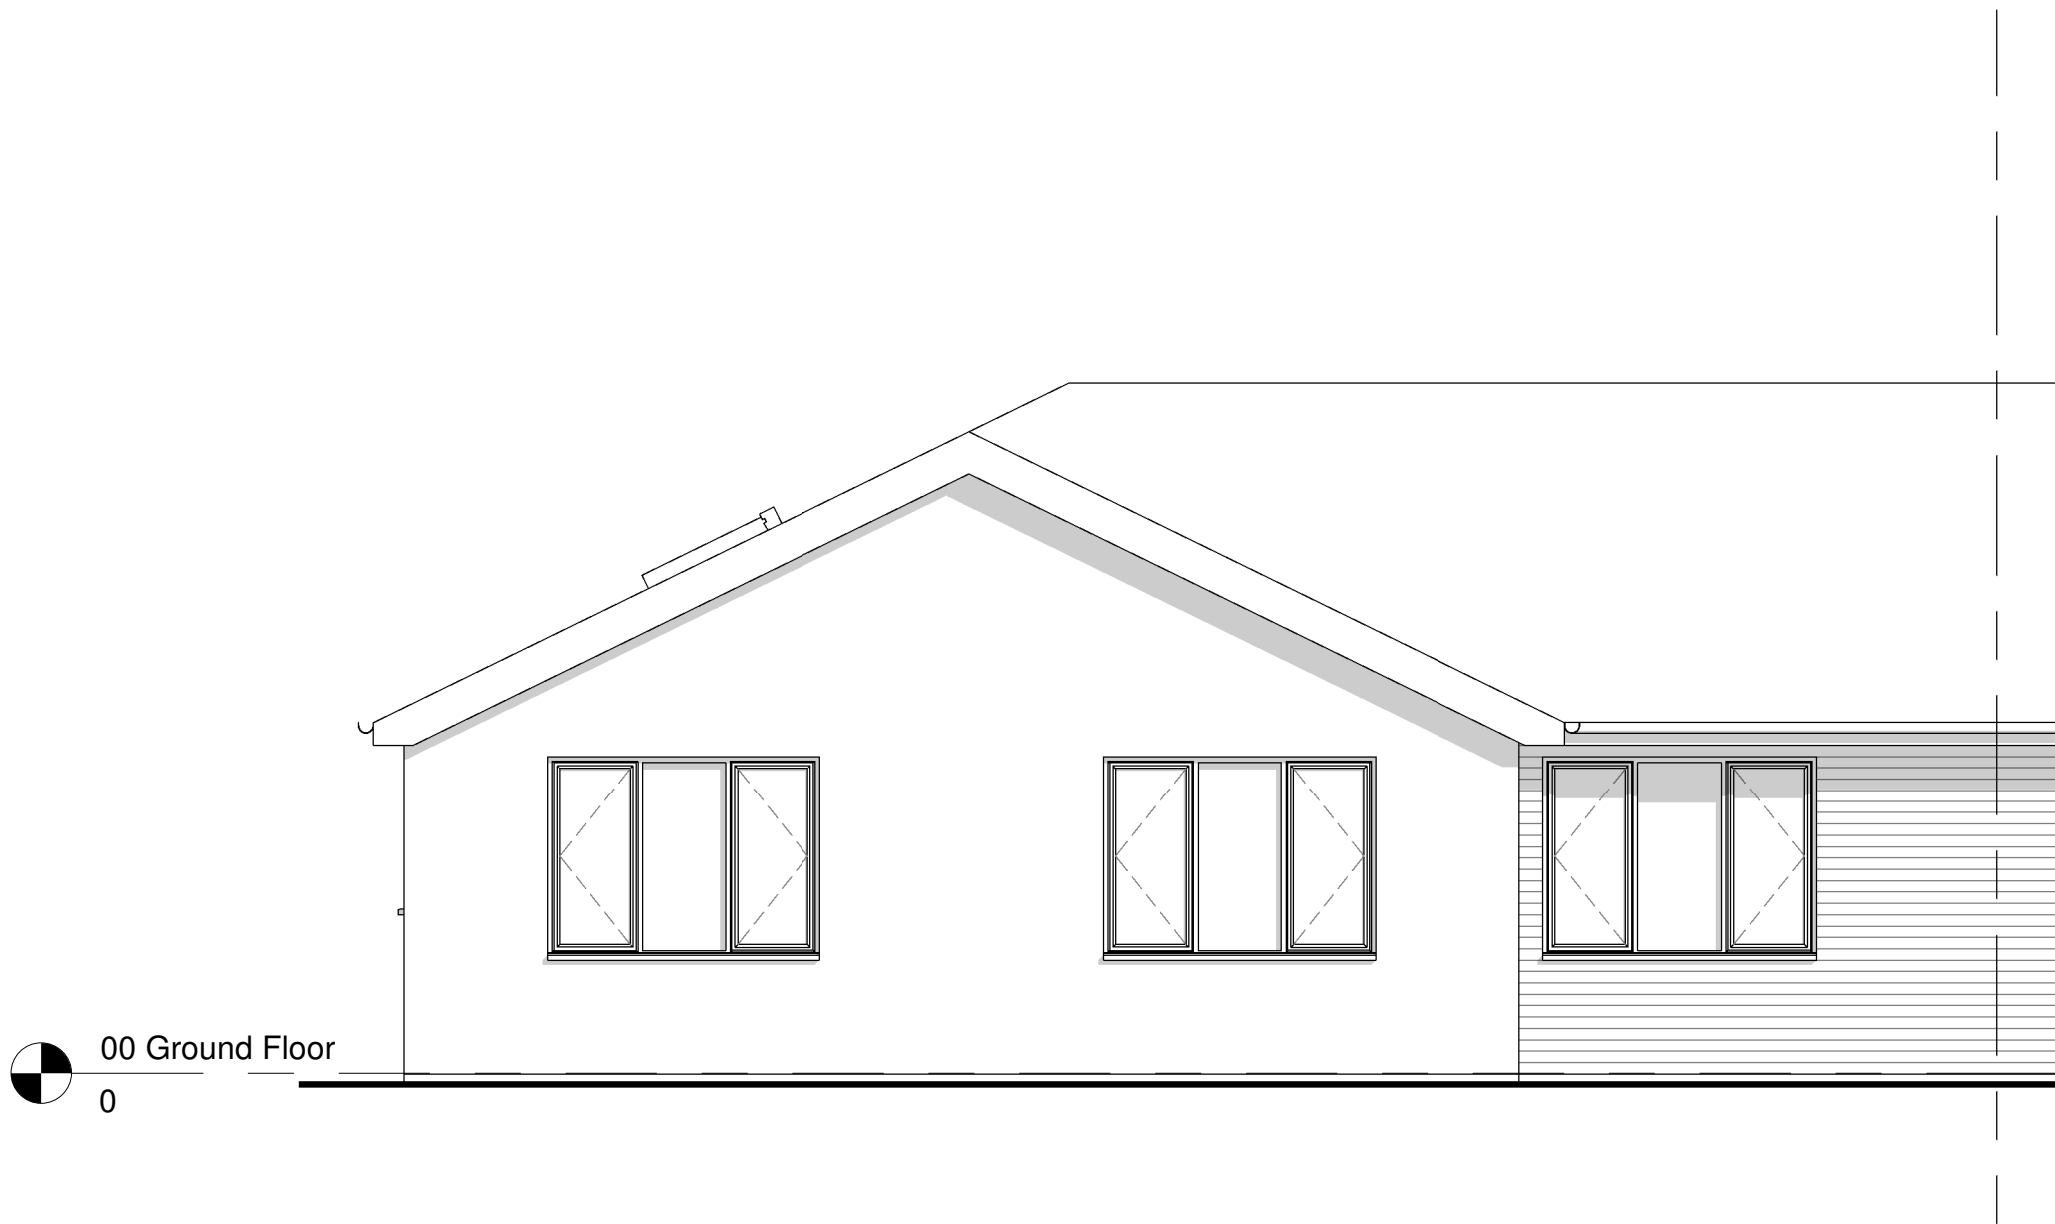

Proposed North Elevation
1 : 50

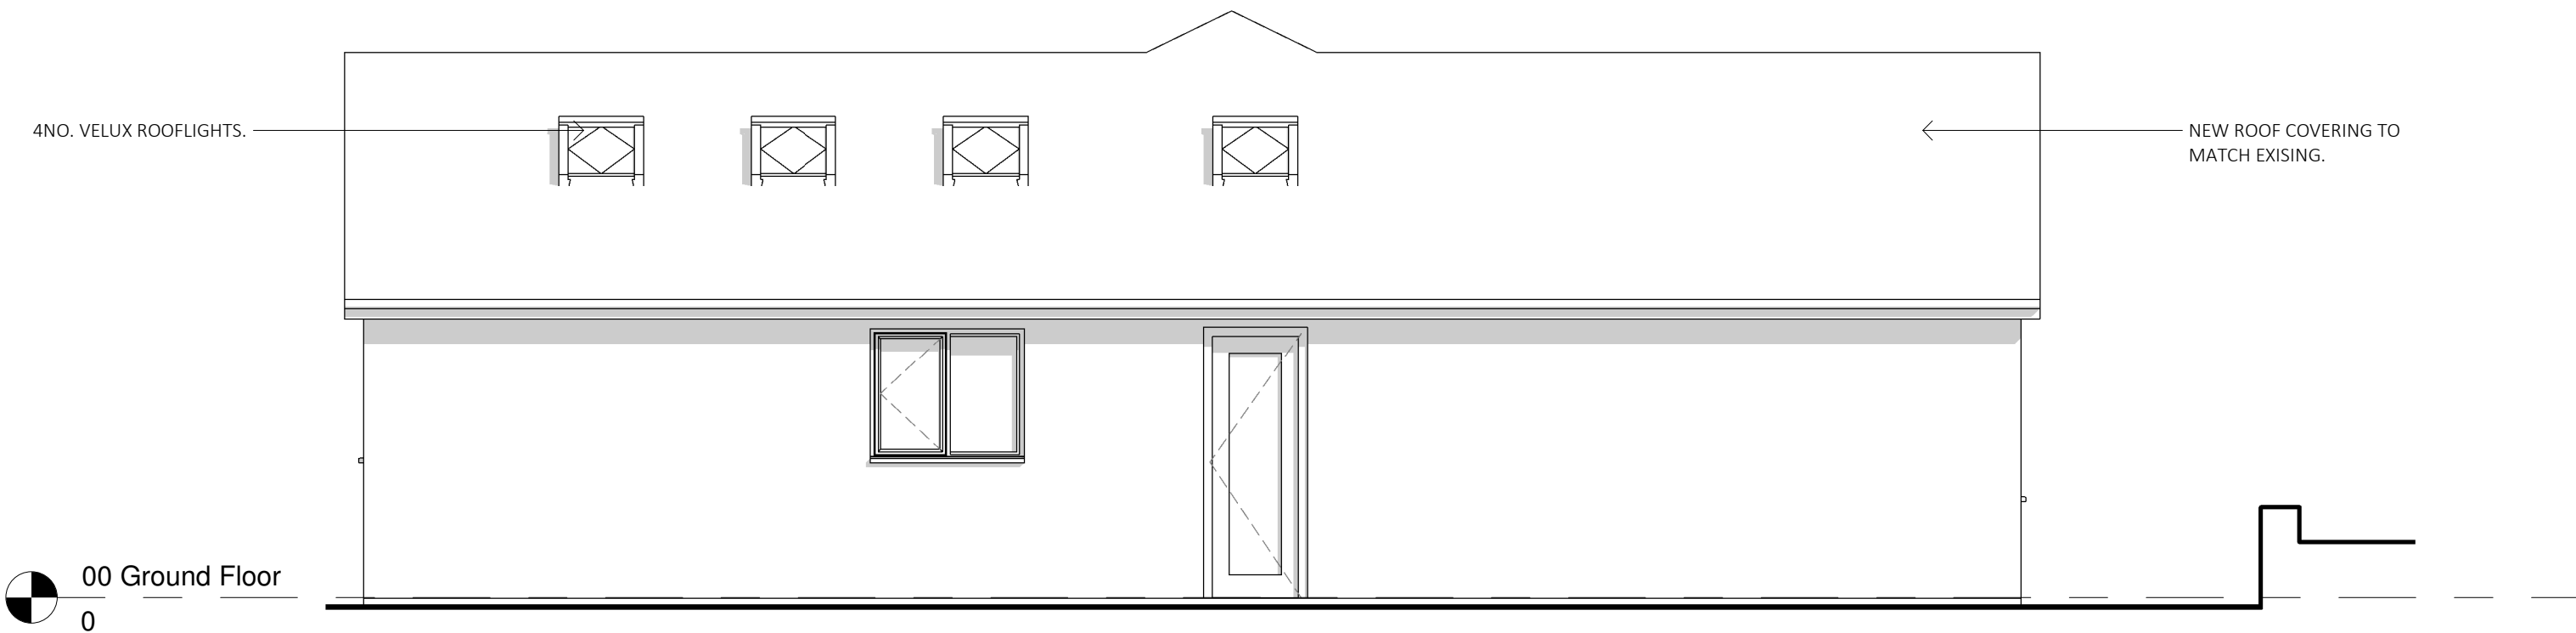

Proposed East Elevation
1 : 50

0m 1m 2m 3m 4m 5m



ARKIFY LTD.
36 Pils Tiron, Nant Parc,
Wrexham, LL14 1UR
(01948) 555555
general@arkify.co.uk
www.arkify.co.uk

Project:	3 Cefn Parc, Stryt Issa, Penycae		
Title:	Proposed Elevations		
Scale @ A1:	1 : 50	Scale @ A3:	1:100
Author:	GE	Date:	11/07/23
Project Ref:	23-35	Drawing No:	A300
Rev:	B		