

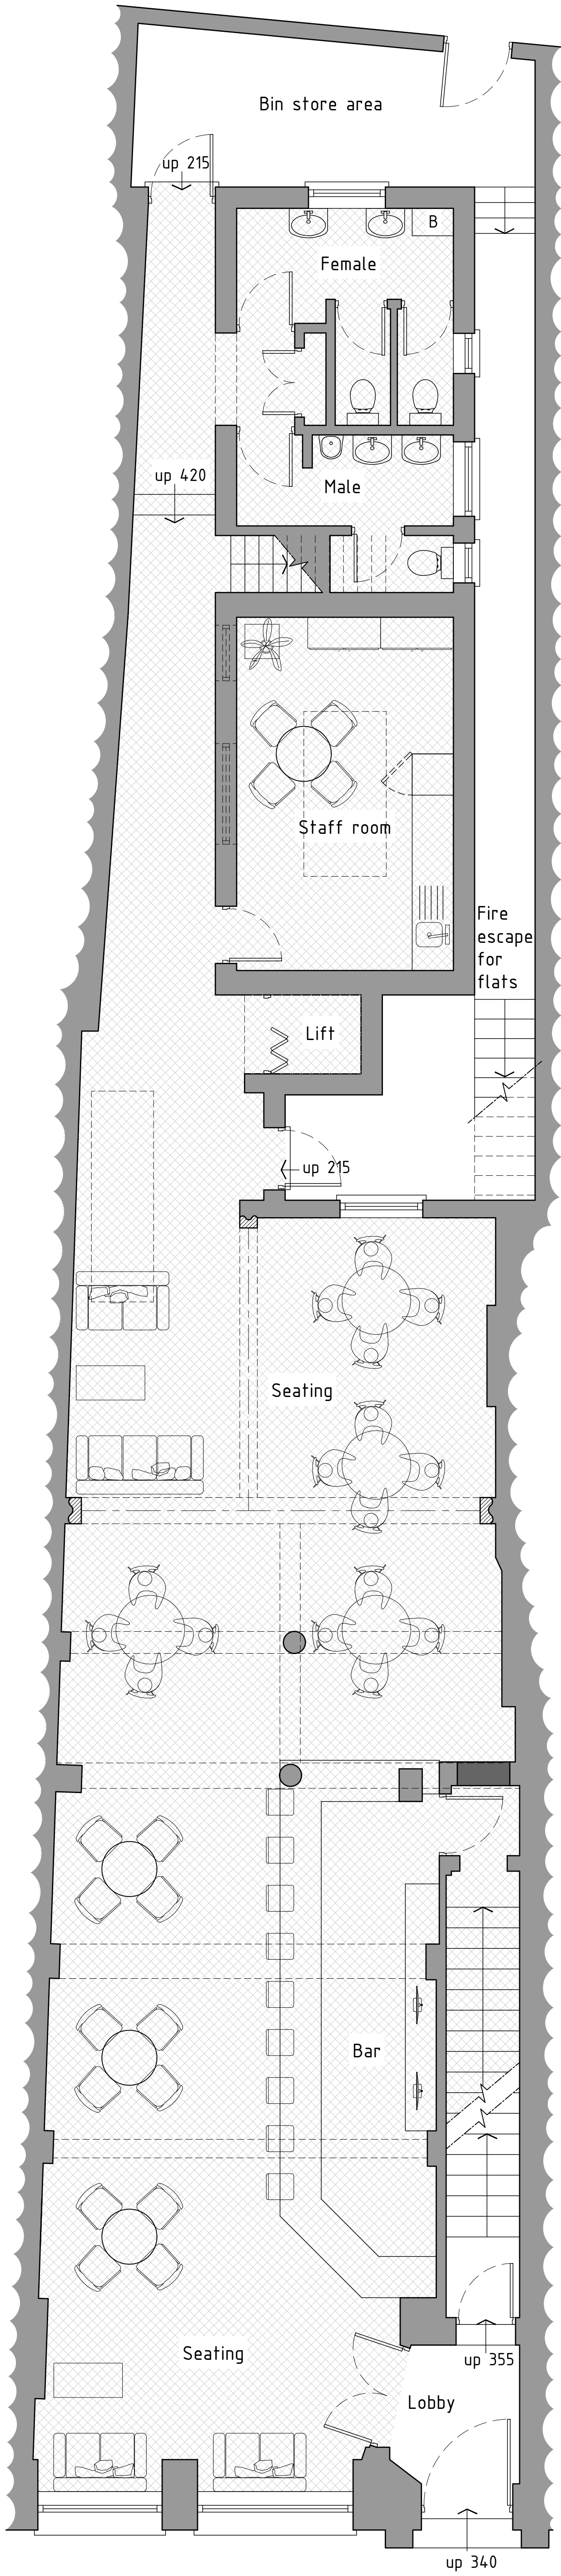


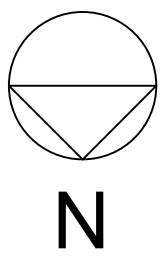


Ground floor plan 1:50

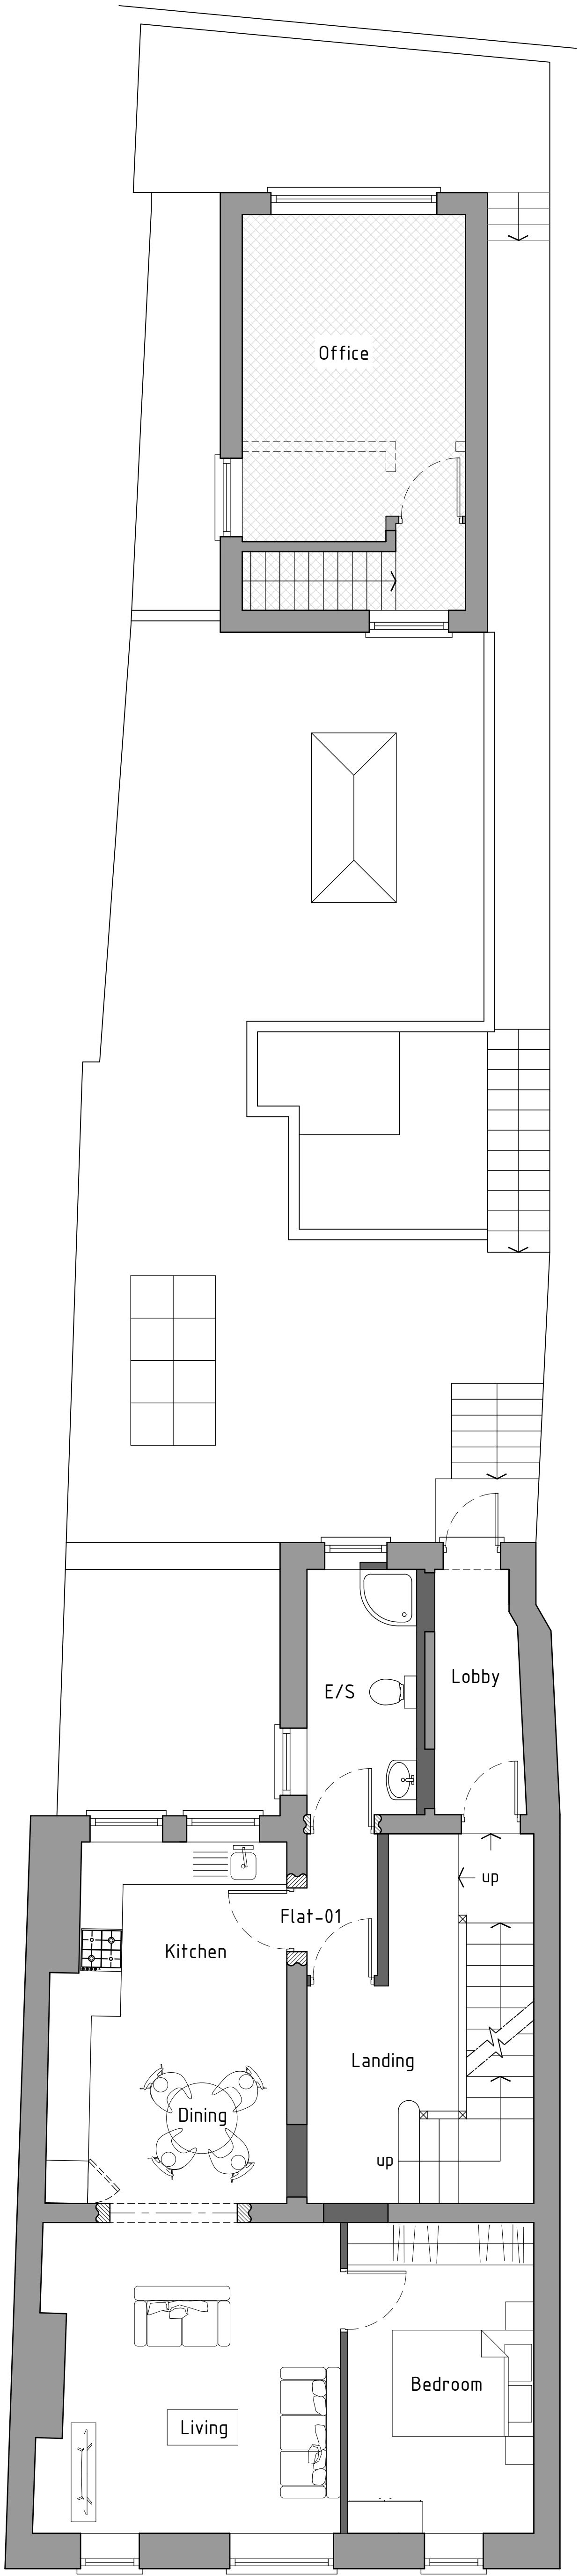

First floor plan 1:50

**HATCH
LEGEND**

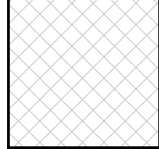 Area not used as
part of proposals
(cross hatched)

Proposed-02



HDS Architectural Services, The Foundry,
15 York Street, Wrexham
LL13 8LW
Tel (01978) 345250
www.hdsarchitectural.co.uk

Project; 33 High Street, Wrexham, LL13 8HY	
Title; 05-Proposed Ground & First Floor Plan	Scale (A1); 1:50
Dwg No; HS/PD/05.1	Date; 05.07.23
Revision;	