



First Floor Plan

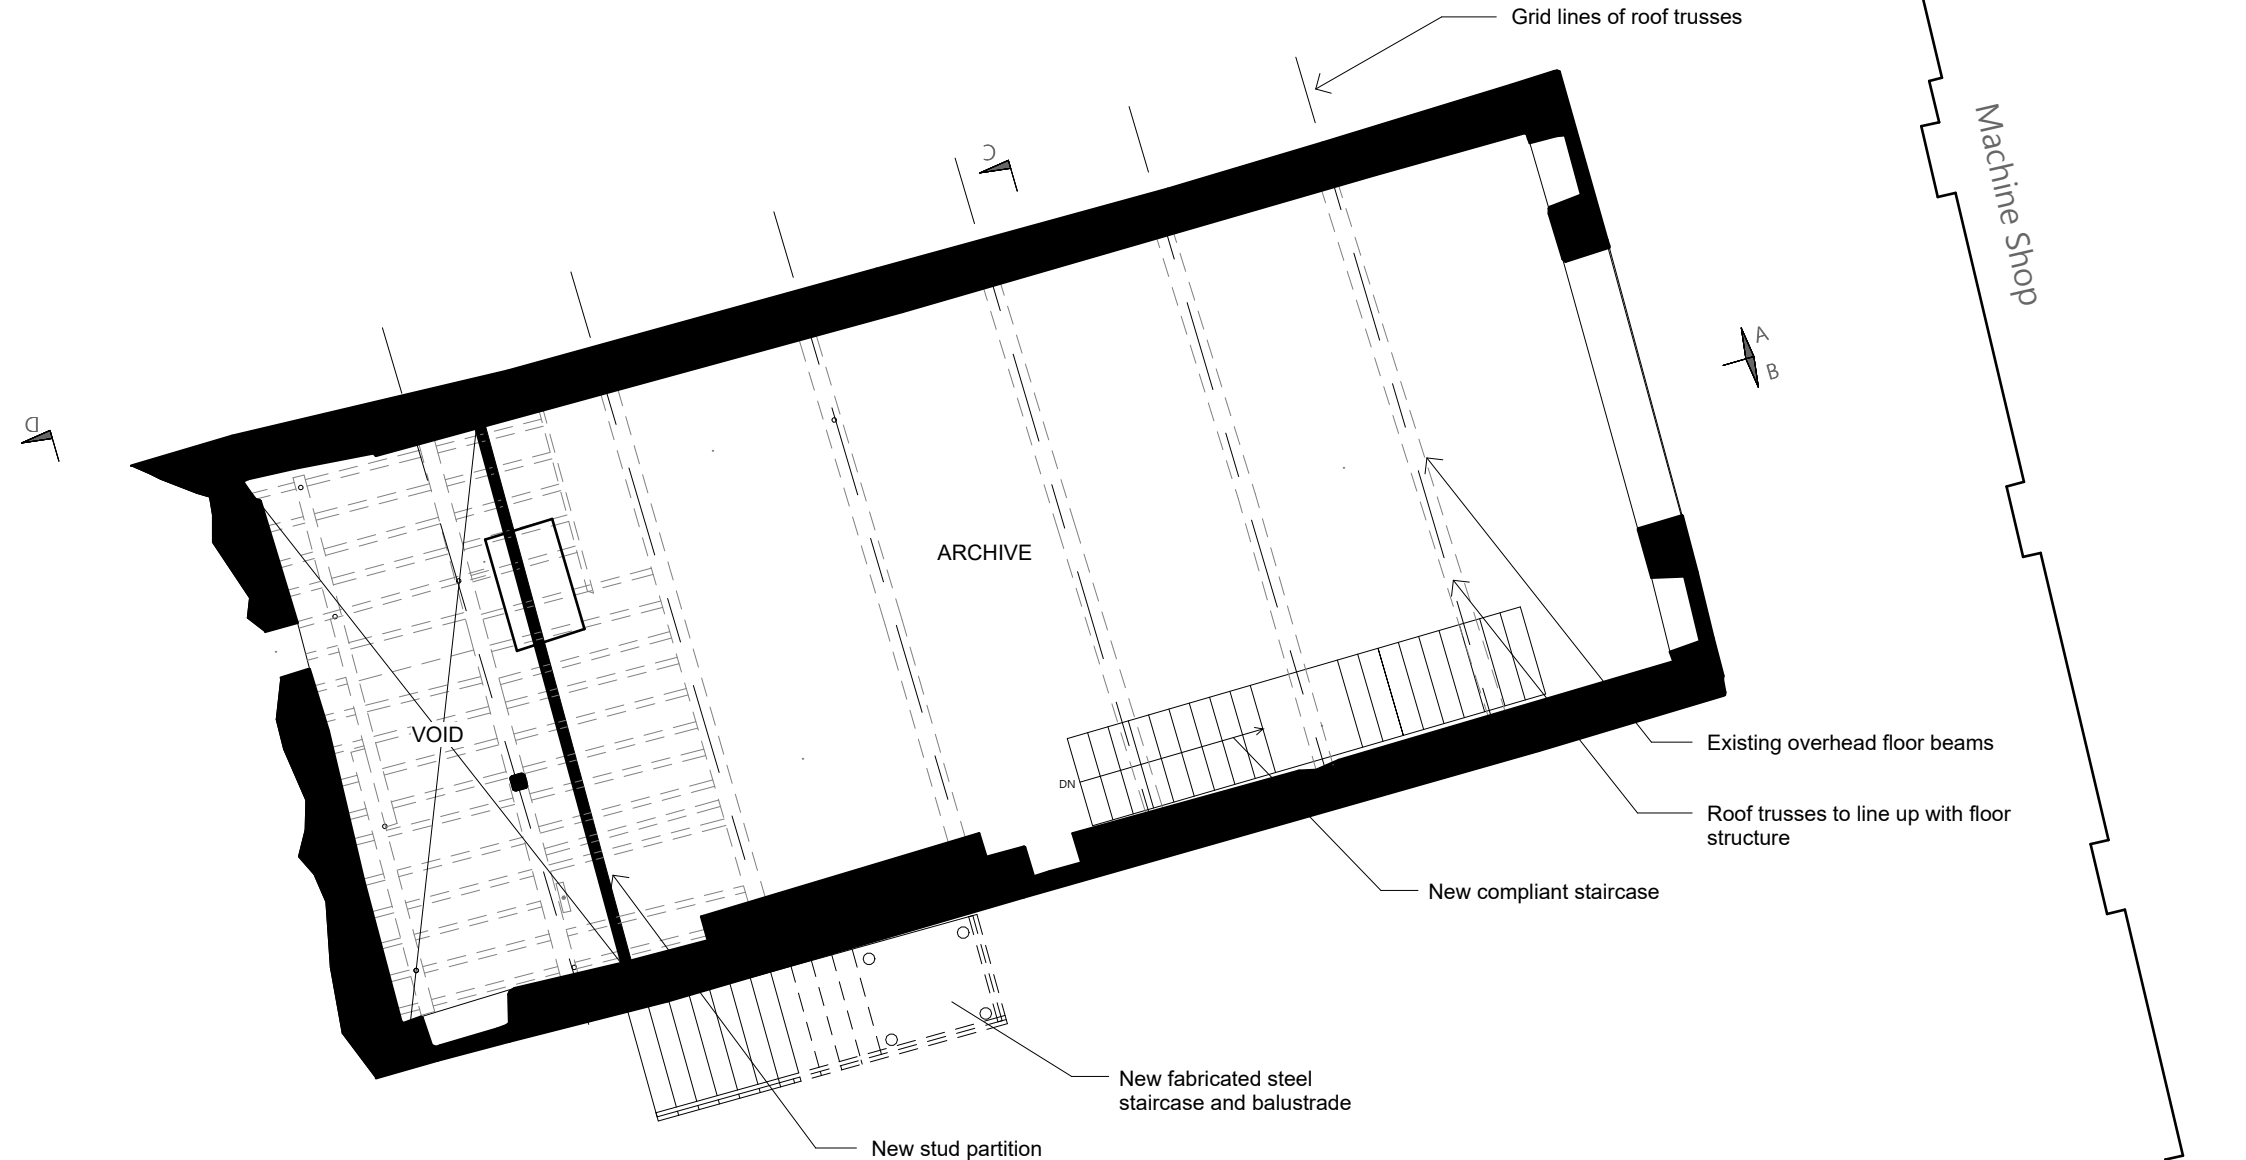

Ground Floor Plan

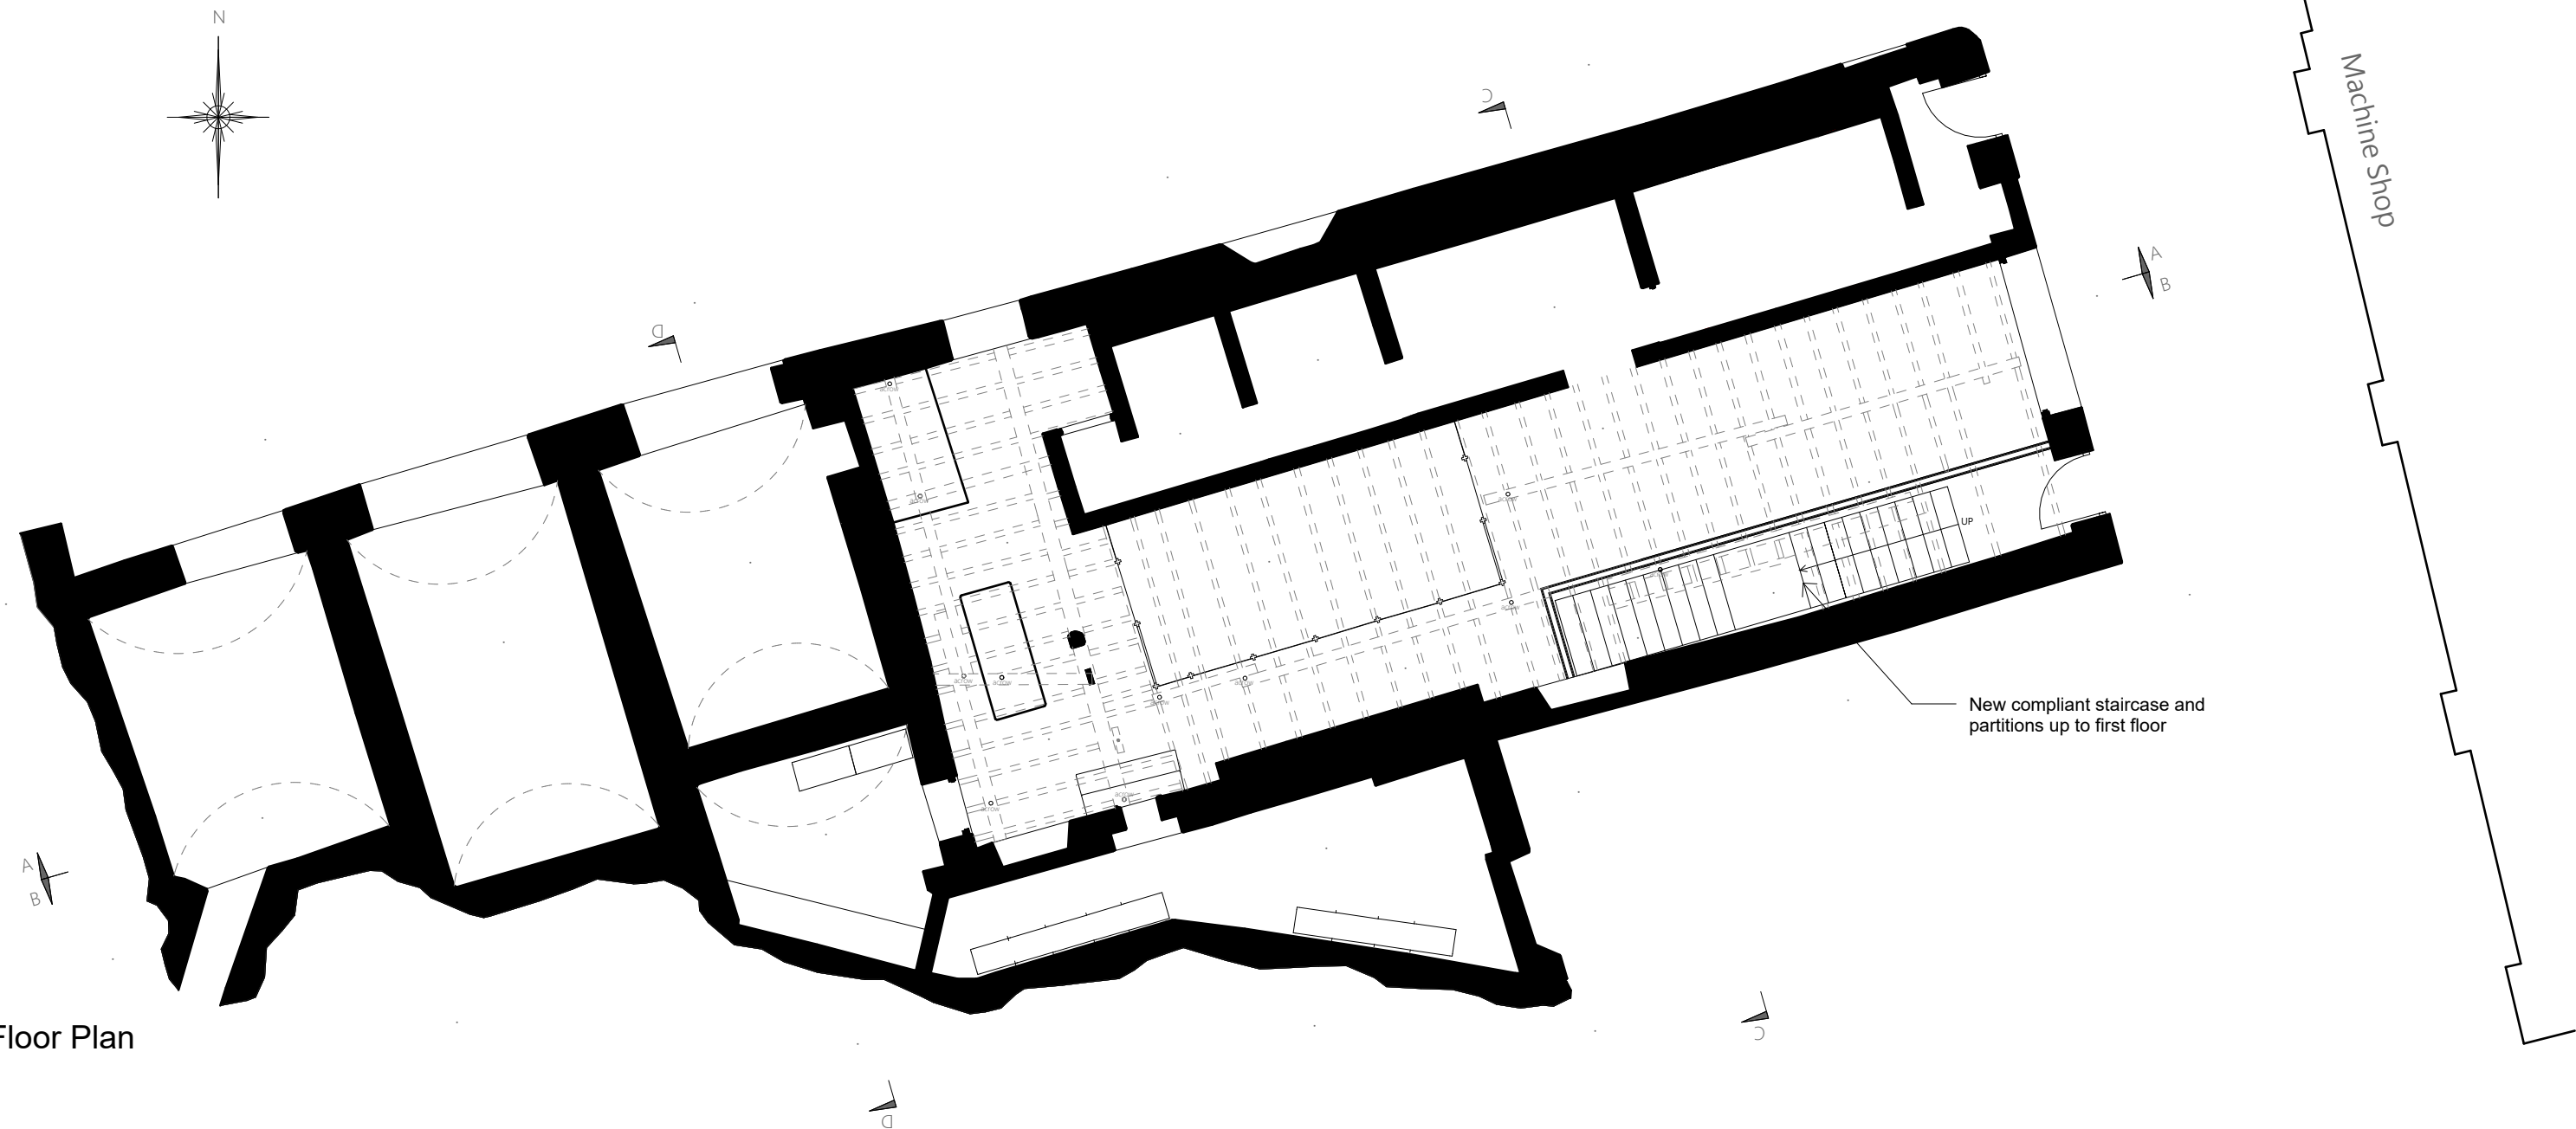

- General Notes
1. Contractor to verify all dimensions and check level datums on site
 2. All of the designs are the sole property of TACP Architects Ltd and may not be used without their written agreement
 3. All prints, specifications and their copyright are the property of TACP Architects Ltd
 4. All dimensions shall be checked on site before commencement of shop drawings, manufacture and all discrepancies must be reported to TACP Architects Ltd

Revisions				
Rev	Date	Description	By	Check
P1	25/08/23	Issue for Planning	LJ	JB

Client

Brymbo Heritage Trust

Project Title

Stori Brymbo

Sheet Name

Proposed Floor Plans - Pattern Shop - Heritage Area

Purpose of Issue

Planning Application

Status

Scale

1 : 100@A2

Date

06/06/23

Drawn By

LJ

Checked By

JB

Office

Wrexham

Job Number

17003

Project•Originator•Zone•Level•Type•Role•Number

BMSTACP-P- ZZ- DR-A-101

Revision

P1

TACP Architects Ltd
Pembroke House
Ellice Way, Wrexham Technology Park,
Wrexham, LL13 7YT
01978 291161

admin@tacparchitects.co.uk
www.tacparchitects.co.uk

TACP
Architects Ltd

Architecture • Interior Design • Healthcare Planning • Conservation • Masterplanning • Sustainable Design