



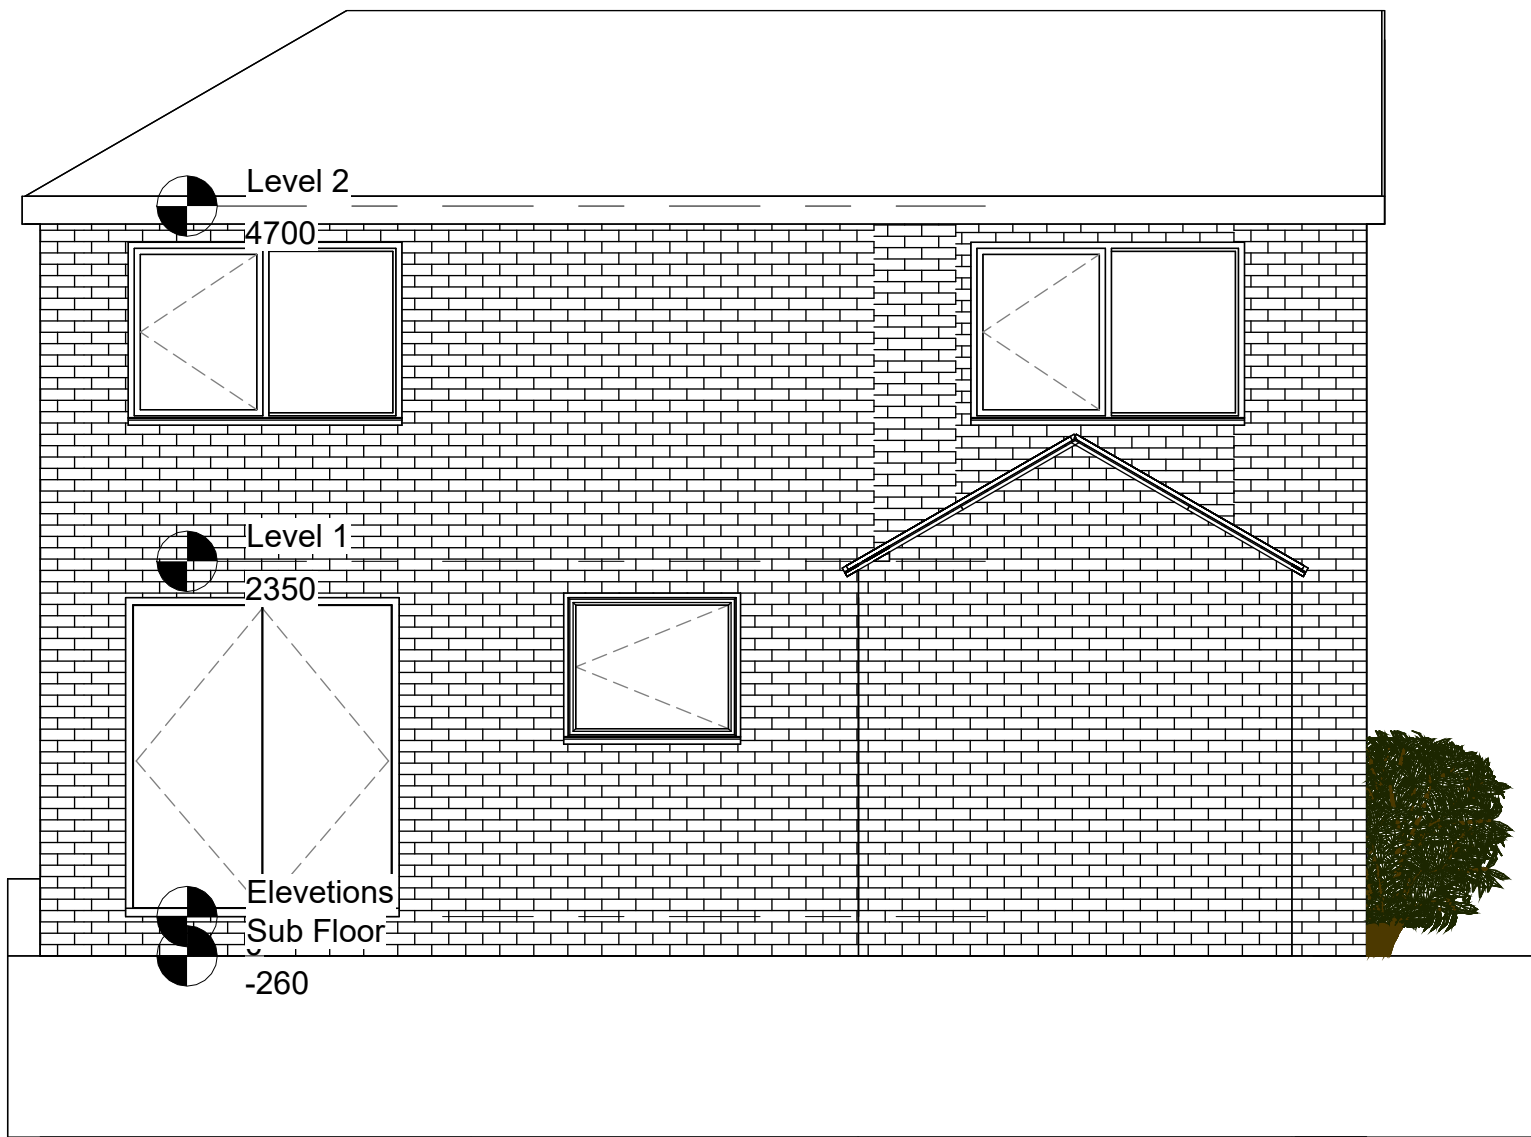


1 North Original
1 : 50

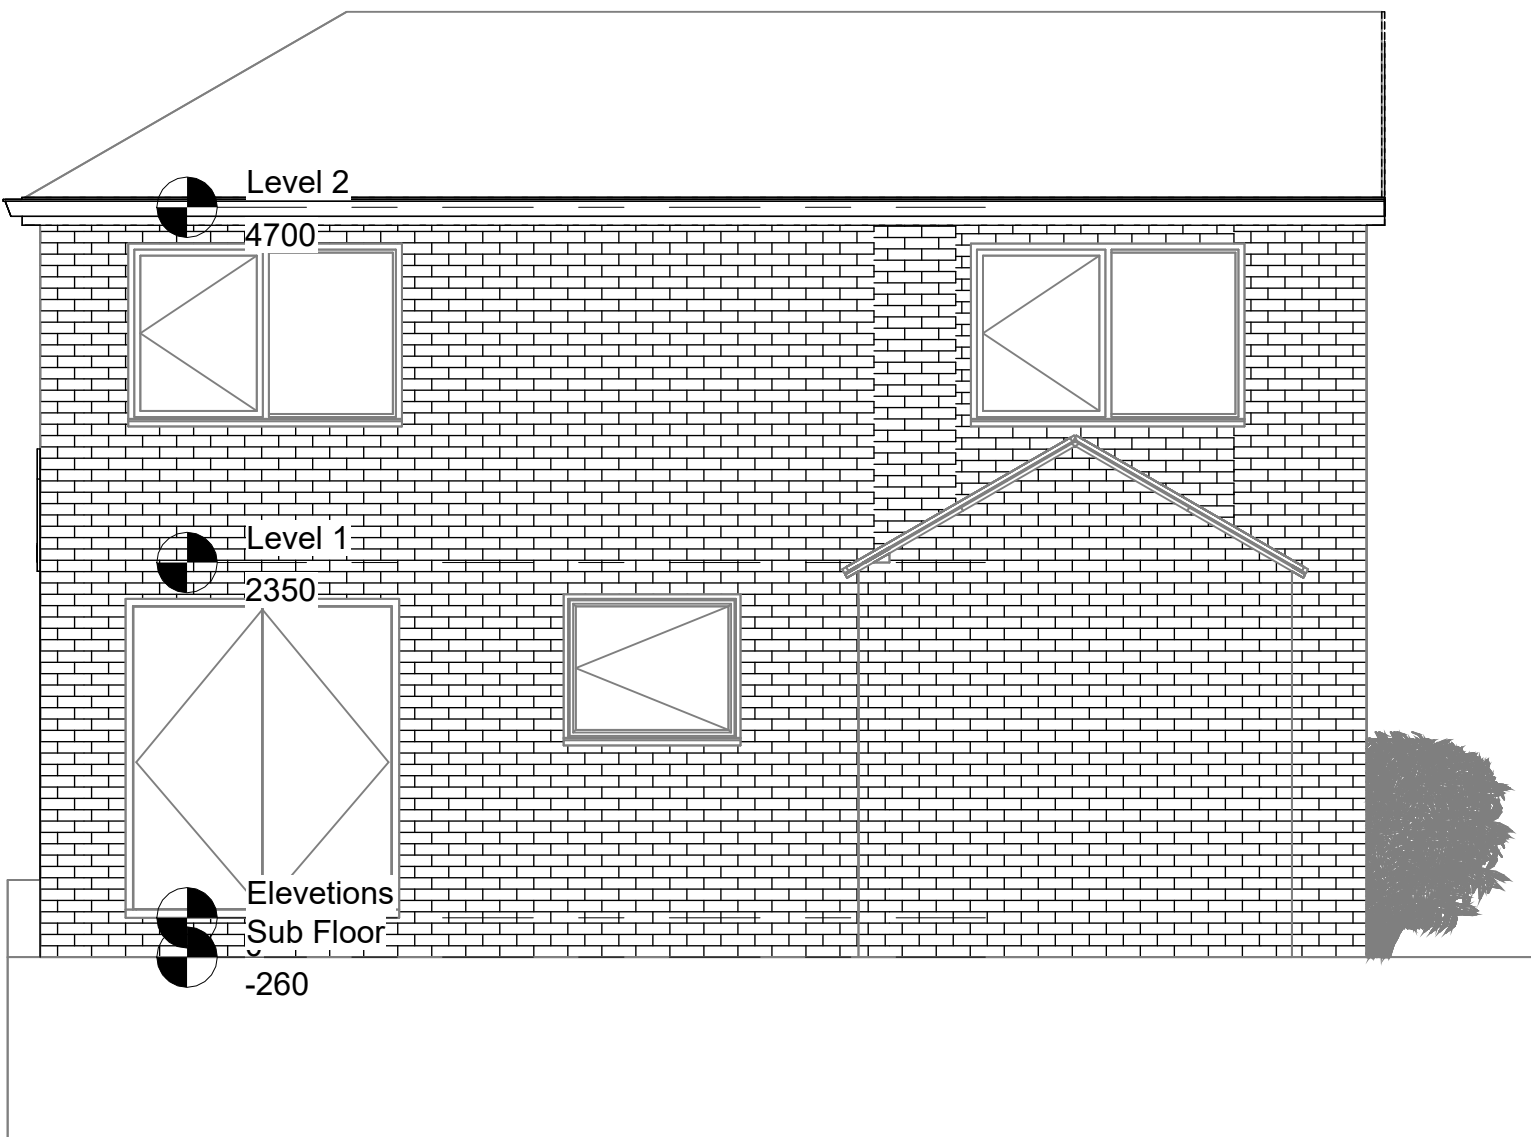

2 North Proposed
1 : 50



3 South Original
1 : 50

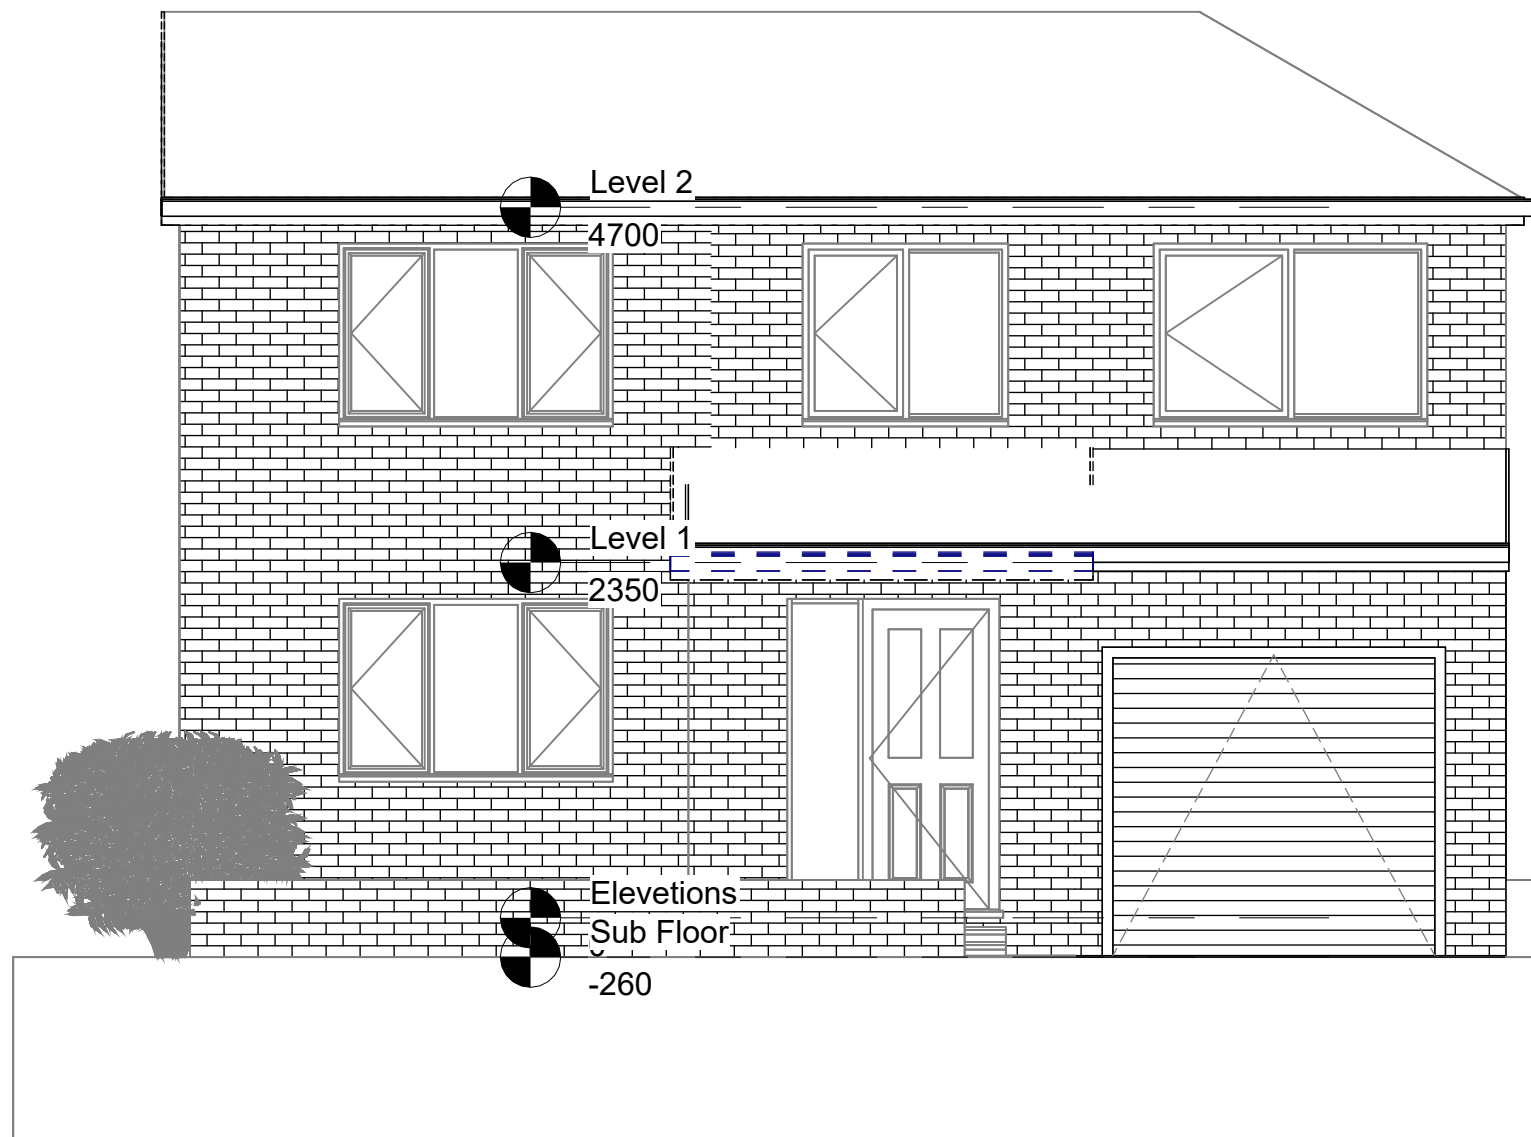

4 South Proposed
1 : 50

Rev	Description	Date

CODE	SUITABILITY DESCRIPTION
STATUS	PURPOSE OF ISSUE

www.autodesk.com/revit

PROJECT
Ryans Extention

TITLE
North and South Elevation

CLIENT
Owner

DRAWN BY Author	CHECKED BY Checker	DATE 02/16/24
SCALE (@ A1) 1 : 50	PROJECT NUMBER Project Number	REV
DRAWING NUMBER A103		