




Front Elevation 1:100

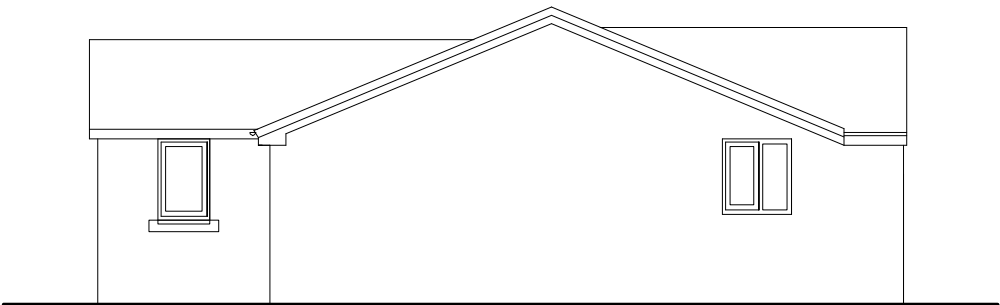


Side Elevation 1:100

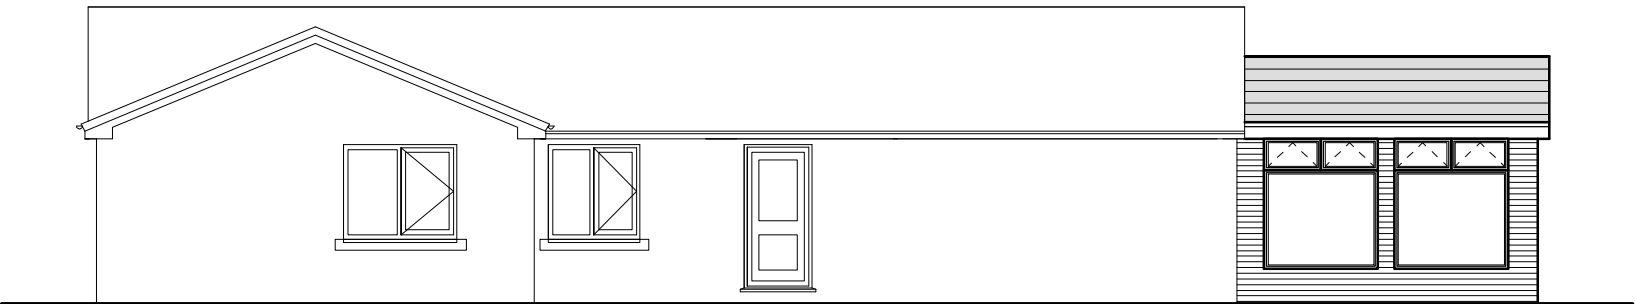

Rear Elevation 1:100

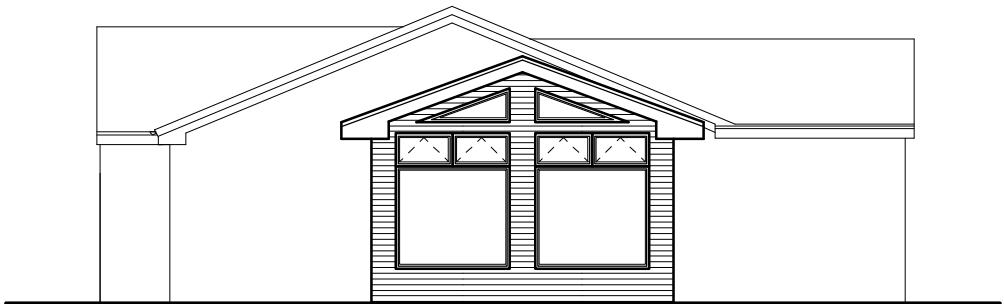

Side Elevation 1:100

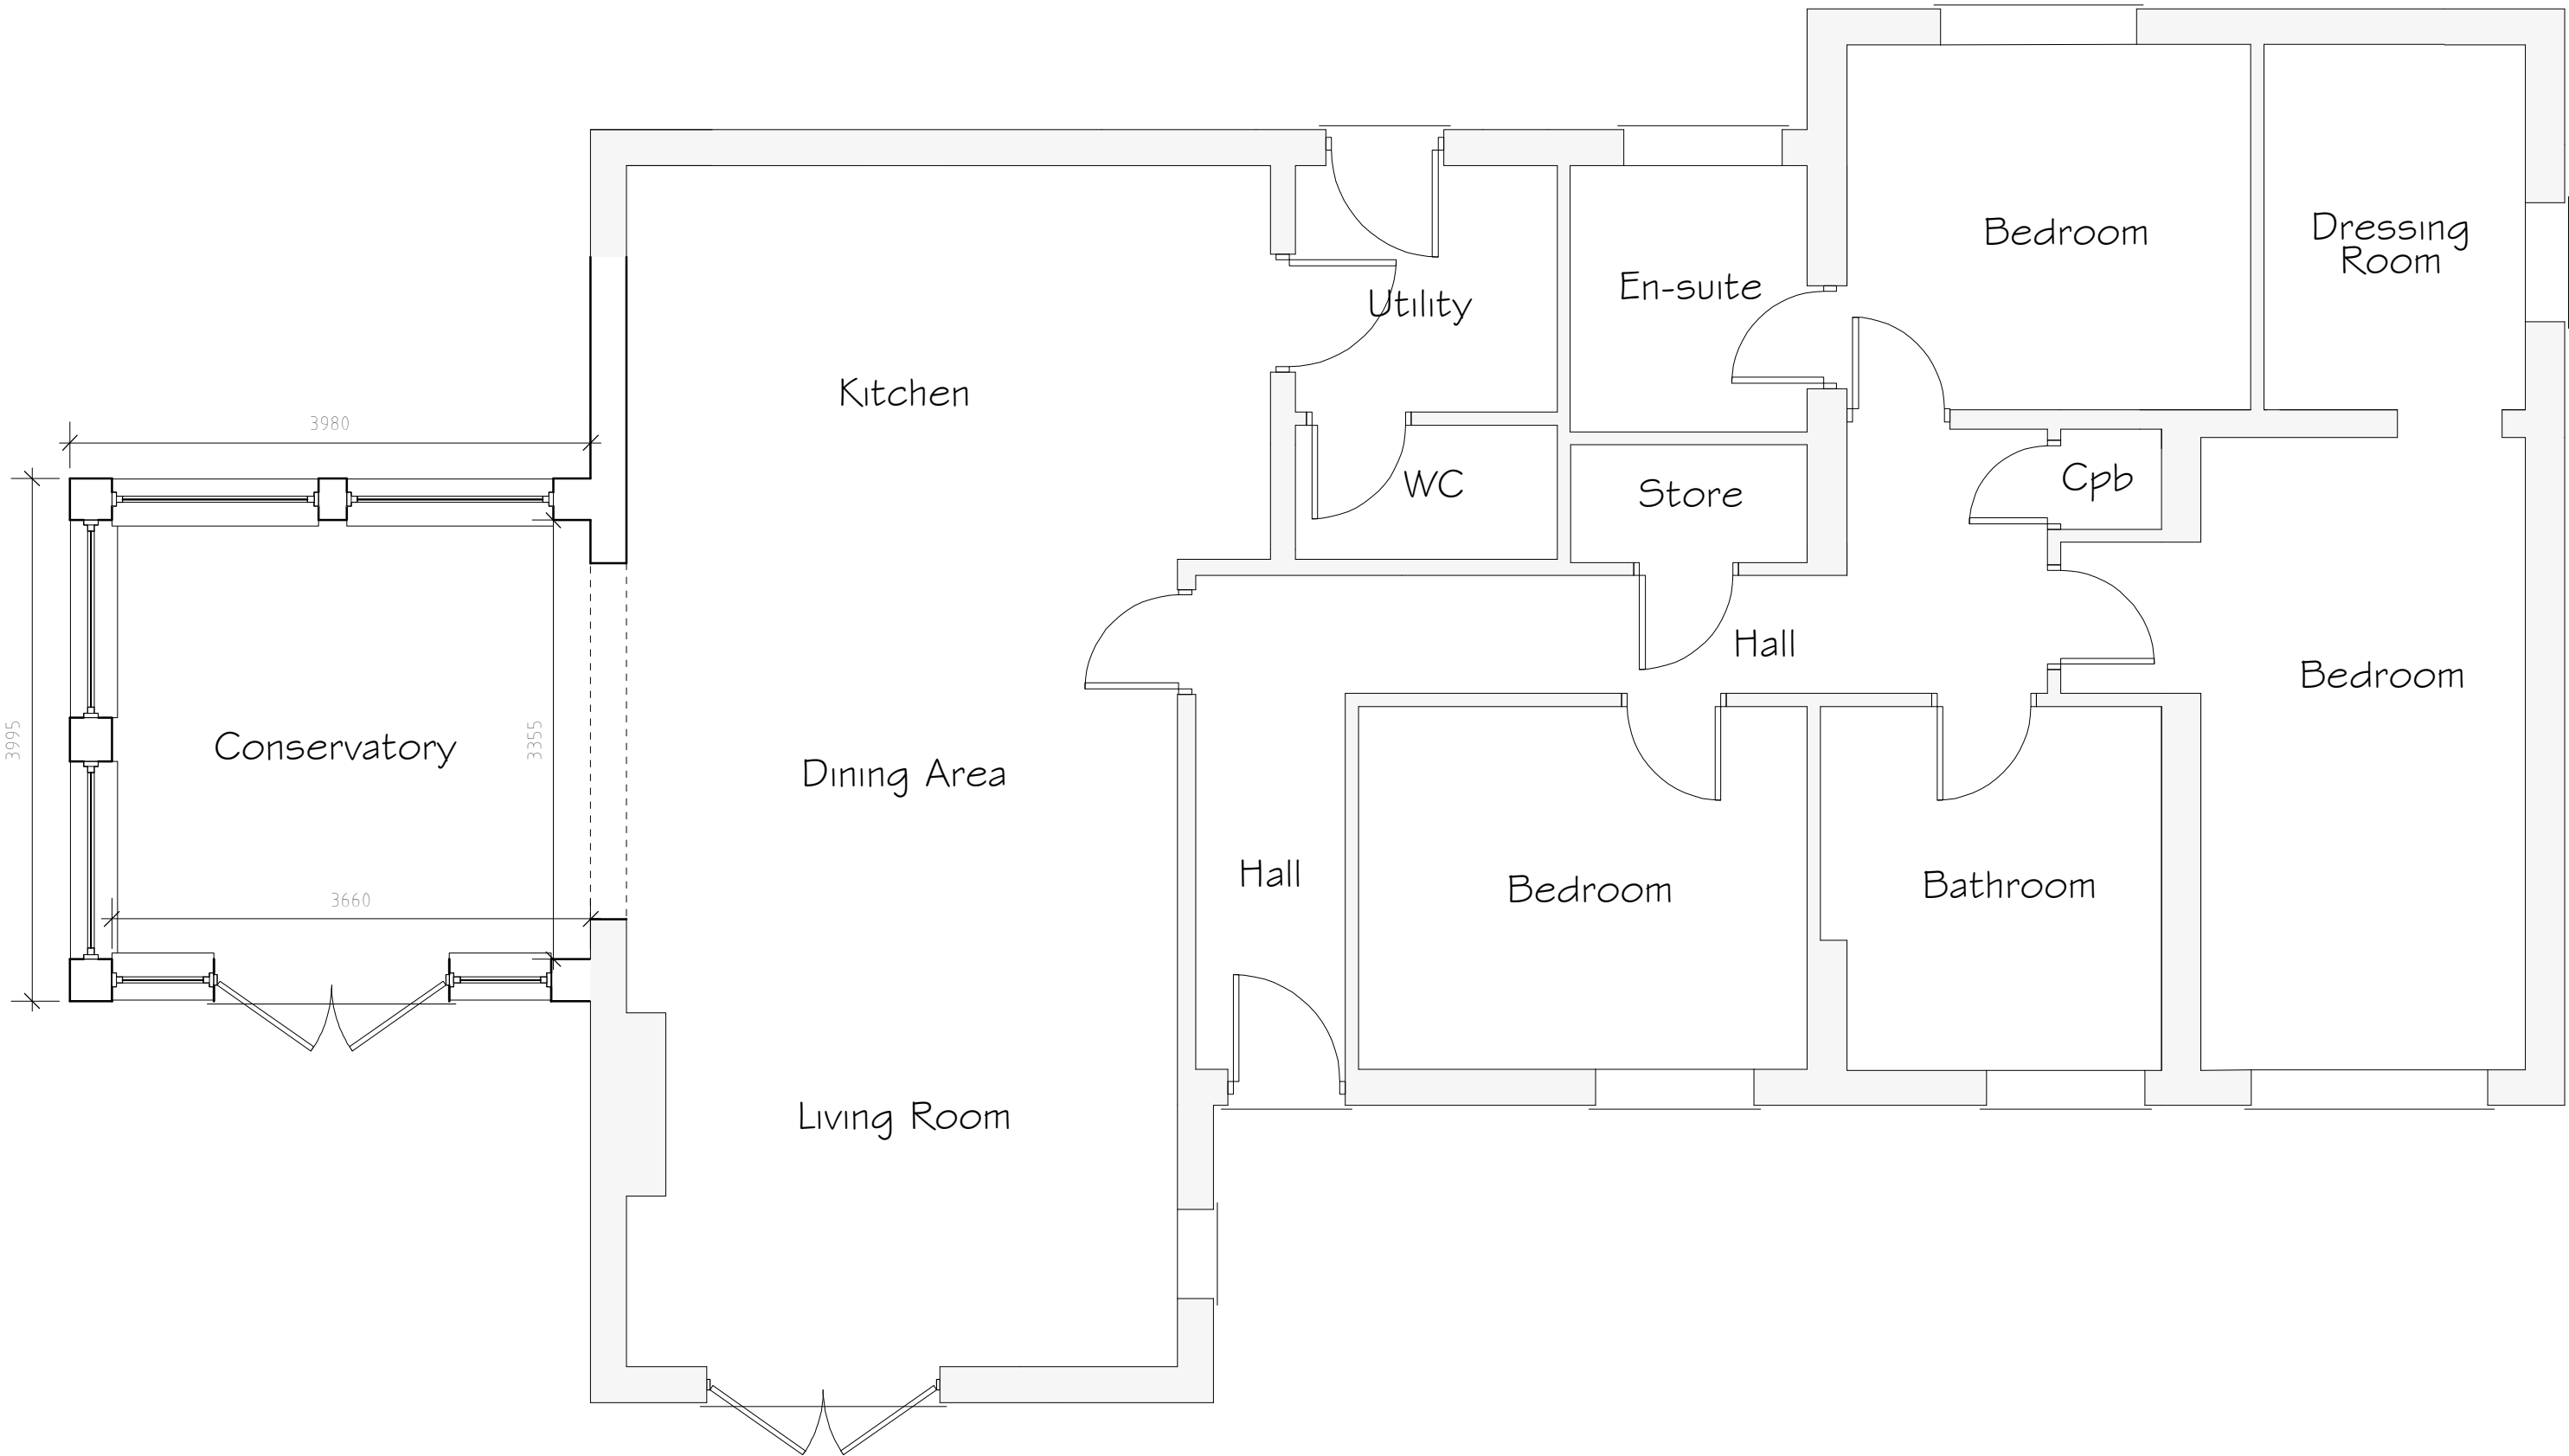

Ground Floor Plan 1:50

External Facing Materials
External walls comprise brickwork.

Roofing Materials
Roof coverings comprise tiles to match existing.

All windows comprise sealed double glazed units set in uPVC frames.

Rainwater to be collected in square uPVC guttering and uPVC downpipes, to discharge to soakaways located in garden.

Rev	Date	Detail	Initial

Project: Proposed alterations to, 9 Caernarvon Road, Borras, Wrexham, LL12 7TT	
Title: Planning	Scale: (A2) 1:50 & 1:100

Drawn By: E.M.Jackson	Date: April 2023
Drawing No: P150/003	Sheet: 1 of 1

Office 3K4,
Redwither Business Tower,
Wrexham. LL13 9XT
Tel: 01978 356500
www.blueprintarchitectural.com
© copyright all rights reserved