



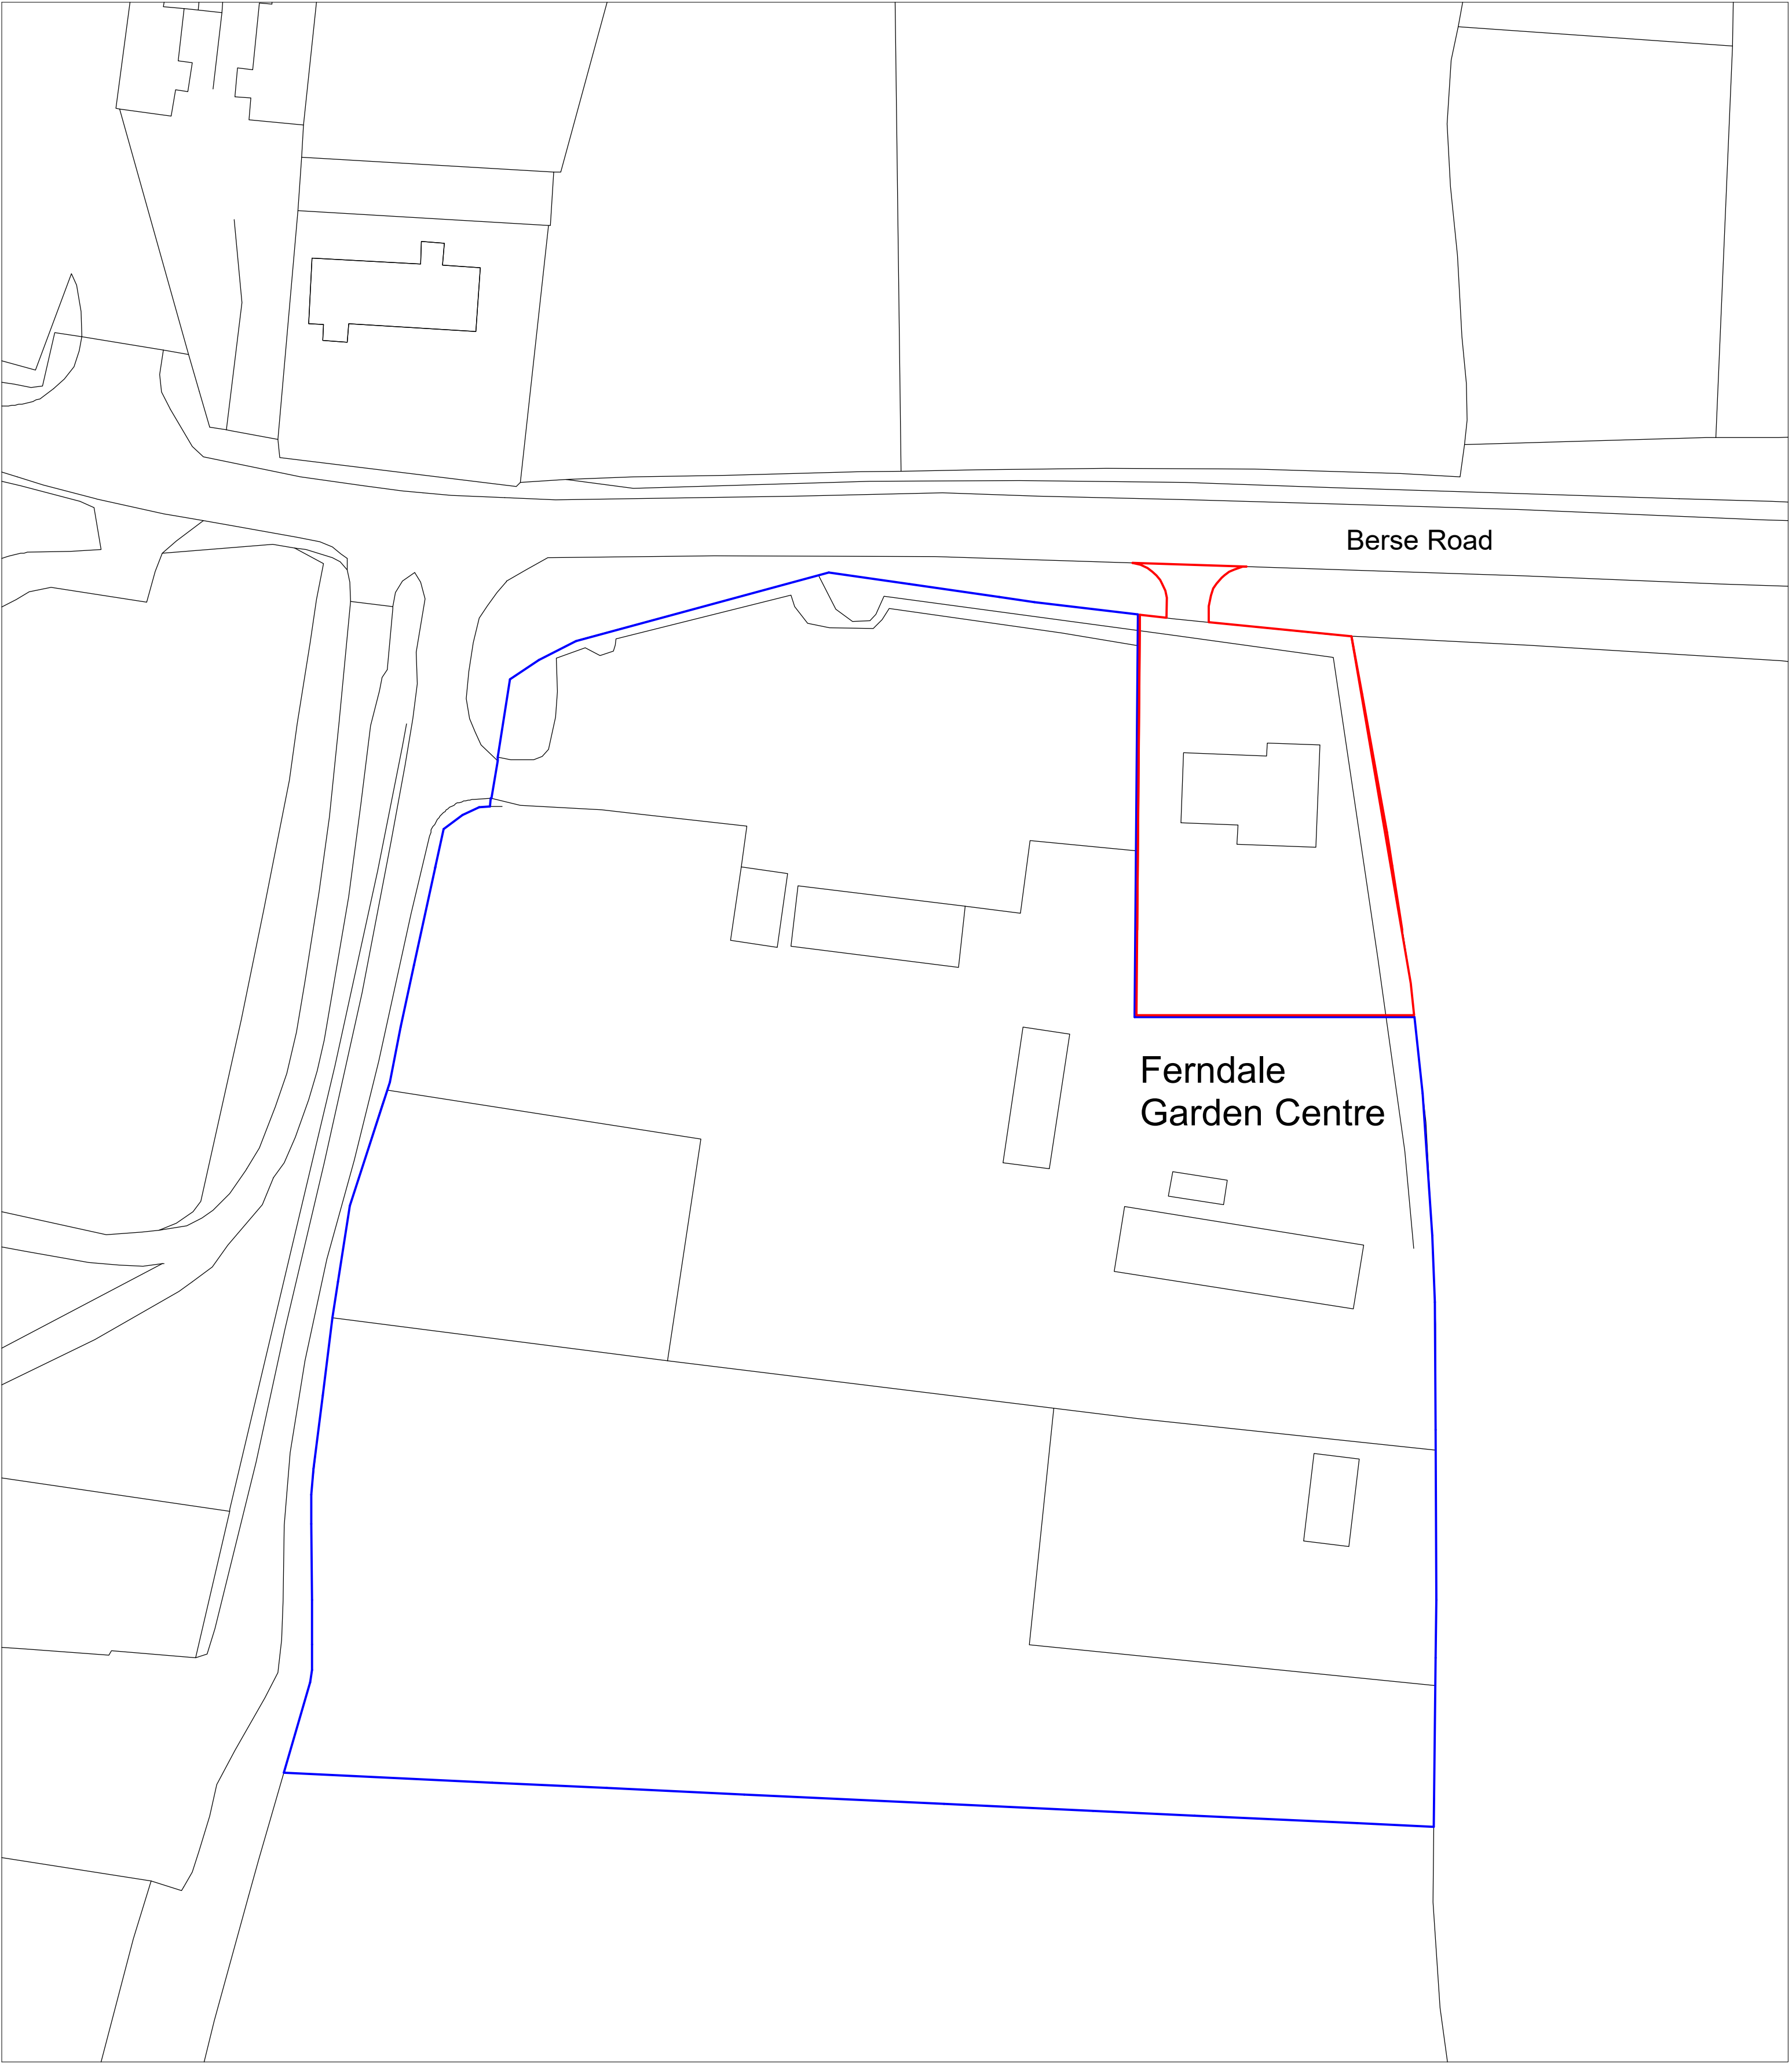

Site Plan 1:500

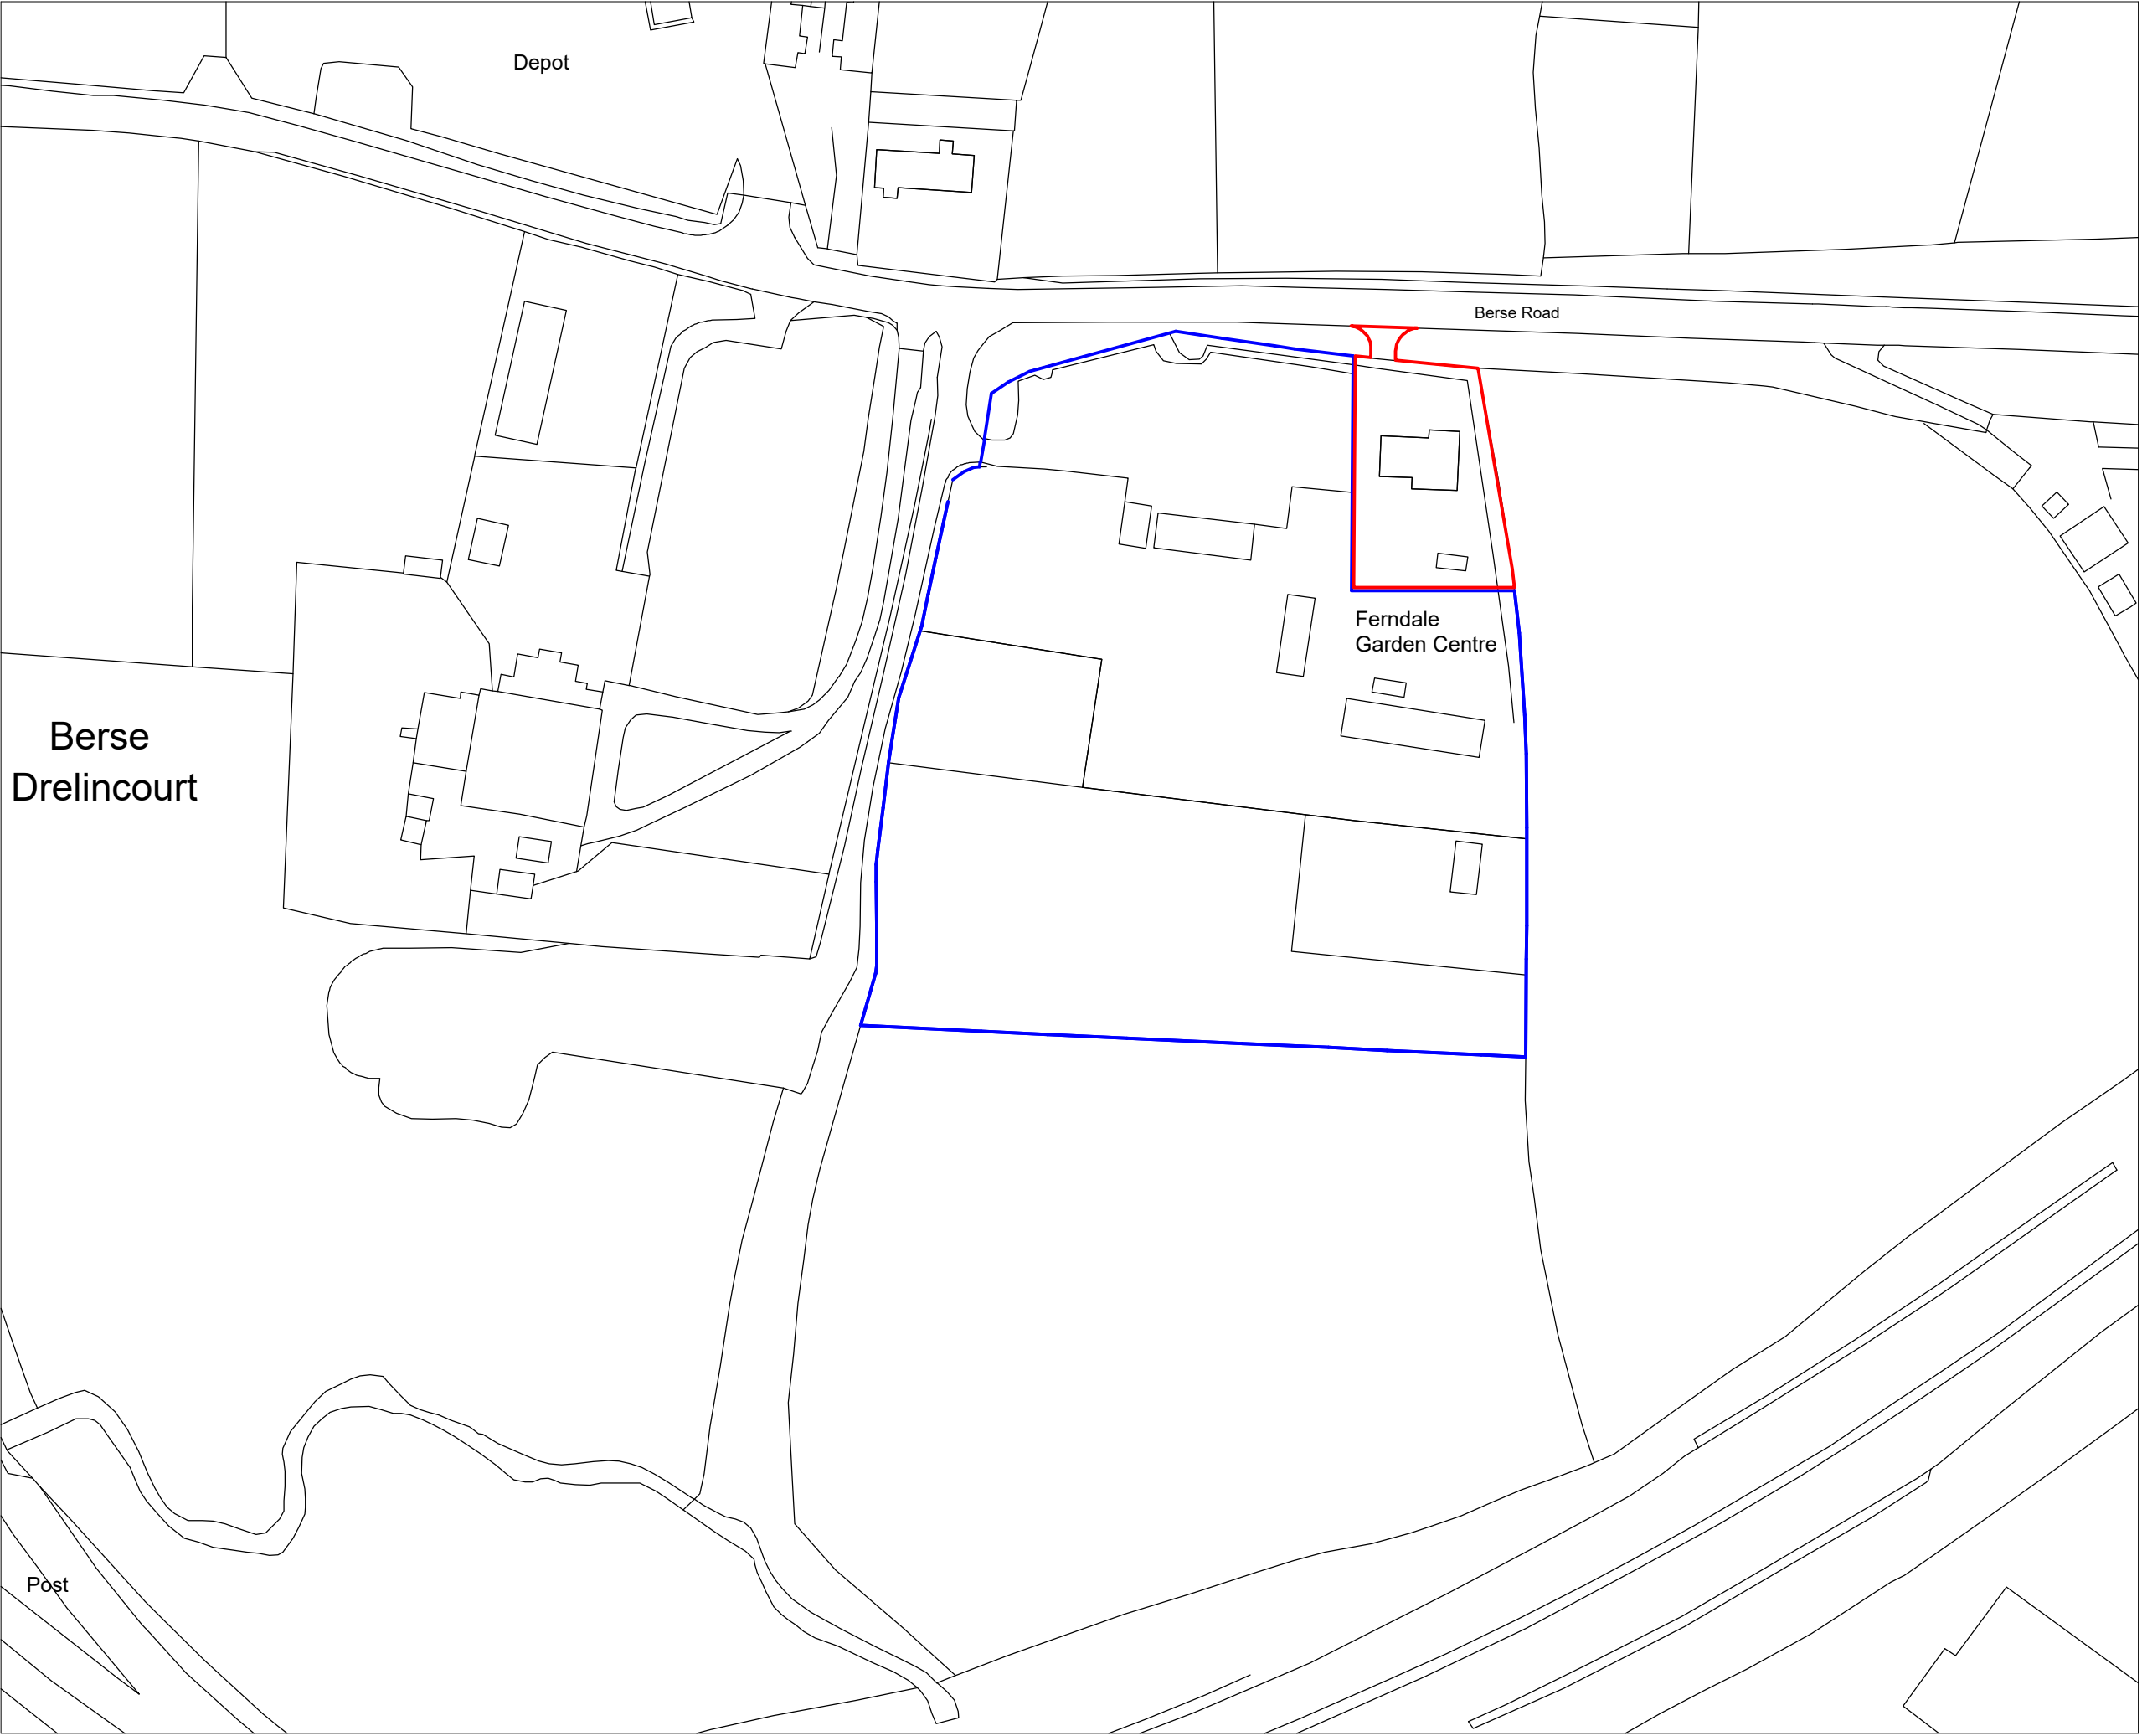

Location Plan 1:1250

Rev	Date	Detail	Initial

Project: Proposed vehicular access to The Bungalow, Ferndale Garden Centre, Berse Road, Caego, Wrexham. LL11 6TP	
Title: Existing: Site & Location Plan	Scale: (A1) 1:500 & 1:1250

Drawn By: D.J.Edwards	Date: Oct 2023
Drawing No: H163/001	Sheet: 1 of 1



Office 3K4,
Redwither Business Tower,
Wrexham, LL13 9XT
Tel: 01978 356500
www.blueprintarchitectural.com