




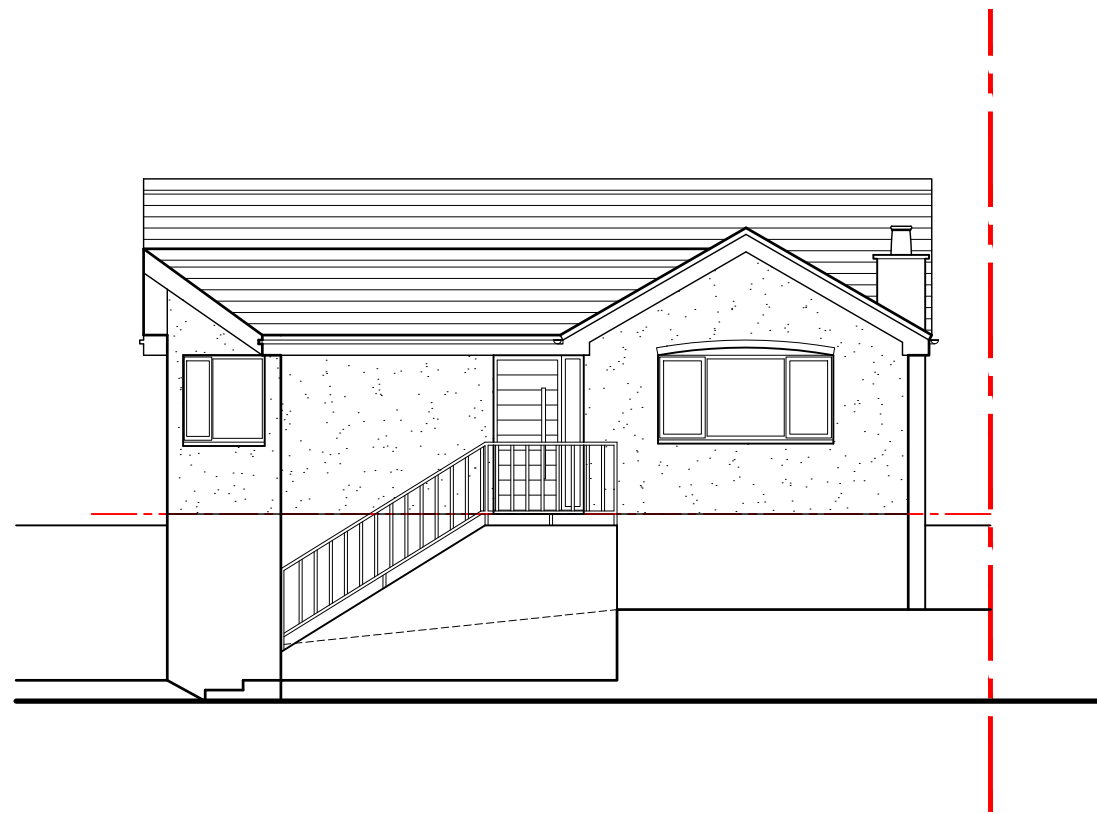


Front elevation 1:100

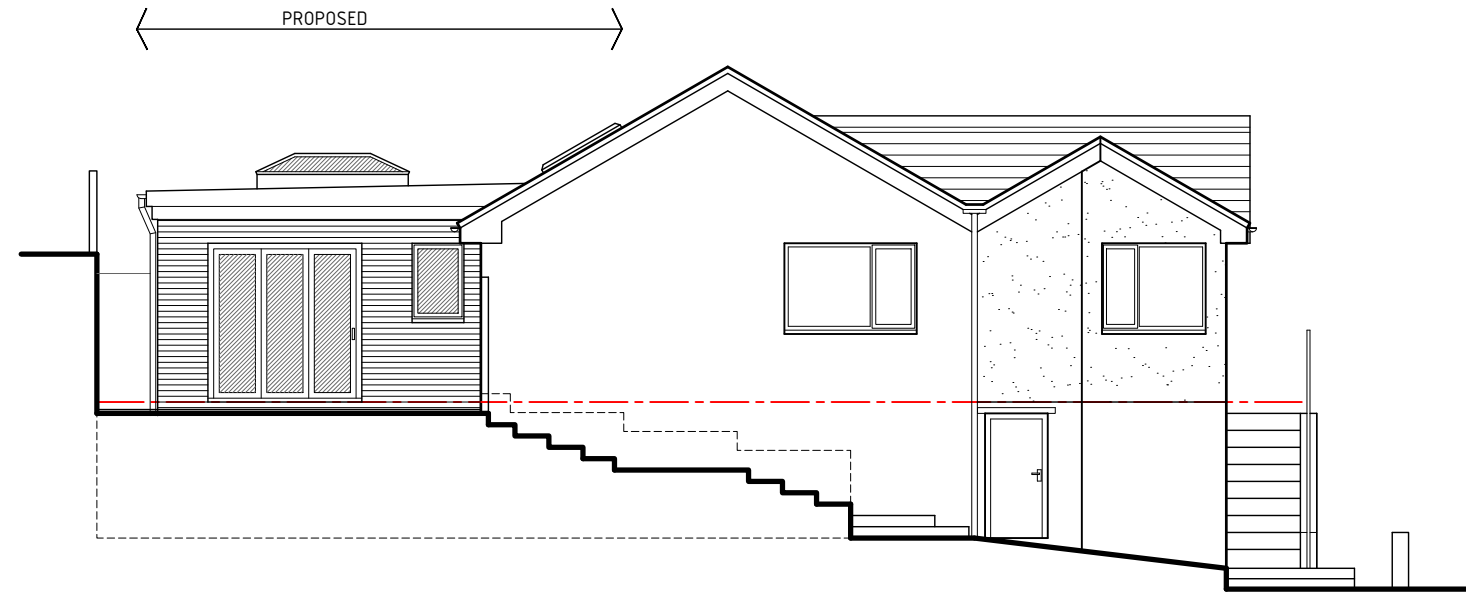

Side-01 elevation 1:100

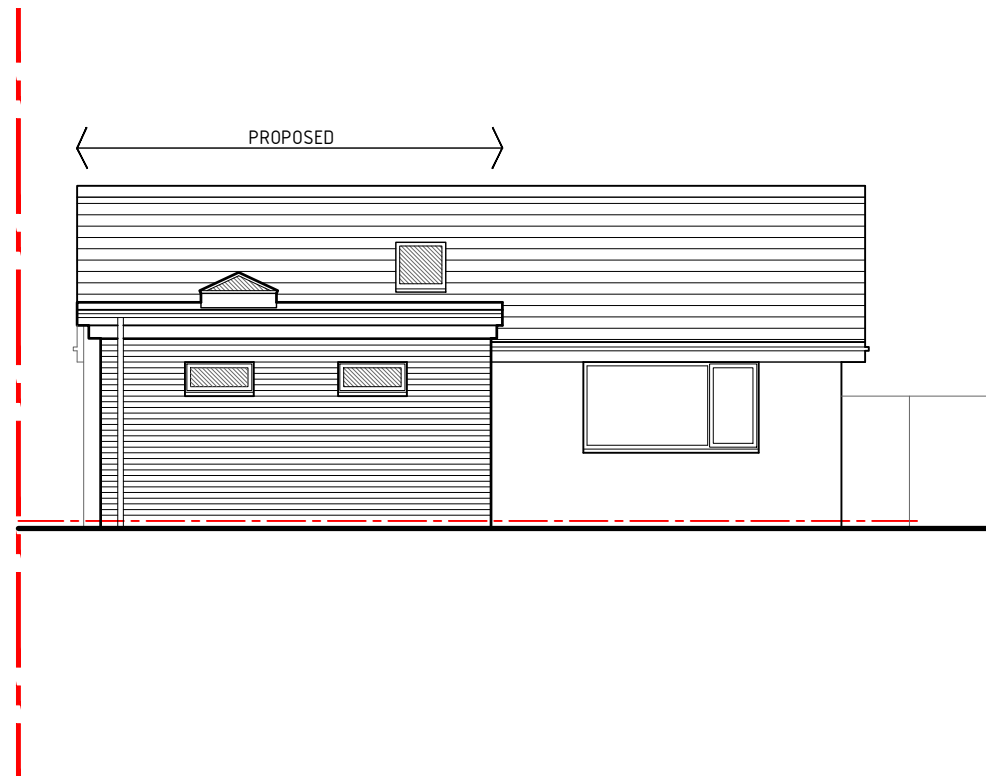

Rear elevation 1:100

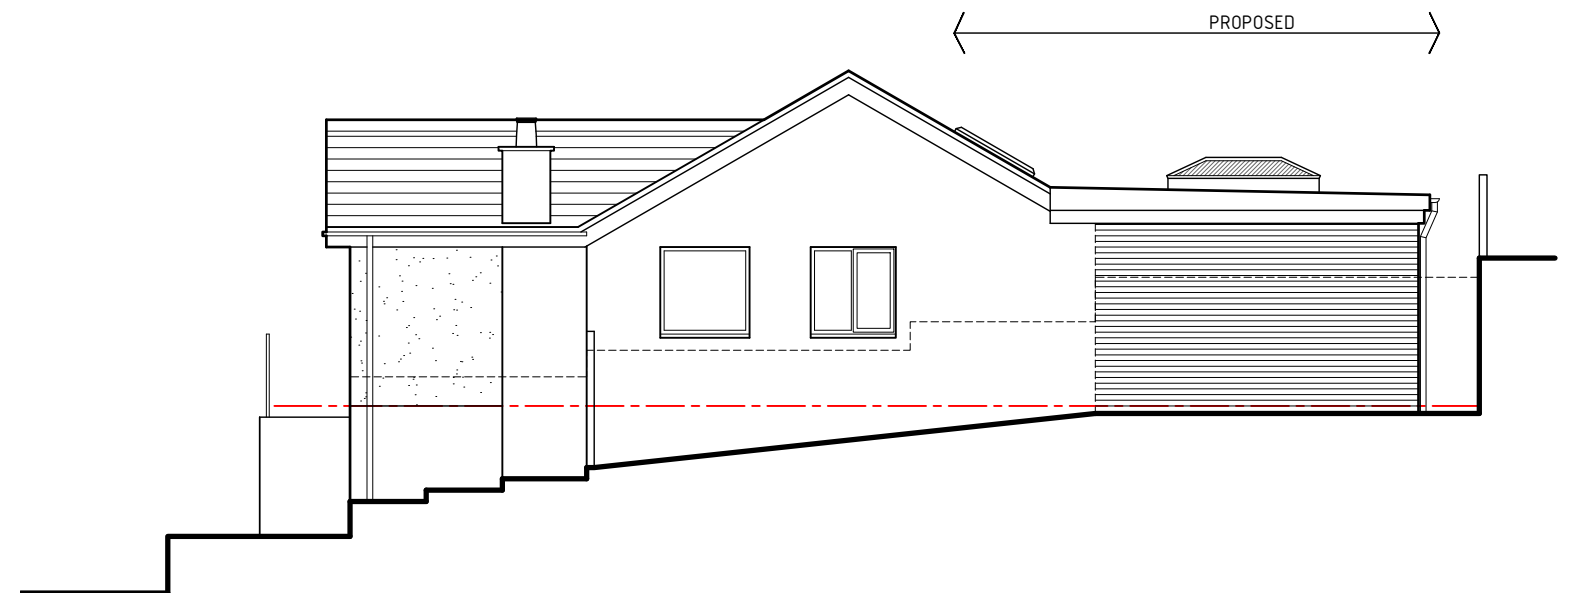

Side-02 elevation 1:100

Proposed-02

 HDS Architectural Services, The Foundry, 15 Yorke Street, Wrexham LL13 8LW Tel (01978) 345250 www.hdsarchitectural.co.uk	Project; 12 Cae Bryn, Garth, Llangollen, LL20 7DQ		Dwg No; CB/PD/04-02	Date; 12.06.23
	Title; 04-Proposed Elevations	Scale (A3); 1:100	Revision;	