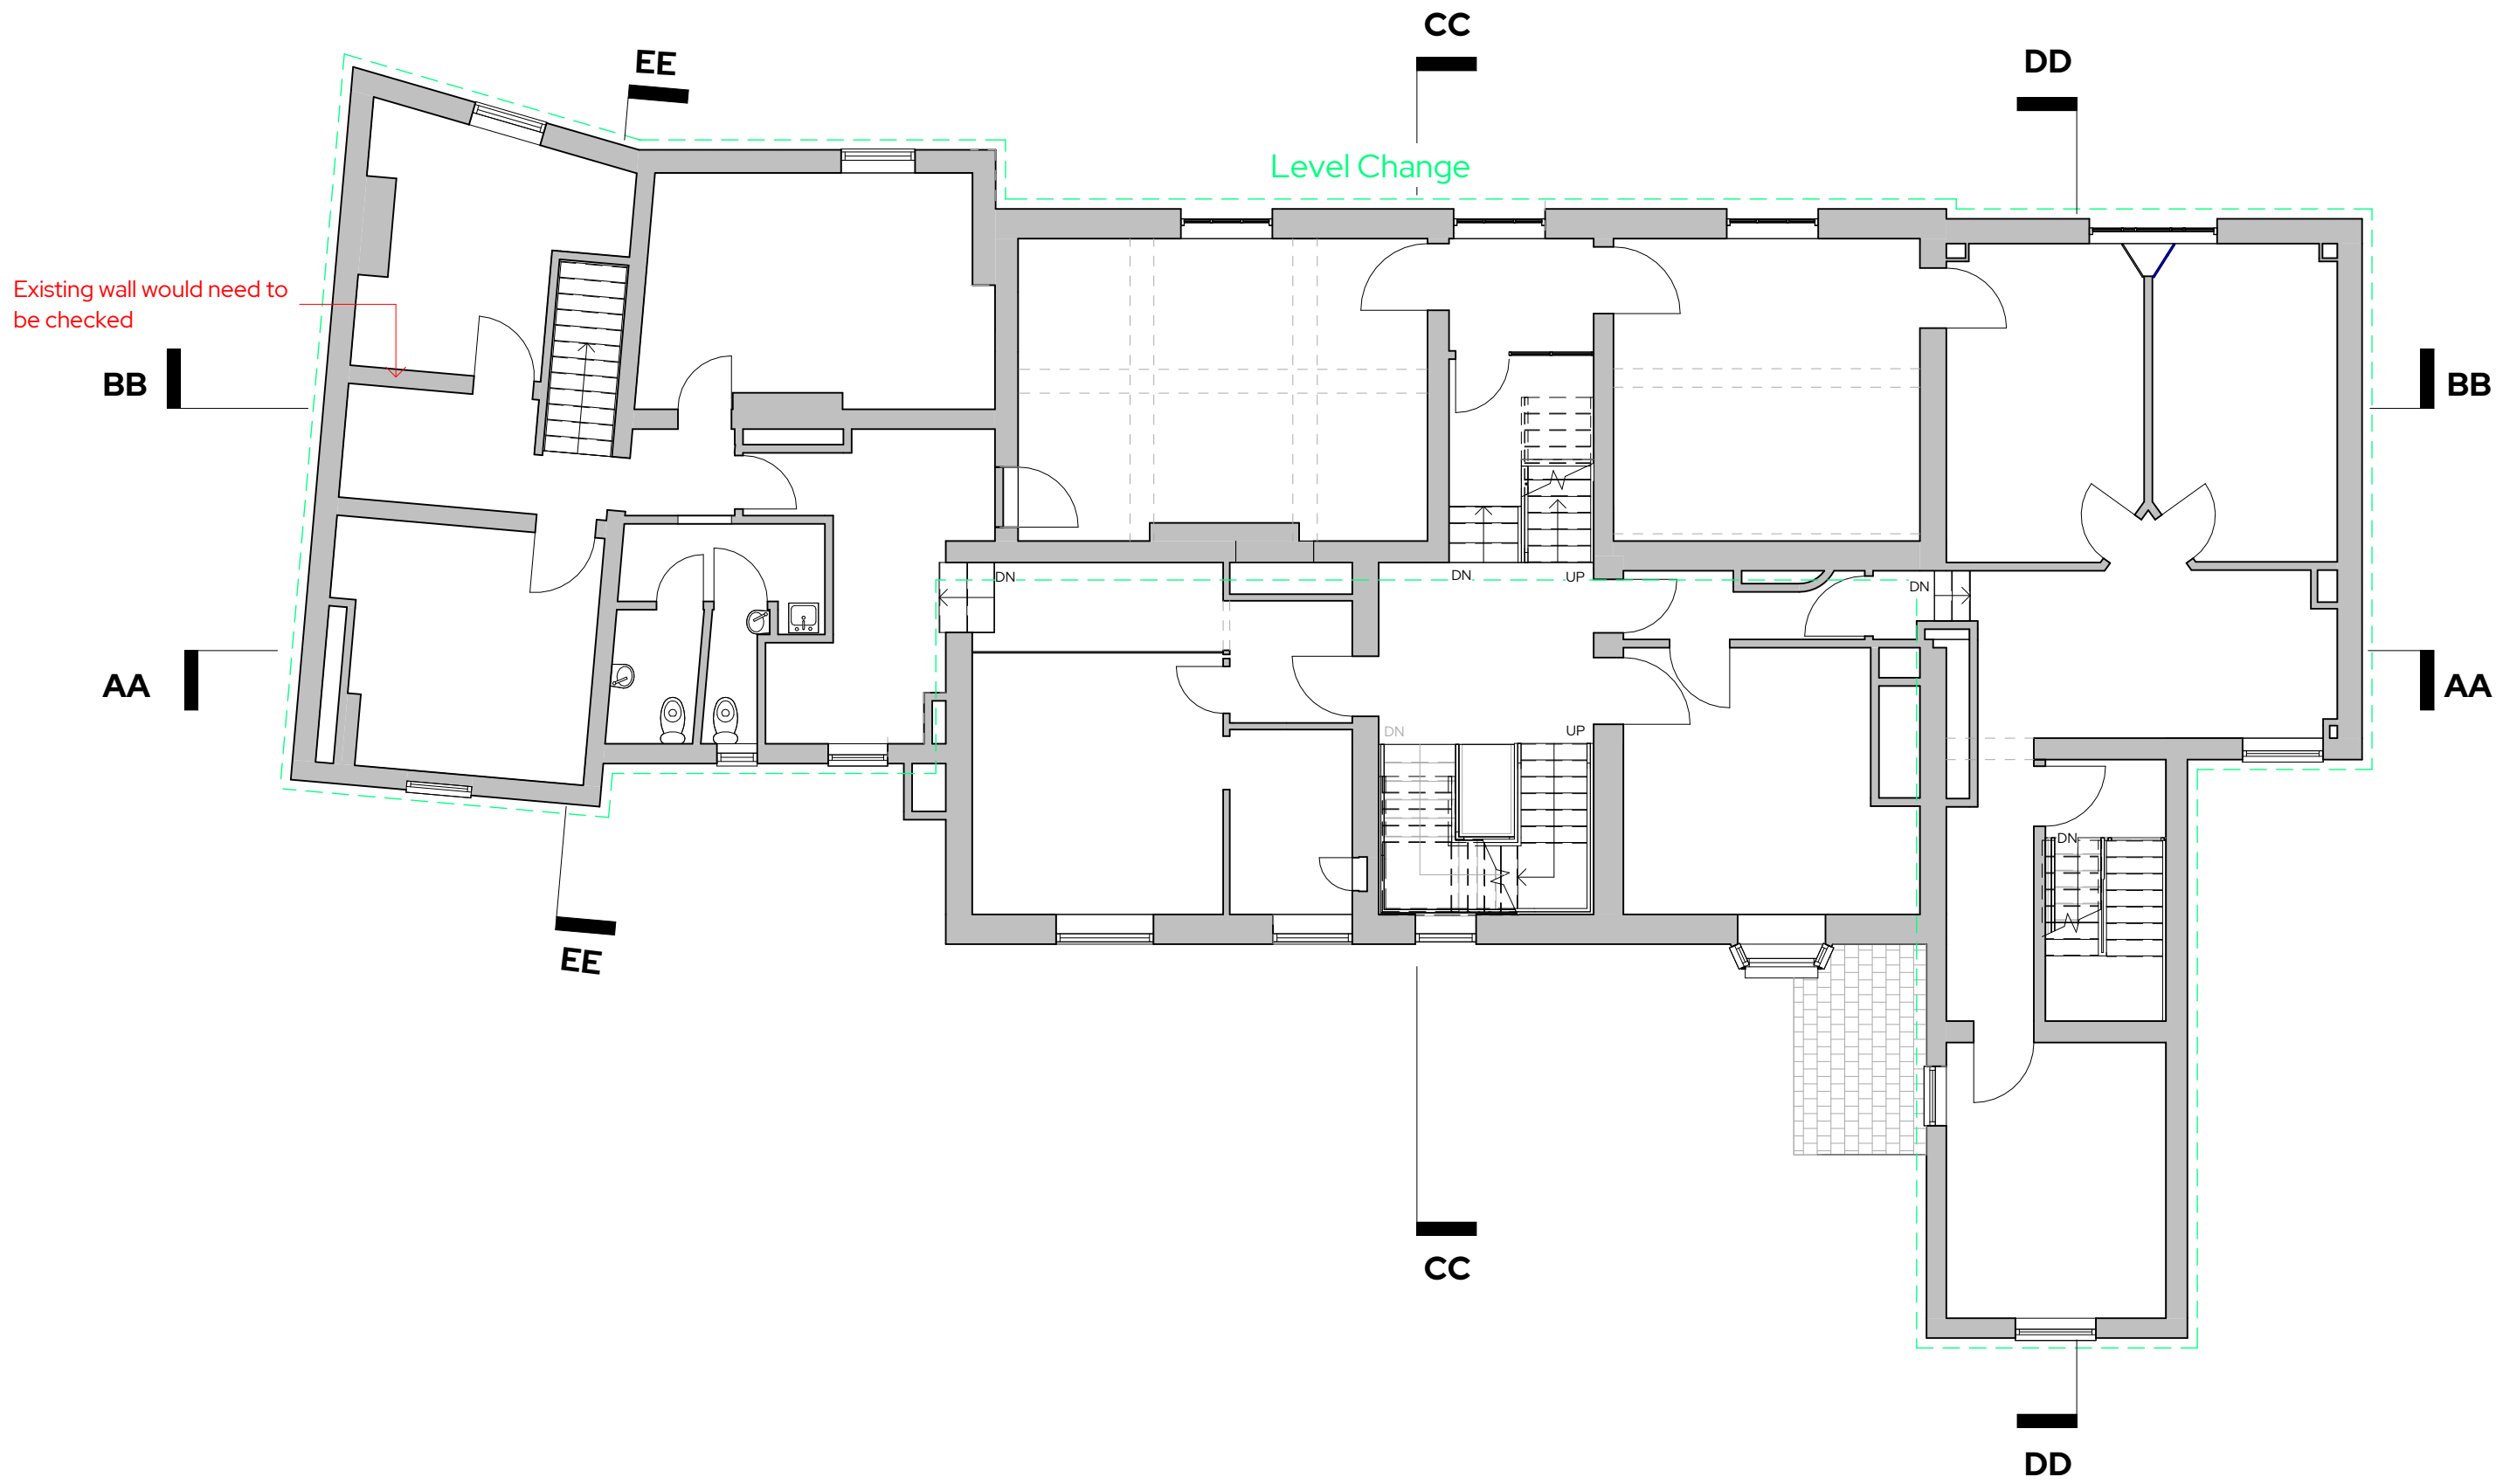


REV	Date	Description	Issued	Additional Notes

Project Title	
23 Chester Street, Wrexham	
Client Name	Happy Days Group
Project Address	23 Chester Street, Wrexham, LL13 8BG

Title	
First Floor Plan - Existing	
Drawing No.	
1268 -02 -03-002	
Date	13/10/23
Scale	1:100
Sheet Size	A2
Drawn by	RJ
Checked by	DB

STUDIO 256
Architecture • Design • Build

Unit 256, Slater Studios, 9 Slater Street, Liverpool, L1 4BW
admin@studio256design.co.uk / +44 (0)151 345 7600