



Offices:
SHREWSBURY, CONWY, CHESTER
Tel: 01743 236 400 | Tel: 01244 569 008
Email: HELLO@BASEARCHITECTURE.CO.UK
Web: BASEARCHITECTURE.CO.UK

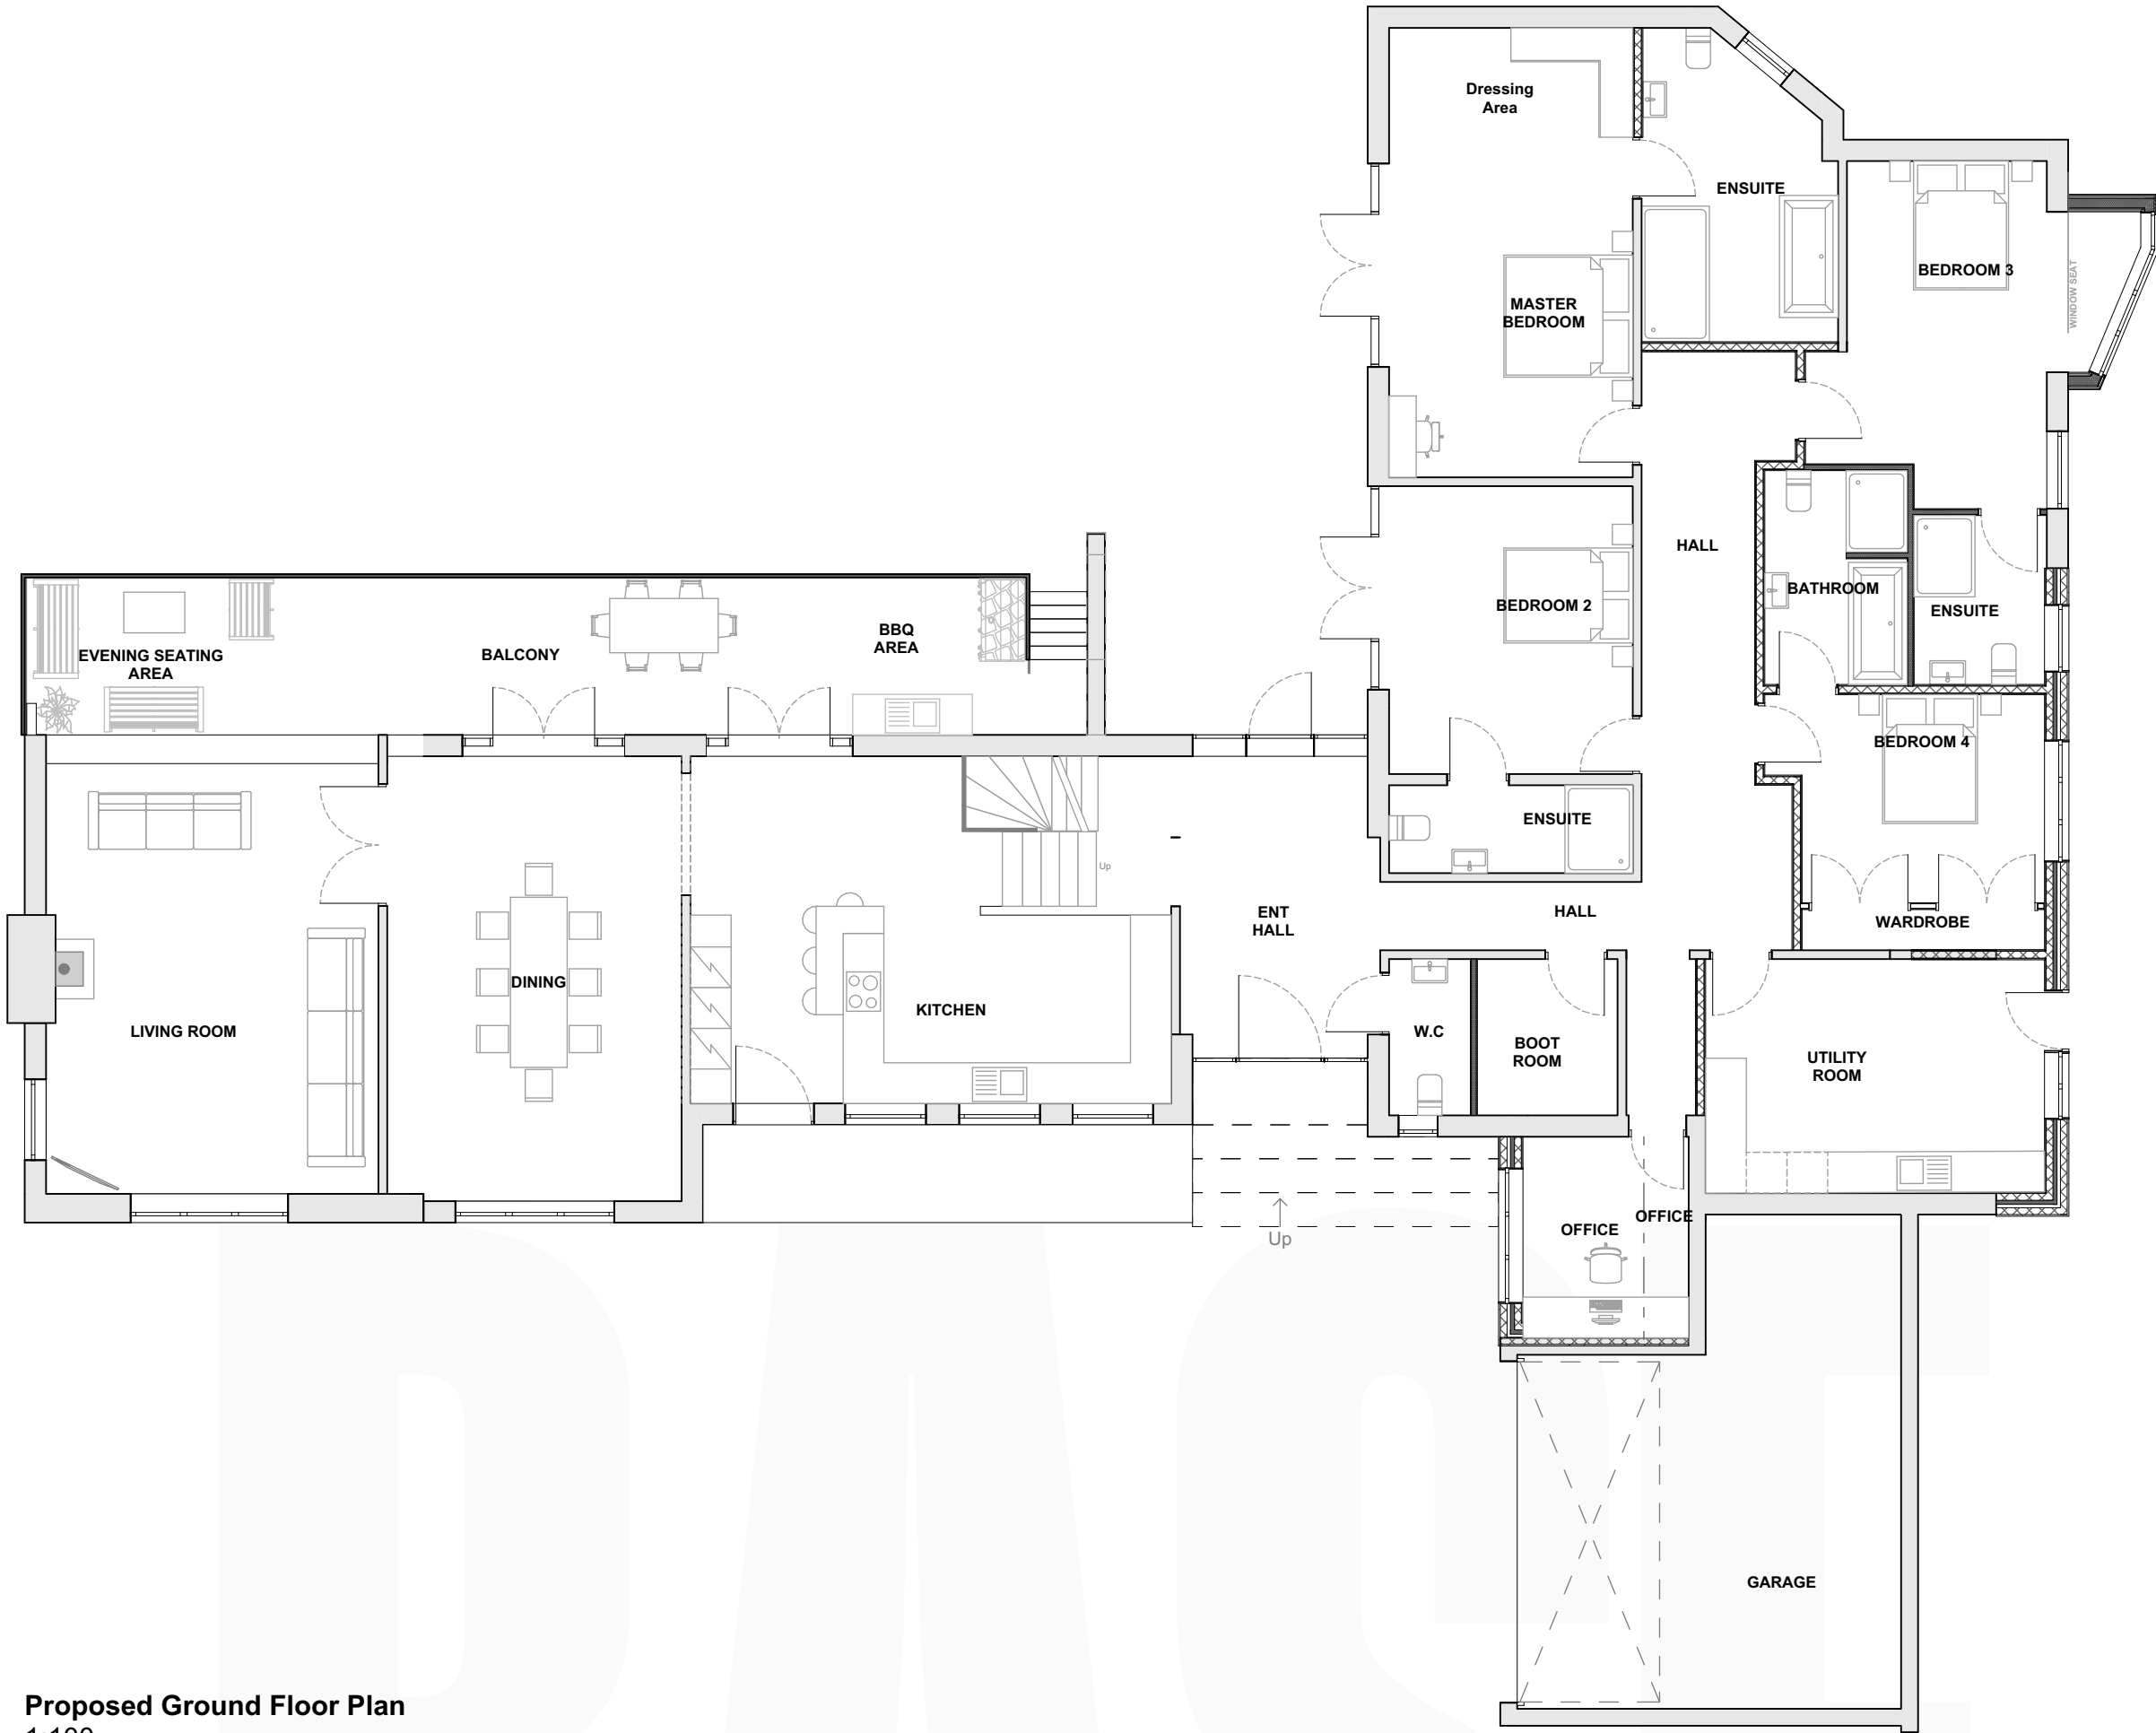

Proposed Ground Floor Plan
1:100

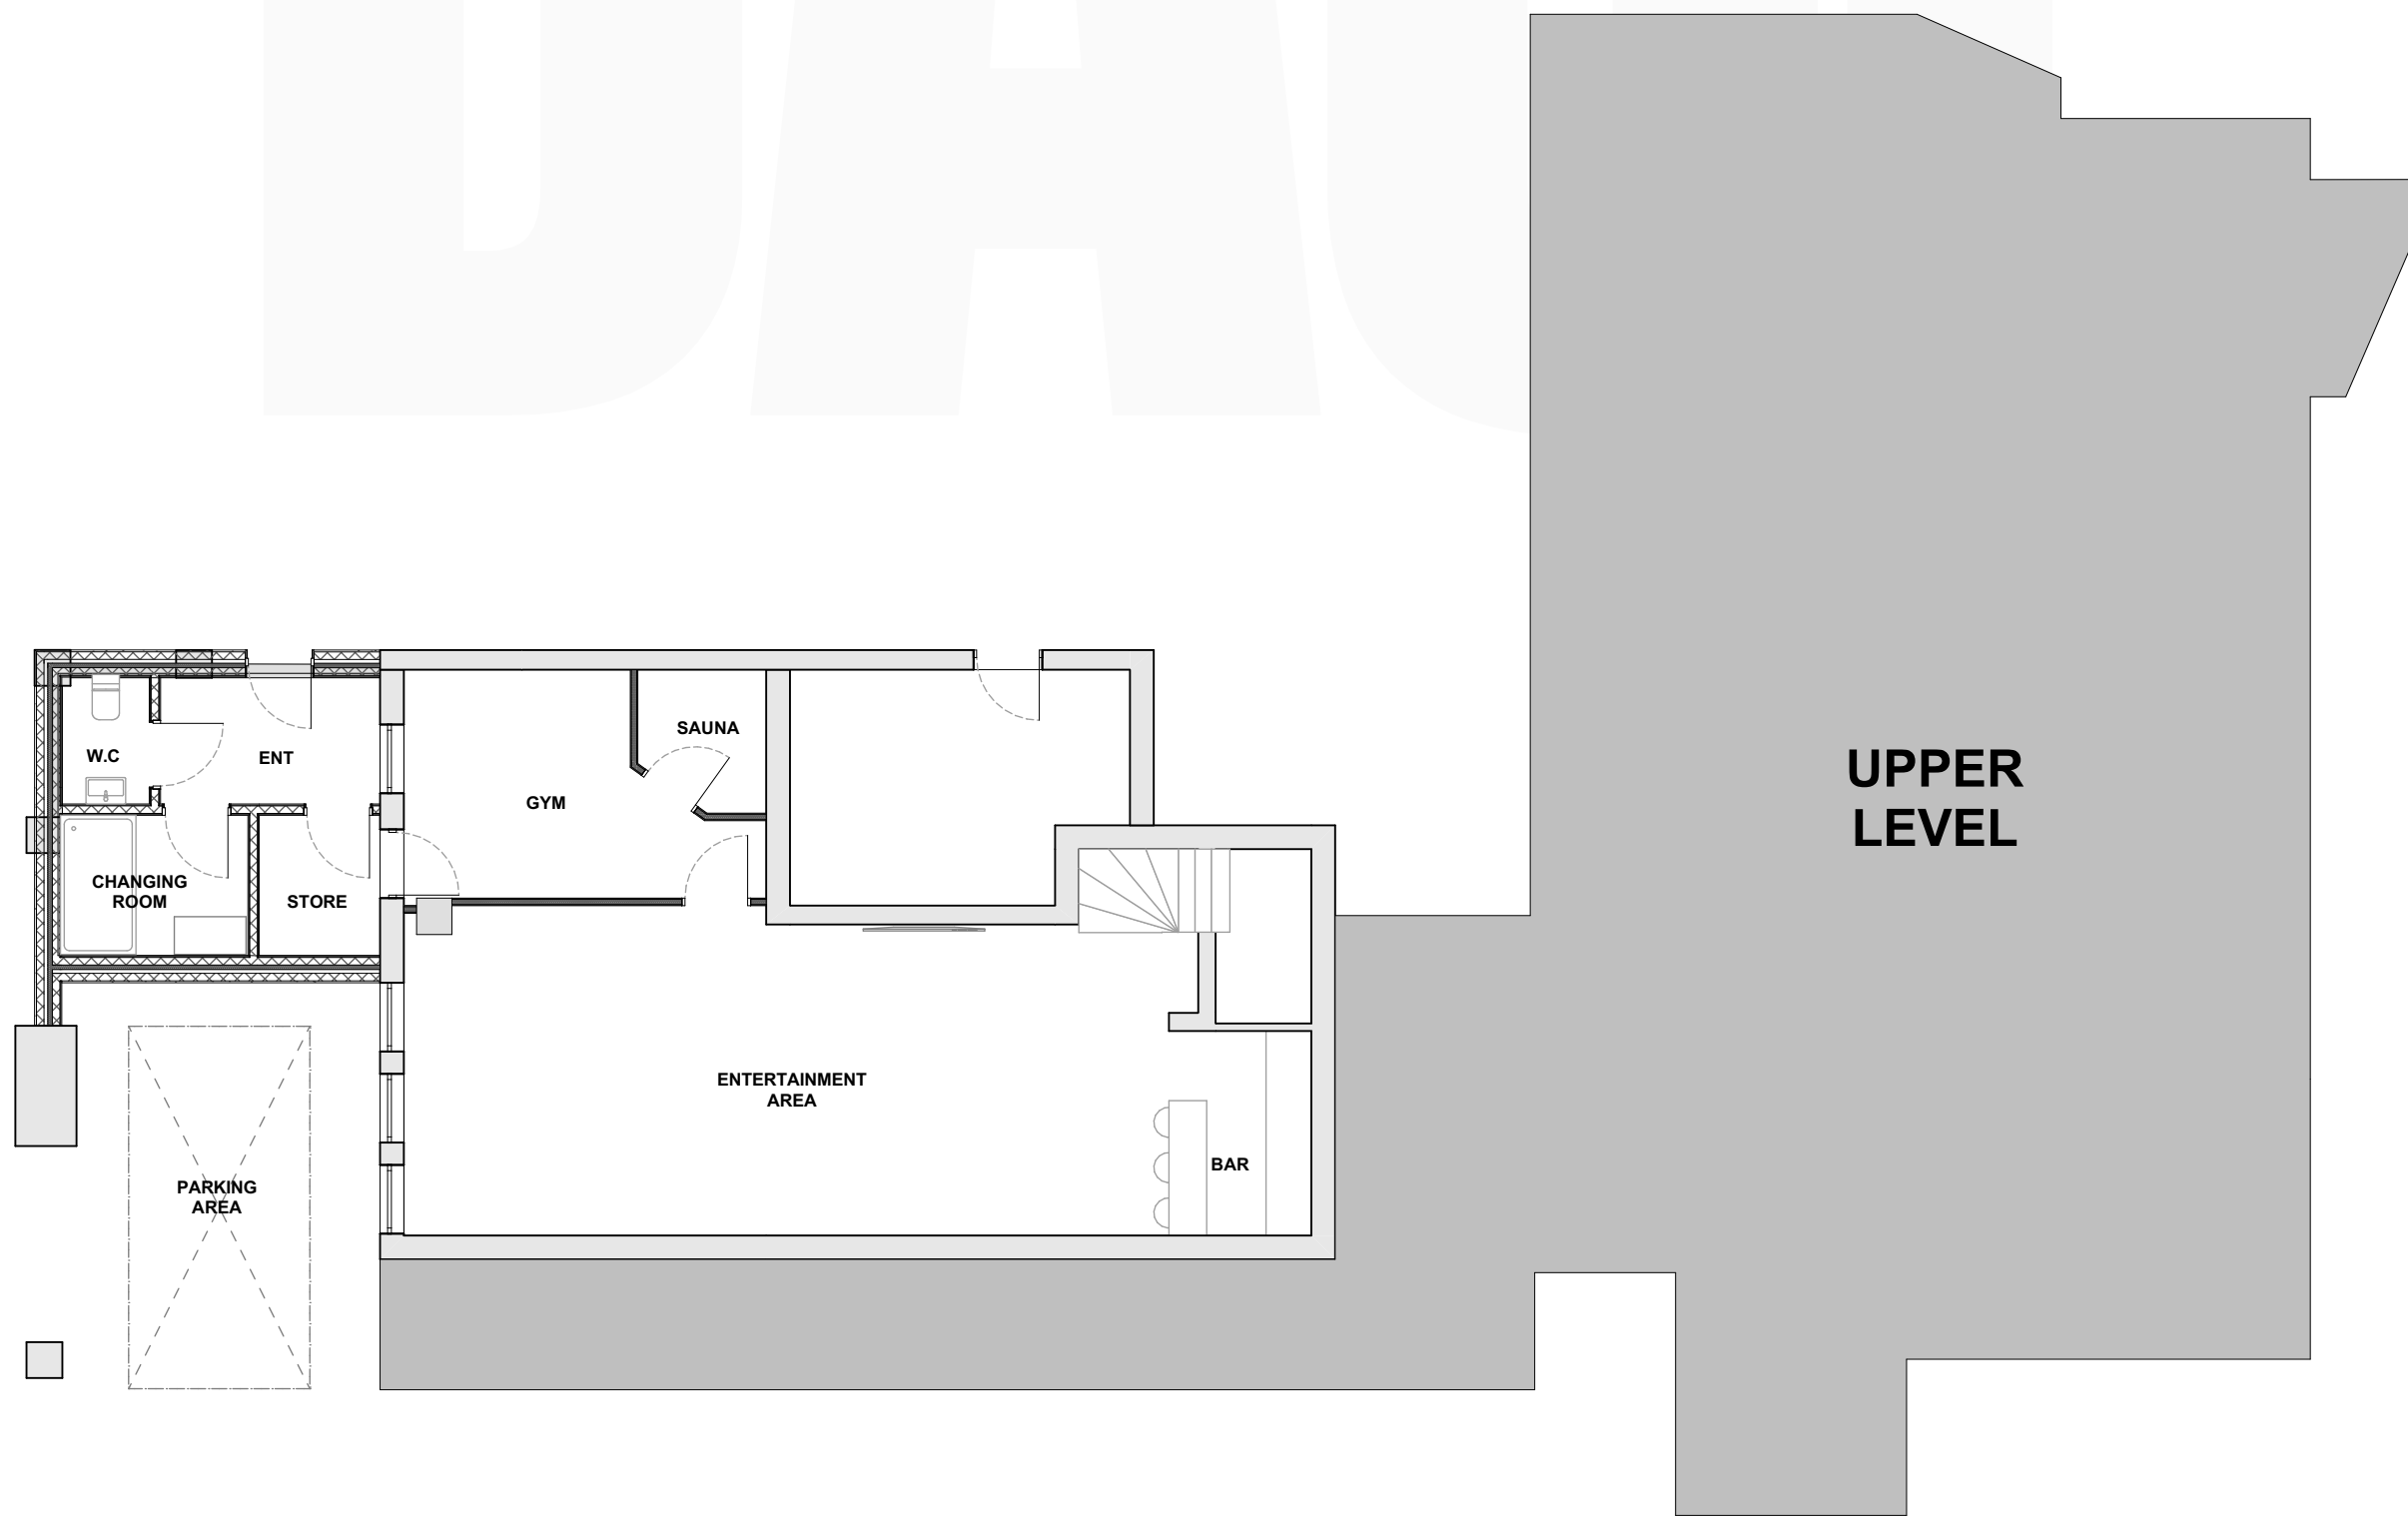

Proposed Undercroft Floor Plan
1:100

Rev.	B	Revision Description. Undercroft door removed and windows added and extension continued to extend the utility room, following client DTM on 19.12.2023.
By.	JMW	
Chk.	BGE	
Scale. 1:100 @ A1		Drawn by. JMW
Date. 23.10.2023		Chk. BGE
Project Title Pine Ridge		
Client Mr P Roberts		
Drawing Title Proposed Floor Plans		
Project No. BA3010	Drawing No. NMA-001B	Rev. B

This drawing is the property of base Architecture & Design Ltd. It shall not be copied or scanned, in part or whole, without prior consent of base Architecture and Design. Do not scale this drawing.