


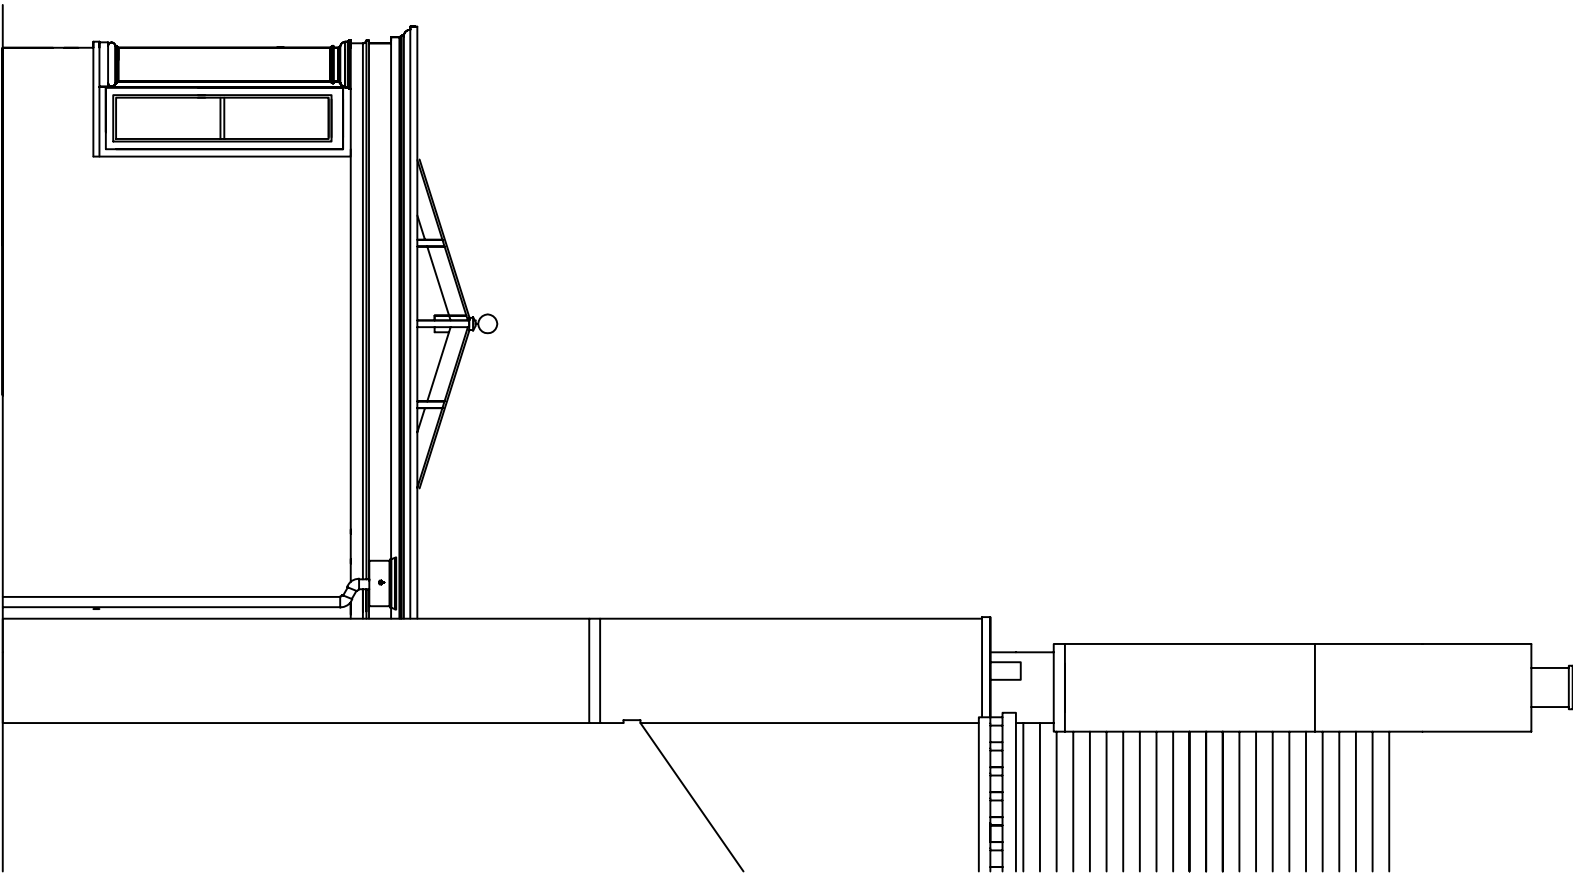

ALL DIMENSIONS SHOWN IN MILLIMETRES

|   |        |          |                         |           |
|---|--------|----------|-------------------------|-----------|
| <div><i>Midland Conservatories</i><br/><small>TRADITIONAL TIMBER CONSERVATORIES, WINDOWS &amp; DOORS</small></div> |        |          | Mr & Mrs Swinden        | Revision: |
| Drawn by:   | Scale: | Date:    | Redbrook House Orangery |           |
| RS   | 1 : 50 | 13.03.23 | Rear Elevation          |           |