



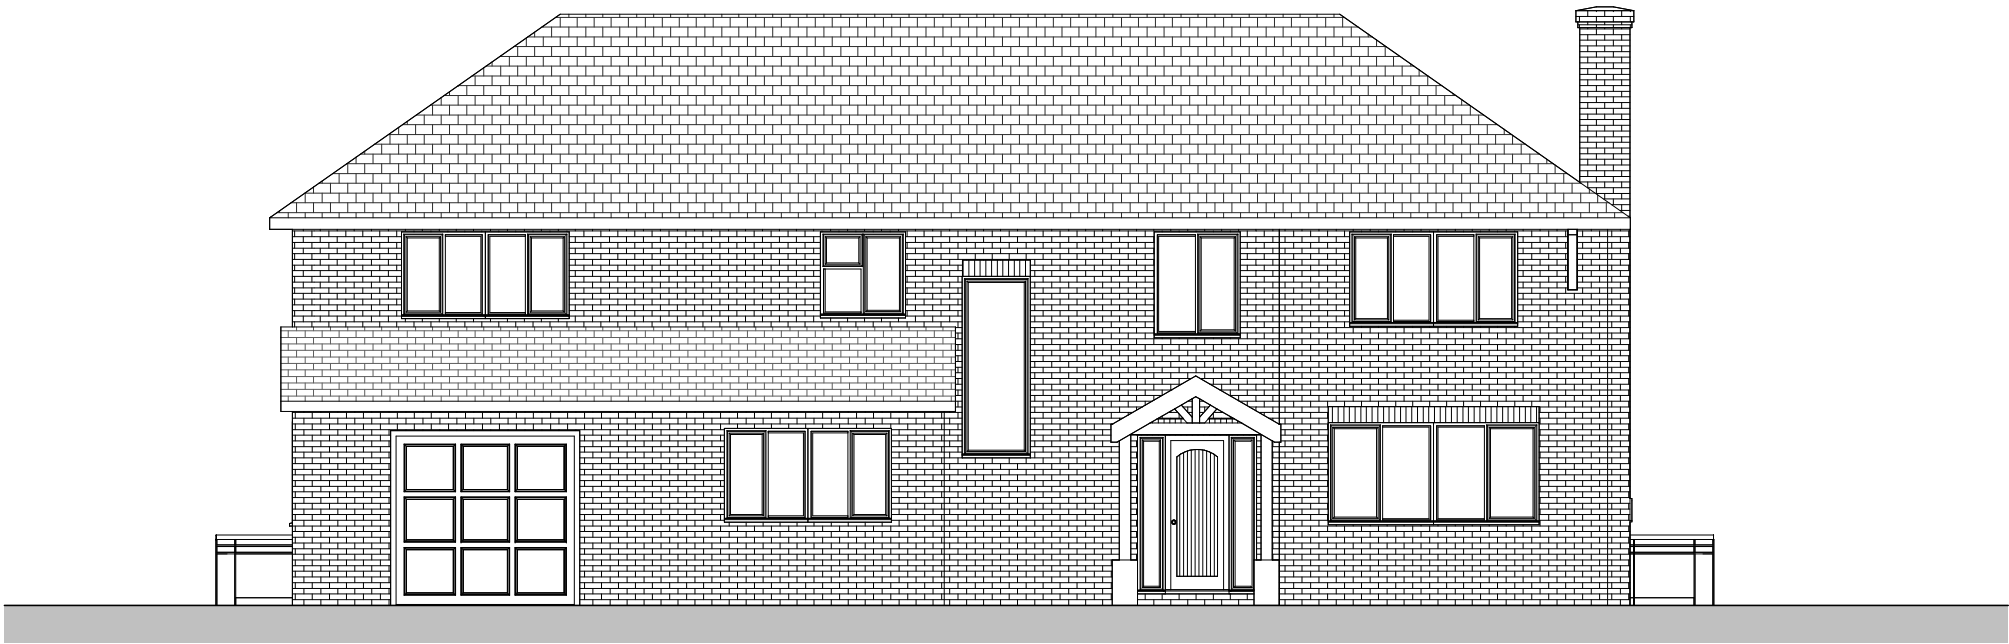

Front Elevation

1 : 100

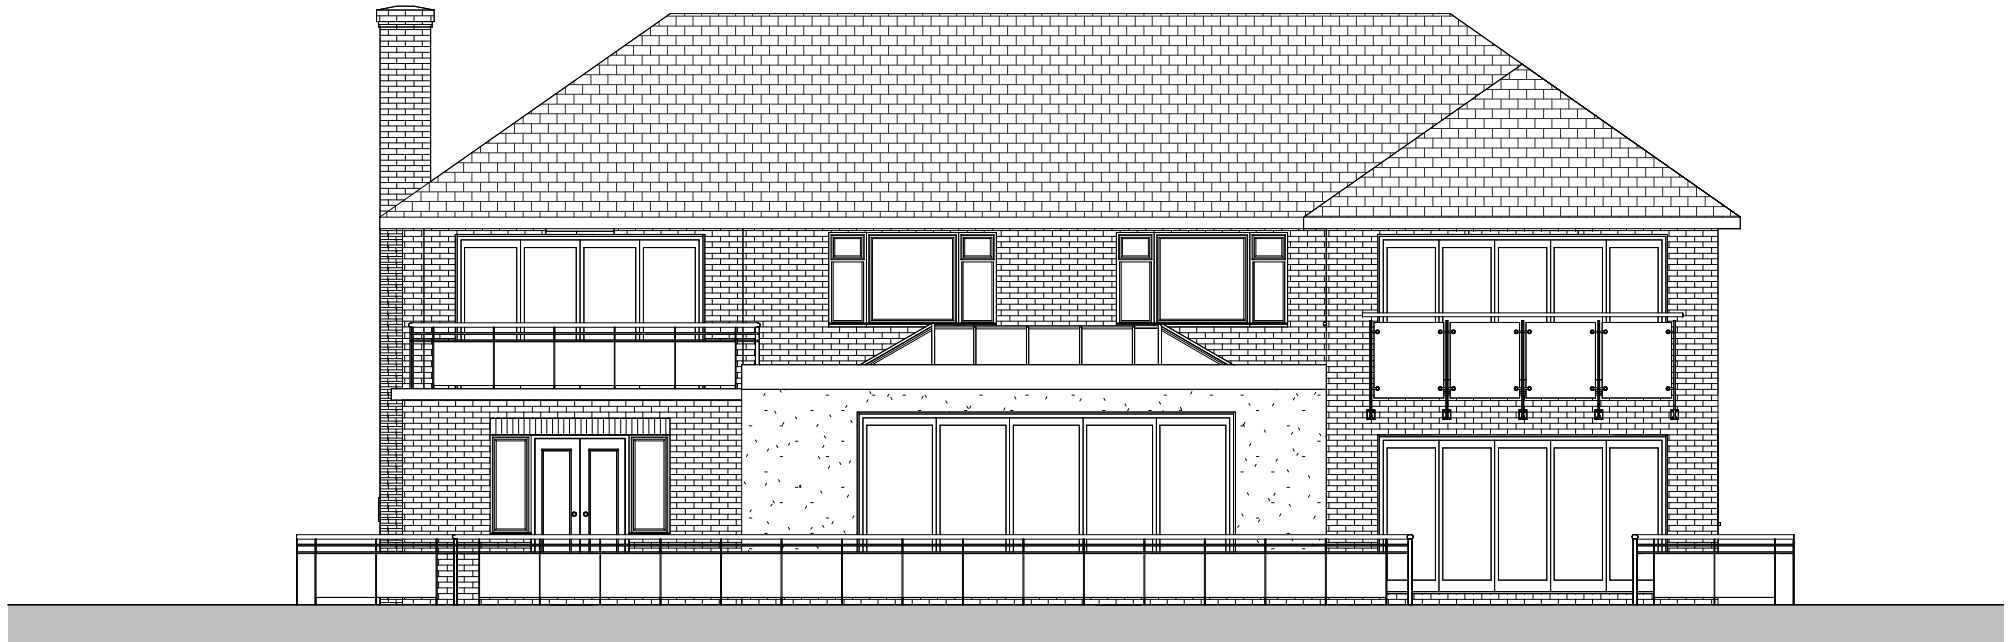

Rear Elevation

1 : 100

|     |                     |    |       |
|-----|---------------------|----|-------|
| A   | Client Amendments 1 |    | 15.05 |
| REV | DESCRIPTION         | BY | DATE  |

OFF  
THE  
WALL

ARCHITECTURAL SERVICES

OFF THE WALL - Architectural Services  
1 The Woodlands, Chester Road,  
Gresford, Wrexham LL12 8NU

@ offthewall\_architectural  
☎ 07772 113 971  
✉ cathy@offthewallarchitectural.com

Partnered with

**LABC**  
Registered  
Architects

|          |                           |
|----------|---------------------------|
| CLIENT:  | Mr & Mrs Edgerley         |
| ADDRESS: | 65 Wynnstay Lane, Marford |

|                      |             |           |          |
|----------------------|-------------|-----------|----------|
| STAGE:               |             |           |          |
| Planning Application |             |           |          |
| TITLE:               |             |           |          |
| Proposed Elevations  |             |           |          |
| SCALE AT A3:         | DATE:       | DRAWN:    | CHECKED: |
| 1 : 100              | 03/05/22    |           | CO       |
| PROJECT NO:          | DRAWING NO: | REVISION: |          |
| OTW1227              | PL03        | A         |          |