



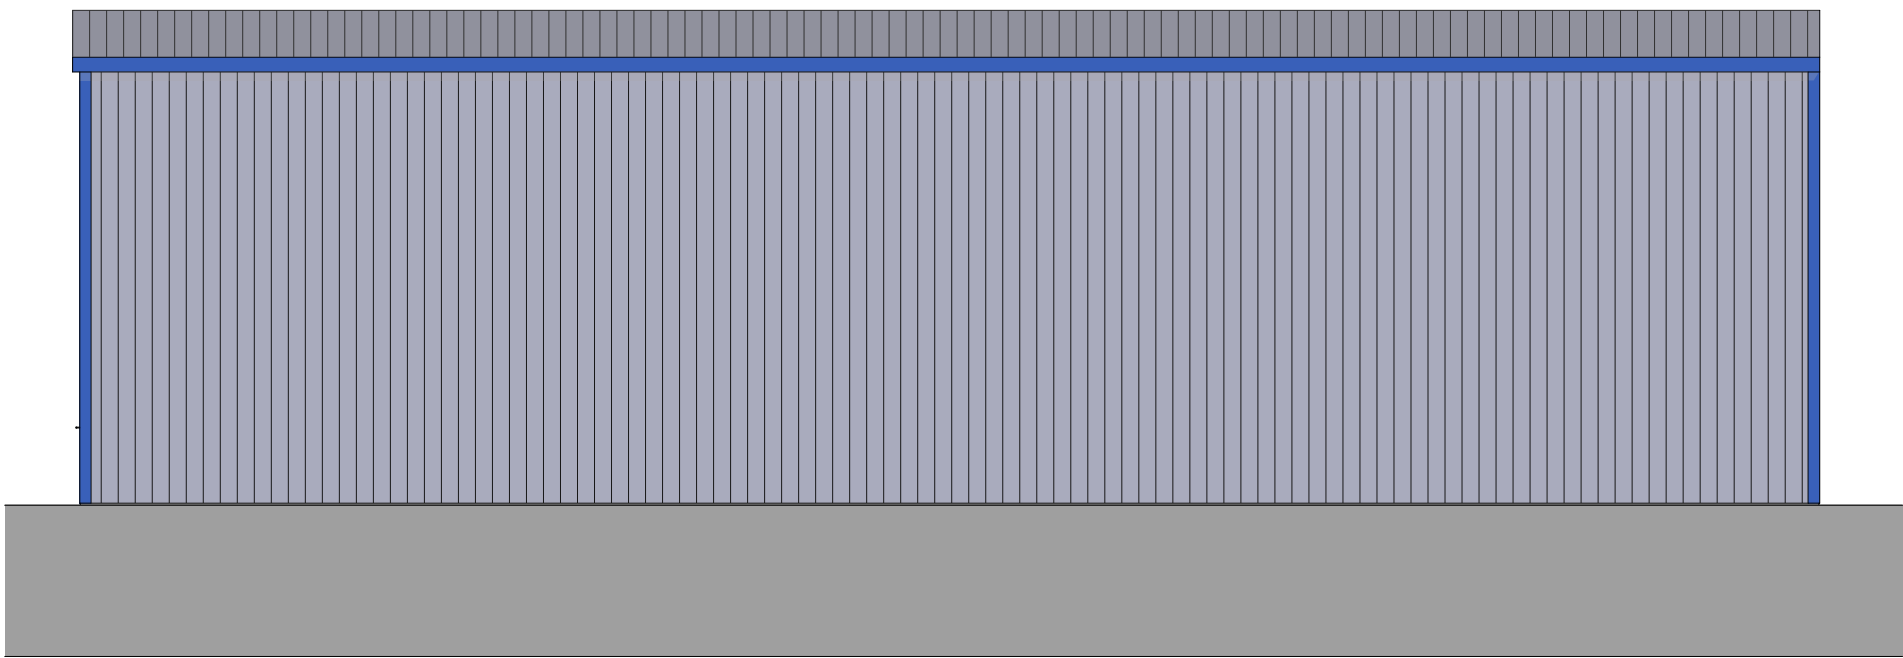


E4 Side Elevation
1:100

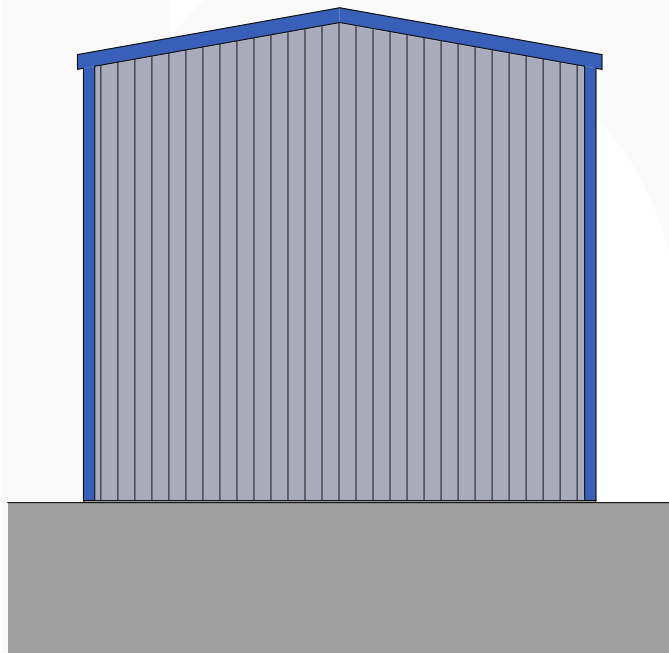


E3 Rear Elevation
1:100



Proposed Floor Plan
1:100

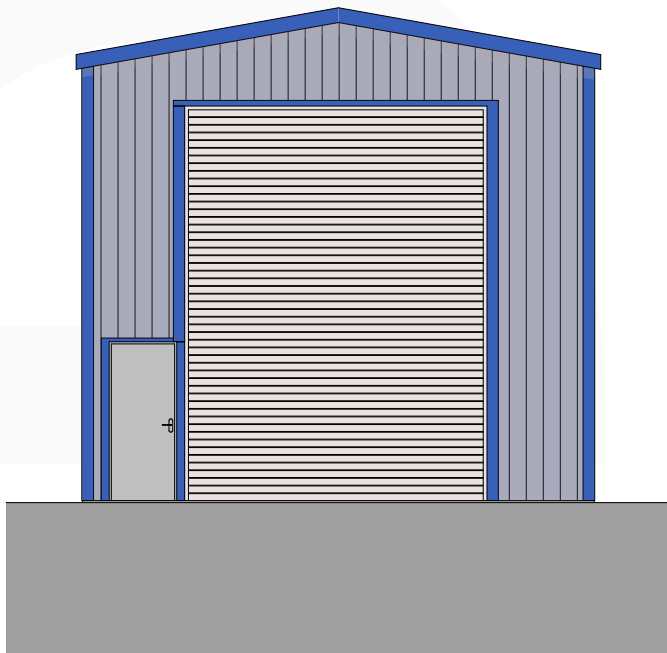

E1 Front Elevation
1:100

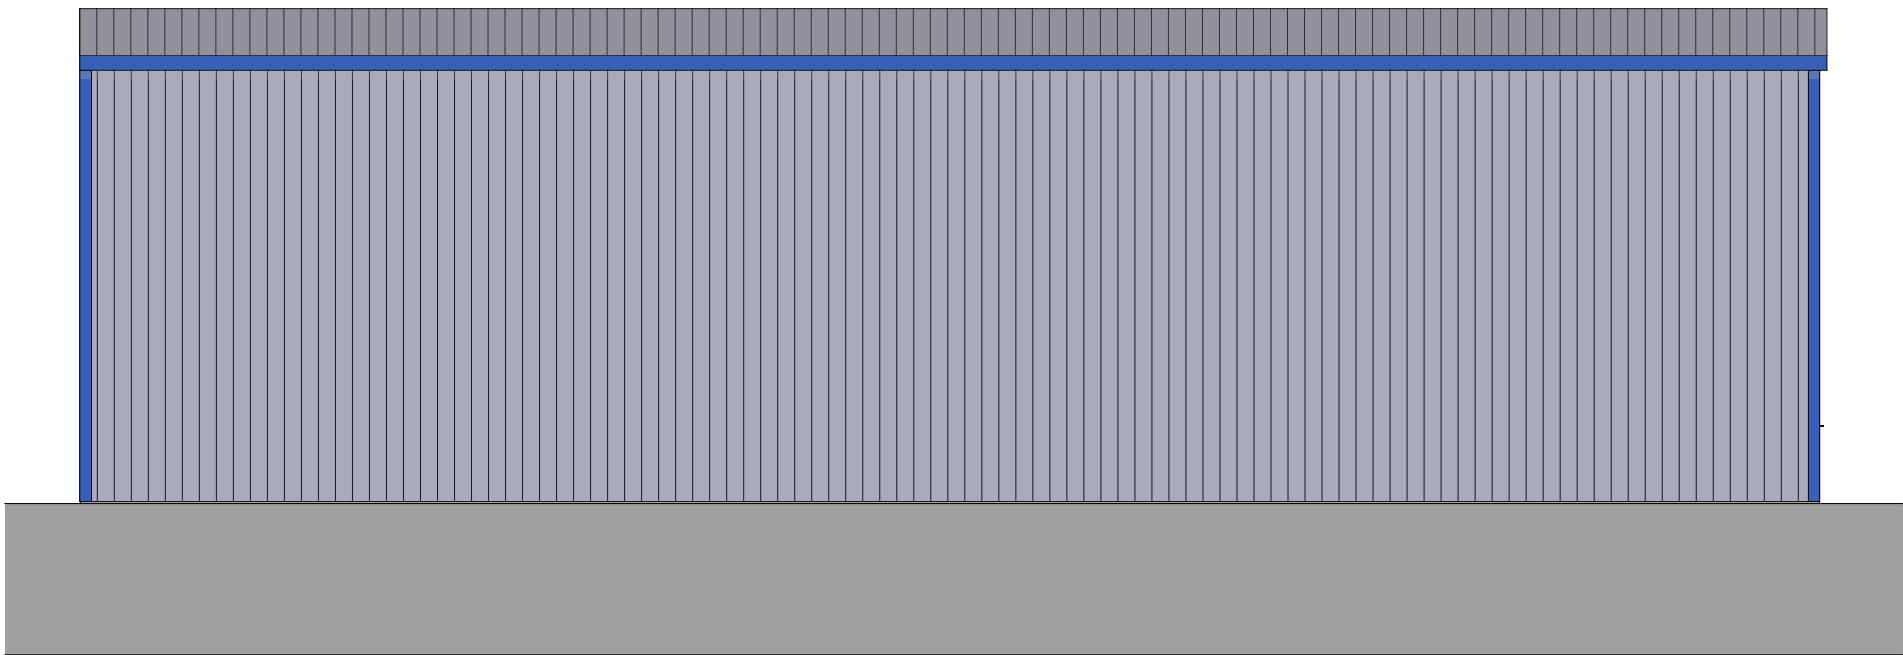

E2 Side Elevation
1:100

Rev.	Revision Description.
By.	
Chk.	
Scale. 1:100 @ A1	Drawn by. JMW
Date. 13.06.2023	Chk. JTS

Project Title
Ningbo Walking Floors

Client
Ningbo Walking Floors

Drawing Title
Proposed Plans & Elevations

Project No. BA4140	Drawing No. PL-003	Rev.
-----------------------	-----------------------	------

This drawing is the property of base Architecture & Design Ltd. It shall not be copied or scanned, in part or whole, without prior consent of base Architecture and Design. Do not scale this drawing.