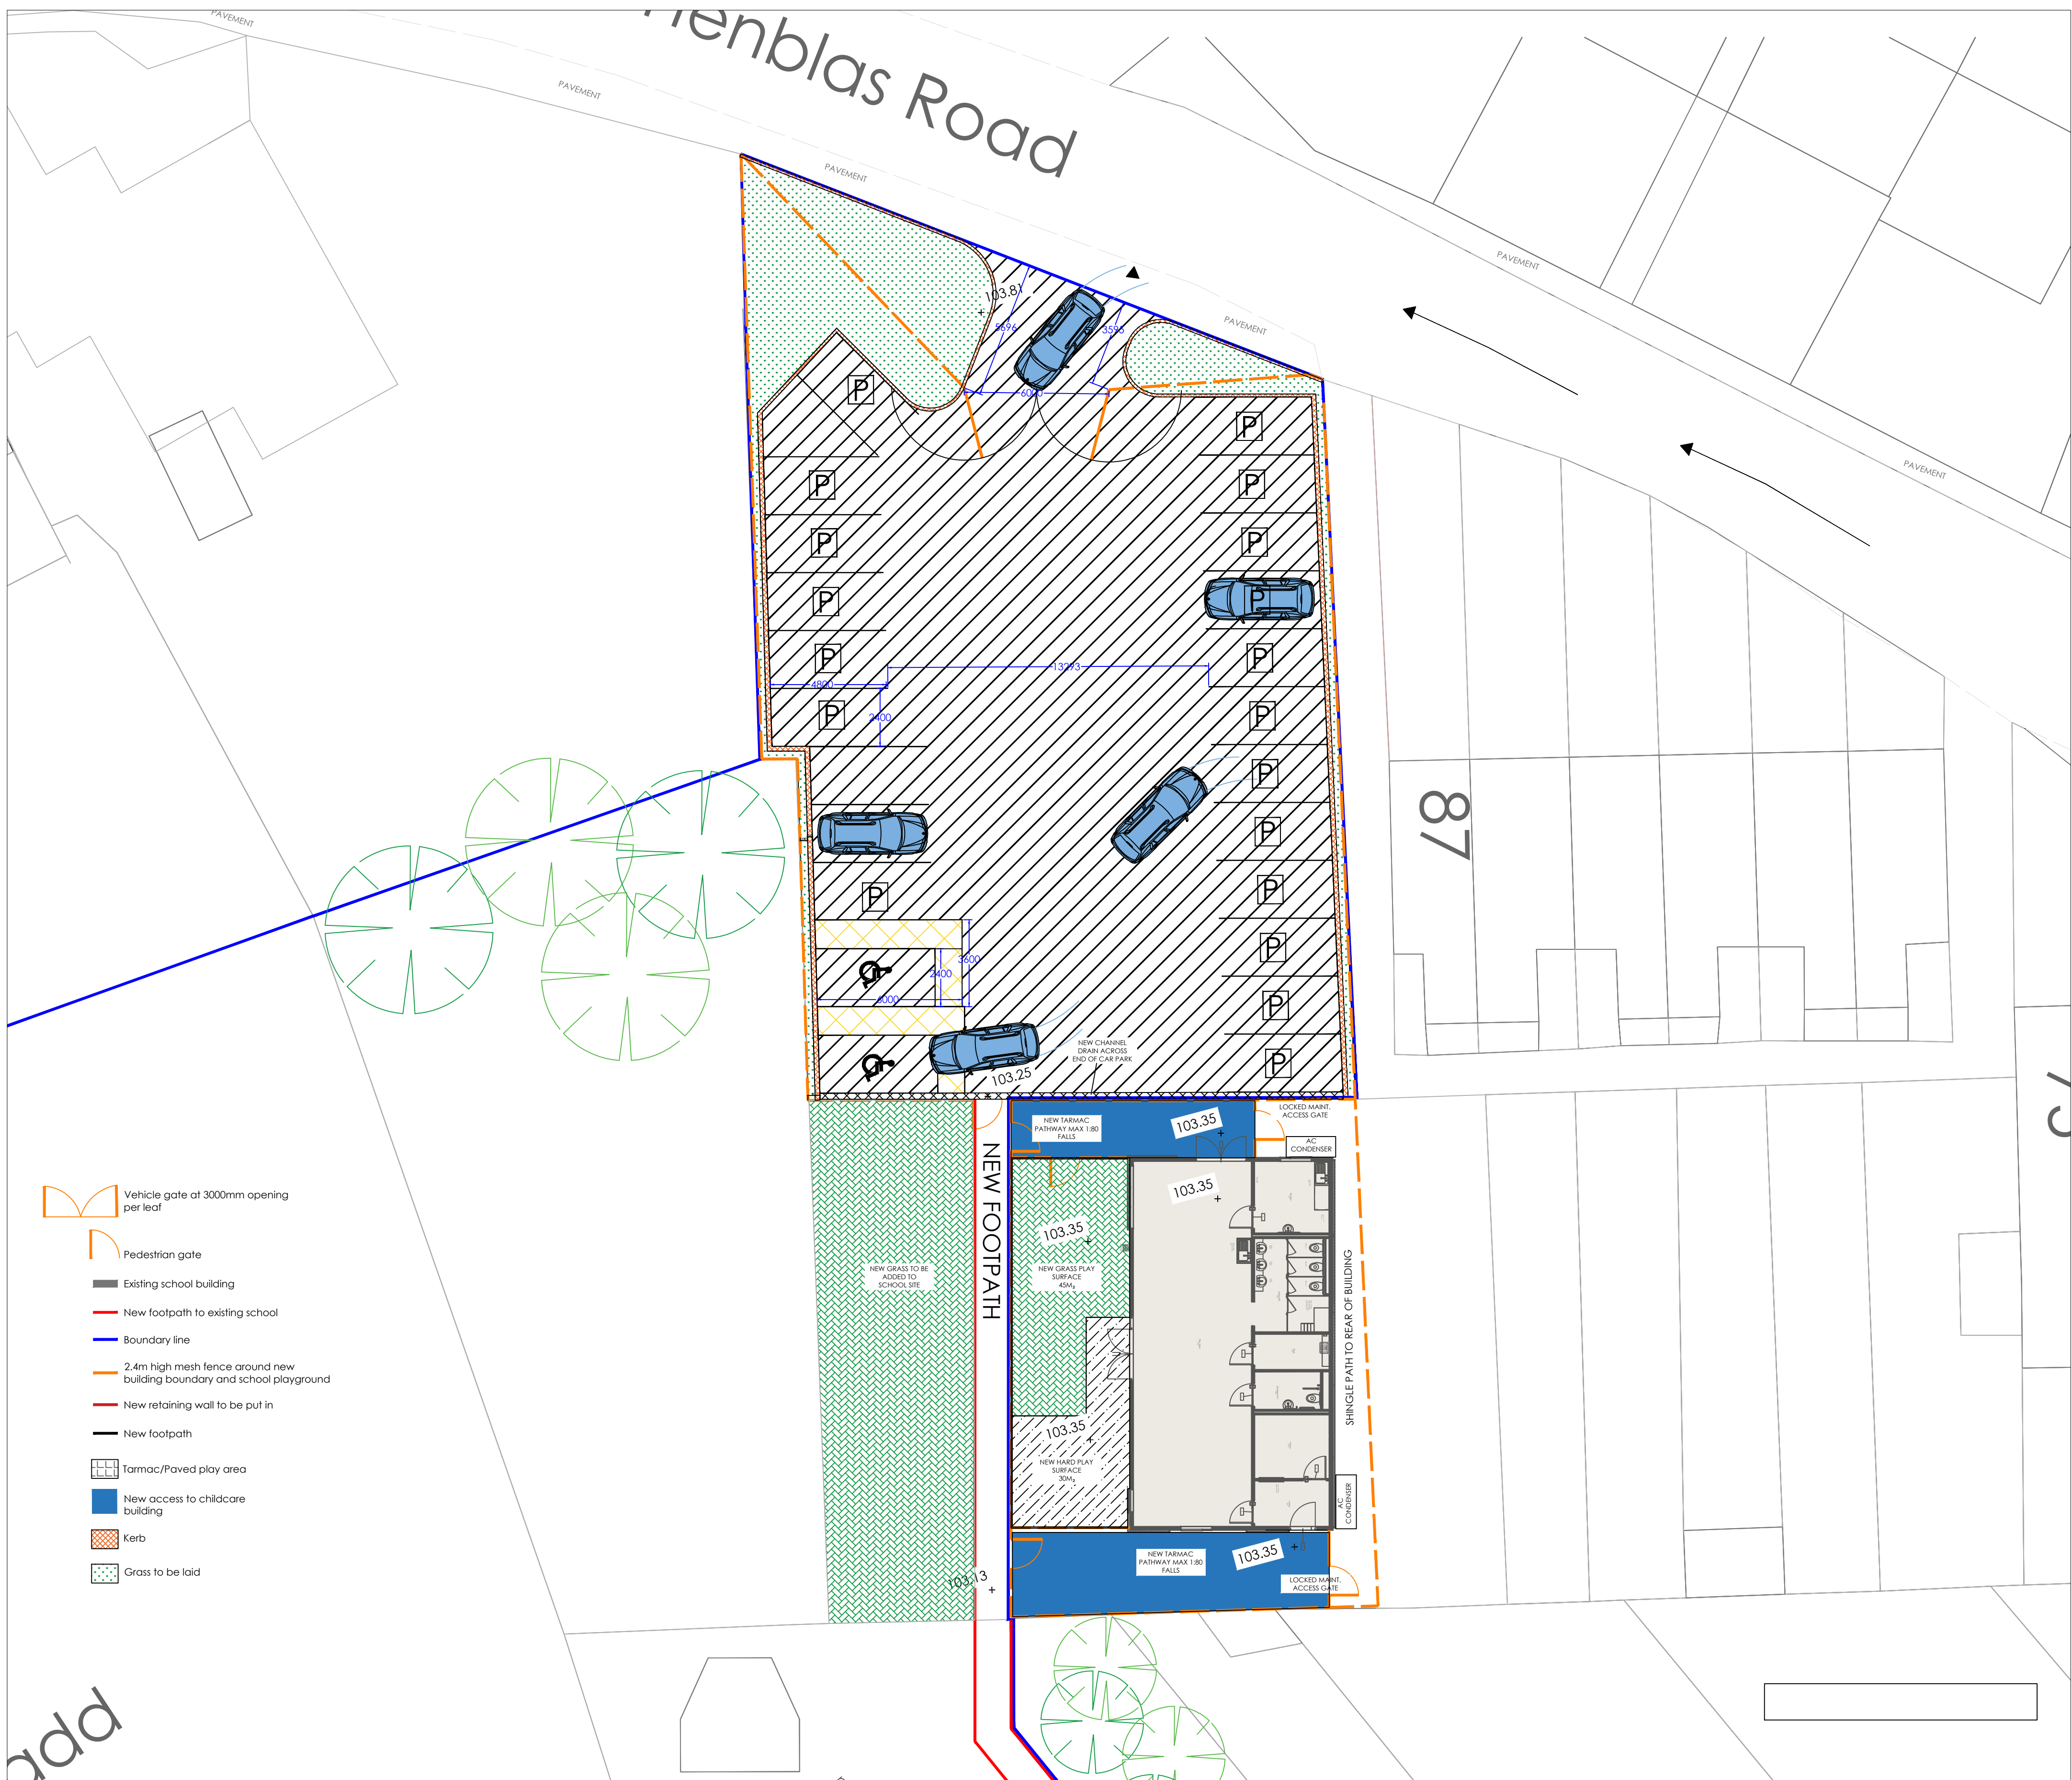


Bedford St. Westgate
Cleckheaton BD19 5EA
Tel. 01274 873232 Fax. 01274 877779
email. info@elitesystemsgb.co.uk
www.elitesystemsgb.co.uk
the possibilities are endless.....

Rev	Description	Date
A	Changed play area ext works & car park layout change, as per request from client (28/03/23)	30/03/23
B	drawing updated as per clients request (25/04/23)	(28/04/23)
C	drawing updated as per clients request (26/05/23)	(26/05/23)

Building Specification:

NOTE:
See site revisions for information on new site
layout. Building and play area leveled to
same elevation as car park (103.9).

retaining wall put in around play area and
fence put up around to enclose area off from
pathway.

Ramp added to bottom of site to go from
raised FFL (103.9) to floor level of 103.13 w/
intermediate landing.

PROJECT		
Rhostyllen Single Classroom		
TITLE		
Site Plan		
CLIENT		
Wrexham BC		
DRAWN BY	CHECKED BY	DATE
AL	-	17/02/2023
SCALE (@ A1)	PROJECT NUMBER	
1:150	200315	
DRAWING NUMBER		REV
200315-ELT-00-00-DR-A-1100		C
STATUS: S2		
A=Approval P=Production T=Tender I=Information		