


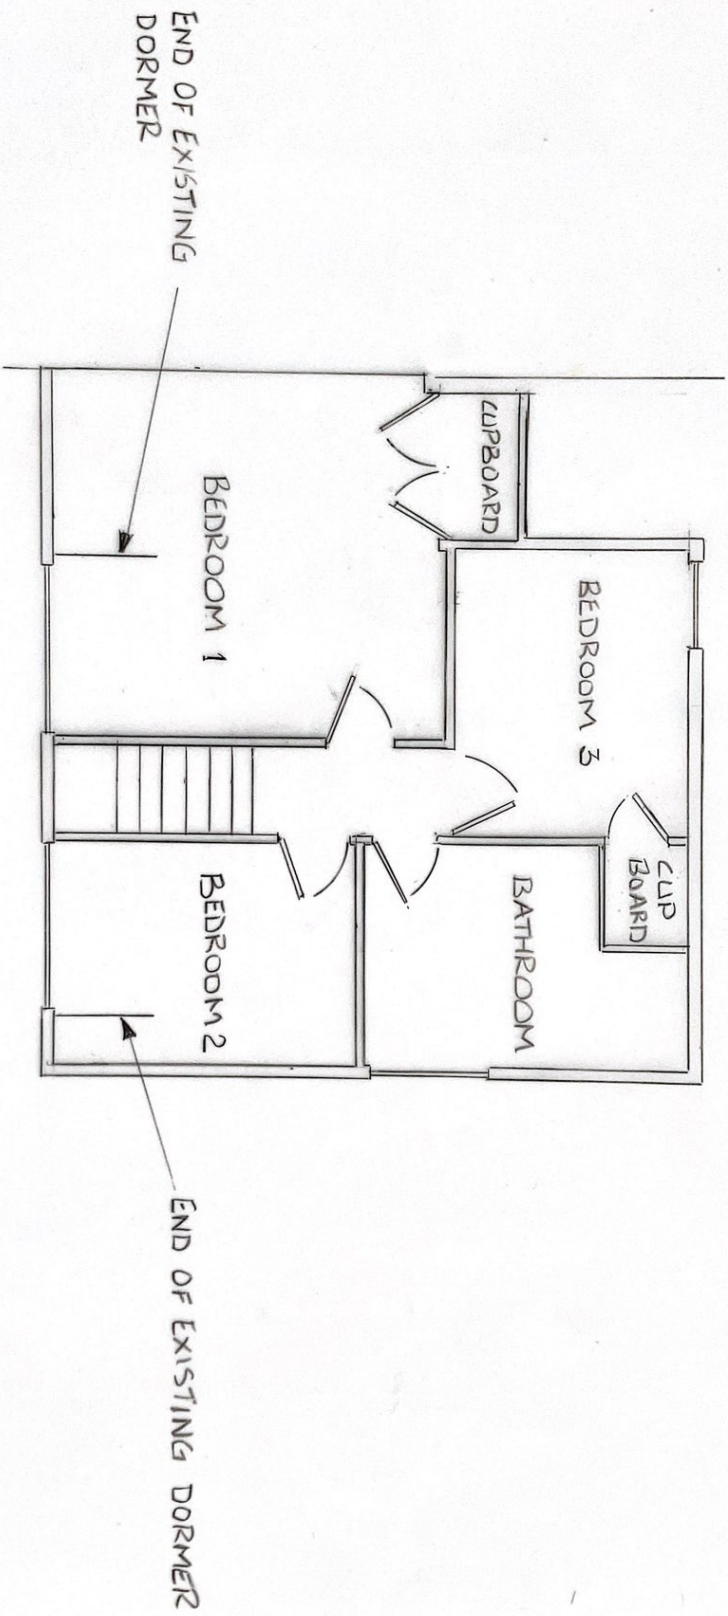

EXISTING FIRST FLOOR PLAN

PROPOSED DORMER EXTENSION AT
93 NORFOLK ROAD WREXHAM LL12 7SB
FOR MR AL BOOTHROYD SCALE 1:50