


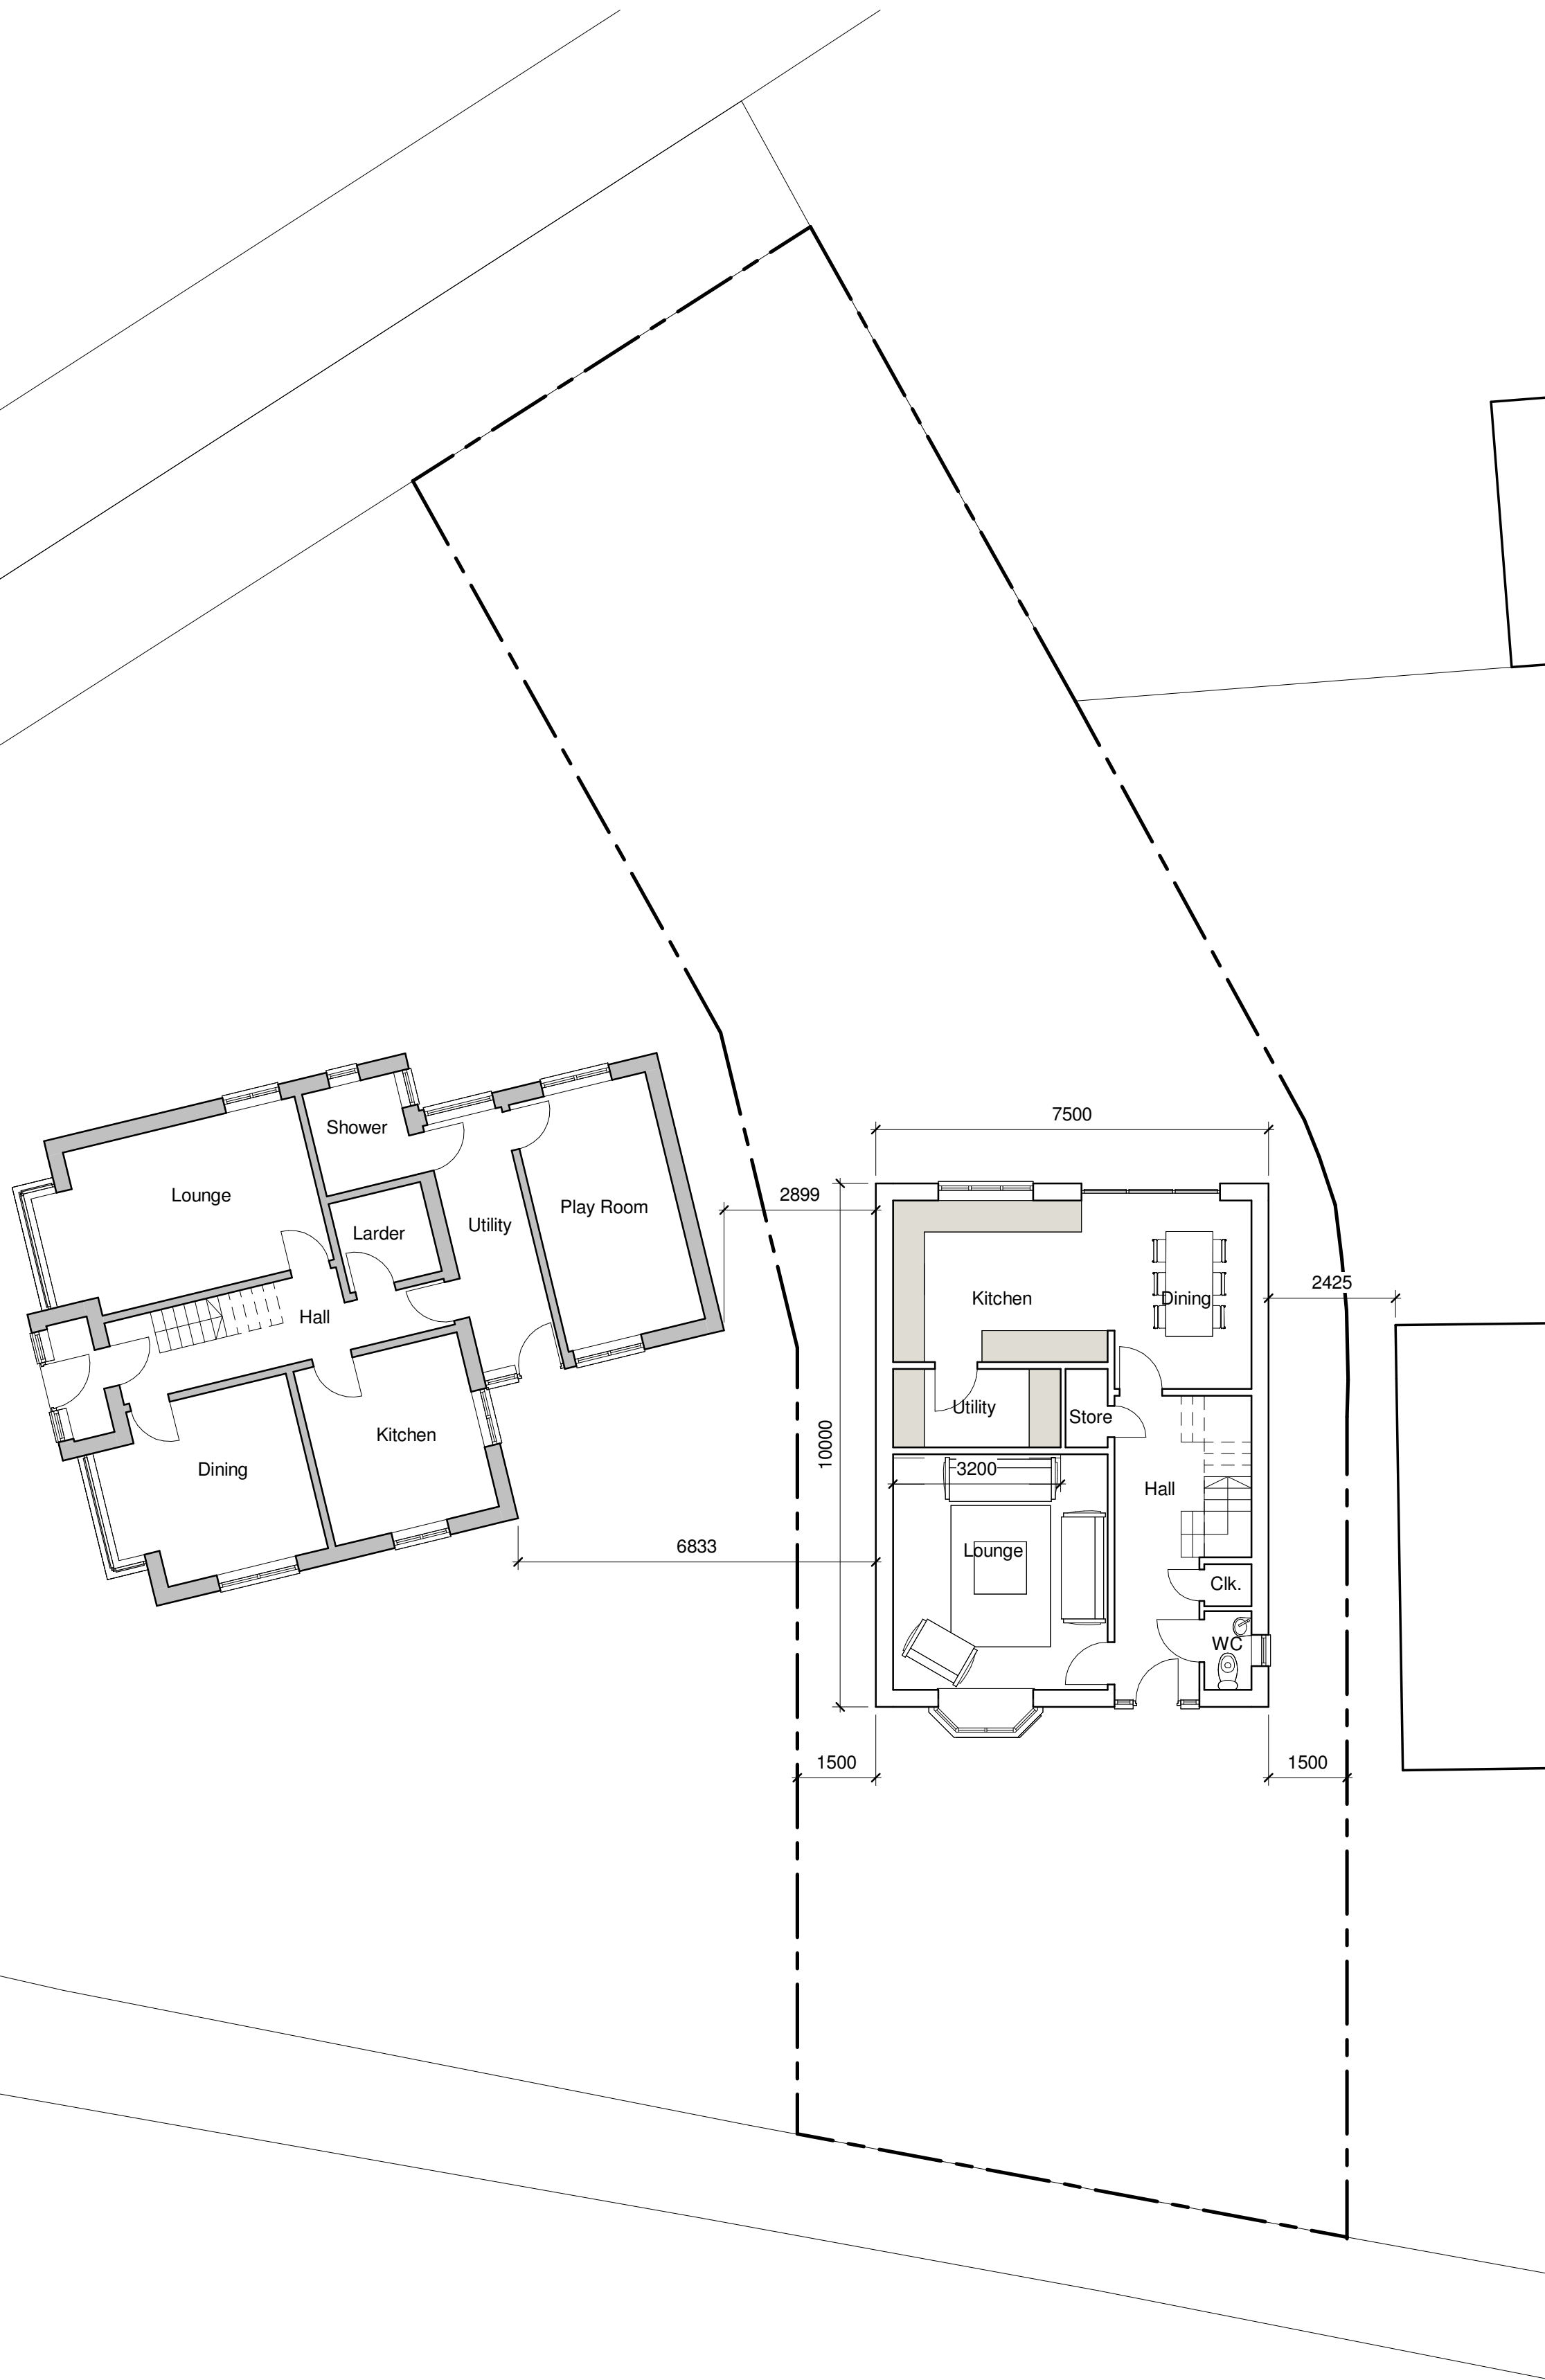
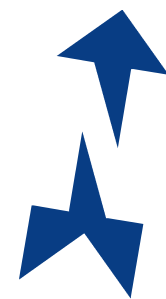


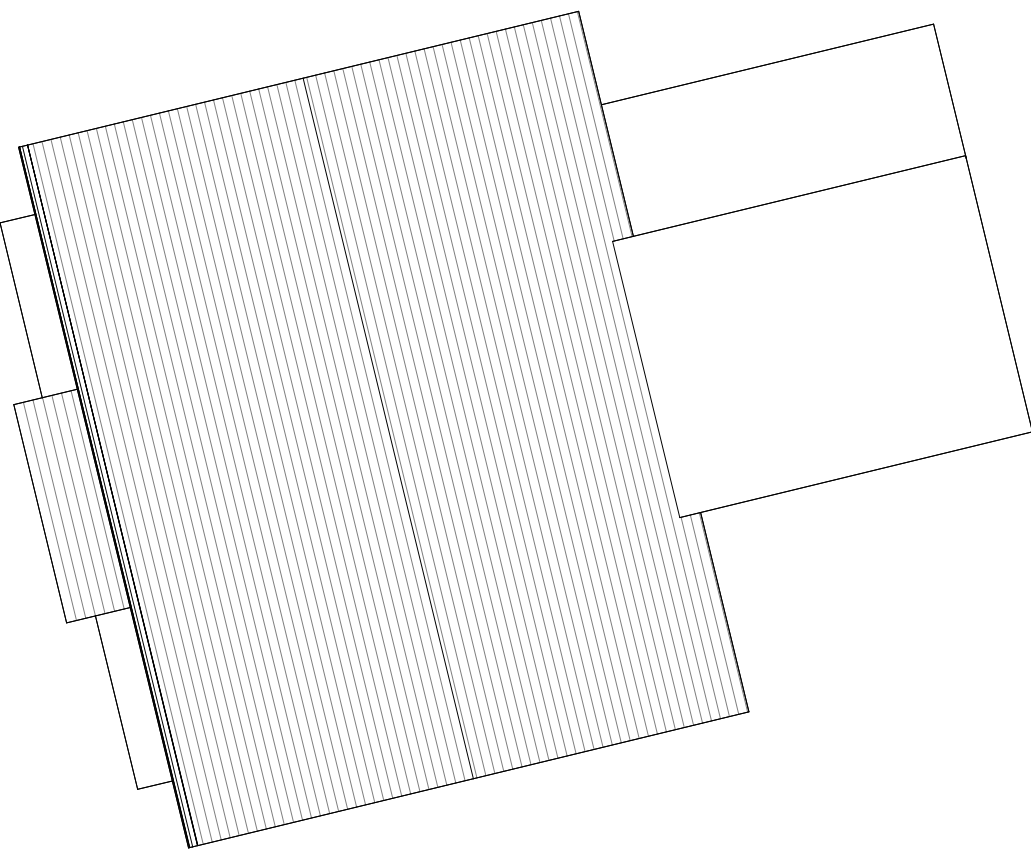


Ground Floor Plan
1 : 100

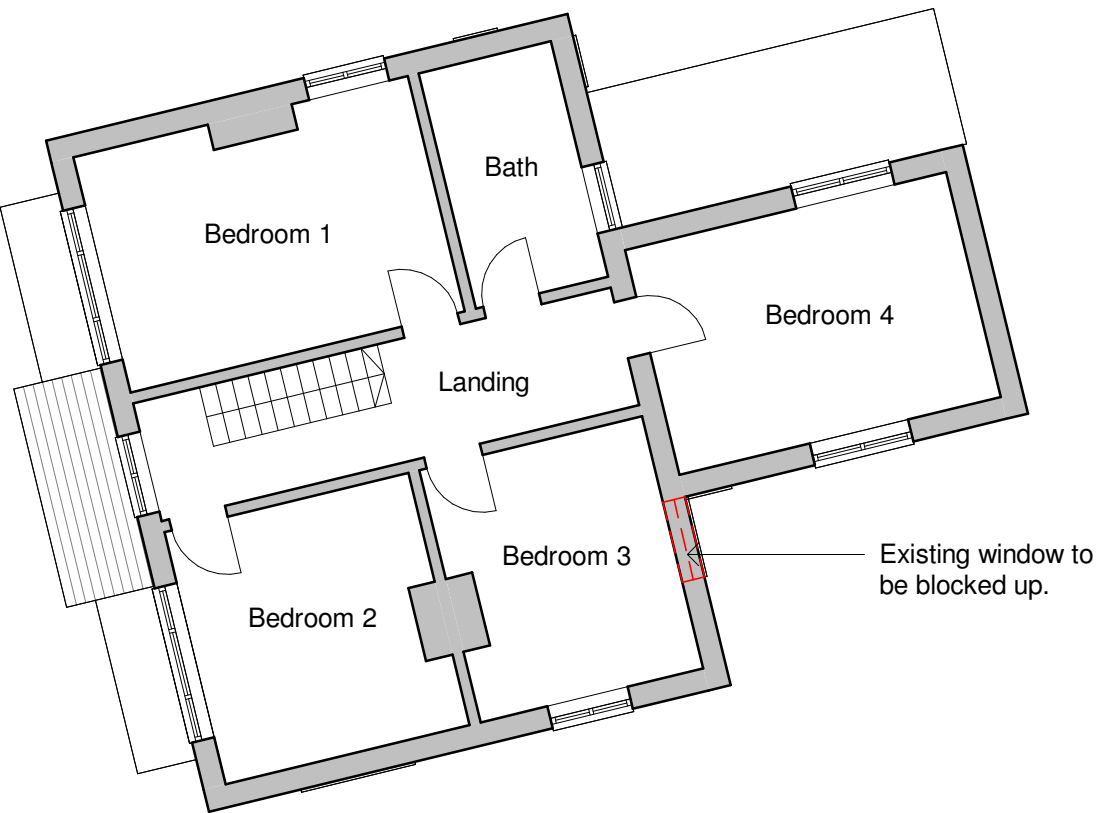

Loft Plan
1 : 100

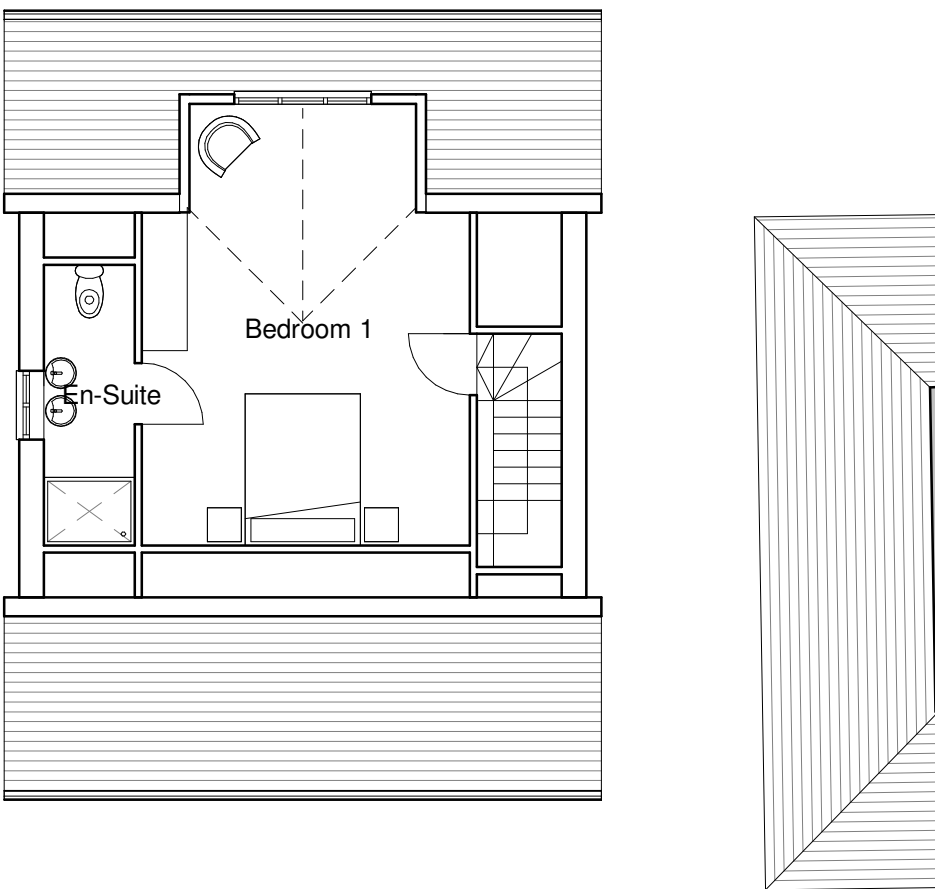

First Floor Plan
1 : 100

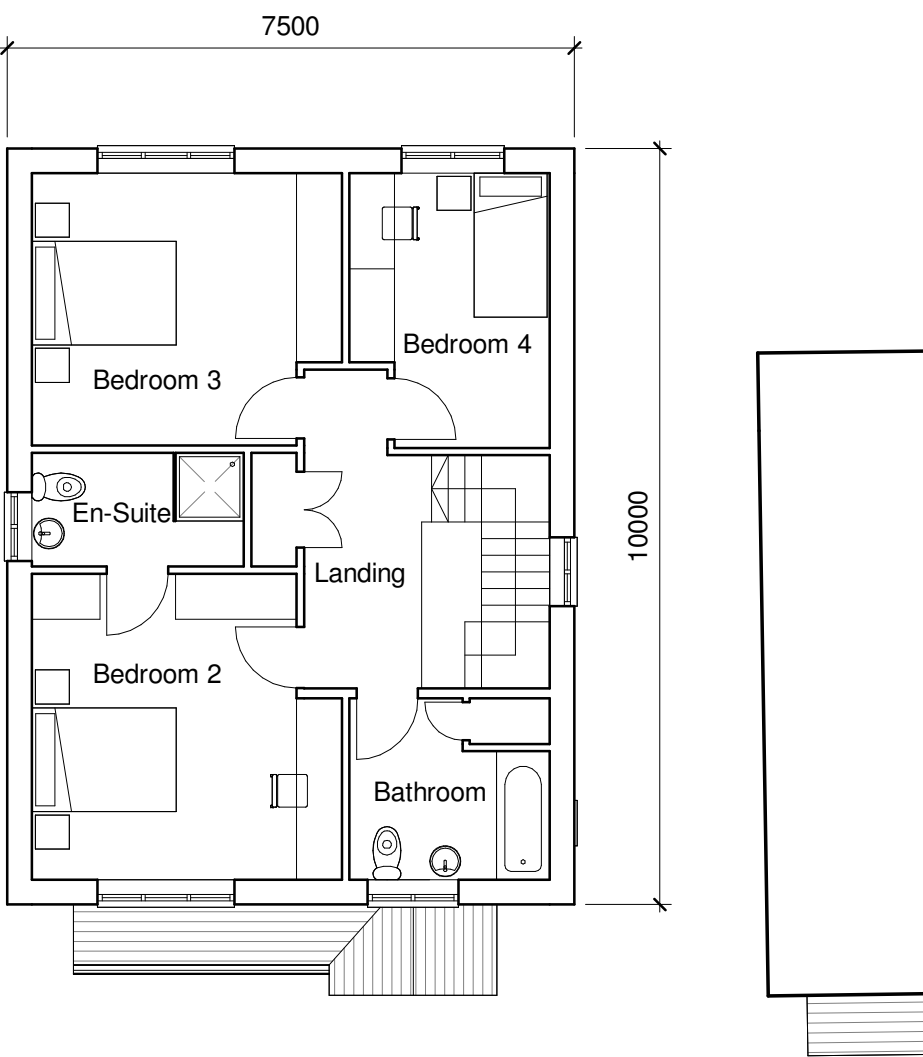

ARKIFY LTD.
36 Pils Tiron, Nant Pwll,
Wrexham, LL14 1UR
(01948) 555555
general@arkify.co.uk
www.arkify.co.uk

Project:	Land at 224 Holt Road, Wrexham		
Title:	Proposed Floor Plans		
Scale @ A1:	1 : 100	Scale @ A3:	Author: GE Date: 22.11.21
Project Ref:	21-66	Drawing No:	Rev. B