



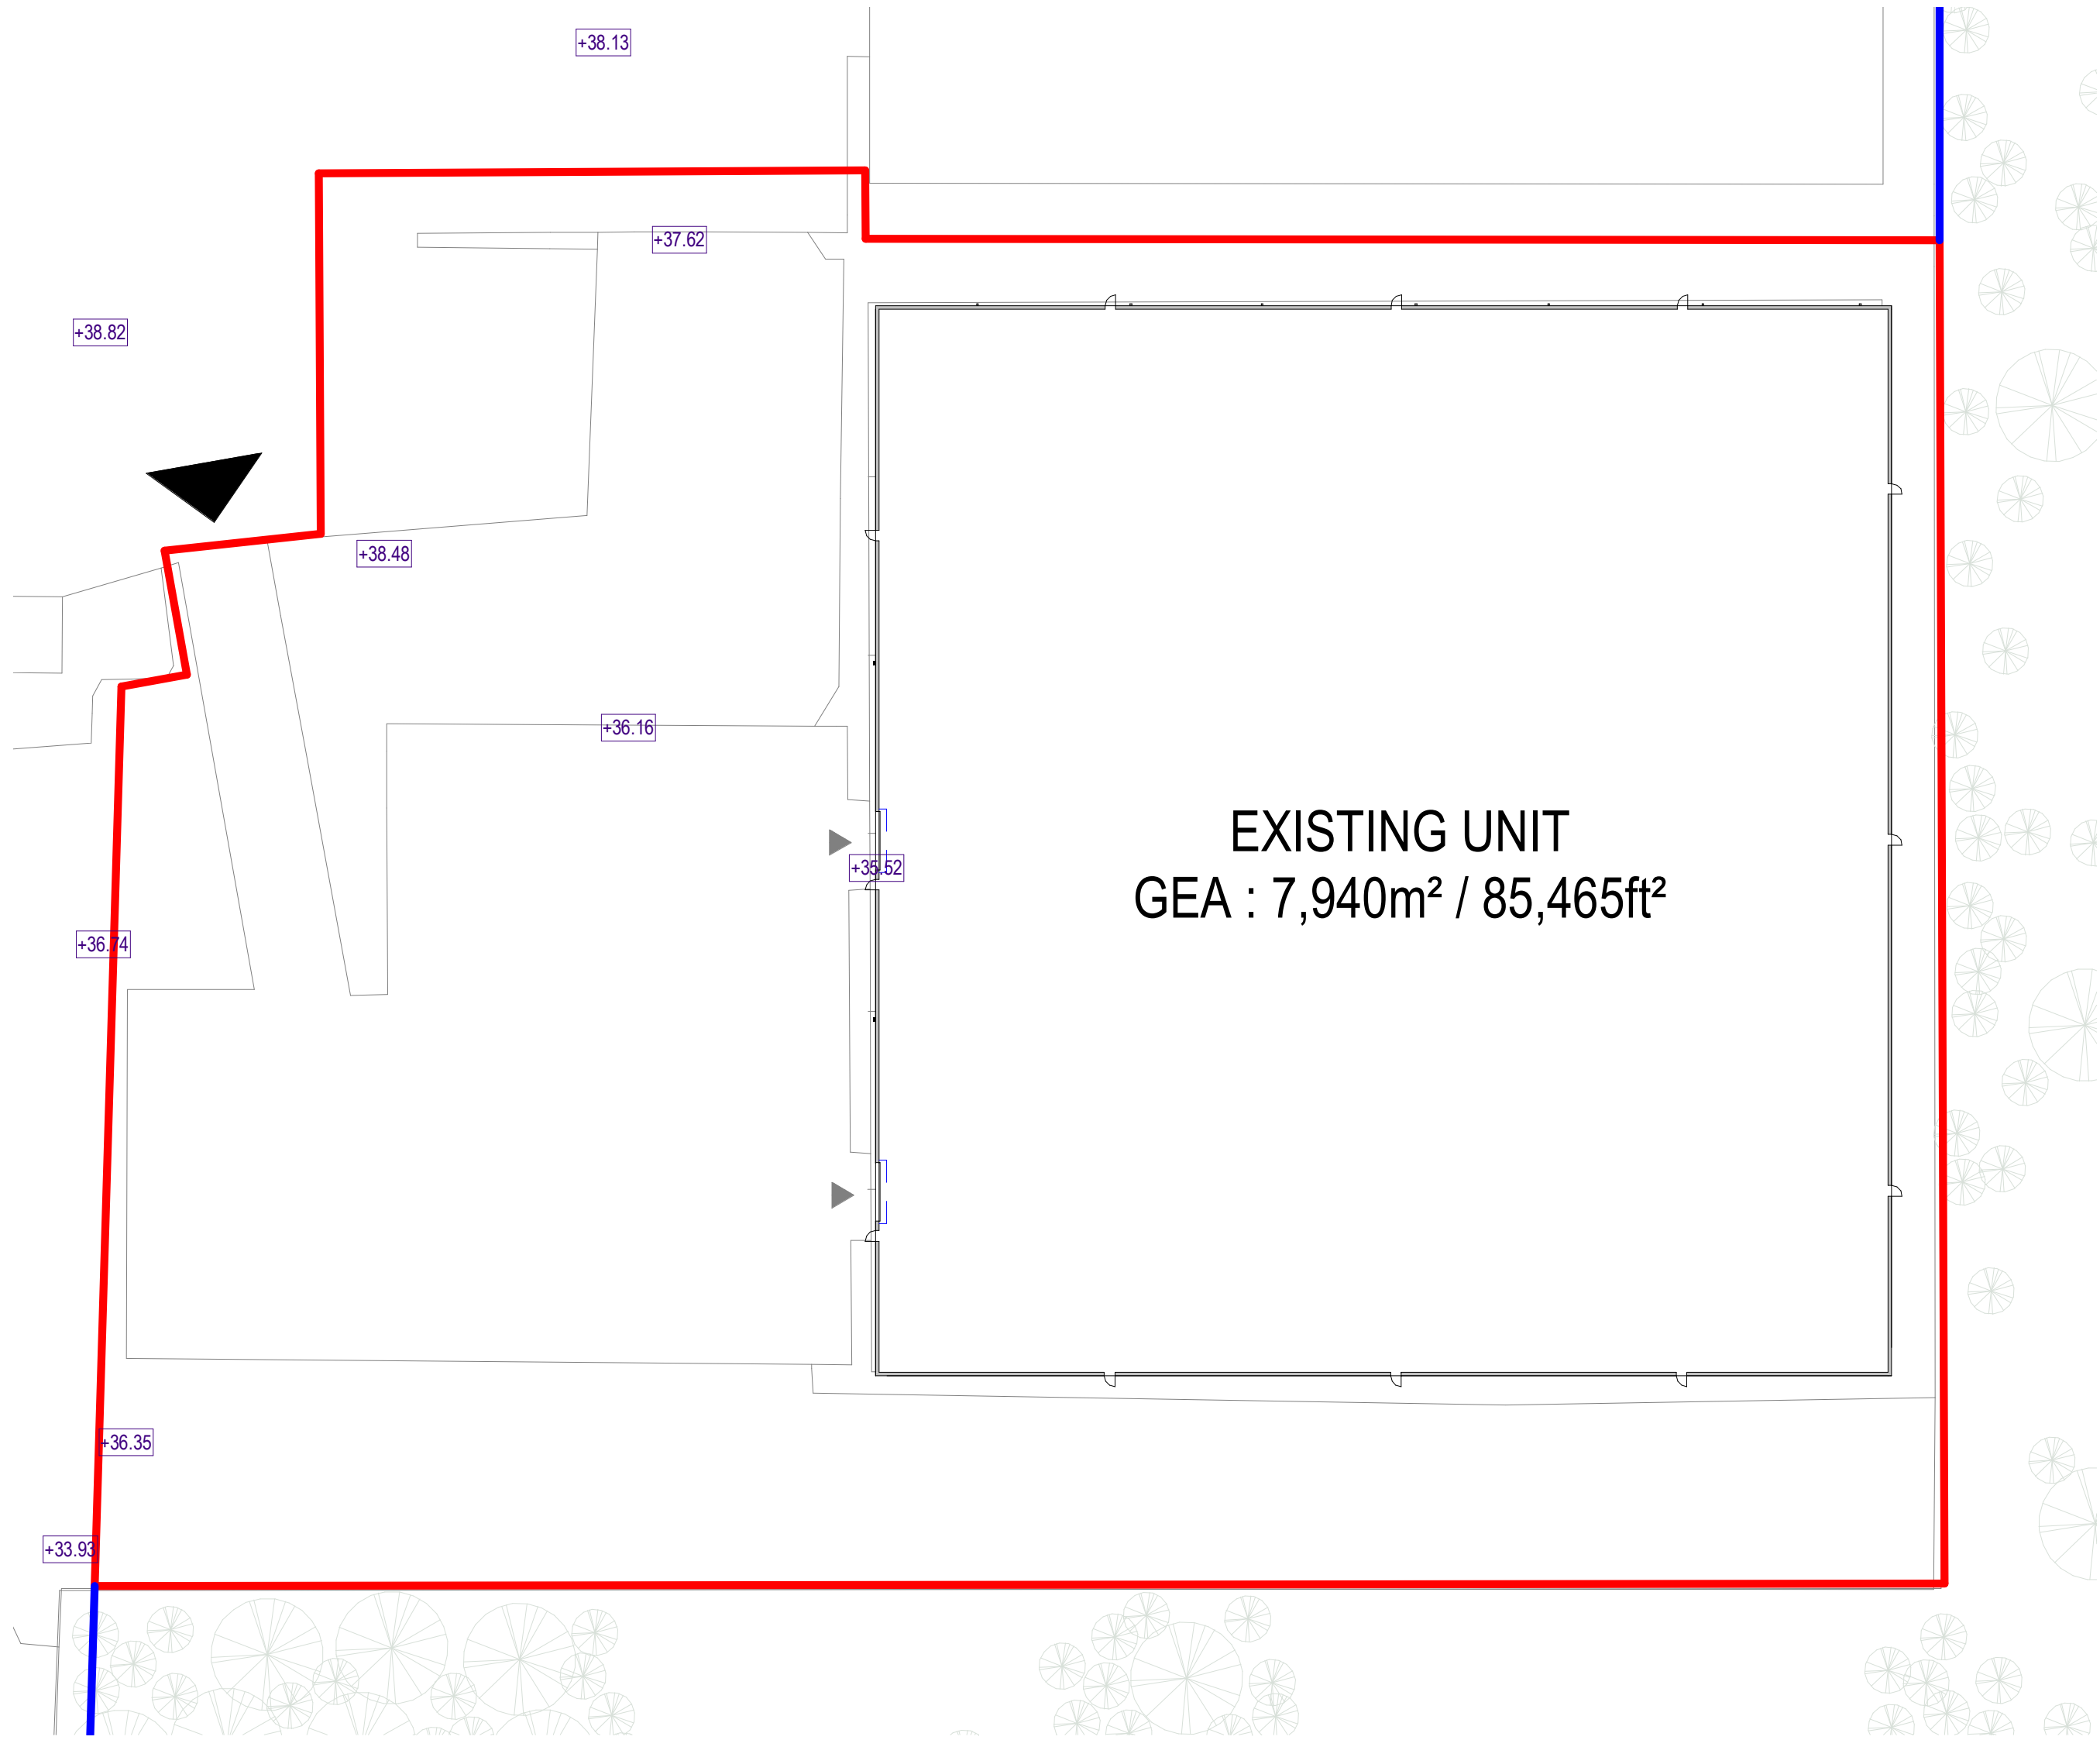


1

L_00 Unit X Existing Floor Plan
1 : 500

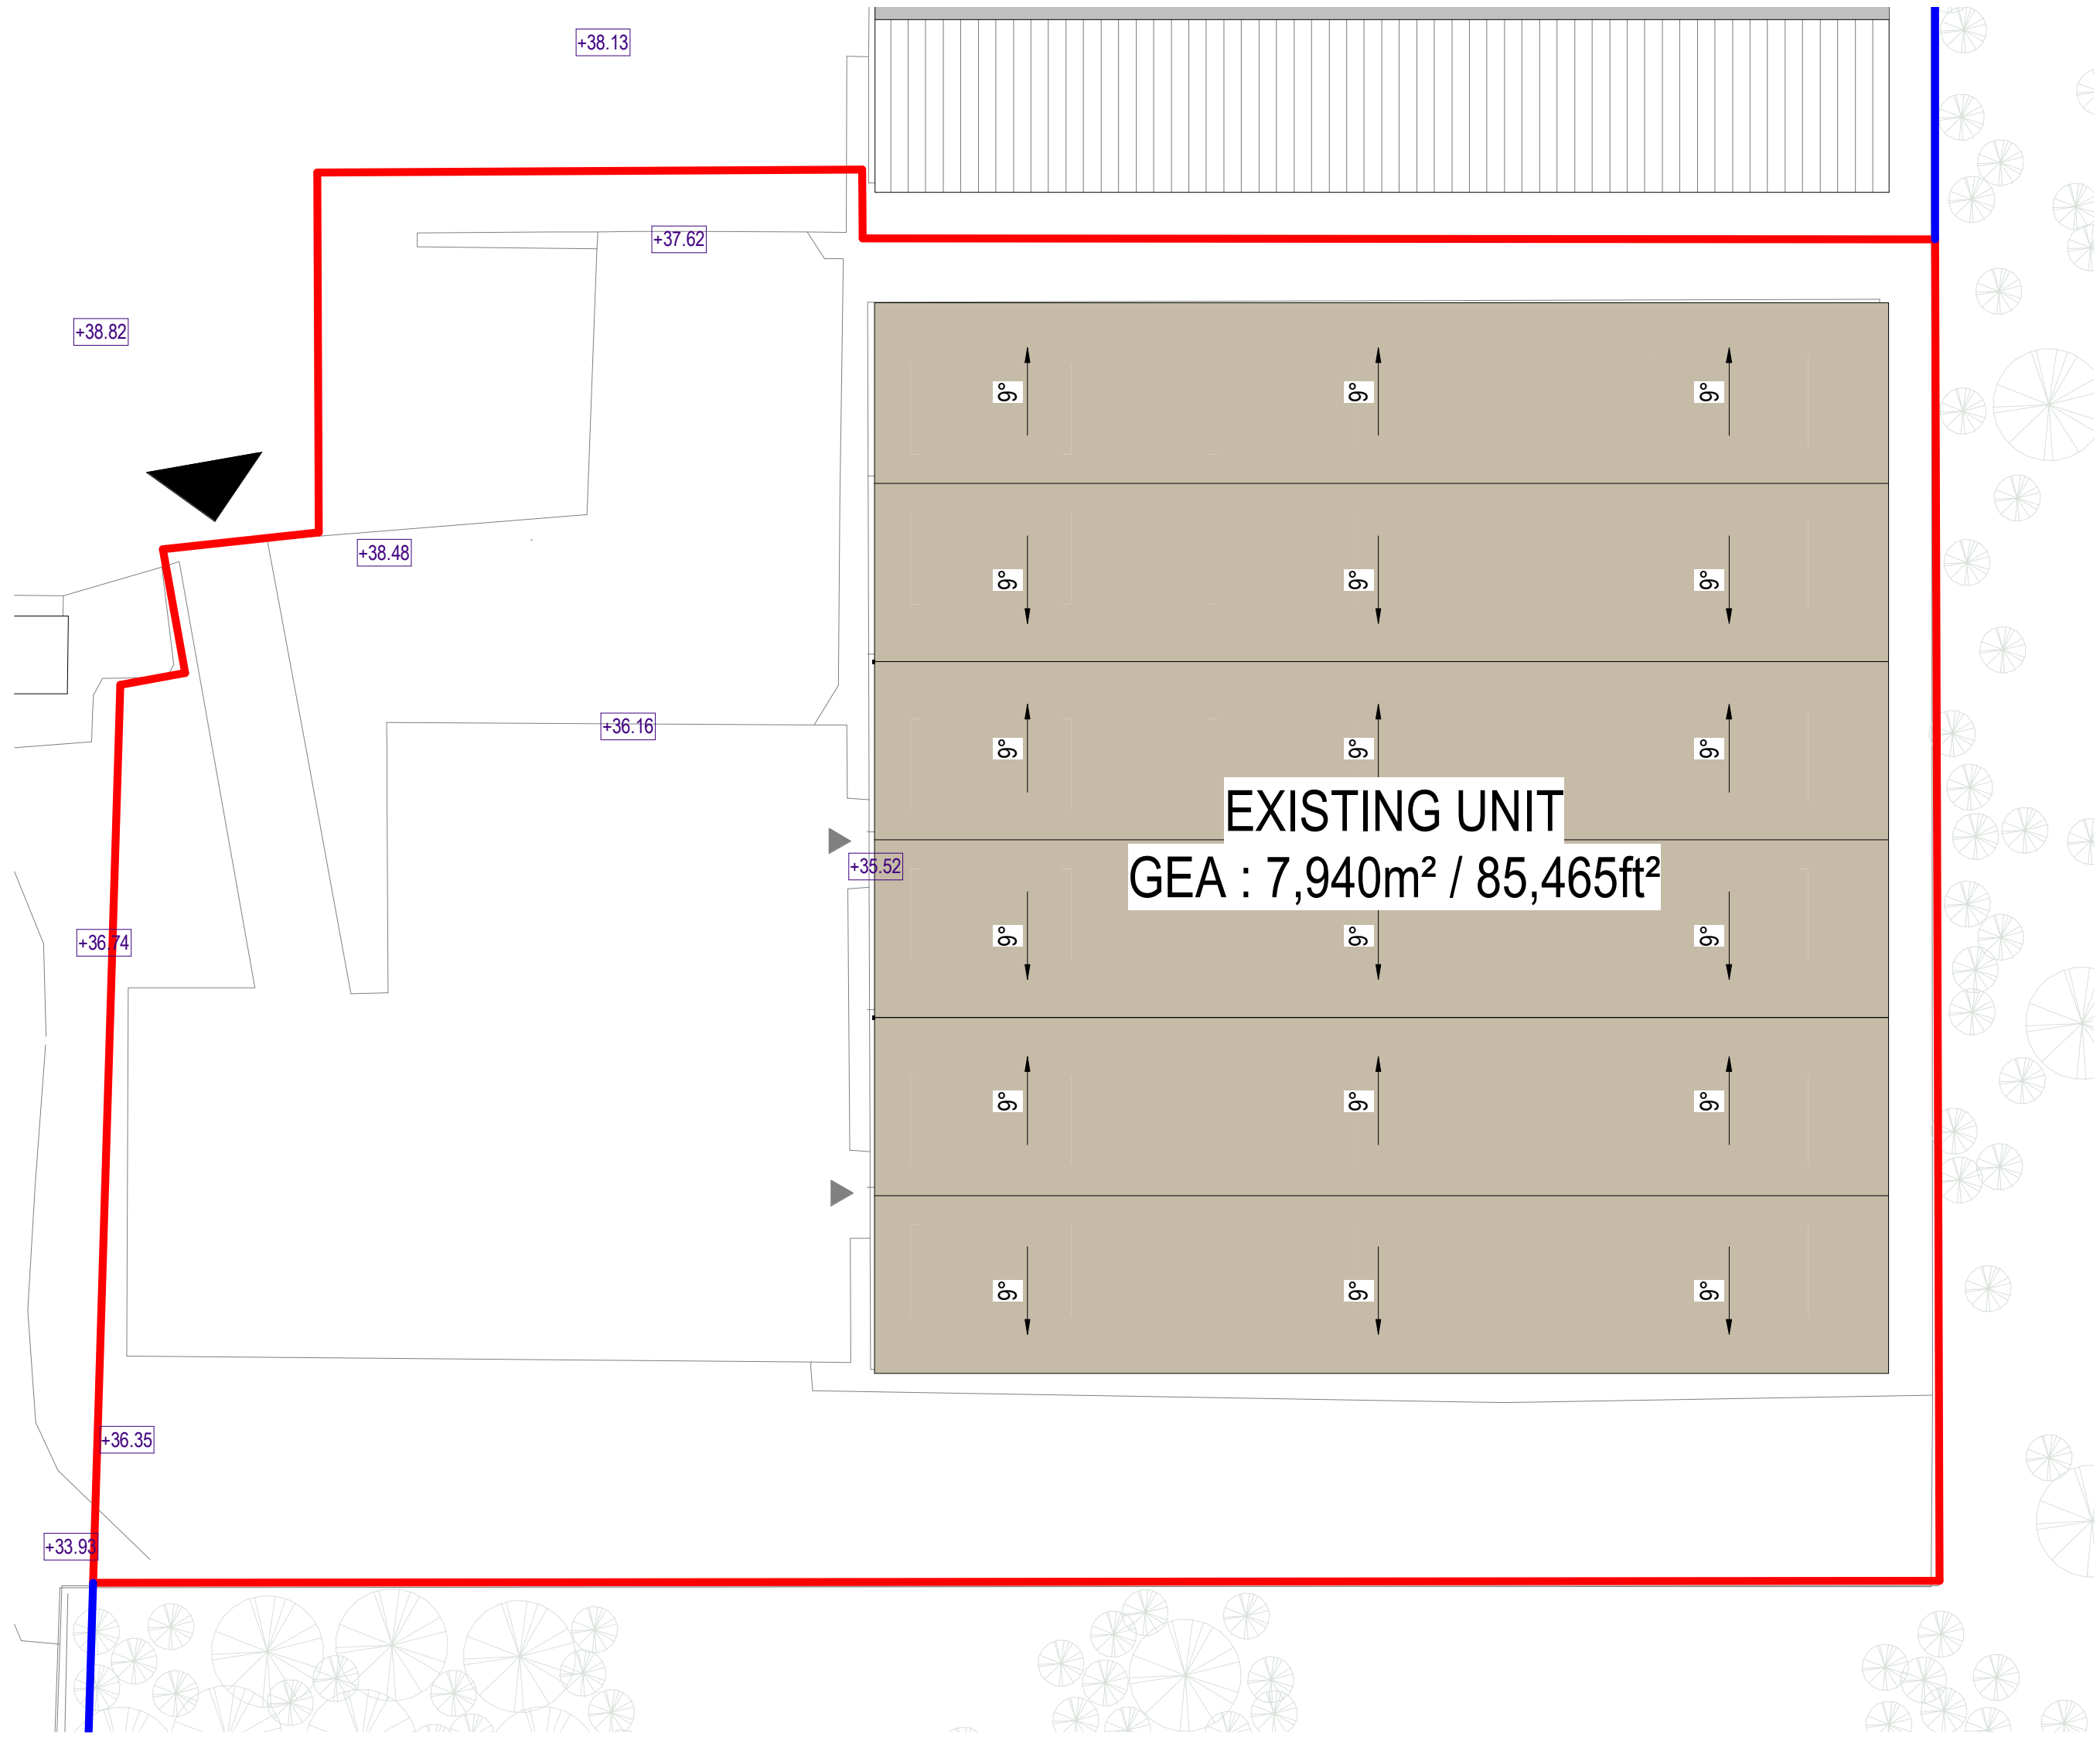

2

Unit X Existing Roof Plan
1 : 500

 

1:500 @ A1 1:1000 @ A3

Rev	Date	Version Description	Dm	Chk
I	09/02/23	Draft Planning Issue	LP	FA
A	24/02/23	Red line boundary amended and grass removed	IT	GW

SAFETY, HEALTH AND ENVIRONMENTAL INFORMATION

In addition to the hazards/risks normally associated with the types of work detailed on this drawing, refer to Designers Risk Assessment, note the following :

It is assumed that all works will be carried out by a competent contractor working, where appropriate, to an approved method statement

Use Dimensions - DO NOT SCALE

Contractors Must Verify All Dimensions On Site Before Starting Work

This Drawing Is Copyright

Contractor Logo

Client Logo

DMWR
Architects

41 Spring Gardens
Fourth Floor
Manchester M2 2BG
t 0161 413 4656
e mail@dmwr-architects.co.uk
www.dmw.co.uk

Client
FI-REM

Project Name
F Lloyd, Wrexham
Bridge Rd S, LL13 9SQ

Drawing Title
Existing Unit X GA Plans

Drawing Details

Drawing Status

PLANNING

Drawn By

LP

Drawn Date


02/03/23

Checked By

FA

Drawing Number

3850-DMWR-DR-A-0020

 

DMWR Job No.

3850

Scale @ A1

1 : 500

Status

Revision

A

ISO A1 Landscape