


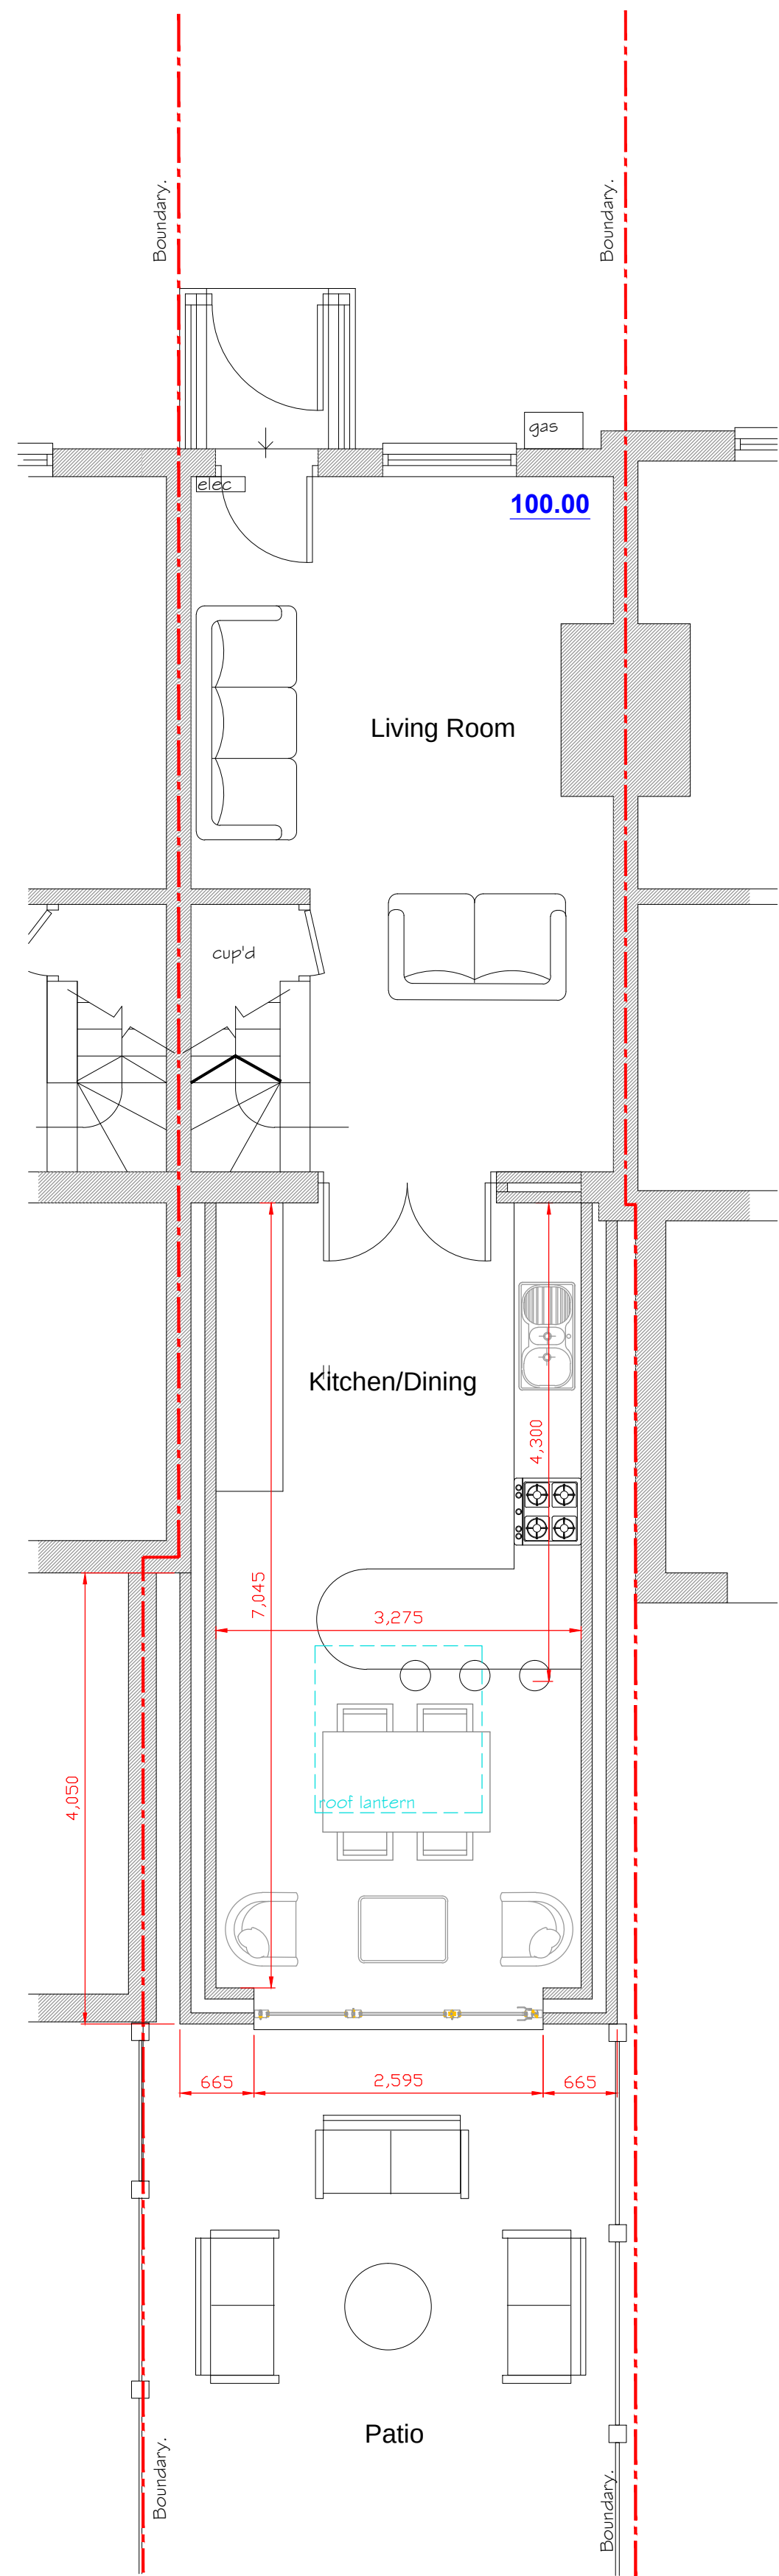


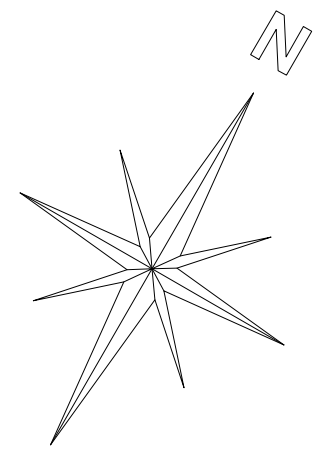

Proposed Ground
Floor Plan
1:50

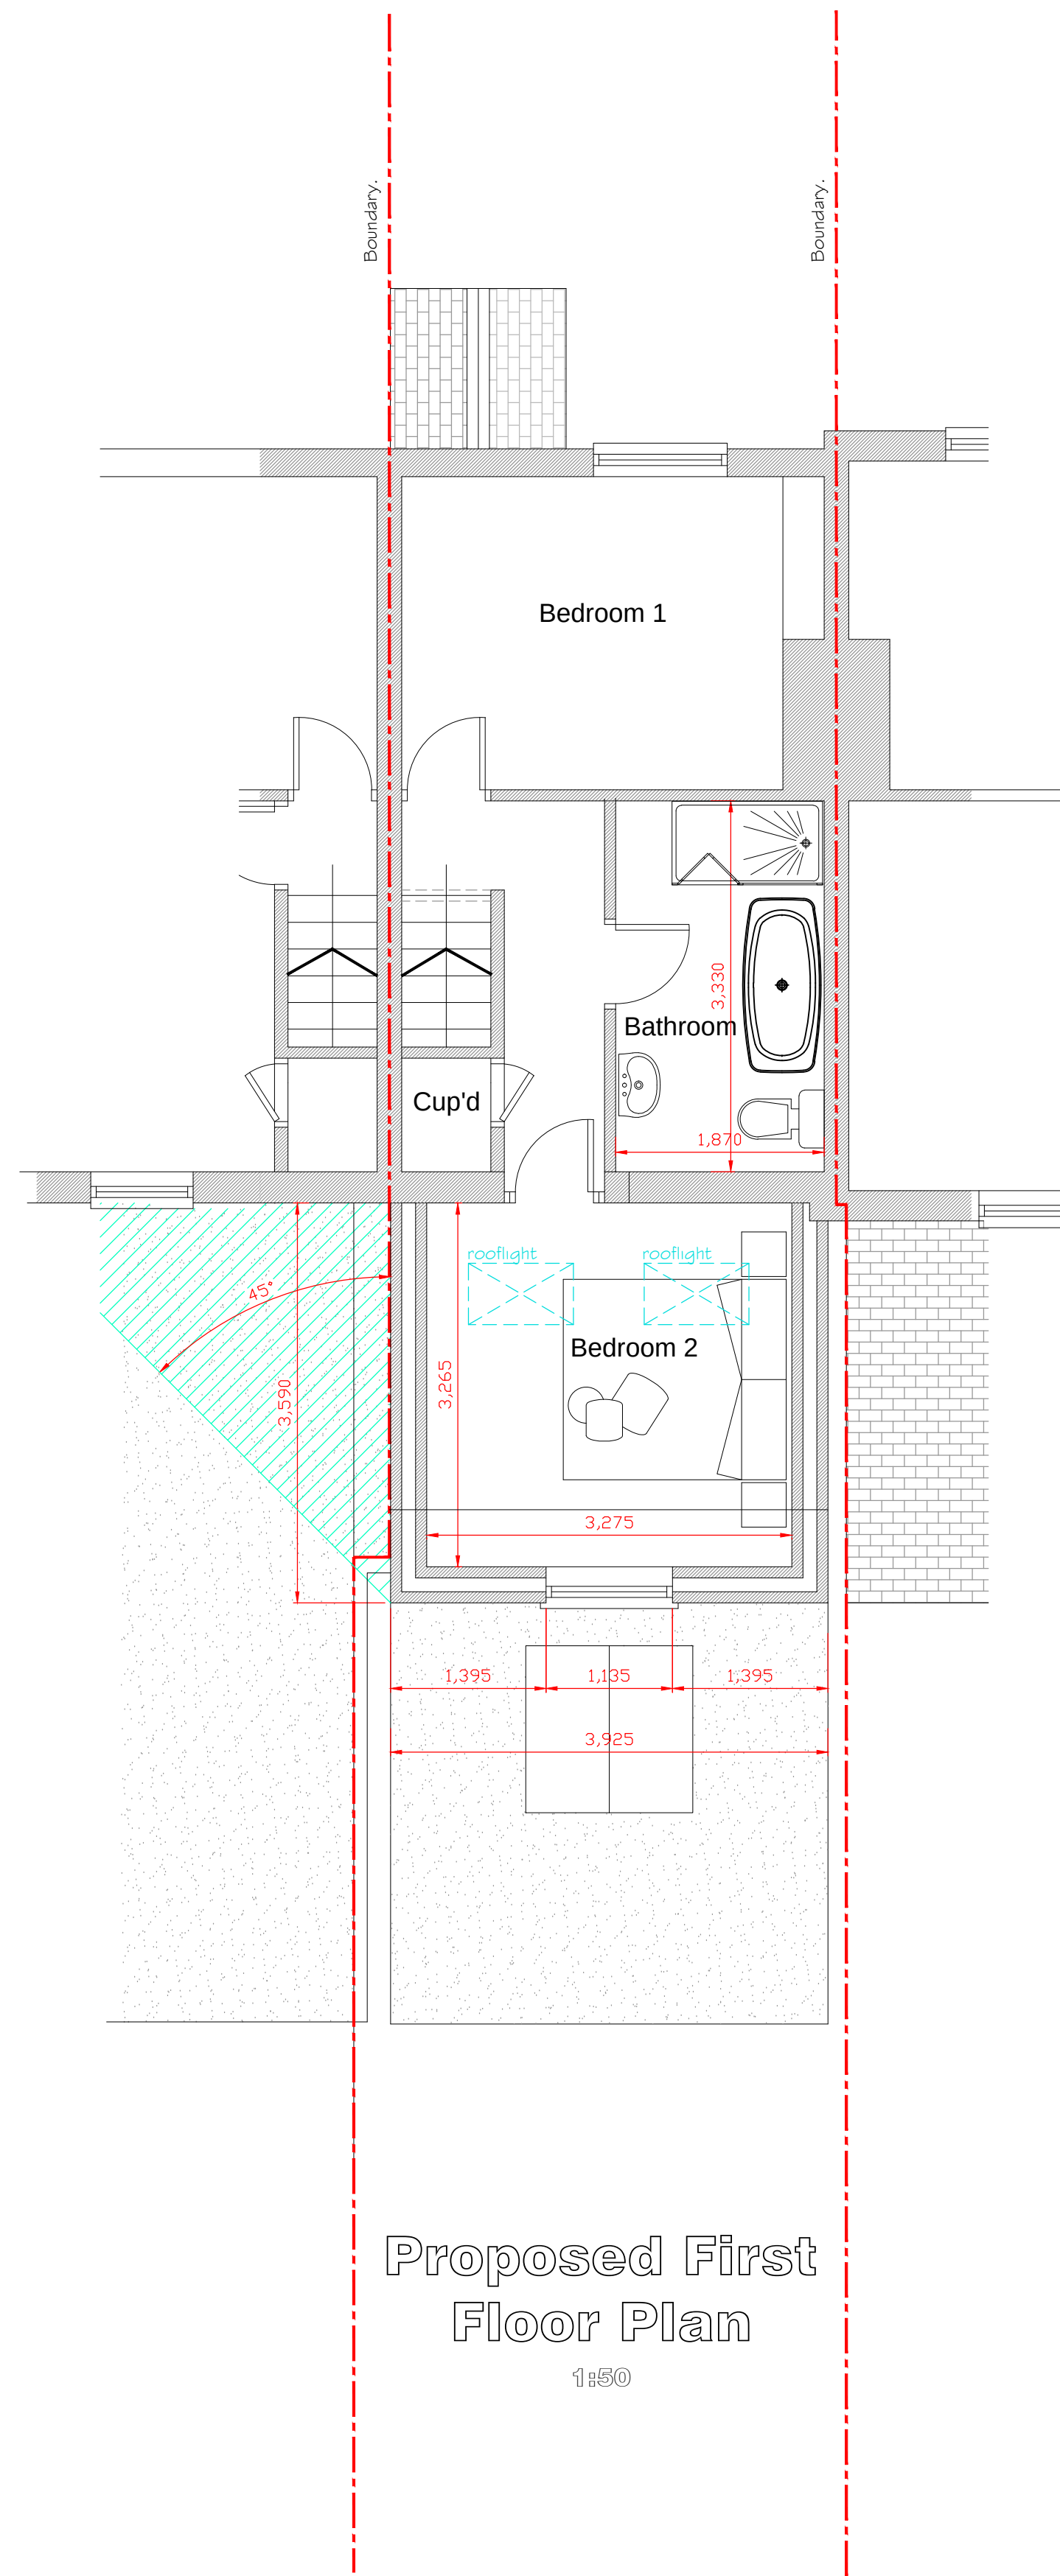

Proposed First
Floor Plan
1:50

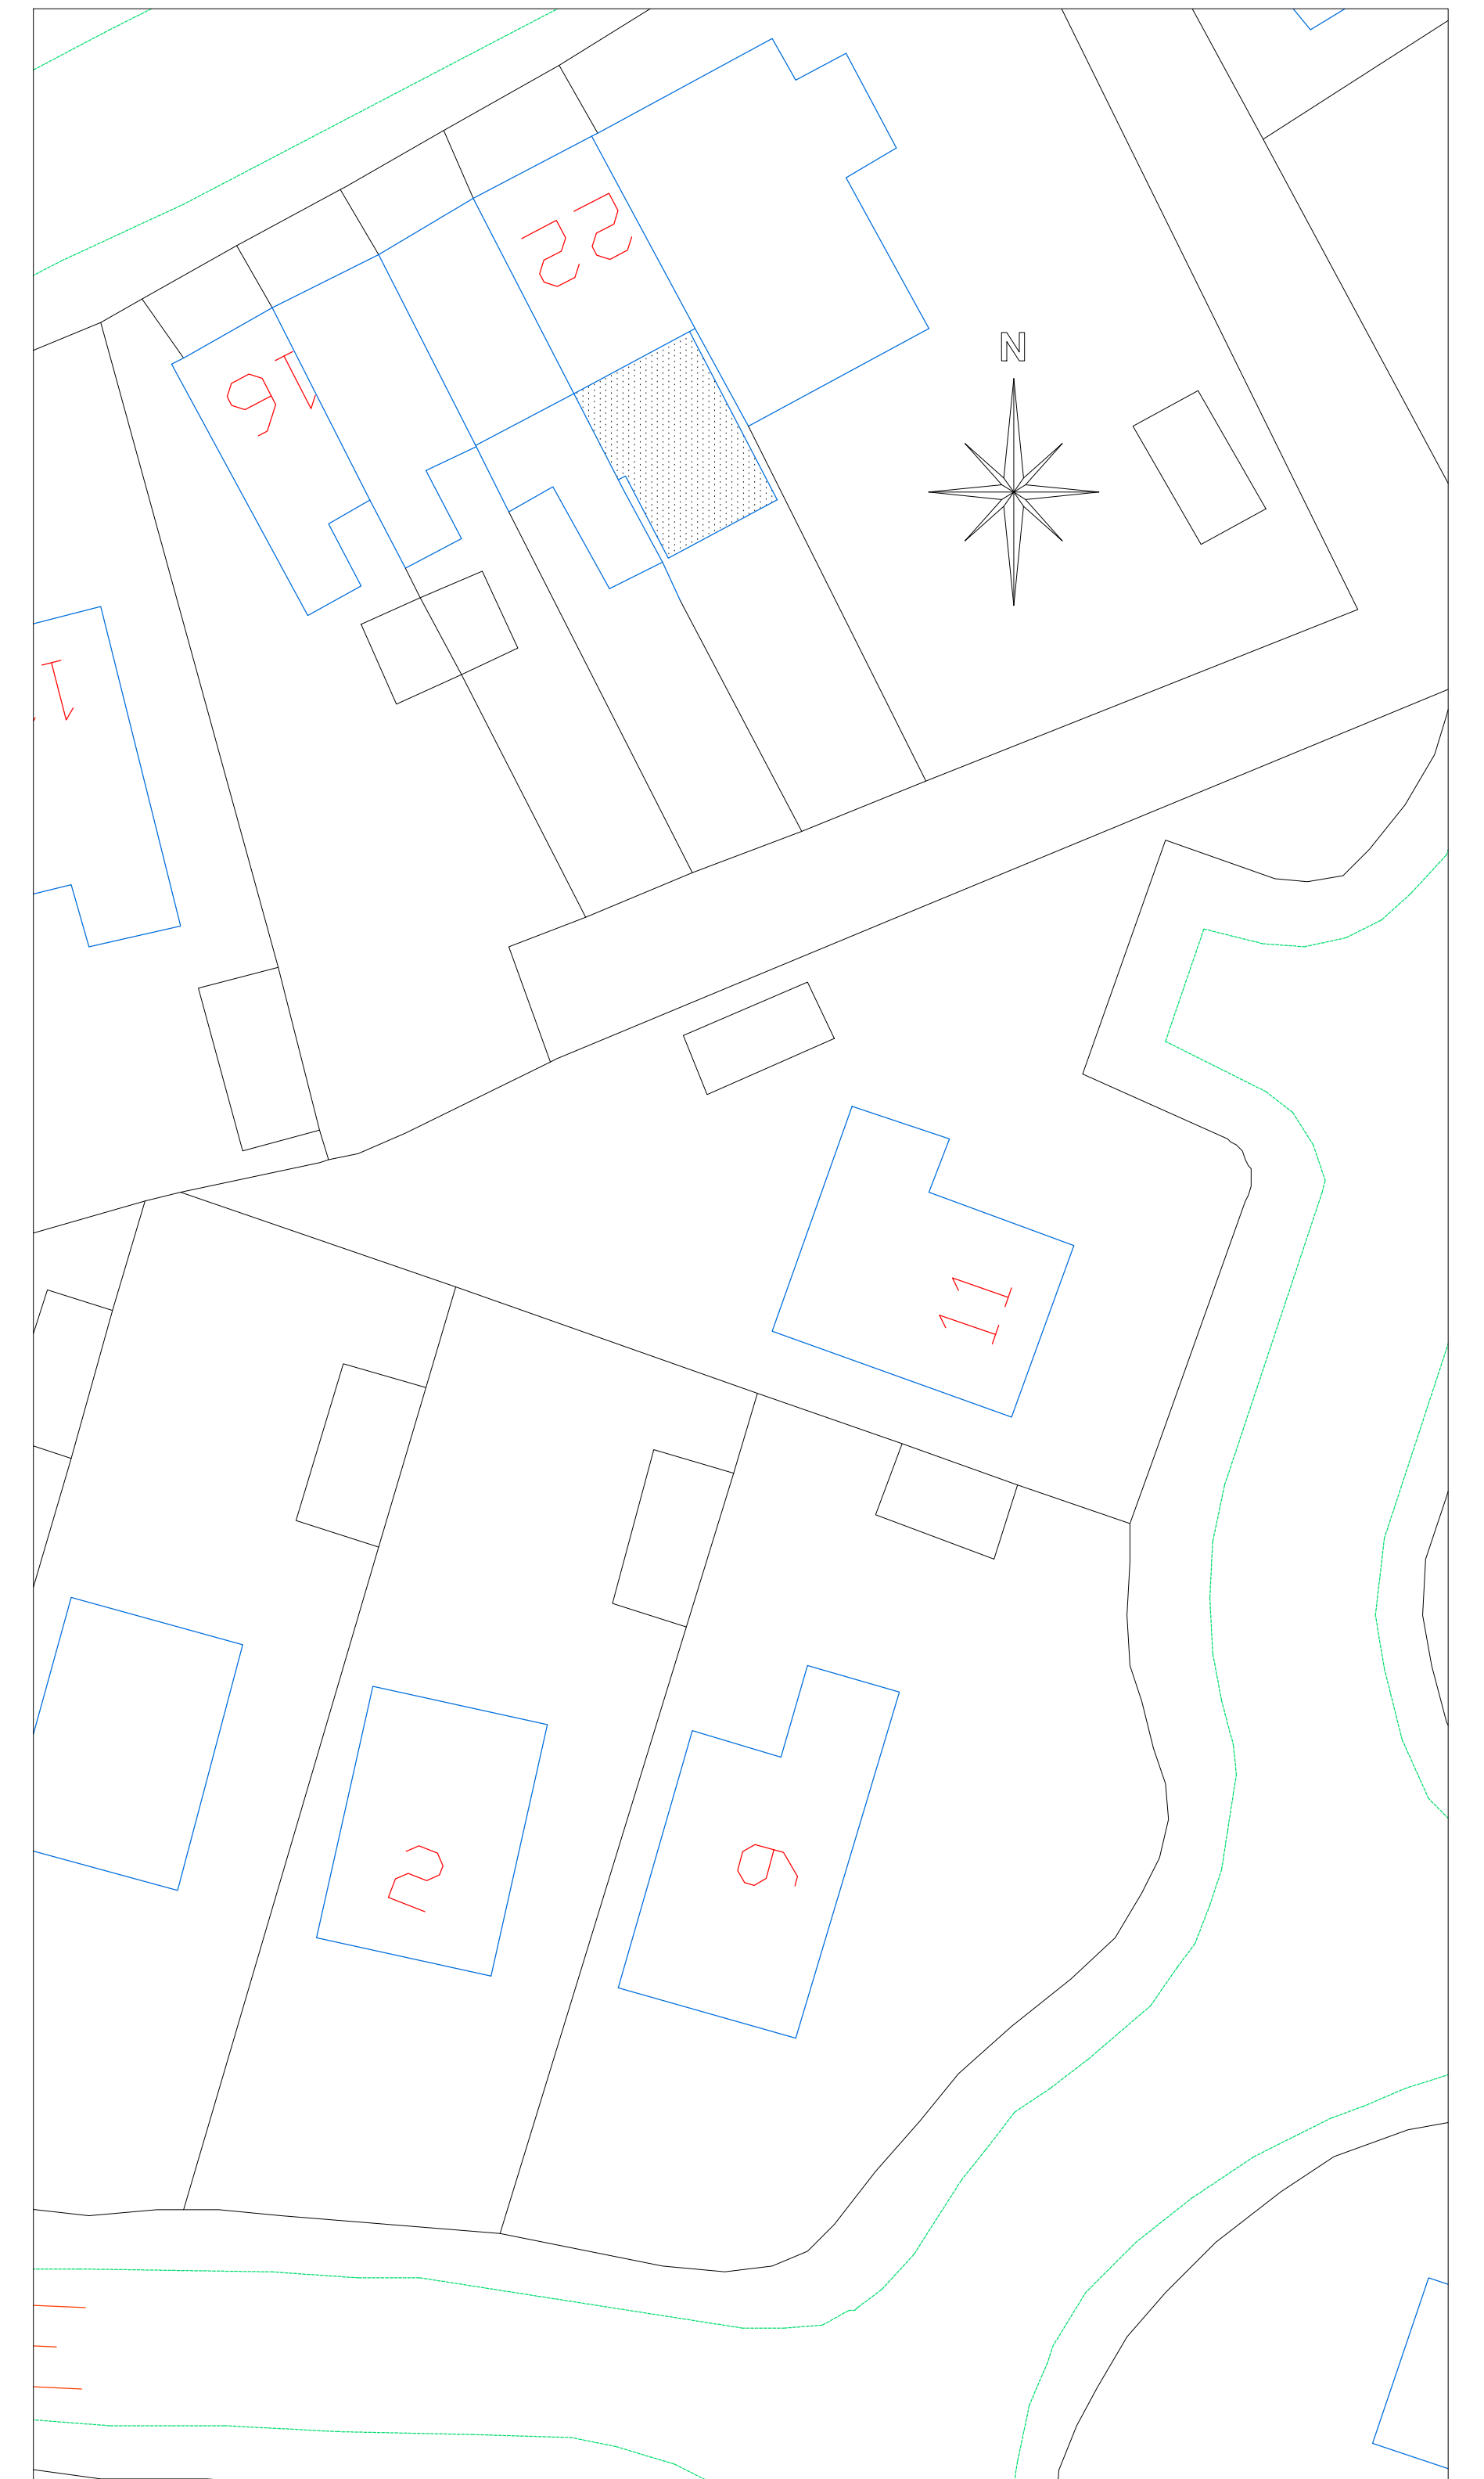

Proposed Site Plan
Scale 1:200

 CULLIS-ARCHITECTURAL-DESIGN 25 Sunningdale Close Wrexham North Wales LL13 9QU T 01978 264376 M 07791 480768 E ajones540@btinternet.com	Client: Ms. A. Tudor.	
	Drawing Title: Proposed Floor Plans	
	Job Title: Proposed Extension to 22 Claypit Lane, Gresford, Wxm.	
	Date: March 2023	Scale: 1:50 at A1
	Rev:	Draw No: PD262/02