




1 South West Elevation



2 North West Elevation



3 North East Elevation

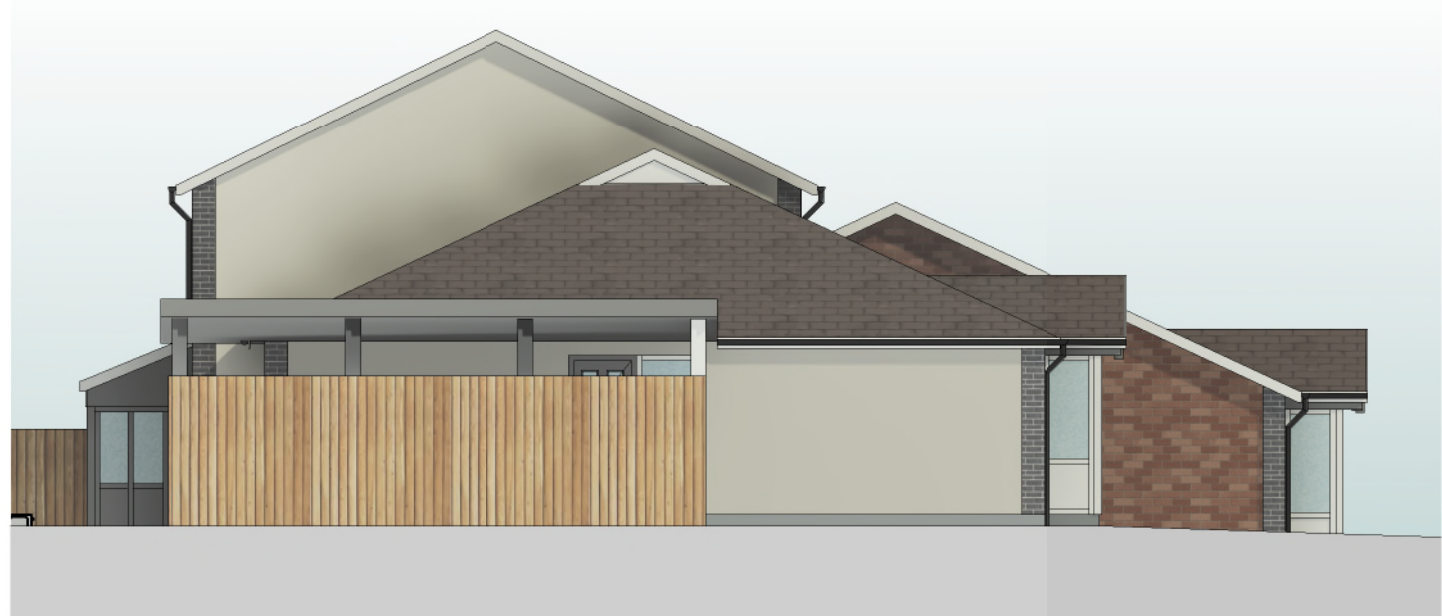

4 South East Elevation



7 Rear 3D View



6 Block Plan



5 Front 3D View

FINISHES SCHEDULE

- Plinths - Soltherm 39C.
- Corner & Vertical Bands - Misty Morning (BBR 37).
- External Wall - Soltherm OIA & Soltherm 37F.
- Windows - White PVC-u.
- Doors - Anthracite Grey PVC-u.
- Soffits & Barge Boards - White PVC-u.
- Rain Water Goods - Black PVC-u.



Plots 04,05,06,07 Thomas Court, Wrexham, LL13 8QN.

Proposed Layout. Date: 24/07/2023

Drawn by: LLB Page Size: A2 Drawing No: 23023/18 Rev: D

THIS DRAWING IS COPYRIGHT. DO NOT SCALE THIS DRAWING
(EXCEPT FOR PLANNING PURPOSES)
A.D ARCHITECTURAL DESIGN CONSULTANTS LTD TO BE NOTIFIED OF ANY
DISCREPANCIES IN FIGURED DIMENSIONS.
CHECK ALL DISPLACEMENTS IN RELATION TO SITE MEASUREMENTS.



A	Survey Drawing	13/07/23
B	Sketch Proposals.	24/07/23
C	ASHP Added.	02/08/23
D	Planning Application	16/08/23